


© Design Copyright reserved. Written consent must be obtained before copying or reproducing this drawing.
Do not scale from this drawing. Use dimensioned figures only. Contractors are responsible for taking and checking
site dimensions. Any discrepancy must be reported to the architect immediately.

Access Road in tarmacadam

GRANVILLE TERRACE

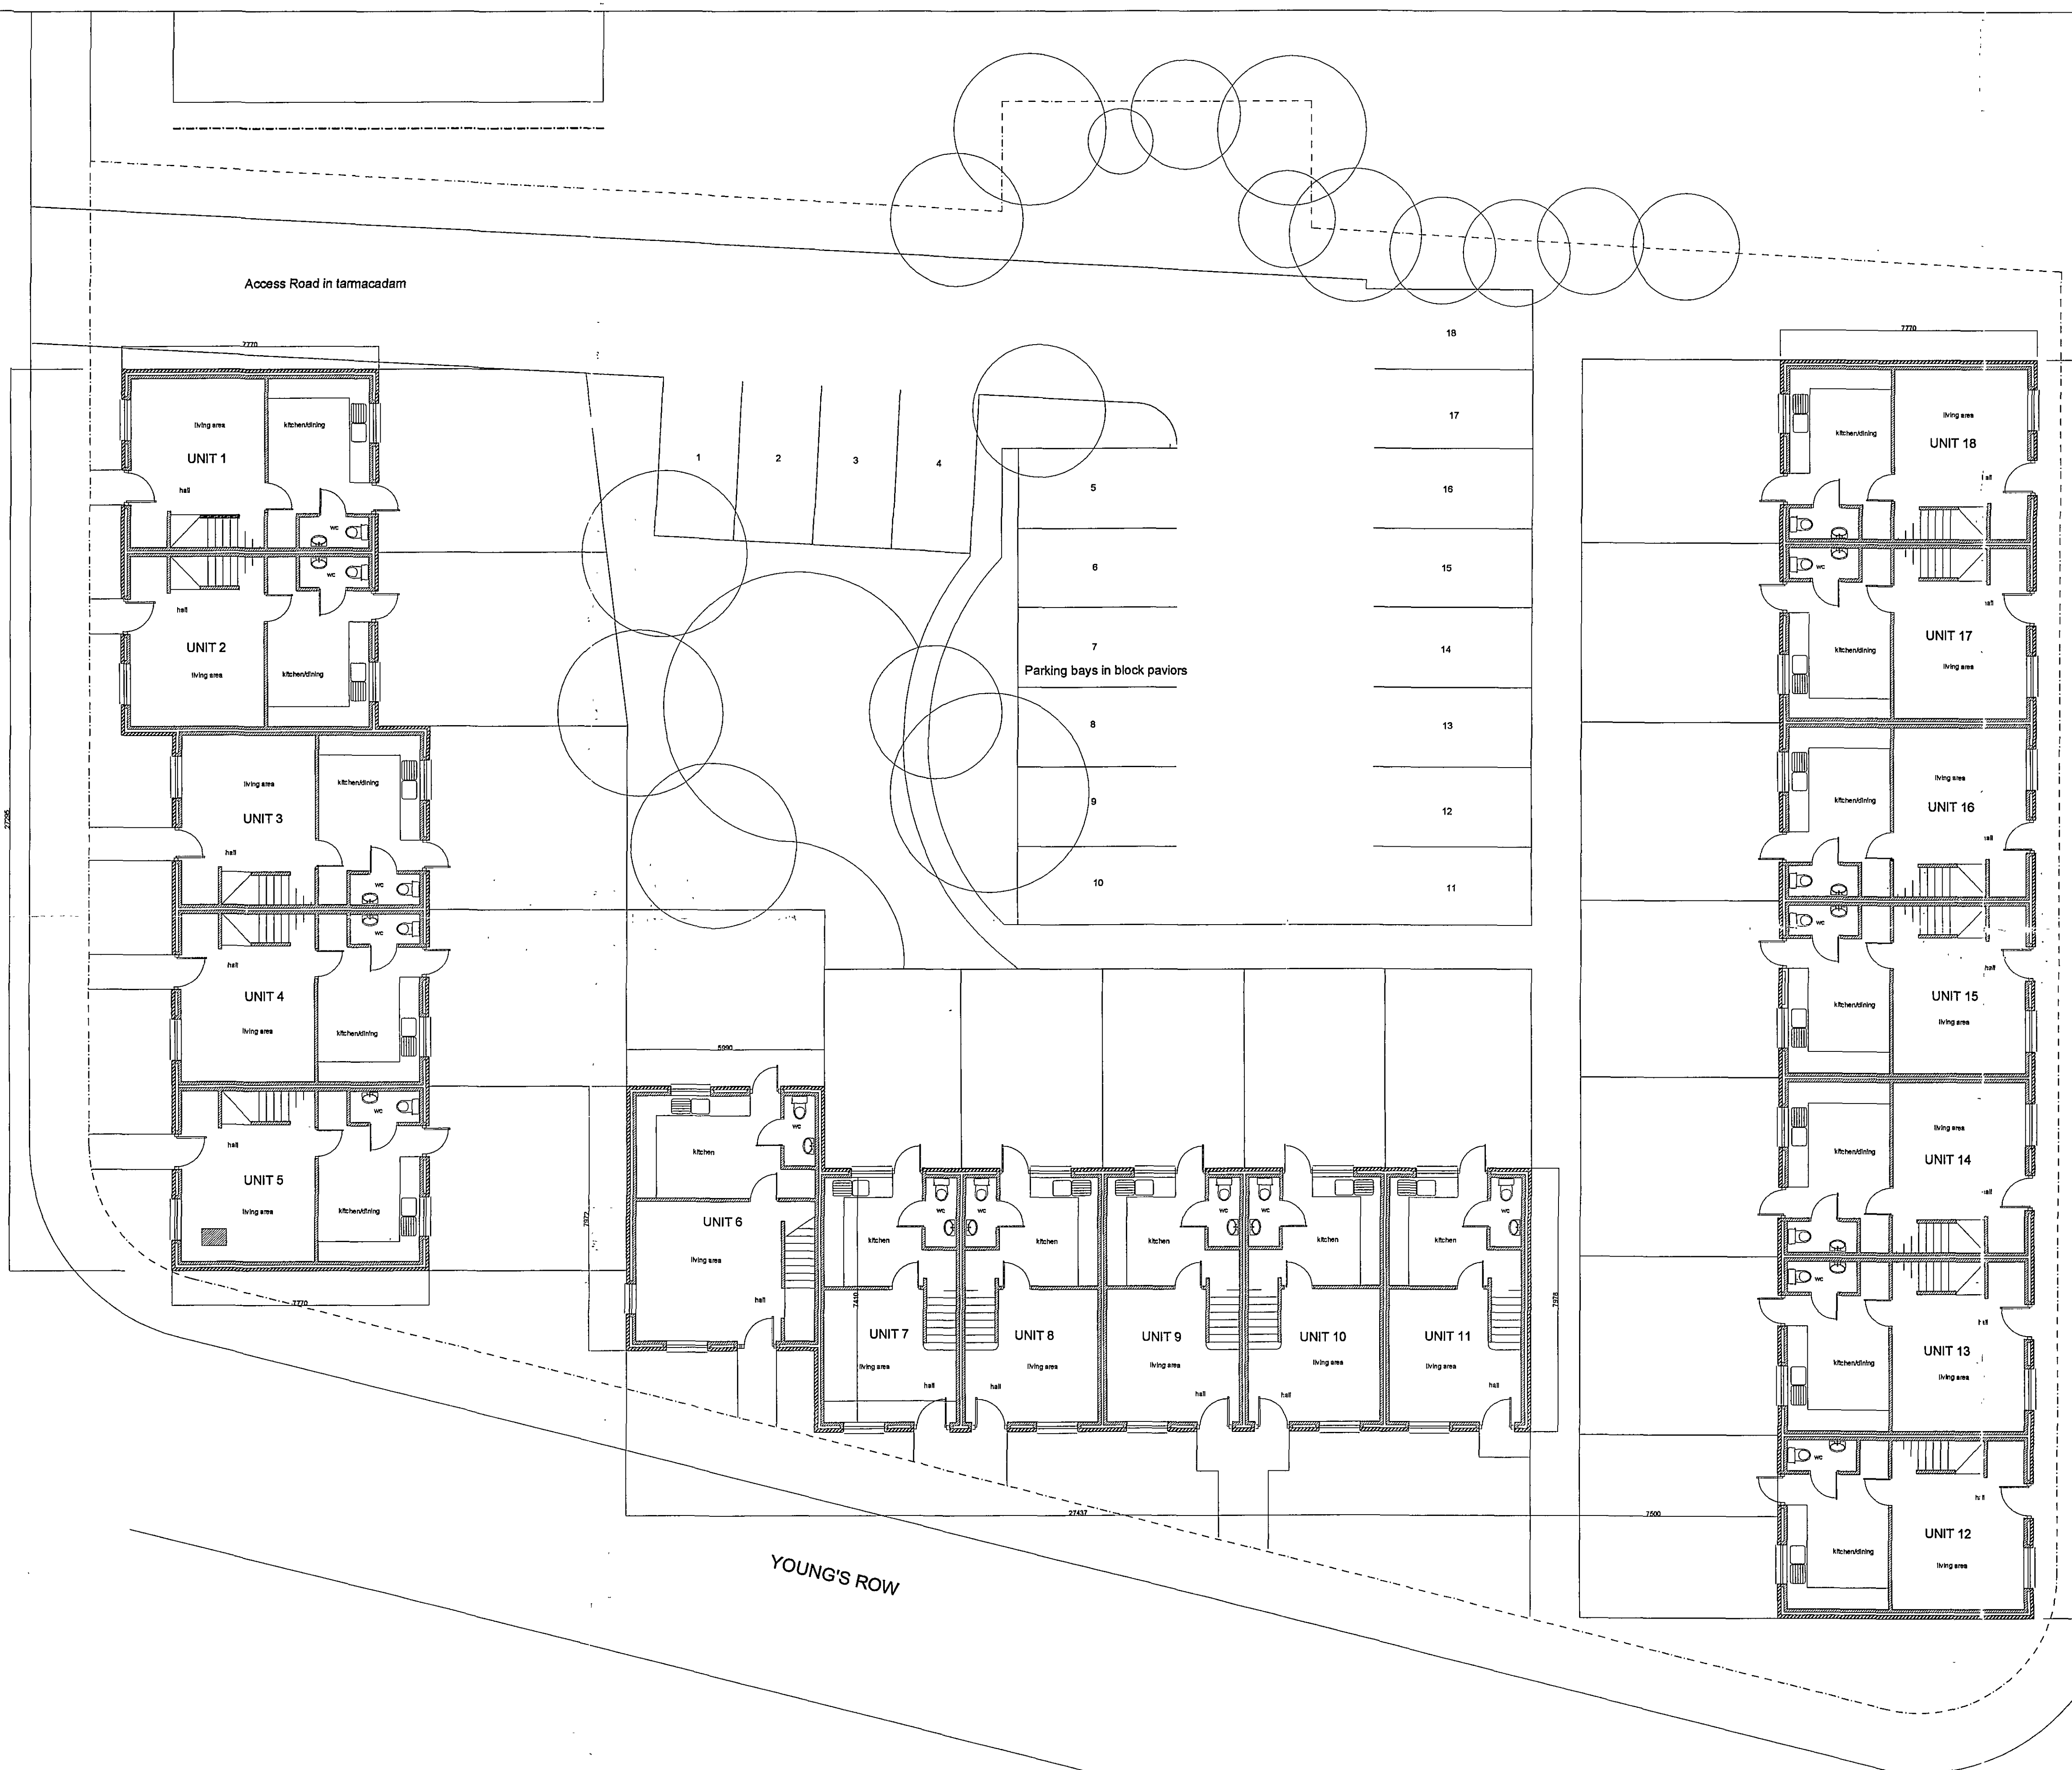

SCHEDULE of ACCOMMODATION

UNITS 1 to 5	794 ft ²
UNIT 6	863 ft ²
UNITS 7 to 11	640 ft ²
UNITS 12 to 18	794 ft ²

SUPERSEDED

PLANNING & DEVELOPMENT
14 MAY 2007
Ref. 0468/07


AMENDED PLAN
Ref. A1

REV. A 4th May 2007 Front projections removed
Floor layouts amended
Refuse area omitted and landscaped area amended

CB Design Group

Chartered Architects + Planning Consultants

NFU Buildings - Camelgate - Spalding - Lincolnshire PE12 6ET
Telephone 01-775 722241 Fax 01-775 769986
Email enquiries@cblnewhomes.co.uk

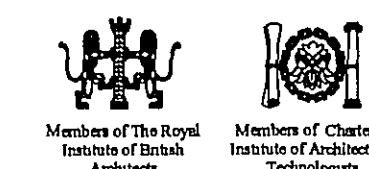

Client	Castle Building Limited	Scale	1:100
Project	Crosby Row Sutton Bridge Lincolnshire	Date	February 2007
		Drawn by	PLH
		Drawing No.	1098/06/02
Title	Proposed Ground Floor Plan	Revision	A