


© Design Copyright reserved. Written consent must be obtained before copying or reproducing this drawing.  
Do not scale from this drawing, use dimensioned figures only. Contractors are responsible for taking and checking  
site dimensions. Any discrepancy must be reported to the architect immediately.

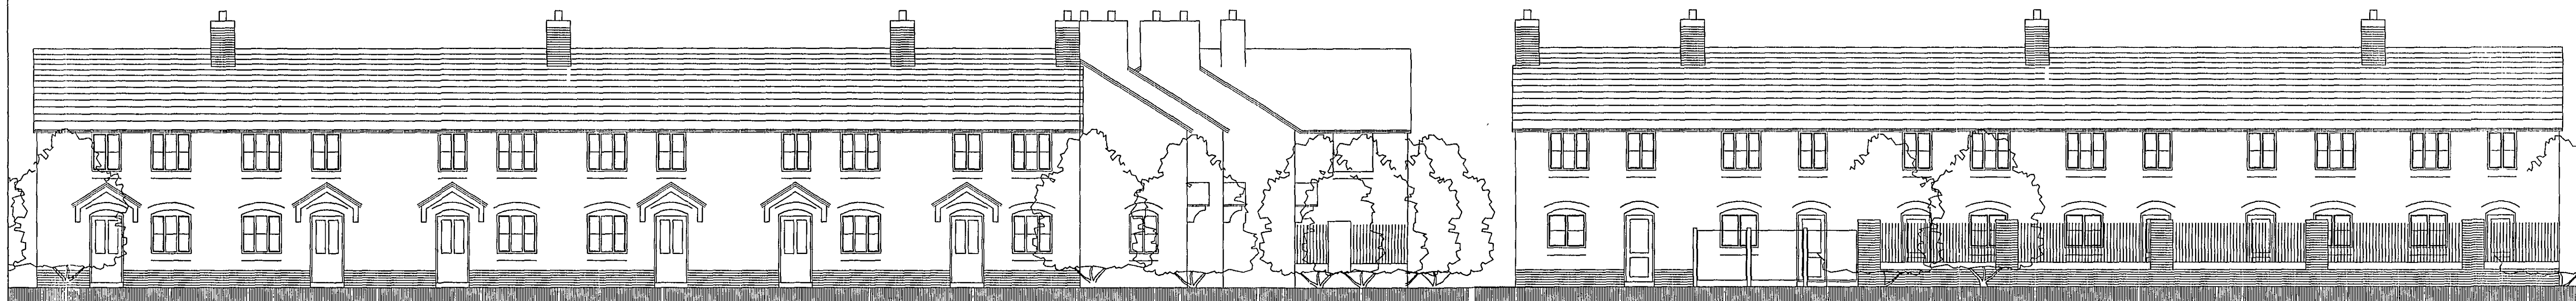

ELEVATION to YOUNG'S ROW



ELEVATION to GRANVILLE TERRACE

REAR ELEVATION to GRANVILLE TERRACE



ELEVATION to CROSBY ROW

SHDC  
PLANNING & DEVELOPMENT  
- 5 SEP 2007  
Ref. 0468107

DRAWING  
03 SEP 2007  
ISSUED

AMENDED PLAN  
Ref. AS

REV. C 13th July 2007 Redrawn




REAR ELEVATION to YOUNG'S ROW



REAR ELEVATION to CROSBY ROW

**CB Design Group**  
Chartered Architects + Planning Consultants

NFU Buildings - Camelgate - Spalding - Lincolnshire PE12 8ET  
Telephone 01-775 722241 Fax 01-775 769986  
Email enquiries@cbnewhomes.co.uk

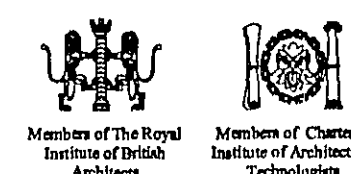

ORIGINAL  
IF  
RED

Client Castle Building Limited  
Project Crosby Row  
Sutton Bridge  
Lincolnshire  
Title Proposed Elevations  
Scale 1:100  
Date February 2007  
Drawn by PLH  
Drawing No. 1098/06/04  
Revision C

P:\Projects\100-299\1058 Castle Building\1058-19 Crosby Row, Sutton Bridge\CAD Files\01 Current Drawings\Elevations - 07A.dwg, 03/09/2007 15:11:06