


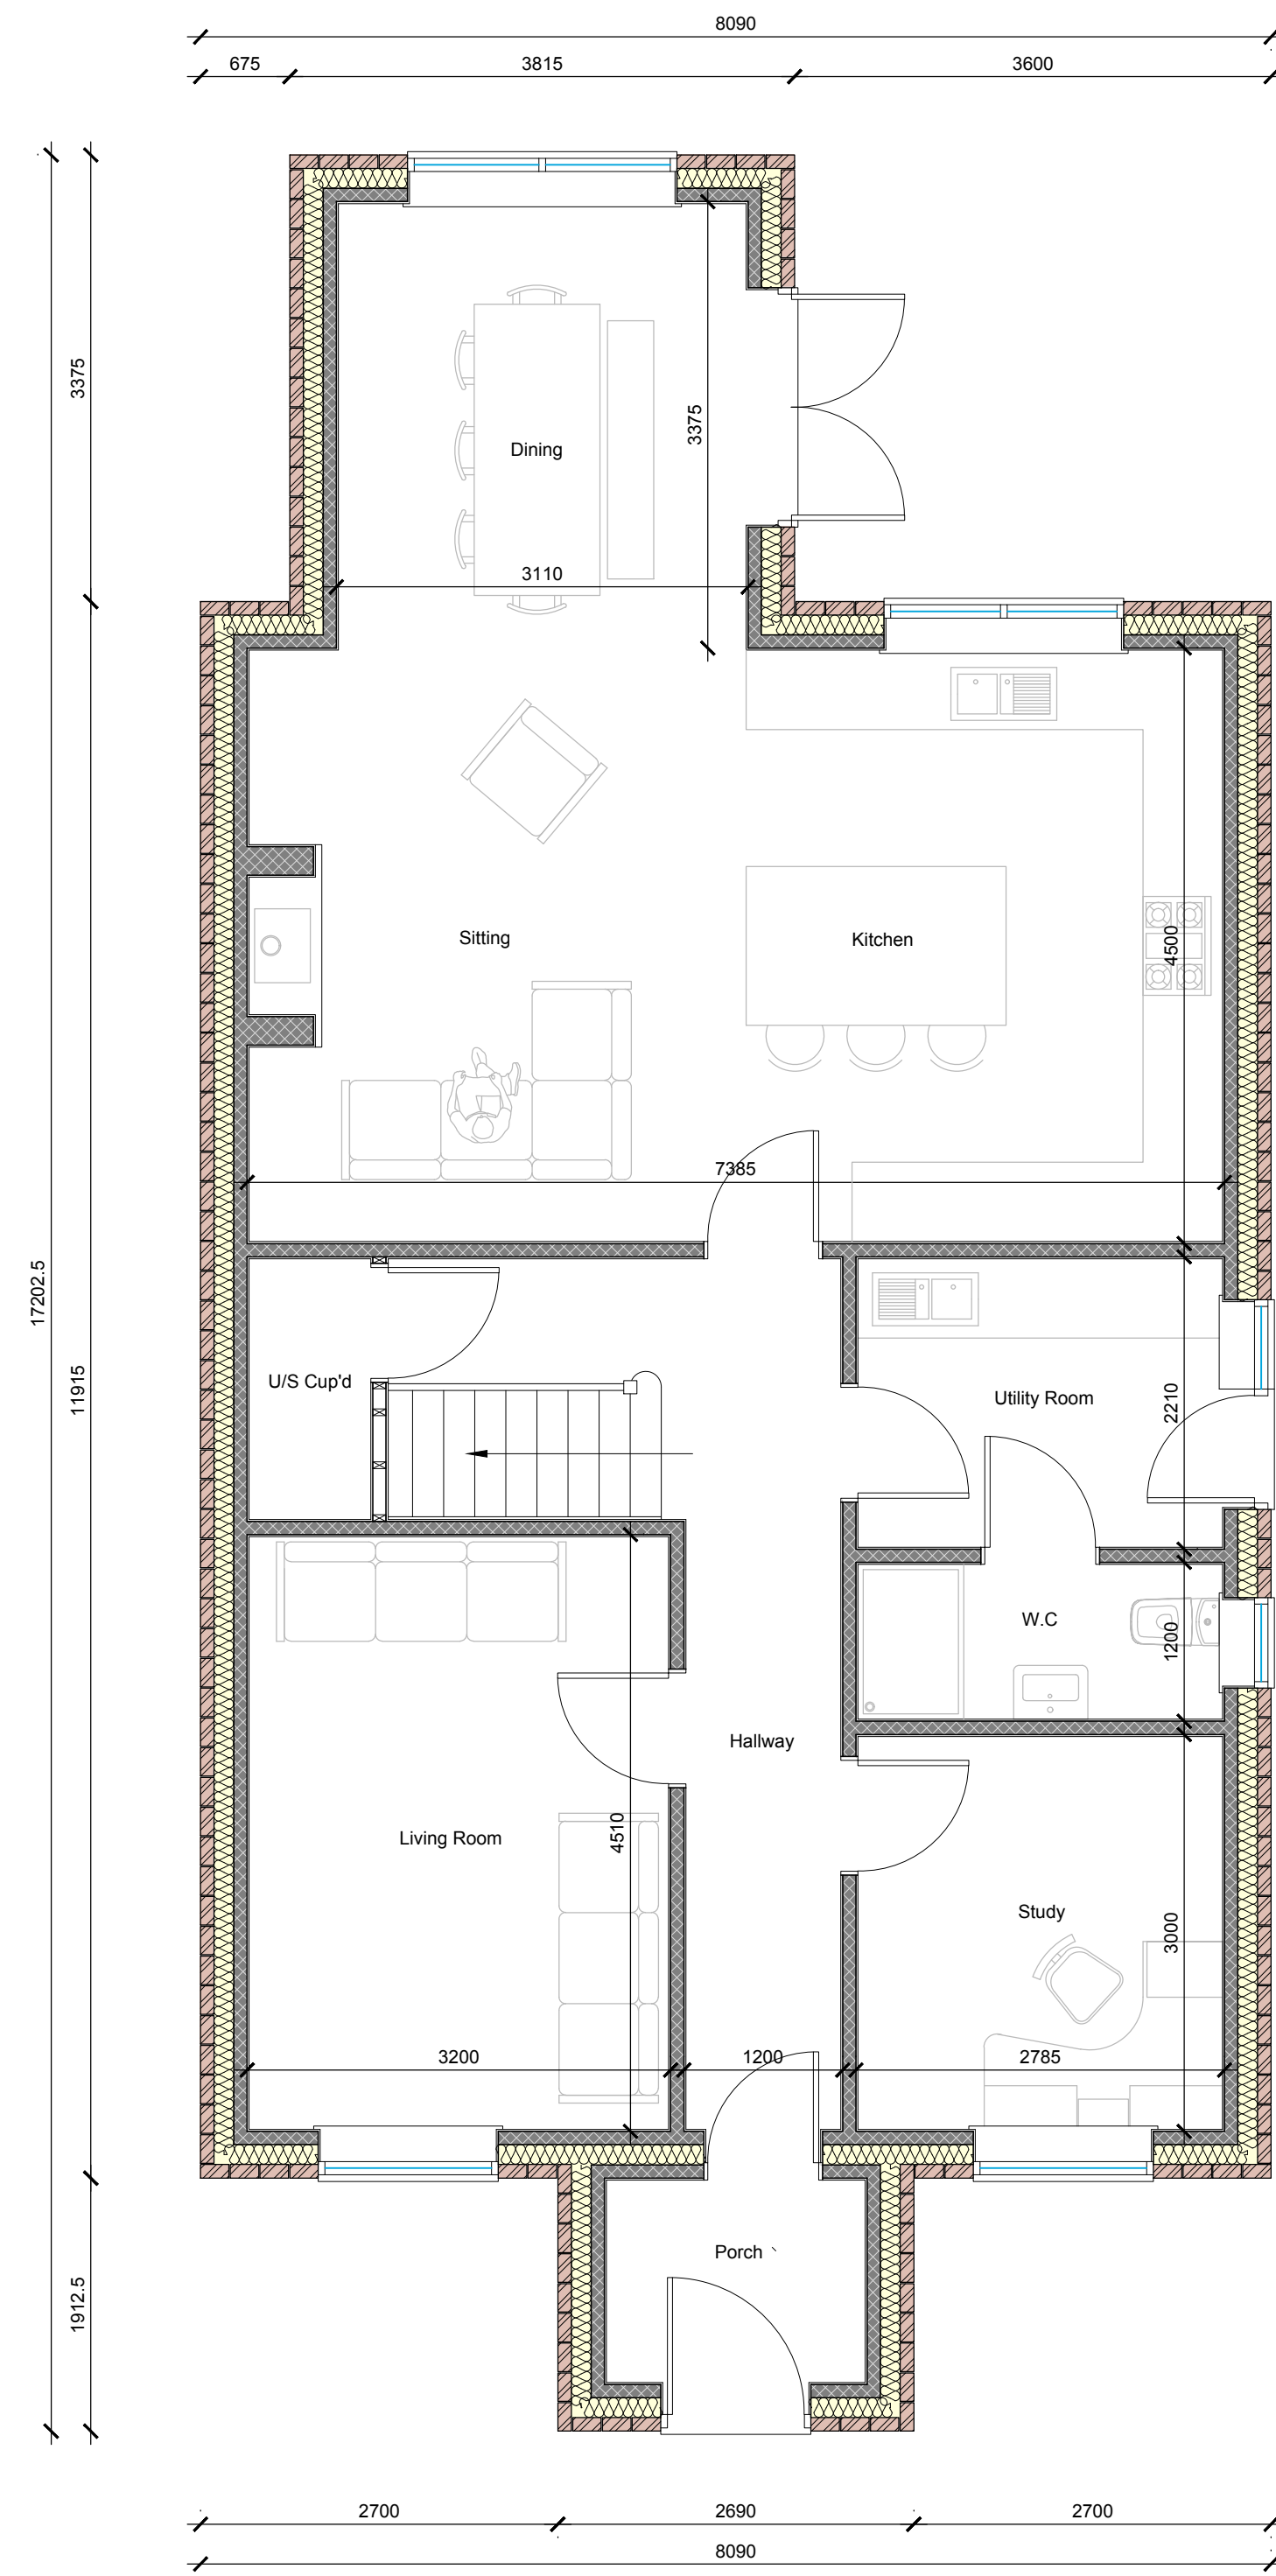


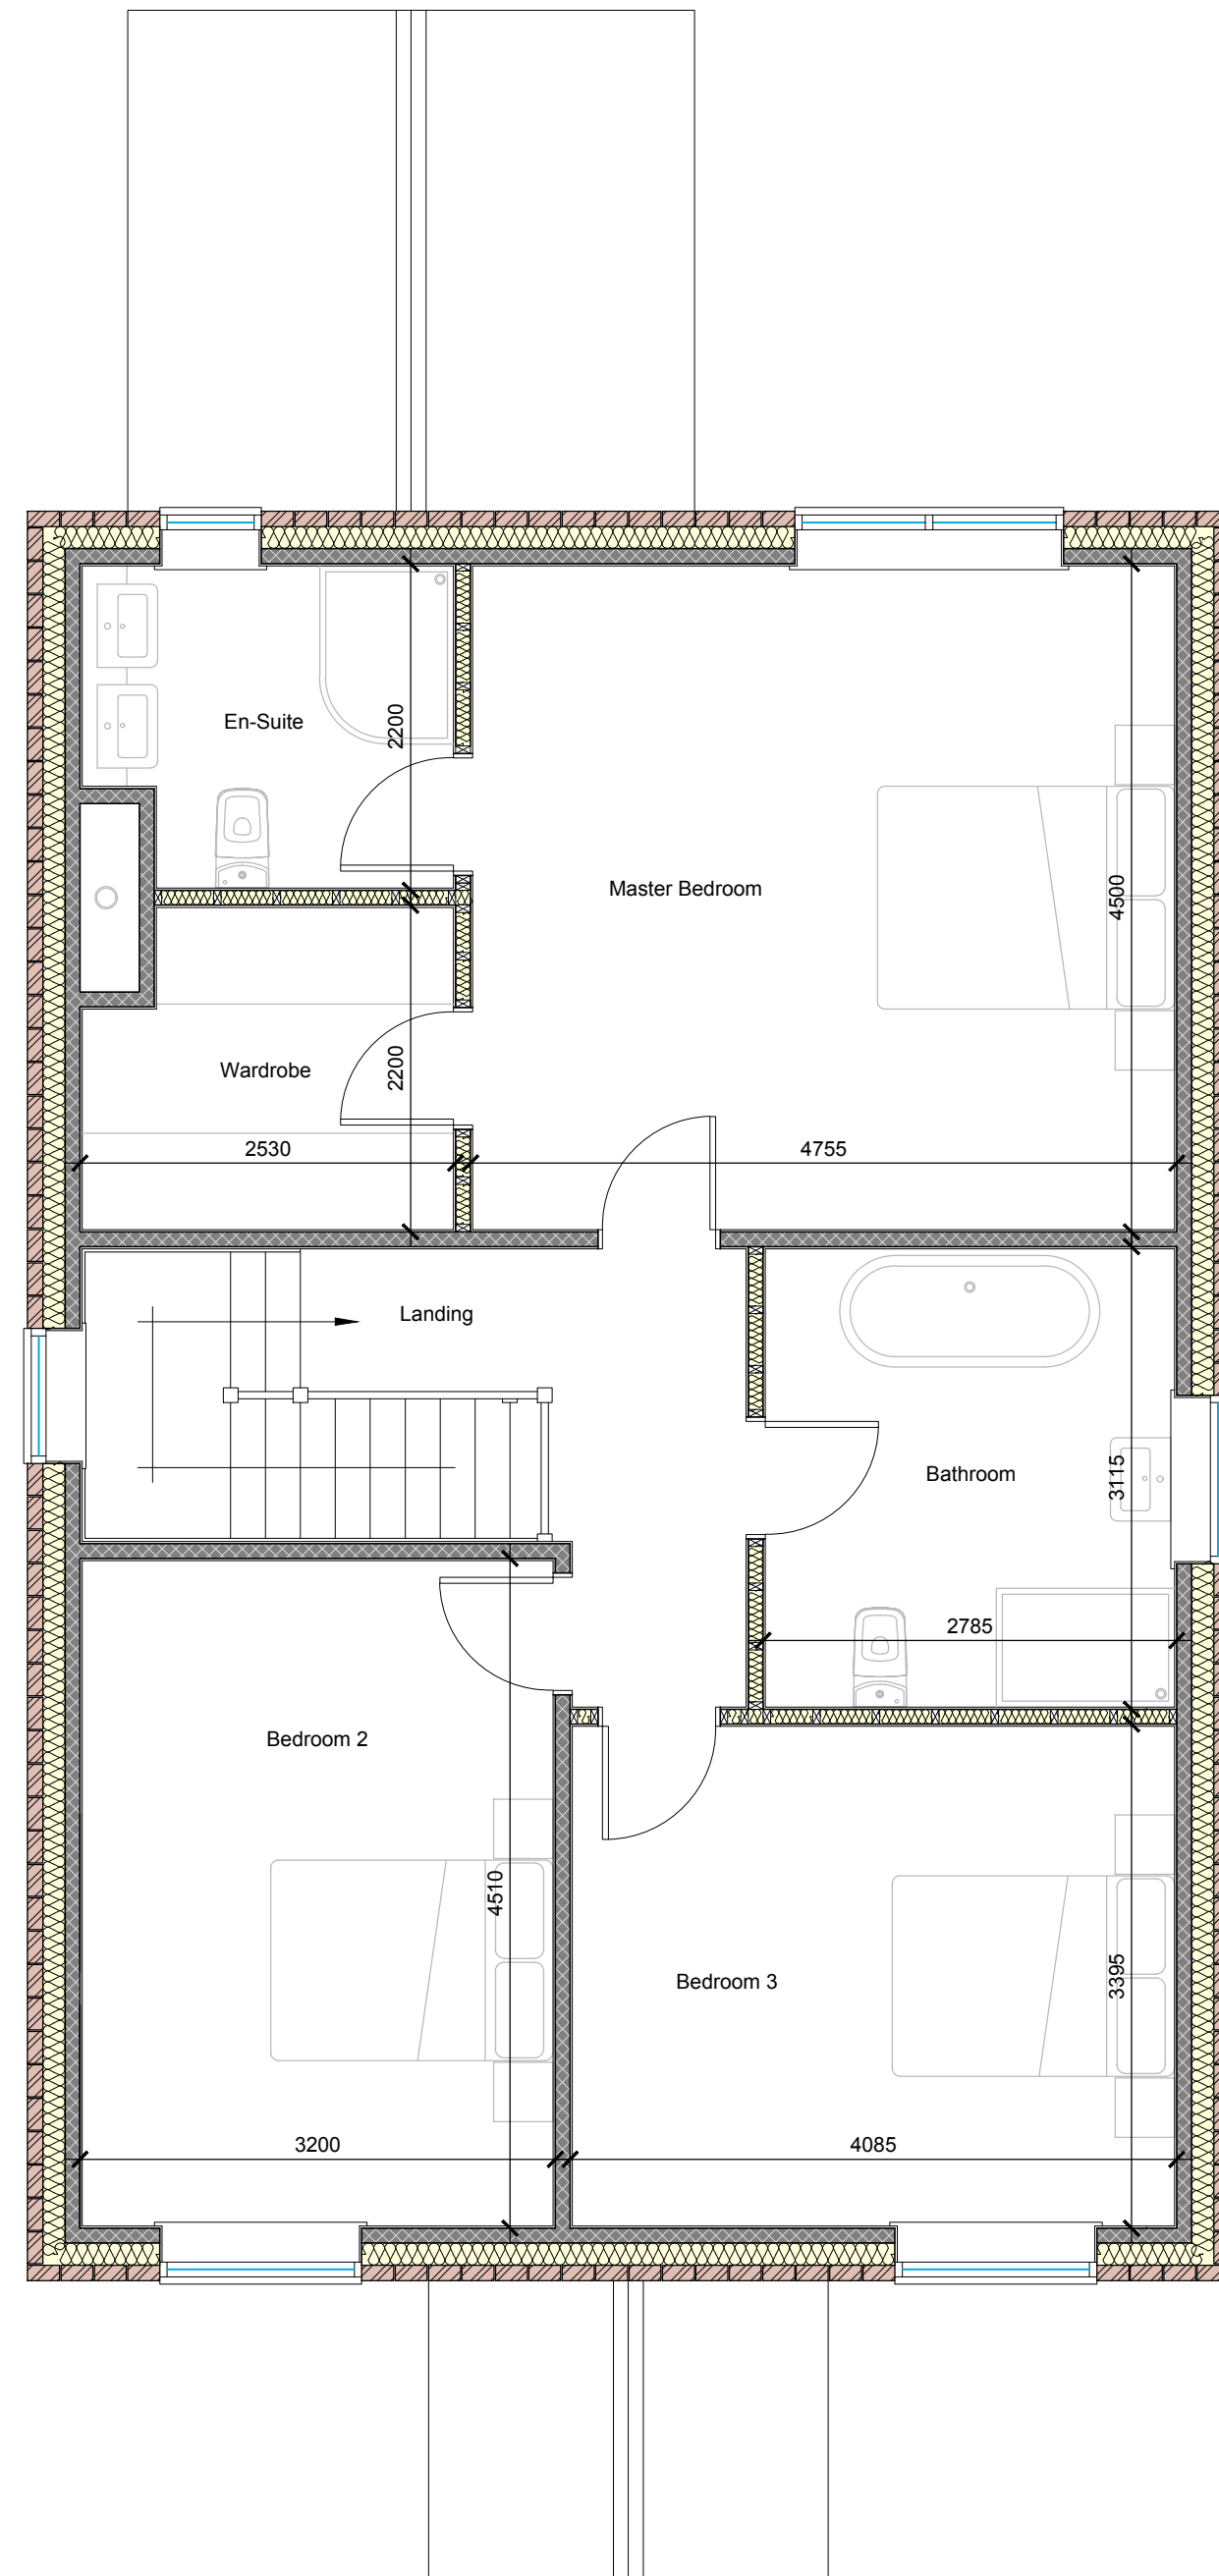

Proposed Ground Floor Plan
Scale 1:50

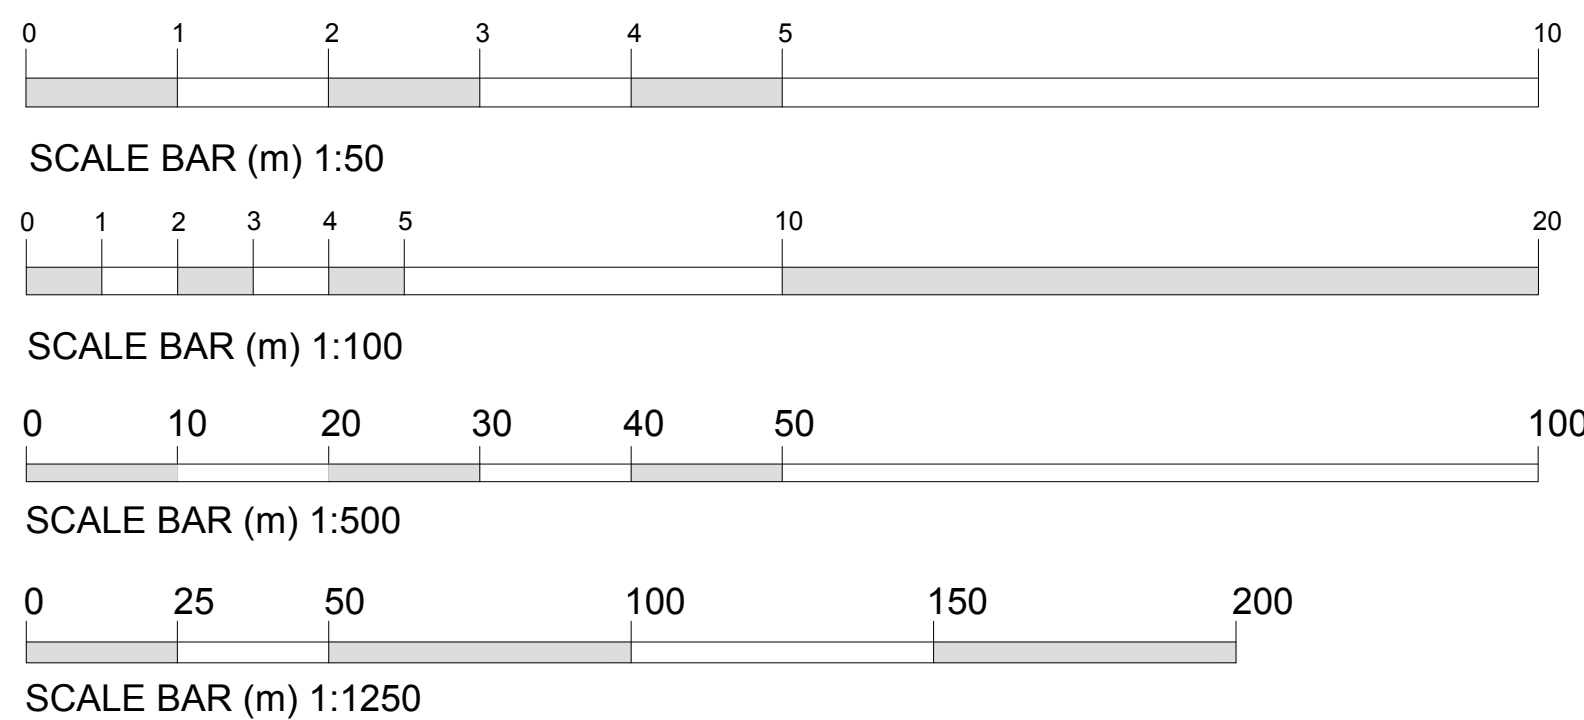


Proposed First Floor Plan
Scale 1:50

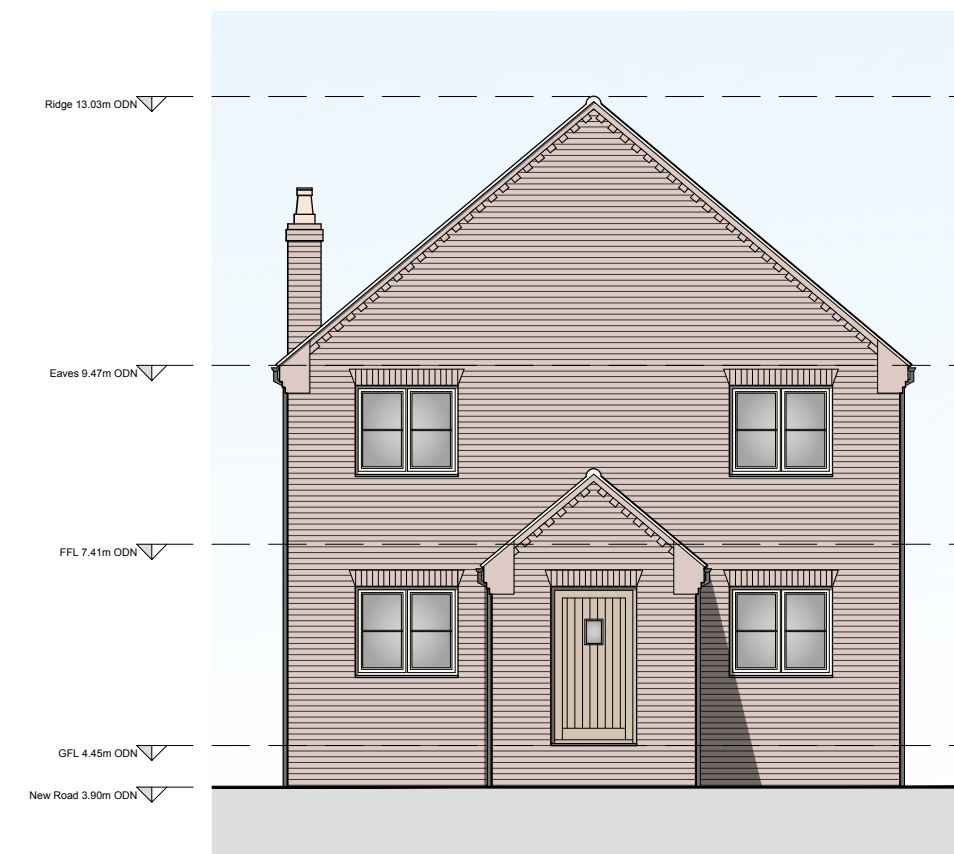

Proposed Front (W) Elevation
Scale 1:100



Proposed Rear (E) Elevation
Scale 1:100

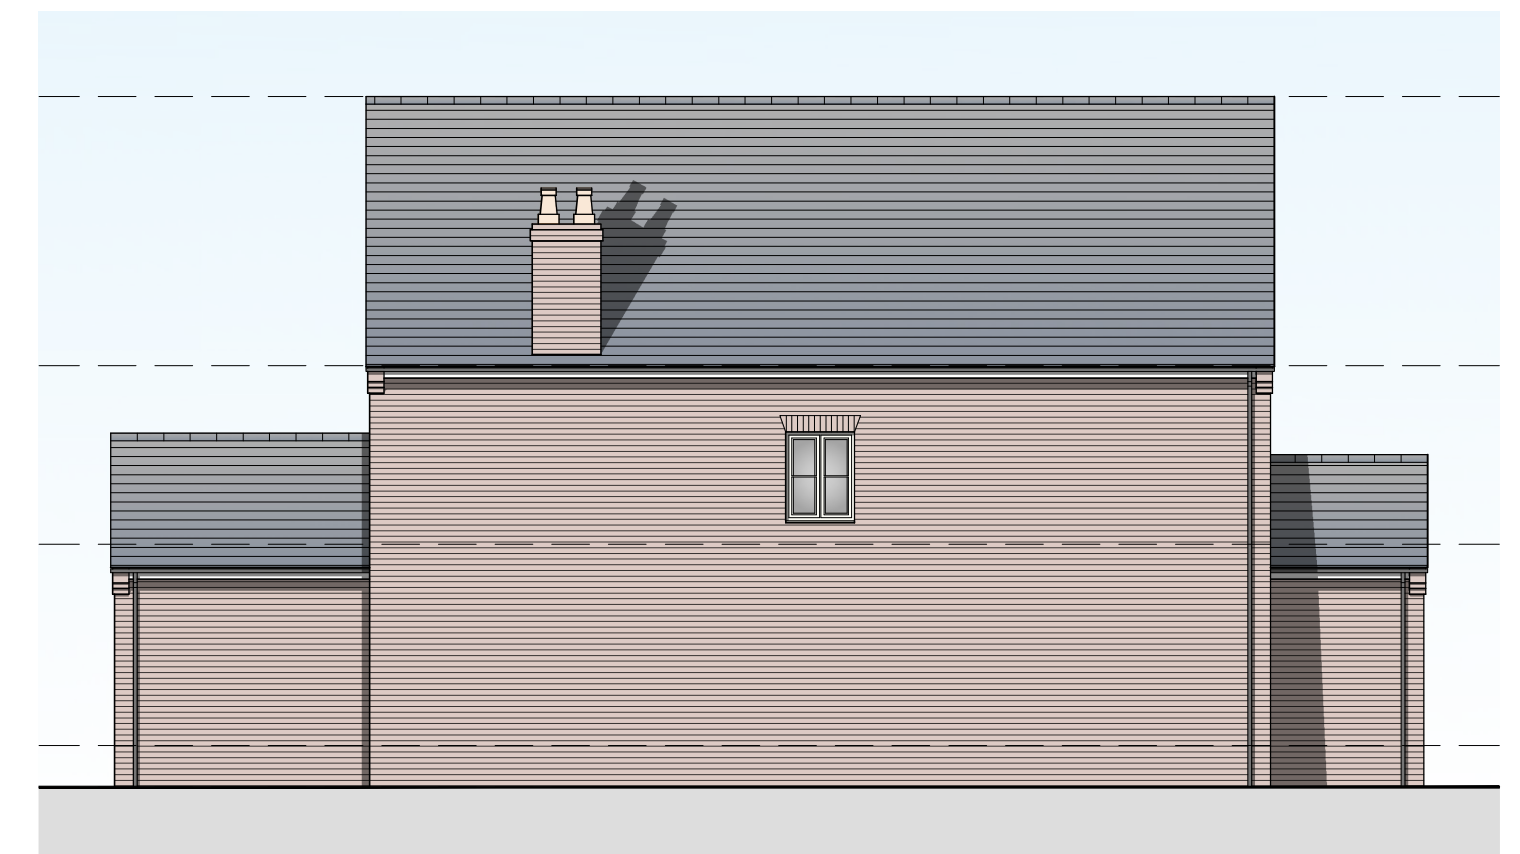


Proposed Side (N) Elevation
Scale 1:100



Proposed Side (S) Elevation
Scale 1:100



Site Location Plan
Scale 1:1250

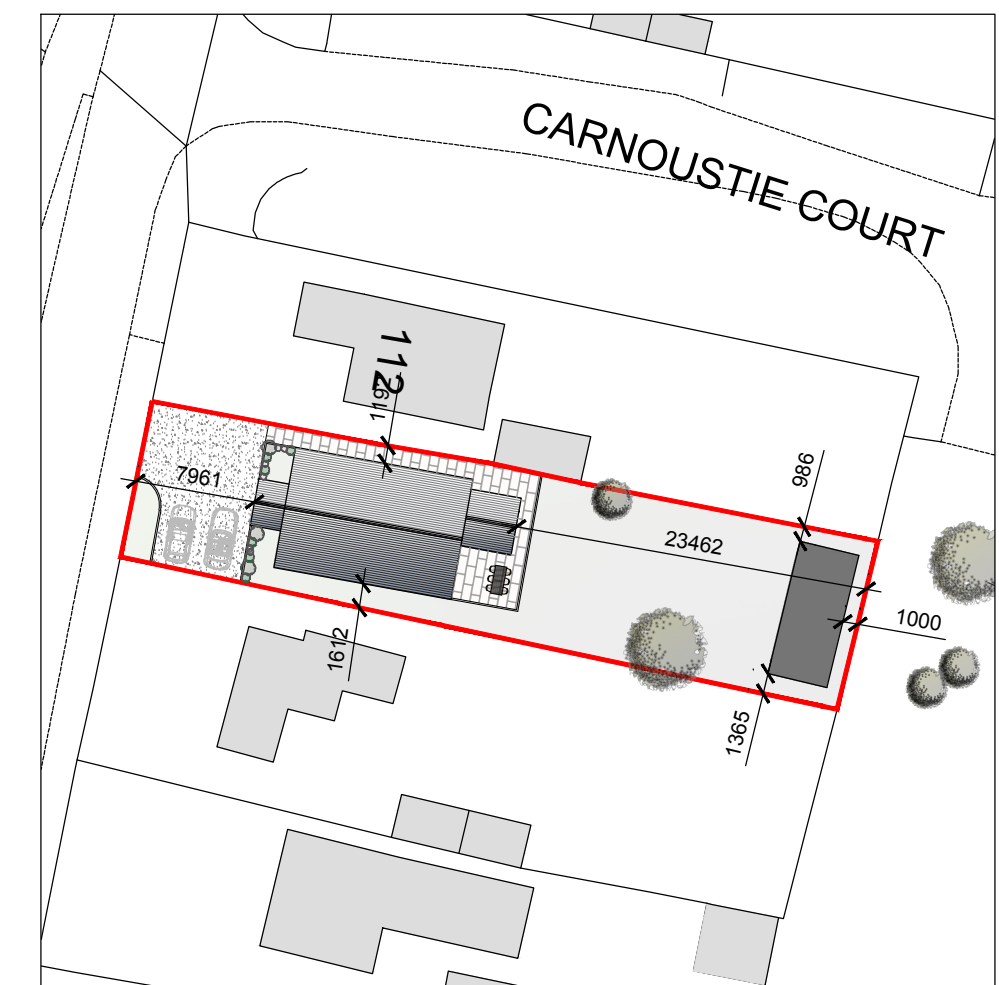

Proposed Block Plan
Scale 1:500

DESCRIPTION
DEMOLITION OF EXISTING BUNGALOW &
ERECTION OF NEW TWO STOREY
DWELLING AT 110 NEW ROAD, BUTTON
BRIDGE, SPALDING, PE12 8GF
DATE: 03/04/2023 APPROVED: SN

PROJECT:
REPLACEMENT DWELLING
DRAWING:
PROPOSED FLOOR PLANS
PROPOSED ELEVATIONS
SITE LOCATION PLAN
PROPOSED BLOCK PLAN
SIZE:
A1
CLIENT:
Do Not Scale From This Drawing
SCALE:
as labelled
DRAWING BY:
JC
SHEET:
0398/23/01A

NOTES: THIS DRAWING IS THE PROPERTY OF JC ARCHITECTURAL CONSULTANT. NO UNAUTHORIZED COPYING OR REPRODUCTION IN ANY FORM IS PERMITTED WITHOUT OBTAINING PRIOR WRITTEN PERMISSION FROM JC ARCHITECTURAL CONSULTANT. JC ARCHITECTURAL CONSULTANT RESERVES THE RIGHT TO WITHDRAW THIS INFORMATION AT ANY TIME. ALL DIMENSIONS ARE TO BE CONFIRMED ON SITE BY CONTRACTOR. ANY DISCREPANCIES ARE TO BE REPORTED TO JC ARCHITECTURAL CONSULTANT IMMEDIATELY. THE DESIGN HAS BEEN UNDERTAKEN AS FAR AS POSSIBLE TO AVOID RISKS TO HEALTH AND SAFETY OR TO REDUCE AND CONTROL THE EFFECTS OF ANY UNAVOIDABLE RISK. ANY RELEVANT INFORMATION REGARDING RISKS WHICH ARE NOT ABLE TO BE ELIMINATED WILL BE INCLUDED WITHIN THE PROJECT HEALTH AND SAFETY FILE.