
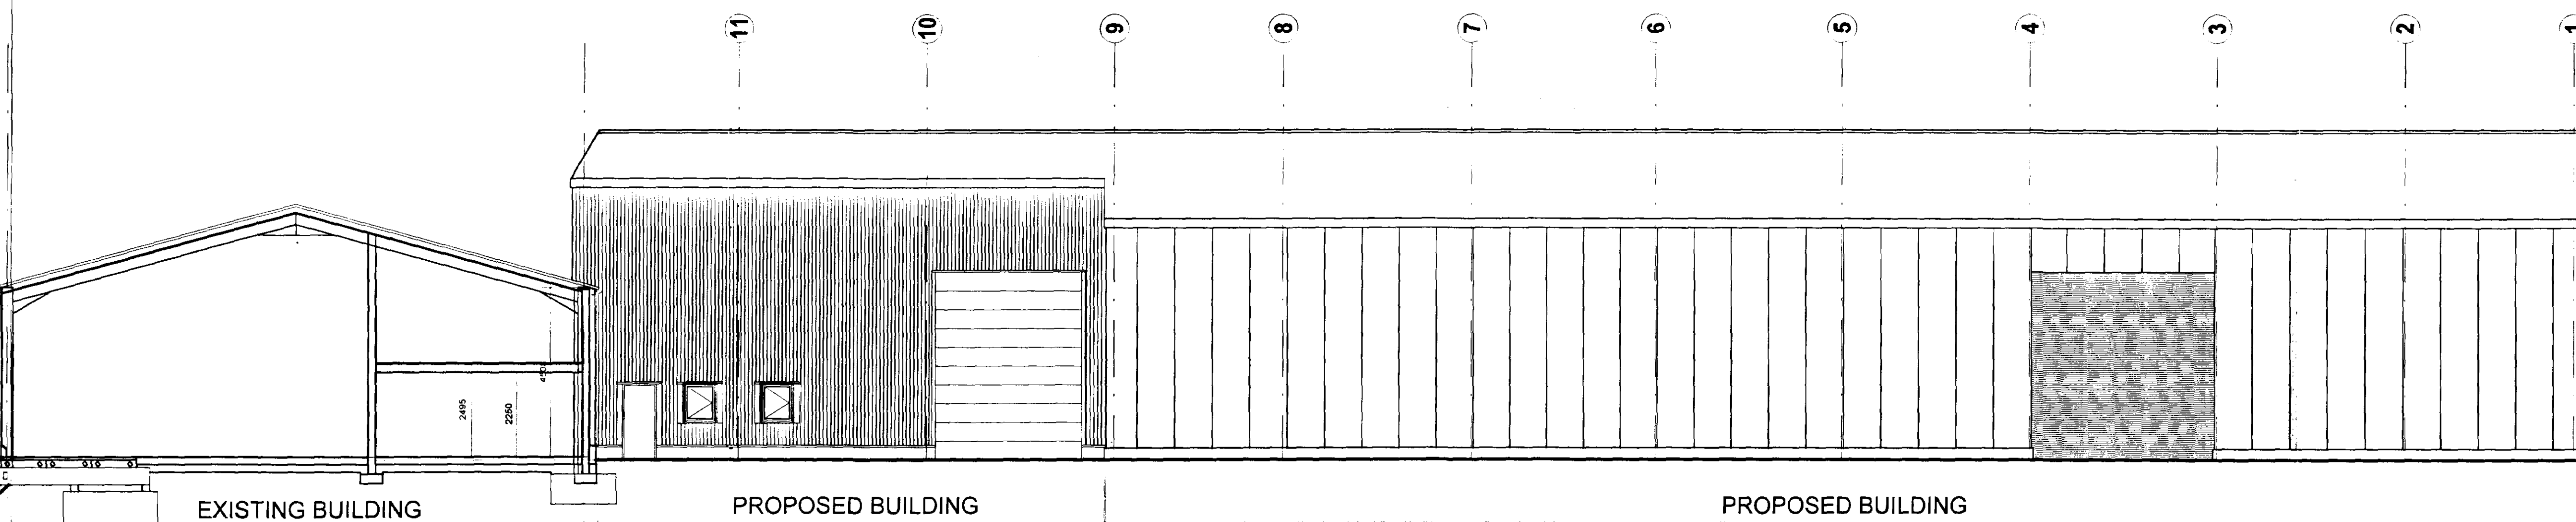
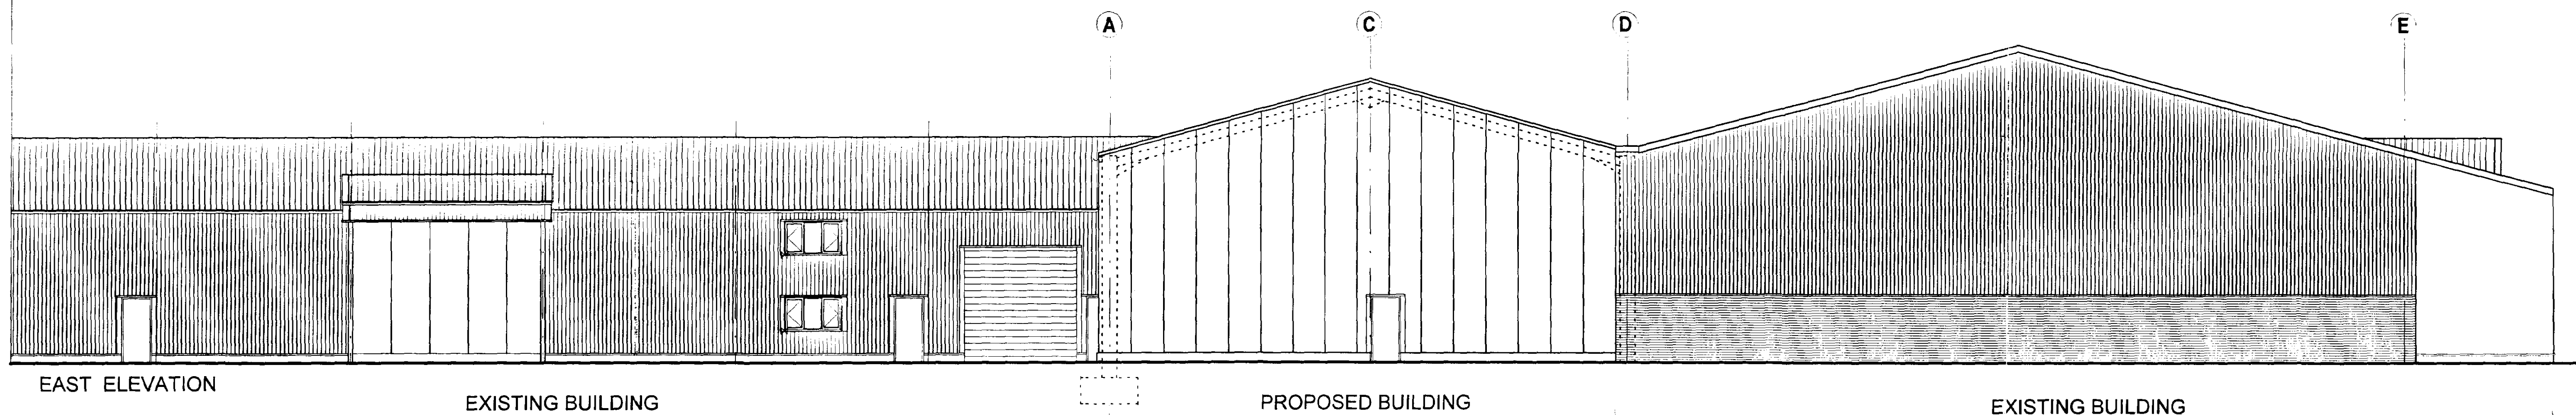


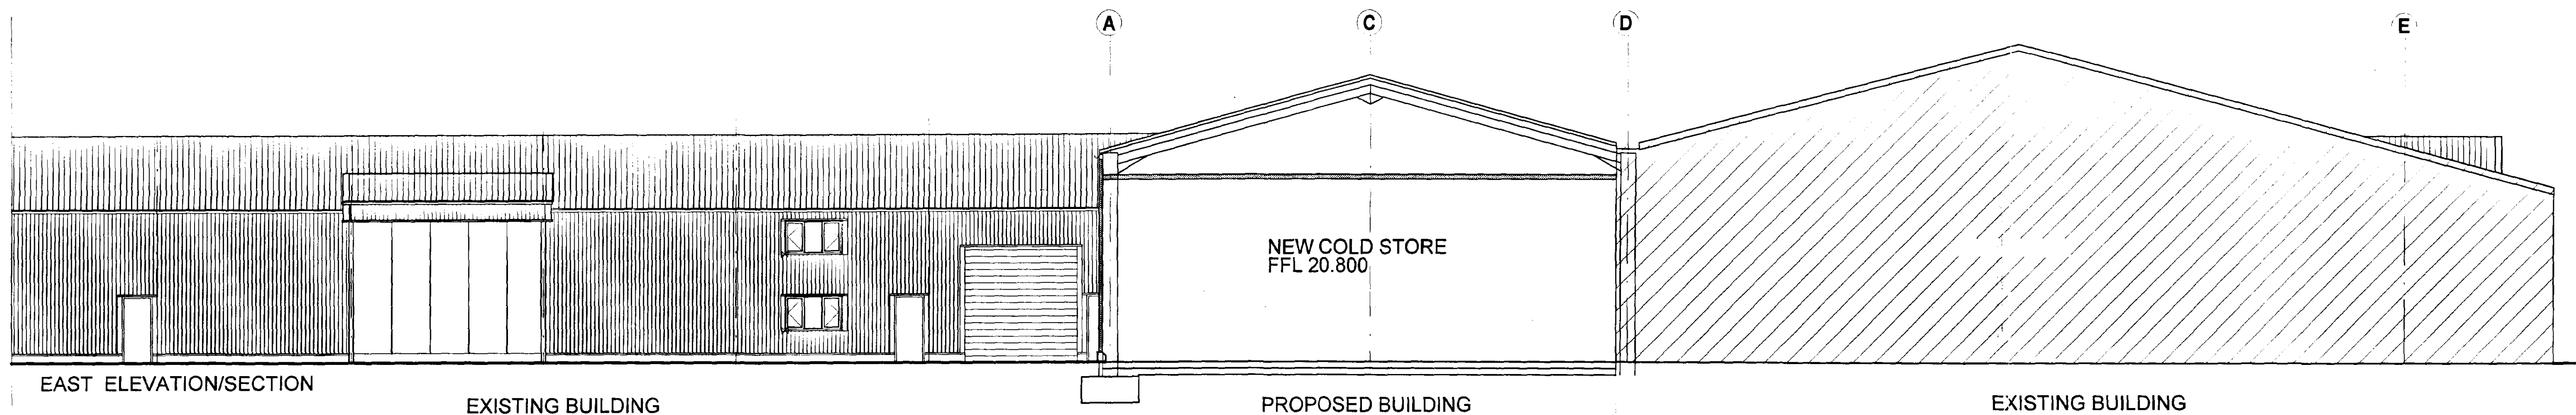

SOUTH HOLLAND DC
HOUSING & PLANNING
14 APR 2000

REVISION

Ref: 491/00

CLIENT

KFF, SUTTON BRIDGE, LINGS

JOB

NEW COLD STORES

TITLE

PROPOSED ELEVATIONS

DATE

APRIL 2000

DRAWN CMD


SCALE 1:100

433

03

JH
JERRY
HARRAL
OIP/ARCH

2 Post Office Lane
Walsby, Cambs
PE13 1HG
Tel: (01945) 476500
Fax: (01945) 476501
E-Mail: jh@jerryharral.co.uk

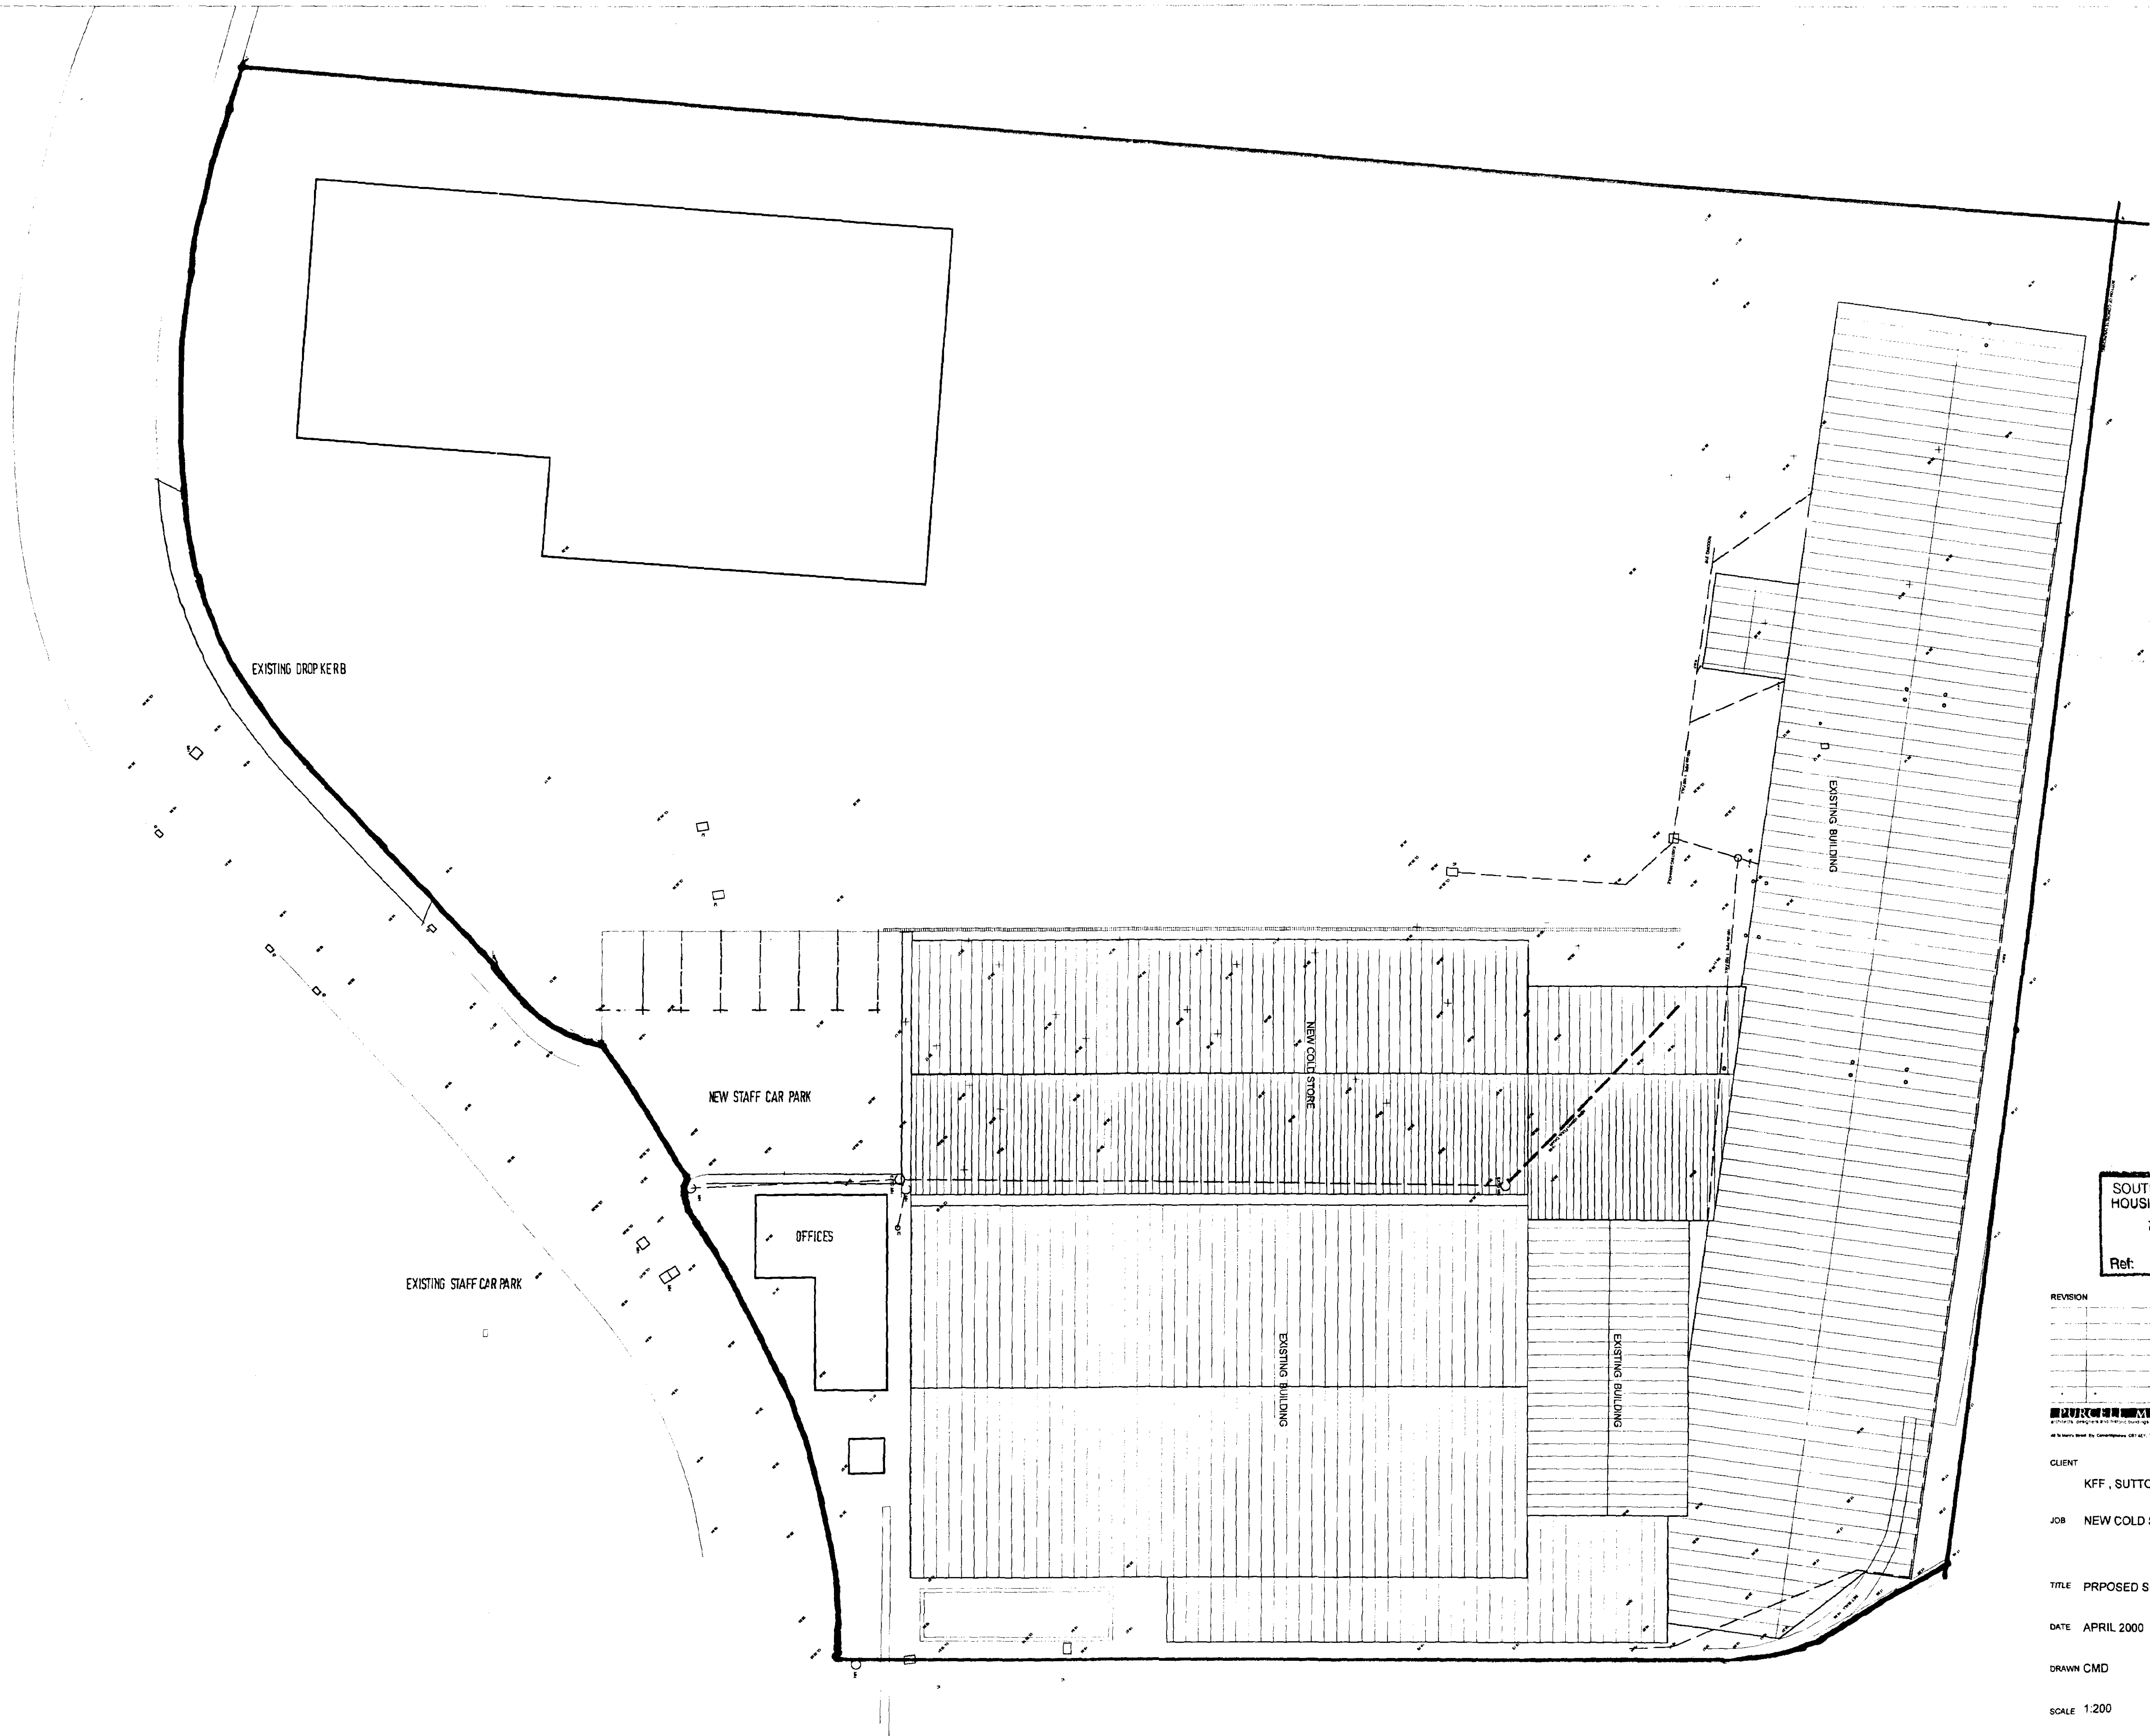

SOUTH HOLLAND DC
HOUSING & PLANNING
14 APR 2000
Ref: 491/00

REVISION	

ARCHITECTURAL SERVICES

CLIENT
KFF, SUTTON BRIDGE, Lincs

JOB
NEW COLD STORES

TITLE
PROPOSED SITE PLAN

DATE
APRIL 2000

DRAWN
CMD

SCALE
1:200

JH
JERRY HARRAL
DP/ARCH
2 Post Office Lane
Widmore, Cambs
PE13 1HG
Tel: (01945) 476800
Fax: (01945) 476801
E-Mail: jh@harral.co.uk
harral.co.uk



ARCHITECTURAL SERVICES
KFF, SUTTON BRIDGE LINGS
JOB: NEW COLD STORES
TITLE: PROPOSED PLAN
DATE: APRIL 2000
DRAWN: CMD
SCALE: 1:100

SOUTH HOLLAND DC
HOUSING & PLANNING
14 APR 2000
PCL: 491/00

433 02

