




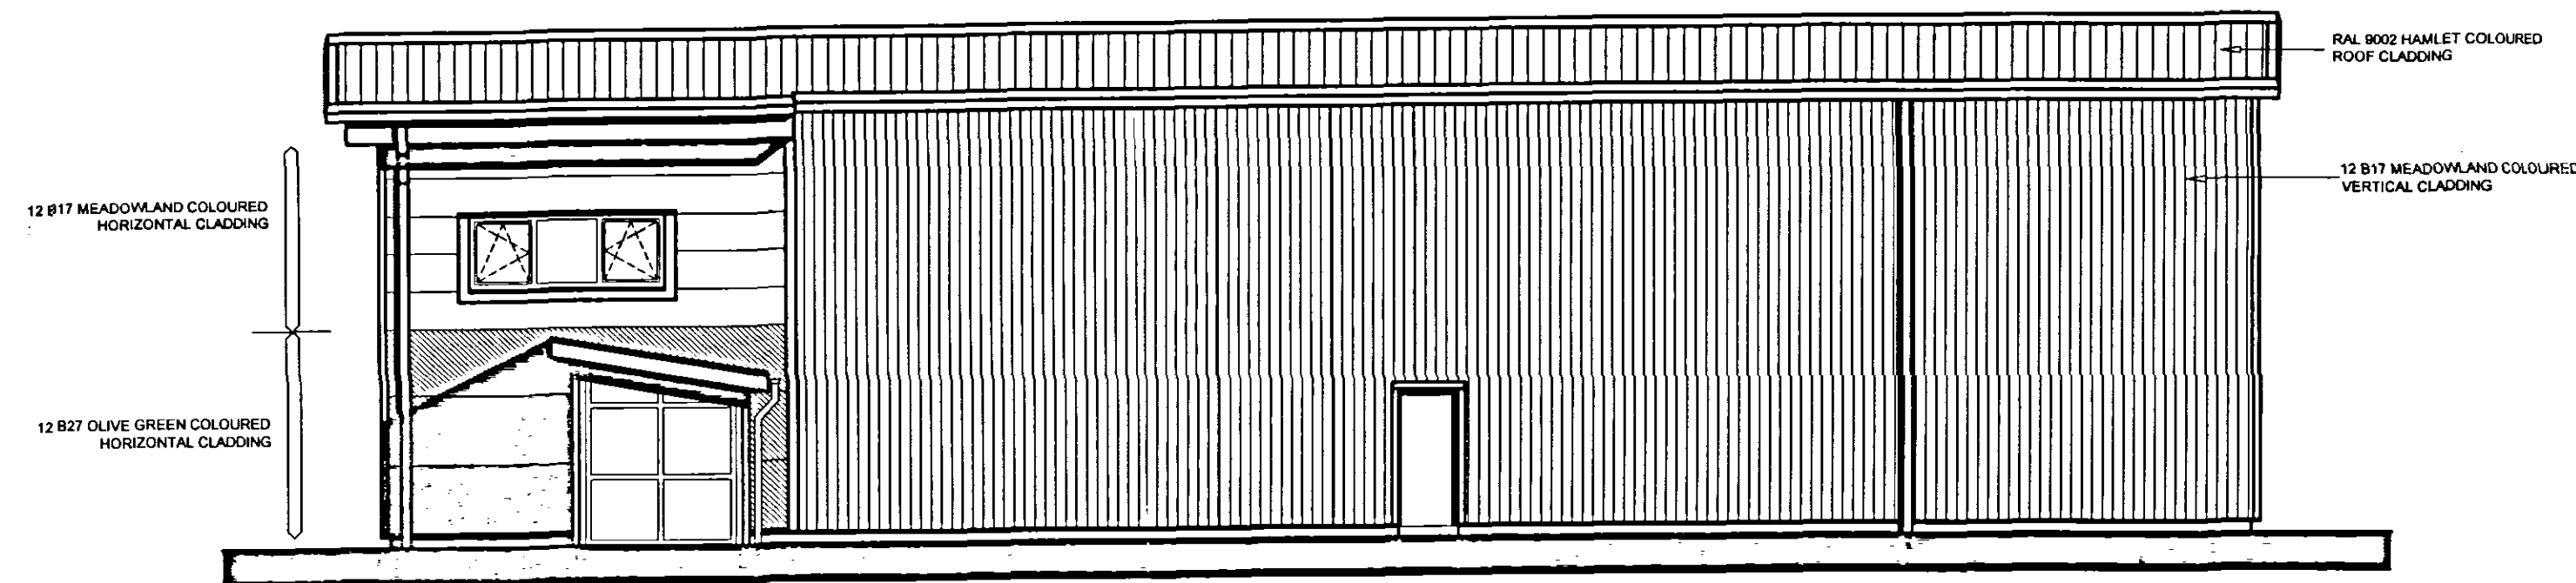


NORTH WEST ELEVATION scale 1:100

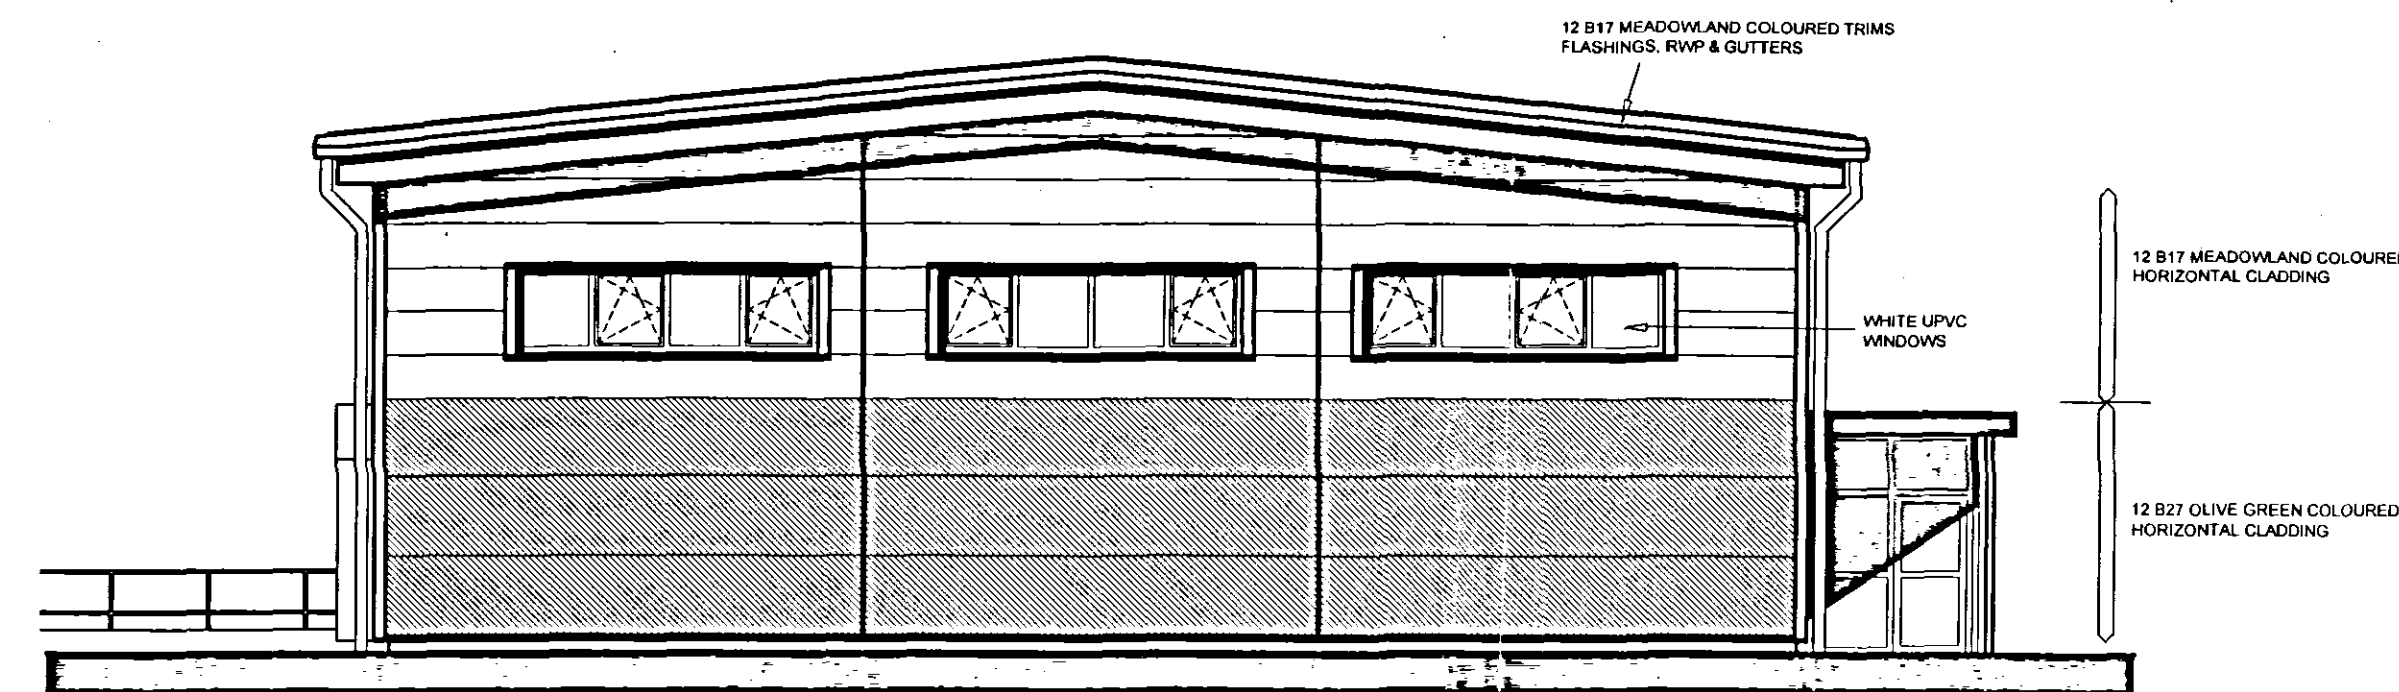

SOUTH WEST ELEVATION scale 1:100

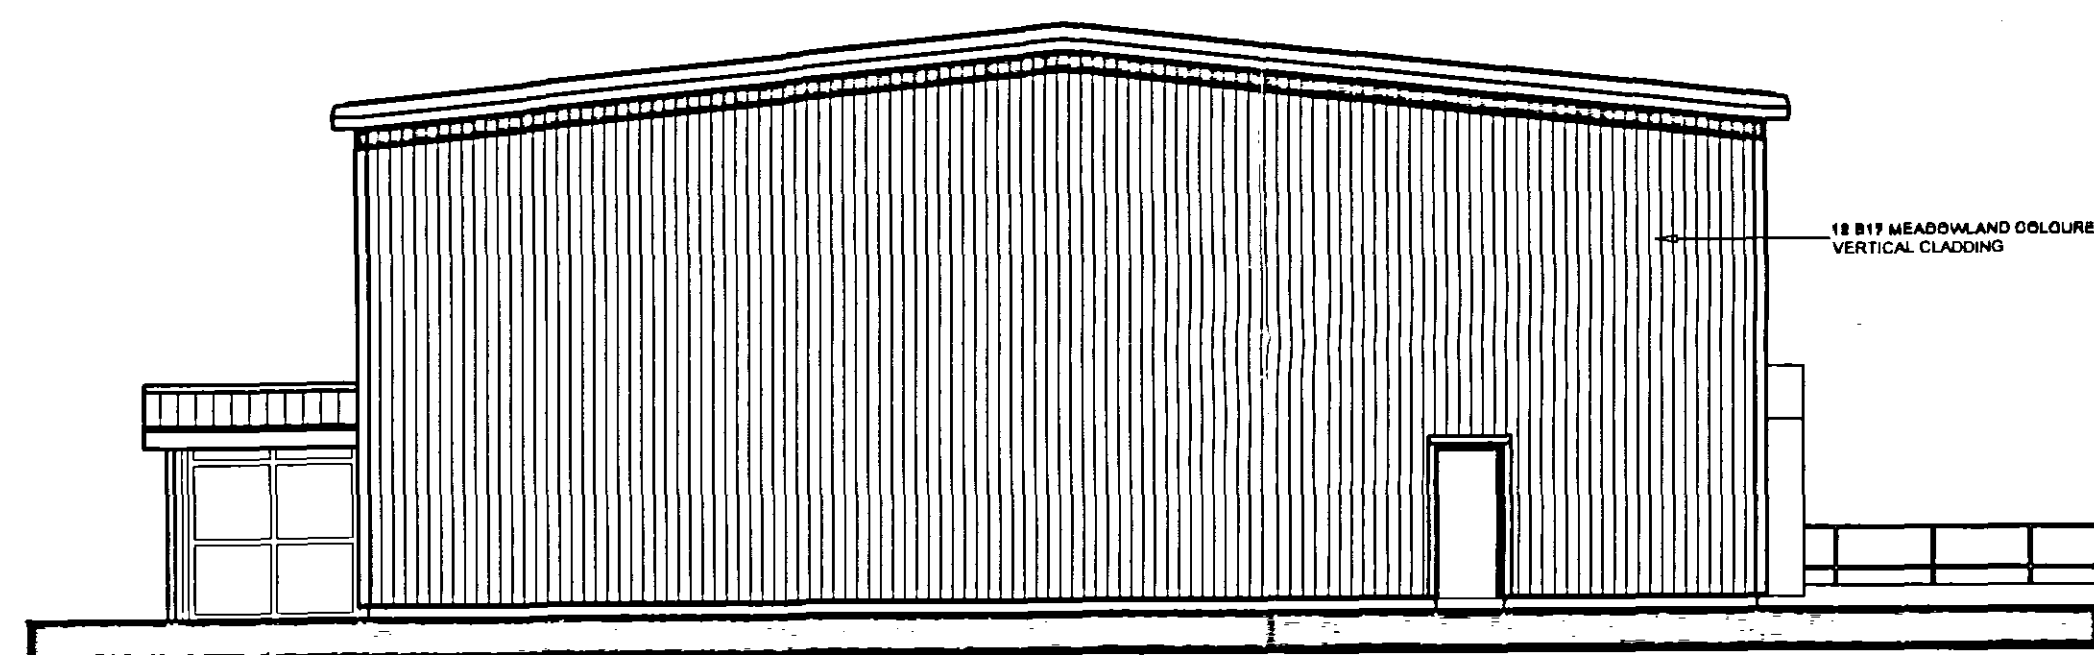

NORTH EAST ELEVATION scale 1:100

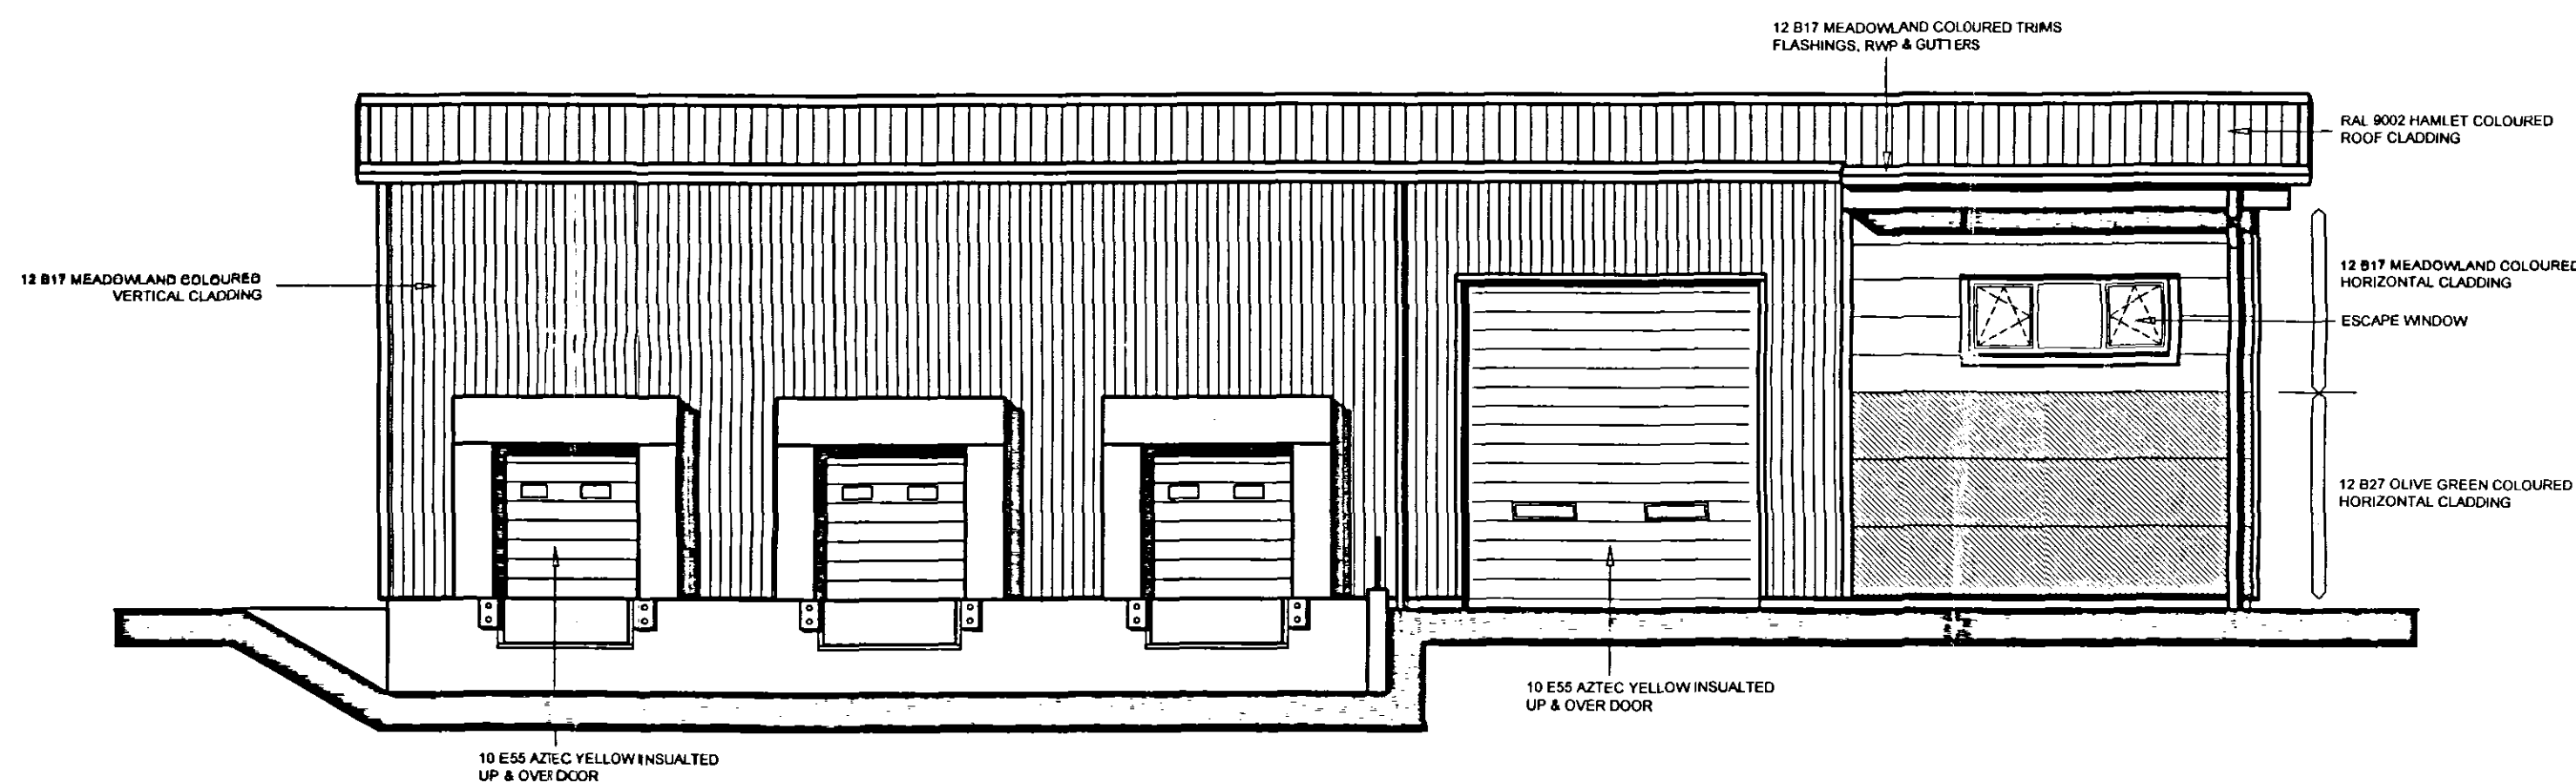

SOUTH EAST ELEVATION scale 1:100

D	27.2.06	CONSTRUCTION ISSUE REVISIONS
C	17.11.05	LAYOUT REVISED
Revisions		
Preliminary	For Construction	

David Trundley Design
Services Limited



Salgate Barn, Islington Road, Tilney All Saints, King's Lynn, Norfolk, PE34 4RY
Tel: 01553 617700 Fax: 01553 617874 Email: enquiries@trundleydesign.co.uk

Project Title:
DRW HOWLING
WINGLAND ENTERPRISE PARK
SUTTON BRIDGE
SPALDING

PROPOSED WORKSHOP, OFFICES &
LORRY PARKING AREAS

Drawing Title:
PROPOSED ELEVATIONS

Scale: 1:100 Date: NOV 05 Drawn: SLB

Drawing Number:
02-107-102C

Copyright:
This drawing must not be re-issued, loaned or copied without the consent of
David Trundley Design Services Limited. Do not scale this drawing, use only

Ref H18/0532/06
Rec'd 11/5/06

DETERMINED
PLAN