



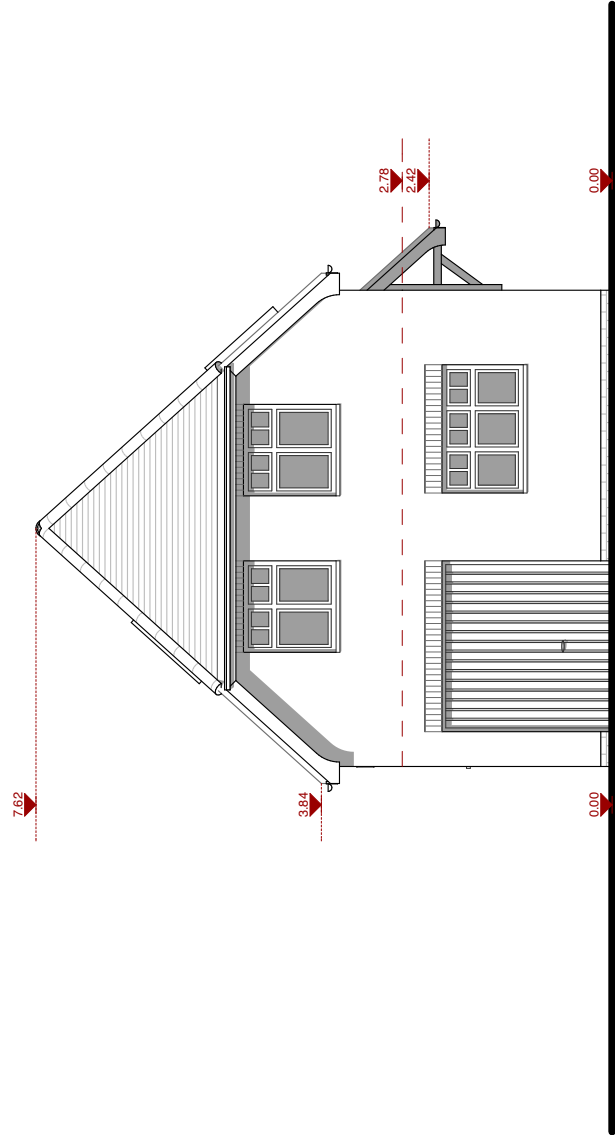


Proposed West Elevation

Scale 1:100 @ A3

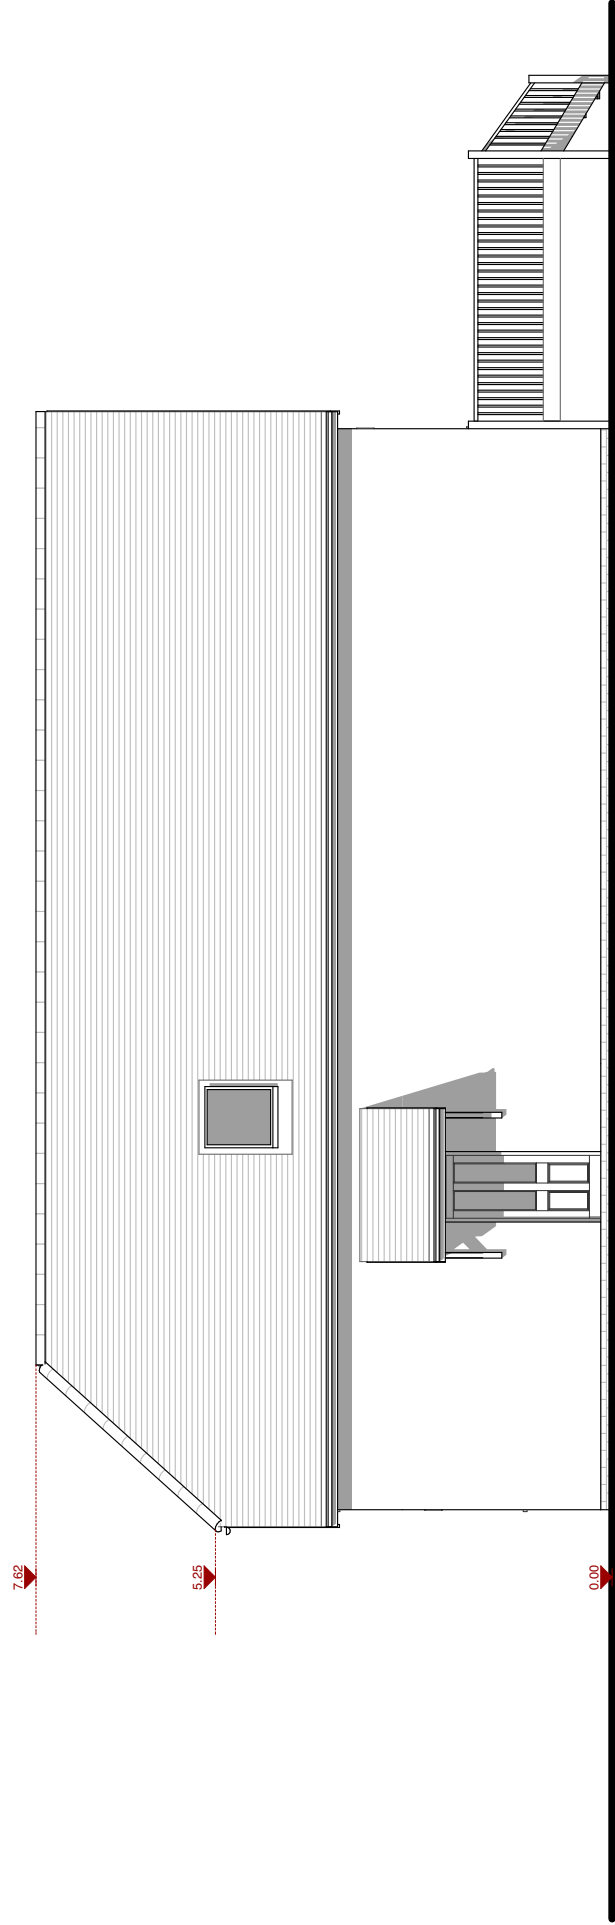


Proposed South Elevation

Scale 1:100 @ A3

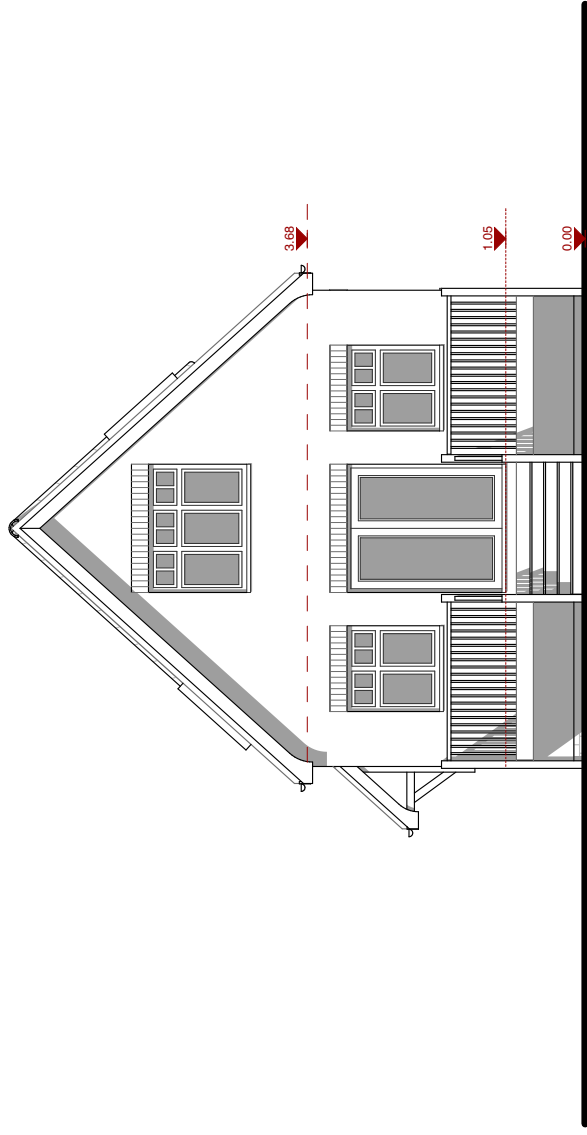

Proposed East Elevation

Scale 1:100 @ A3

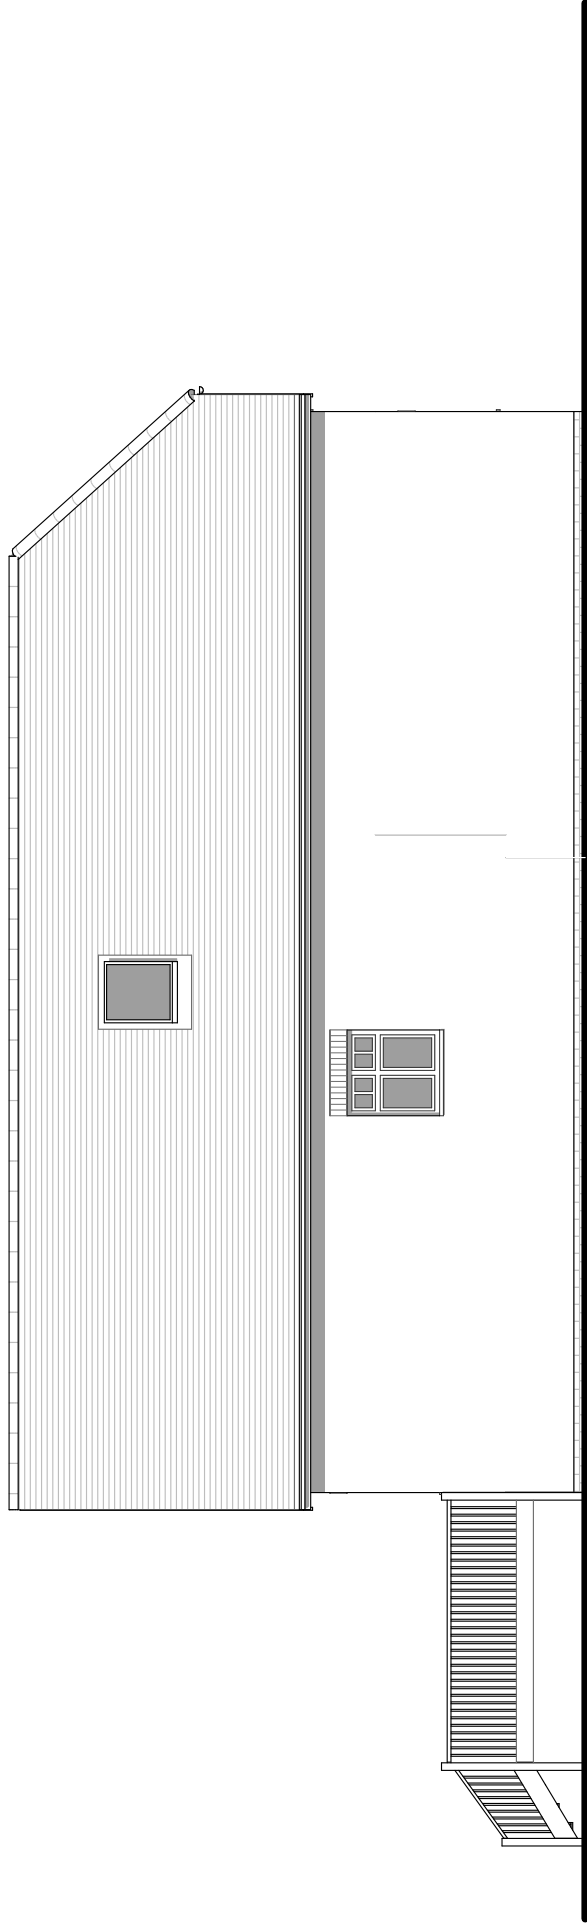

Proposed North Elevation

Scale 1:100 @ A3

Job	Railway Lane South • Sutton Bridge			RESIDENTIAL DESIGN	
Title	Proposed House Elevations			A R C H I T E C T S	
Dwg.No	1505 / 06	Scale	1:100 @A3	Date	07 - 04 - 15
Copyright : Residential Design Architects Ltd. : Registered Office - 28 Broadhill Road, Kegworth, Derby DE74 2DQ : Company Registration No. 06886791					
28 Broadhill Road • Kegworth Derby • DE74 2DQ Tel : 01509 829 746 E-mail : rda123@ntlworld.com					