



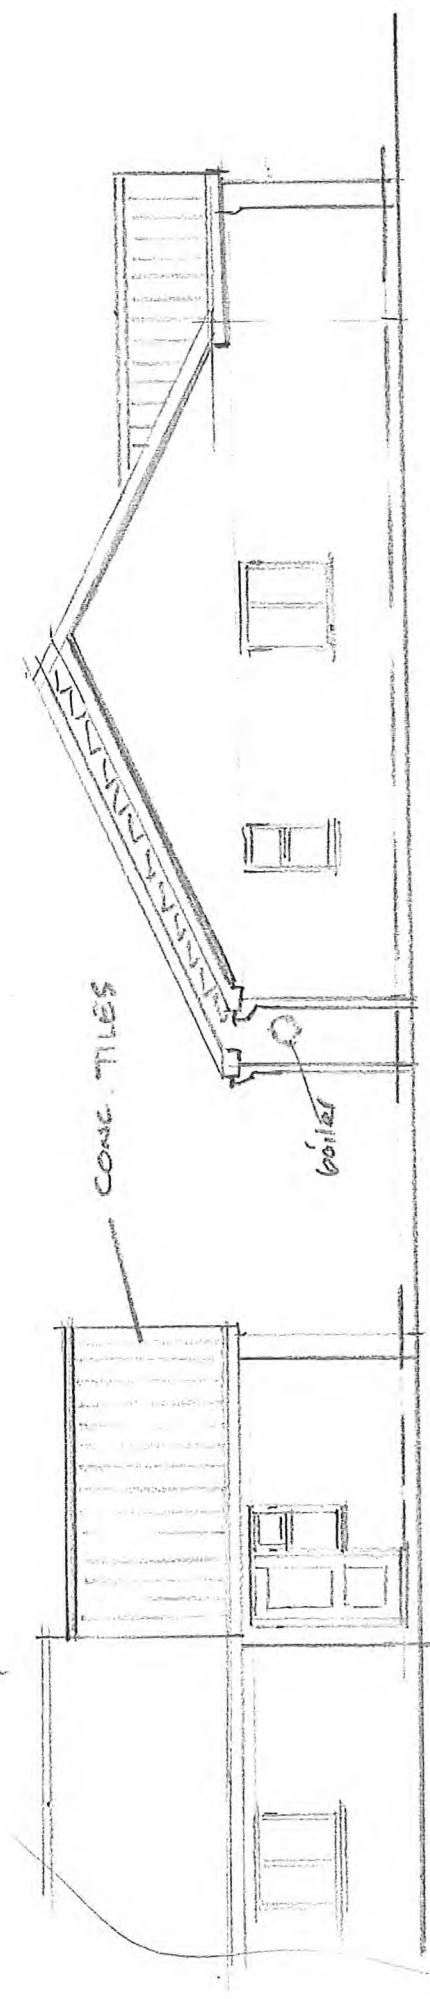

FRONT ELEVATION

SIDE ELEVATION
SCALE 1:100

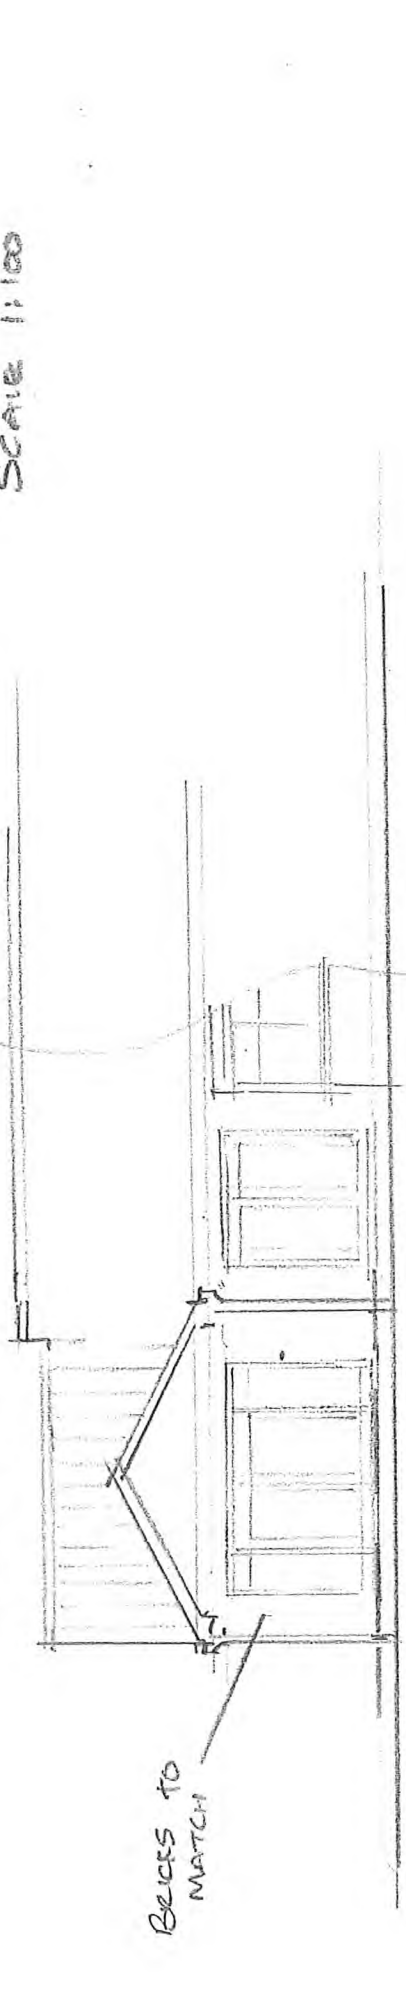

REAR ELEVATION