


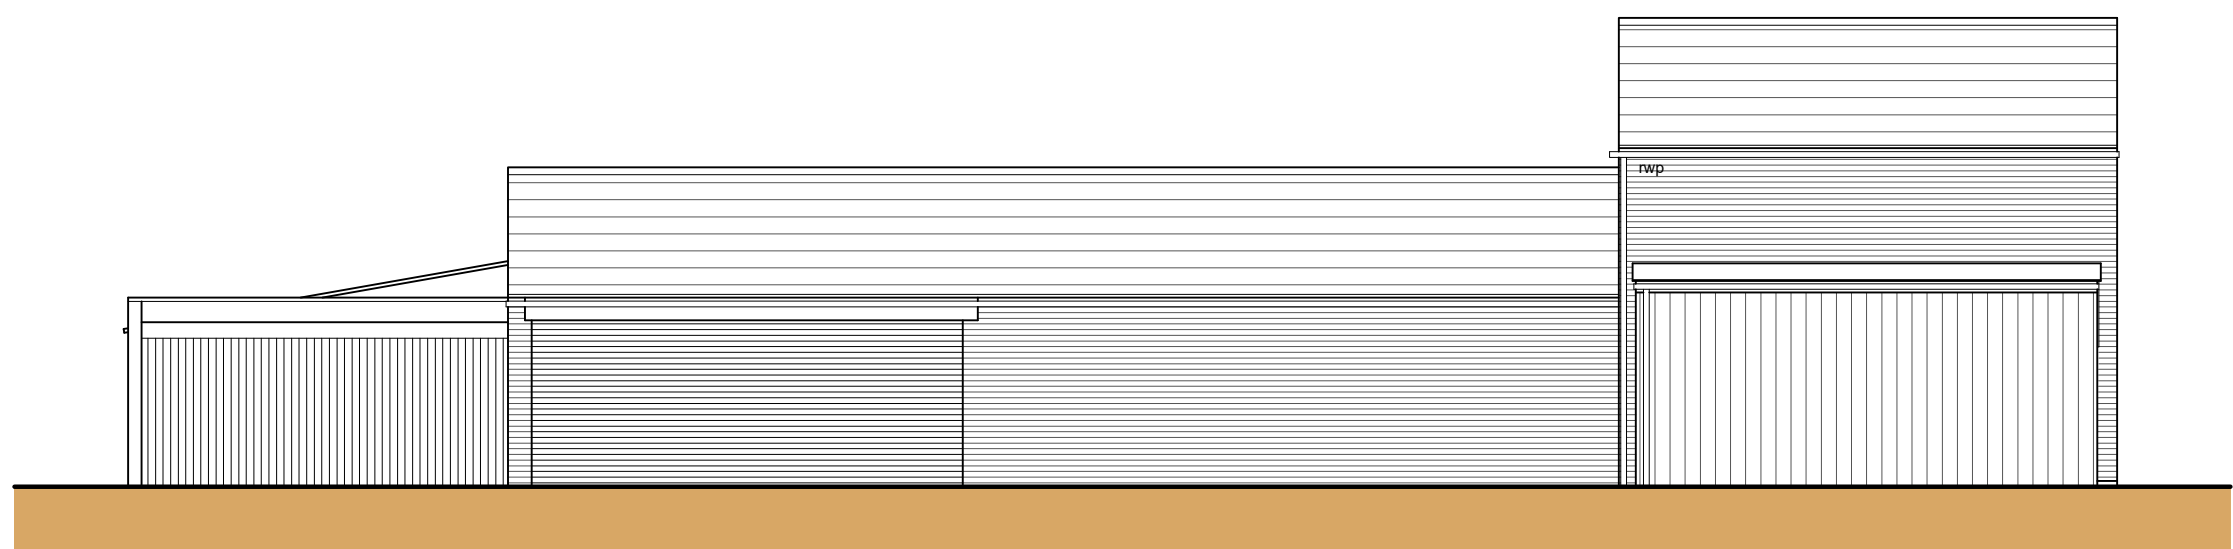


Front Elevation (S)
Scale: 1:100




Side Elevation (W)
Scale: 1:100




Rear Elevation (N)
Scale: 1:100

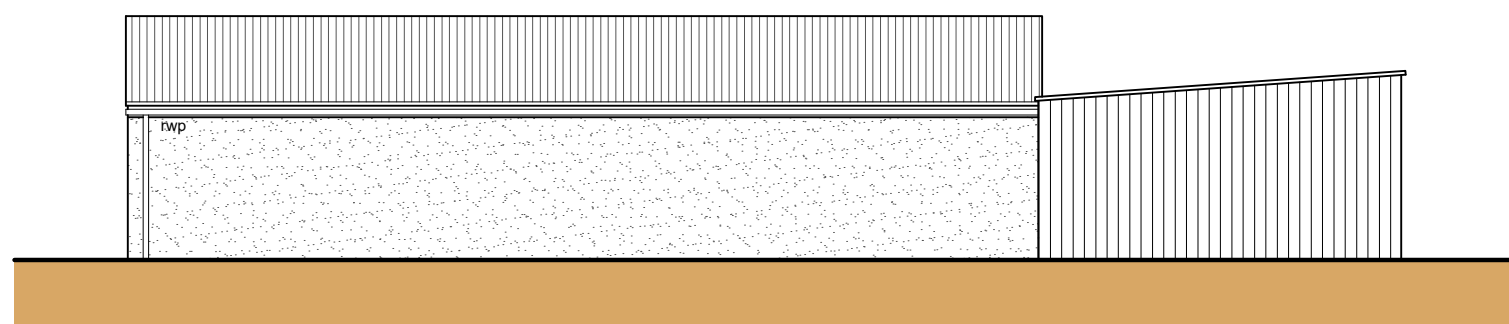


Side Elevation (E)
Scale: 1:100

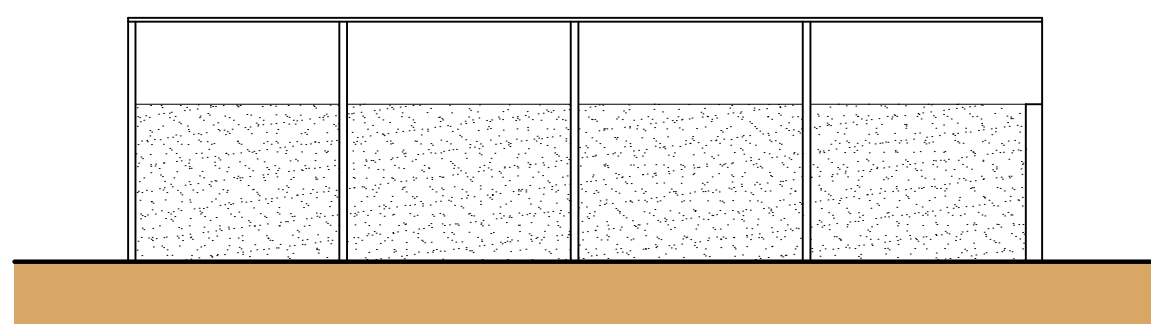


Internal Side Elevation (W)
Scale: 1:100

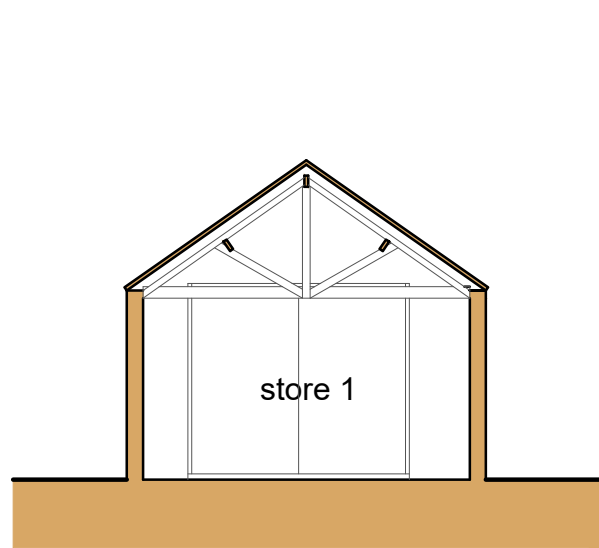


Section A-A
Scale: 1:100

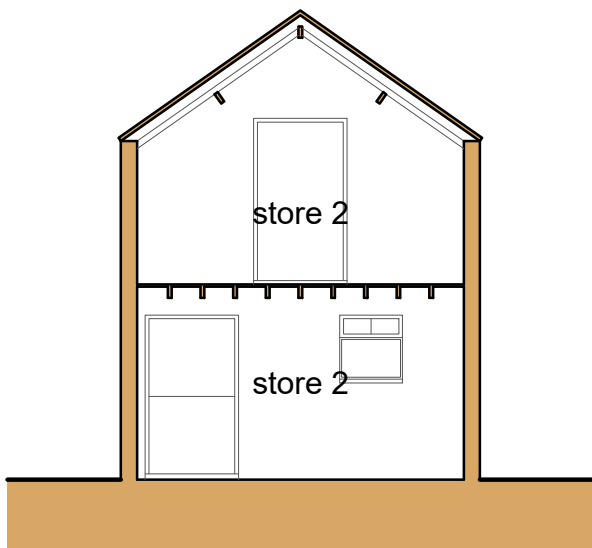


Section B-B
Scale: 1:100

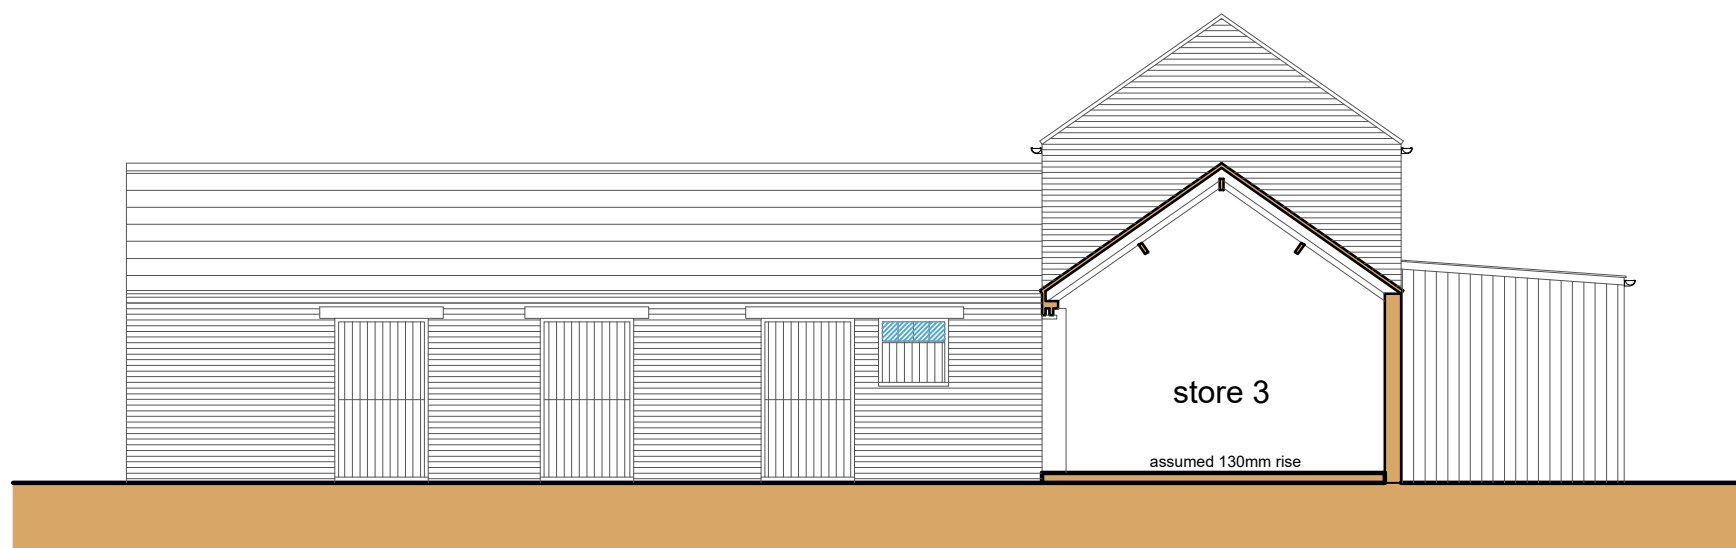

Section C-C
Scale: 1:100

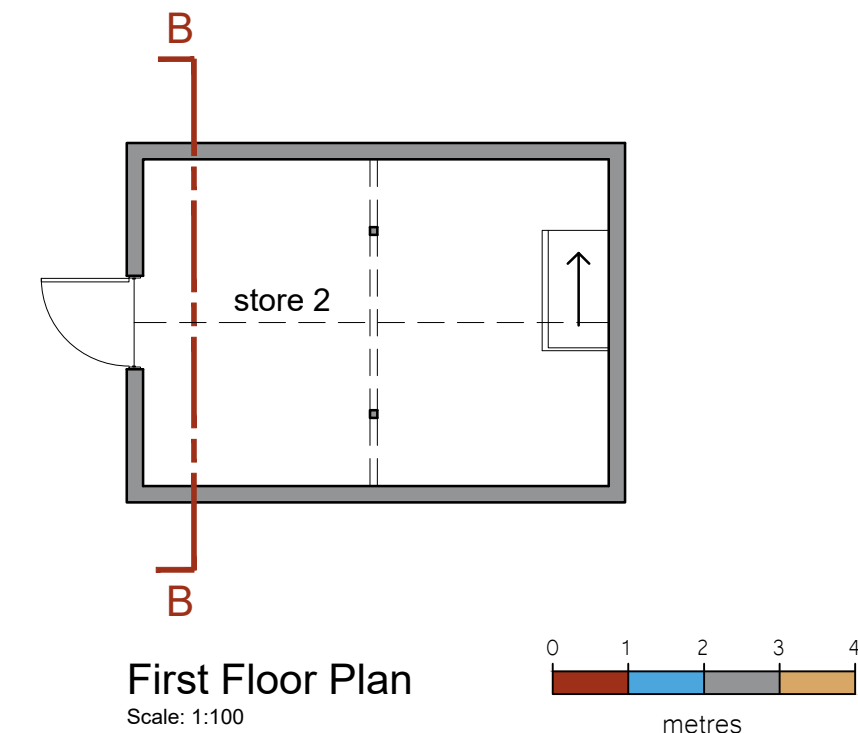


First Floor Plan
Scale: 1:100

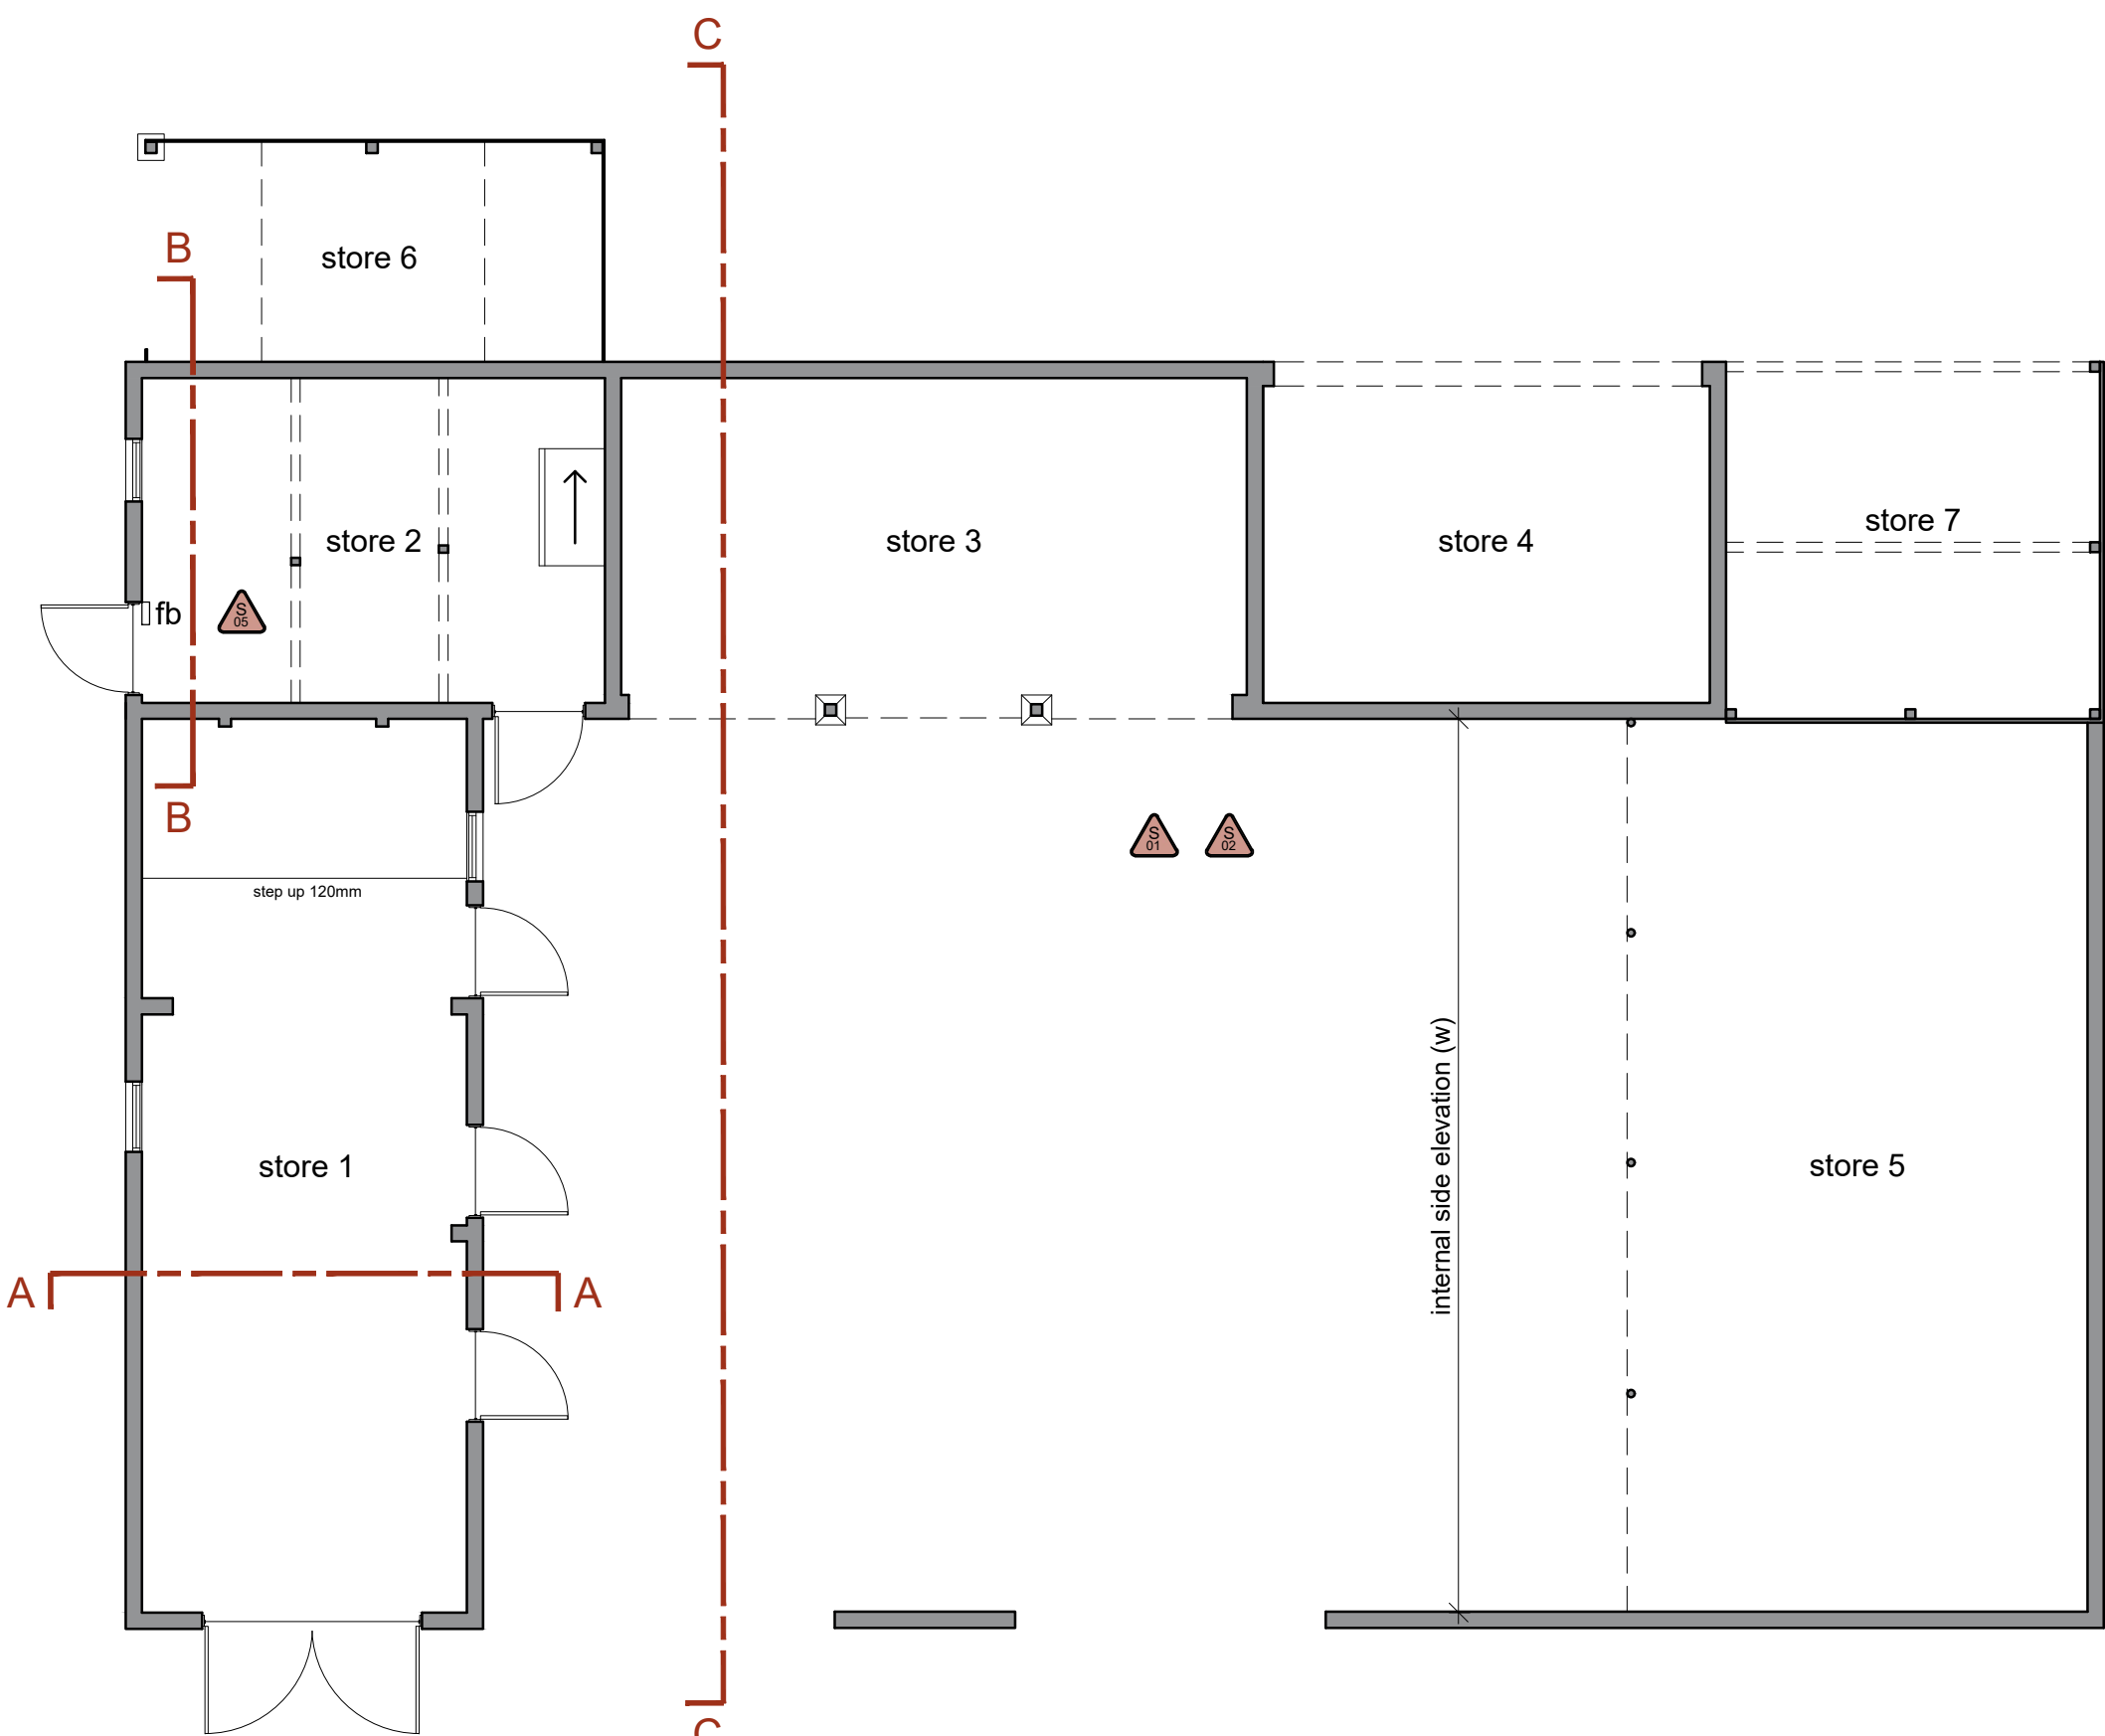

Ground Floor Plan
Scale: 1:100

- General Notes
1. All dimensions are shown in 'mm' unless otherwise stated.
 2. The contractor, sub-contractors and suppliers must verify all dimensions on site prior to the commencement of any work.
 3. This drawing is to be read in conjunction with all relevant engineers and specialist sub-contractors drawings and specifications.
 4. Any discrepancies are to be brought to the designers attention.

MATERIAL KEY

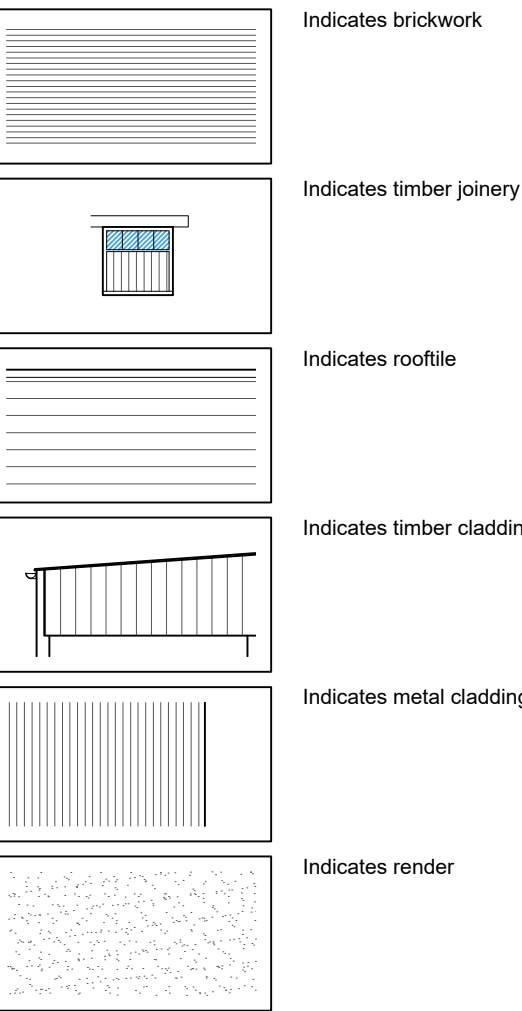


SITE RISK NOTIFICATION KEY

To be used with reference to the accompanying Project Risk Register

S01	Unknown Services	S02	Potential Asbestos
S05	Fuse Board		
			

Status

AS EXISTING

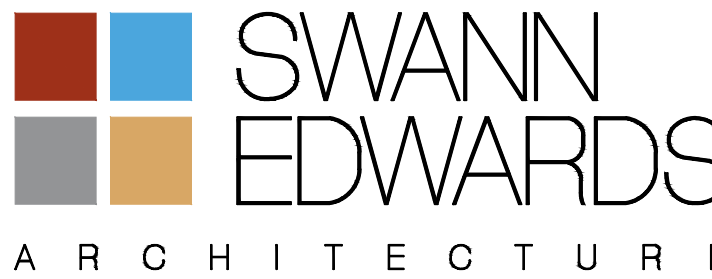

Swann Edwards Architecture Limited, Black Barn, Fen Road,
Guyhirn, Wisbech, Cambs. PE13 4AA
t 01945 450694 e info@swannedwards.co.uk w www.swannedwards.co.uk

Job Title Proposed Barn Conversion 185 Avenue Farm, Sutton Bridge, For: Mr D Grundy and Ms K Stratton	Date December 2024	Drawn by BR Checked by MC
Drawing Title Survey Drawing Floor Plans, Elevations and Sections	Job No. SE-2231 Dwg No. 101	Sheet Size A1 Revision