




 

Location Plan
Scale: 1:2500

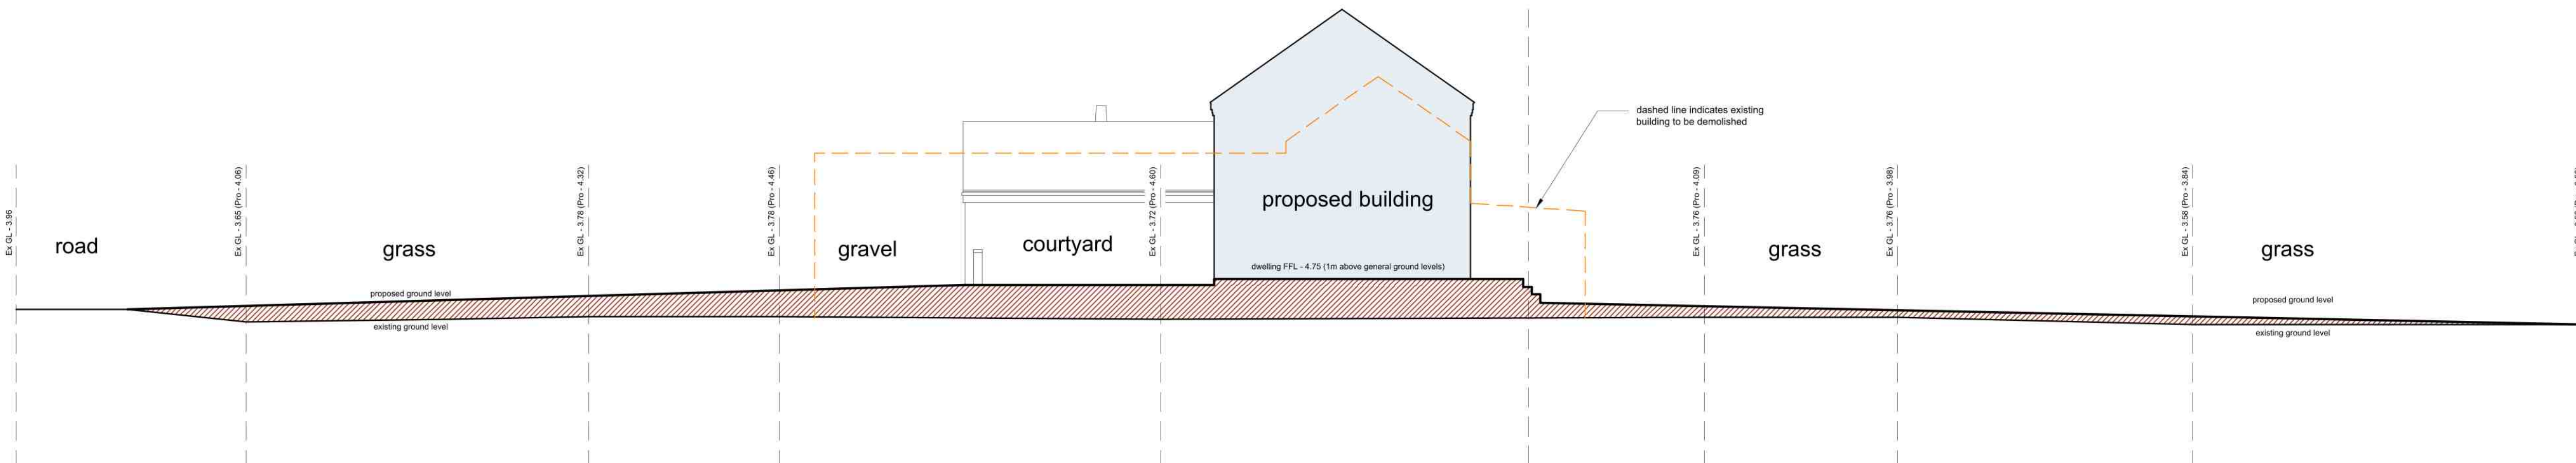


Site Plan
Scale: 1:200

 


baseline - 0.00

Site Section
Scale: 1:100

 

- General Notes
1. All dimensions are shown in 'mm' unless otherwise stated.
 2. The contractor, sub-contractors and suppliers must verify all dimensions on site prior to the commencement of any work.
 3. This drawing is to be read in conjunction with all relevant engineers and specialist sub-contractors drawings and specifications.
 4. Any discrepancies are to be brought to the designers attention.

SITE KEY

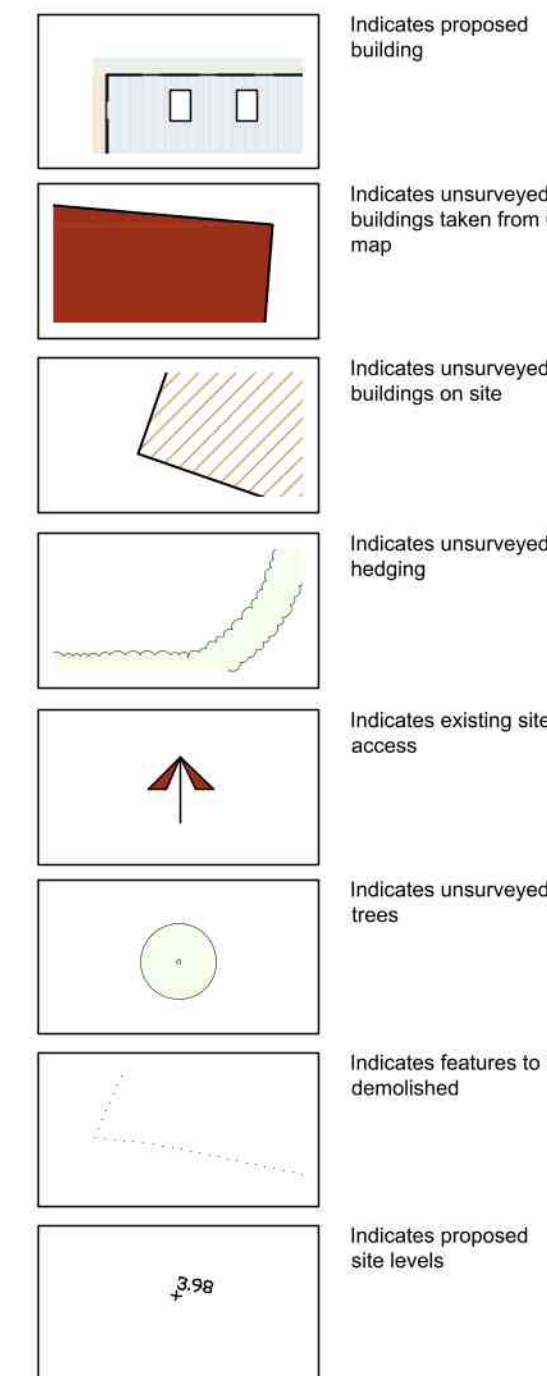

Status

PLANNING



Swann Edwards Architecture Limited, Black Barn, Fen Road, Guyhirn, Wisbech, Cambs. PE13 4AA
t: 01945 450694 e: info@swannedwards.co.uk w: www.swannedwards.co.uk

Job Title
Proposed Dwelling
185 Avenue Farm Road,
Sutton Bridge, For:
Mr & Mrs Grundy

Date
August
2026

Drawn by
AL
Checked by
JB

Drawing Title
Planning Drawing
Site, Location Plan
and Site Section

Job No.
SE-2231

Sheet Size
A1

Dwg No.
PP1000

Revision
A