


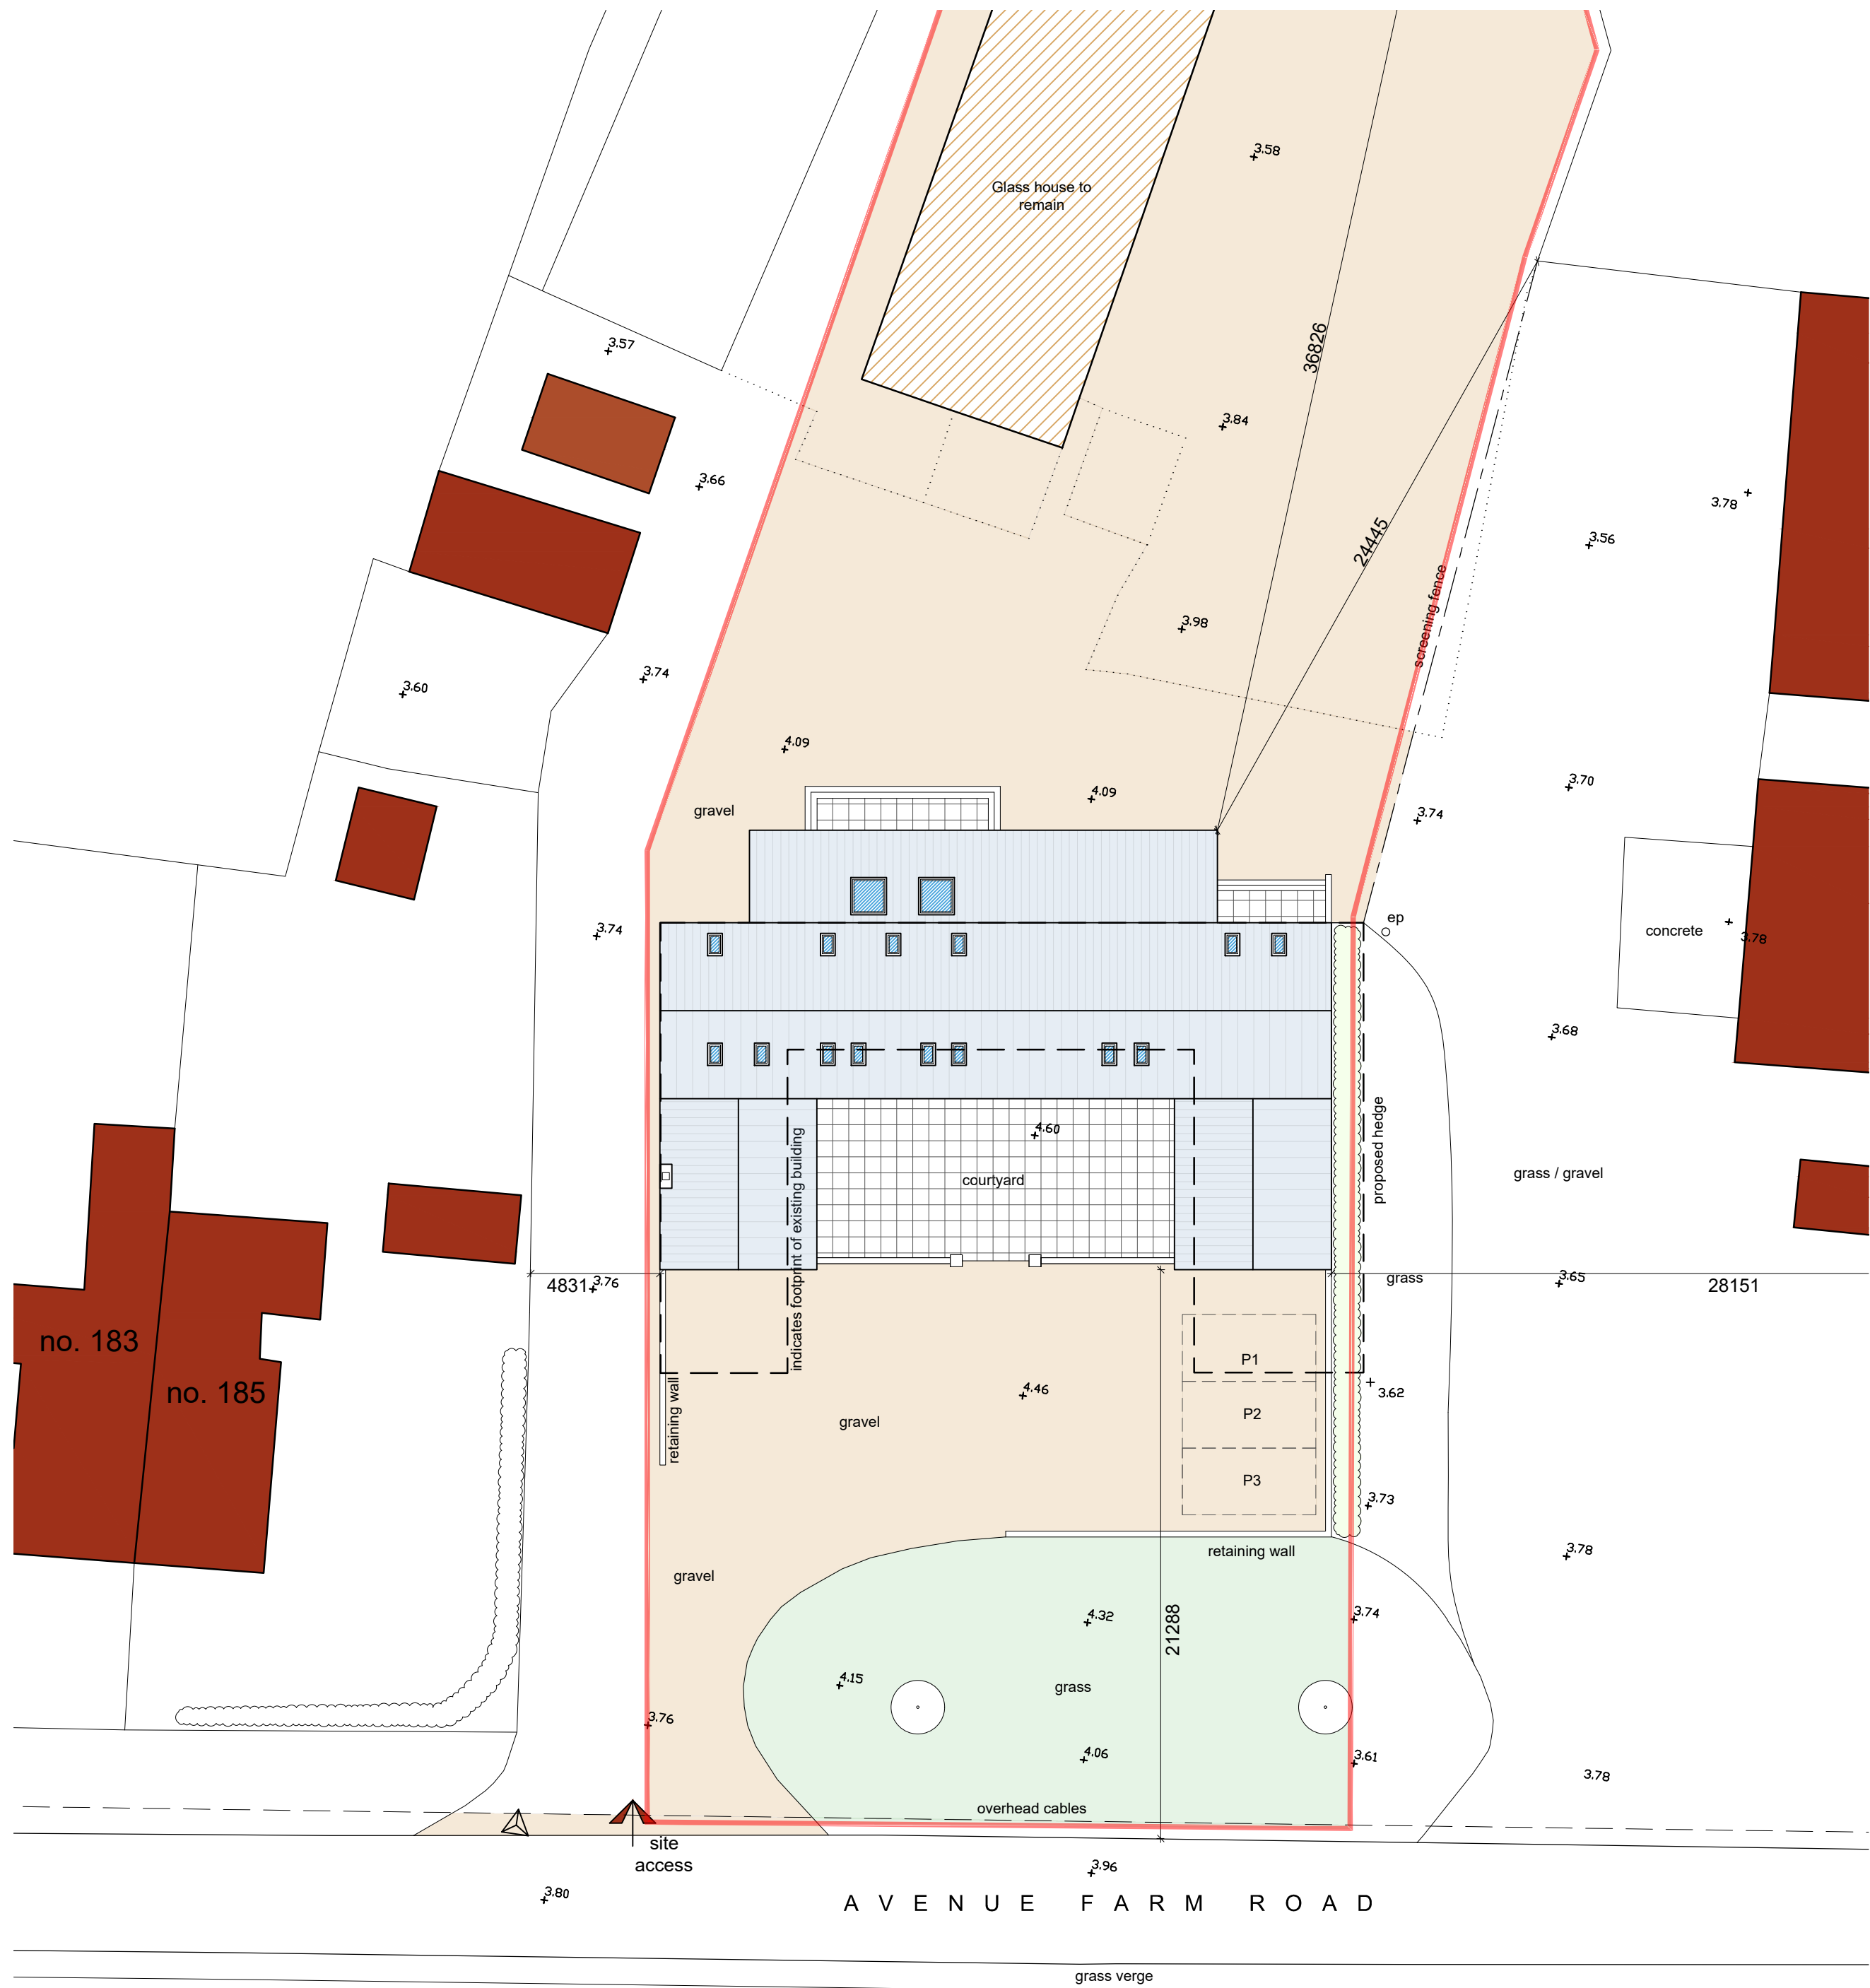


 

Location Plan
Scale: 1:2500

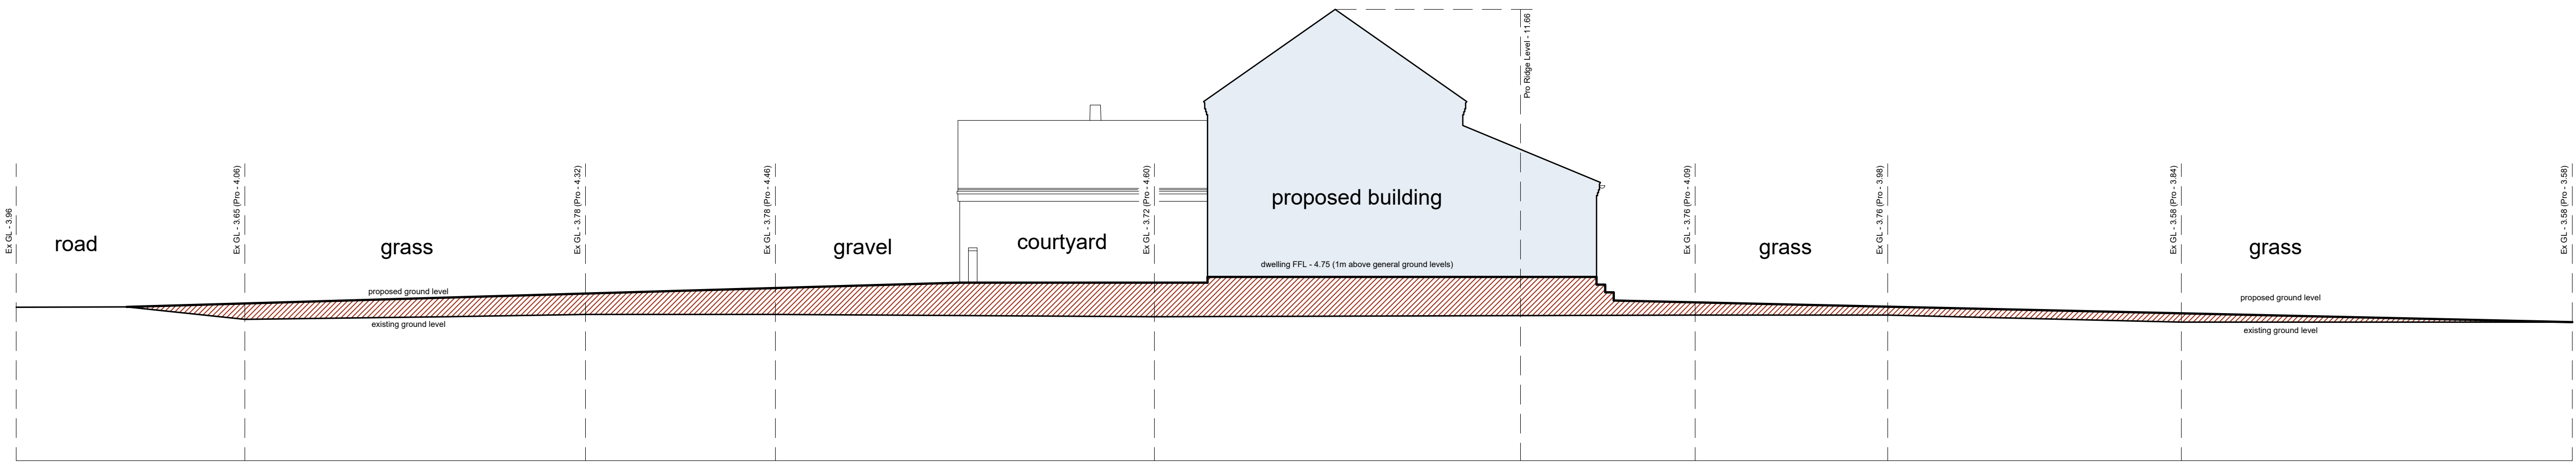


Site Plan
Scale: 1:200

 

baseline - 0.00

Site Section
Scale: 1:100

 

- General Notes
1. All dimensions are shown in 'mm' unless otherwise stated.
 2. The contractor, sub-contractors and suppliers must verify all dimensions on site prior to the commencement of any work.
 3. This drawing is to be read in conjunction with all relevant engineers and specialist sub-contractors drawings and specifications.
 4. Any discrepancies are to be brought to the designers attention.

SITE KEY

- Indicates proposed building
- Indicates unsurveyed buildings taken from OS map
- Indicates unsurveyed buildings on site
- Indicates unsurveyed hedging
- Indicates existing site access
- Indicates existing unsurveyed trees
- Indicates features to be demolished
- Indicates proposed site levels
- Indicates proposed vegetation

Status

FOR PLANNING

SWANN EDWARDS
ARCHITECTURE

Swann Edwards Architecture Limited, Black Barn, Fen Road,
Guyhirn, Wisbech, Cambs. PE 13 4AA
t 01945 450694 e info@swannedwards.co.uk w www.swannedwards.co.uk

Job Title Proposed Dwelling 185 Avenue Farm Road, Sutton Bridge, For:	Date May 2026	Drawn by GT Checked by LG
Drawing Title Planning Drawing Site, Location Plan and Site Section	Job No. SE-2231	Sheet Size A1
	Dwg No. PP1000	Revision