


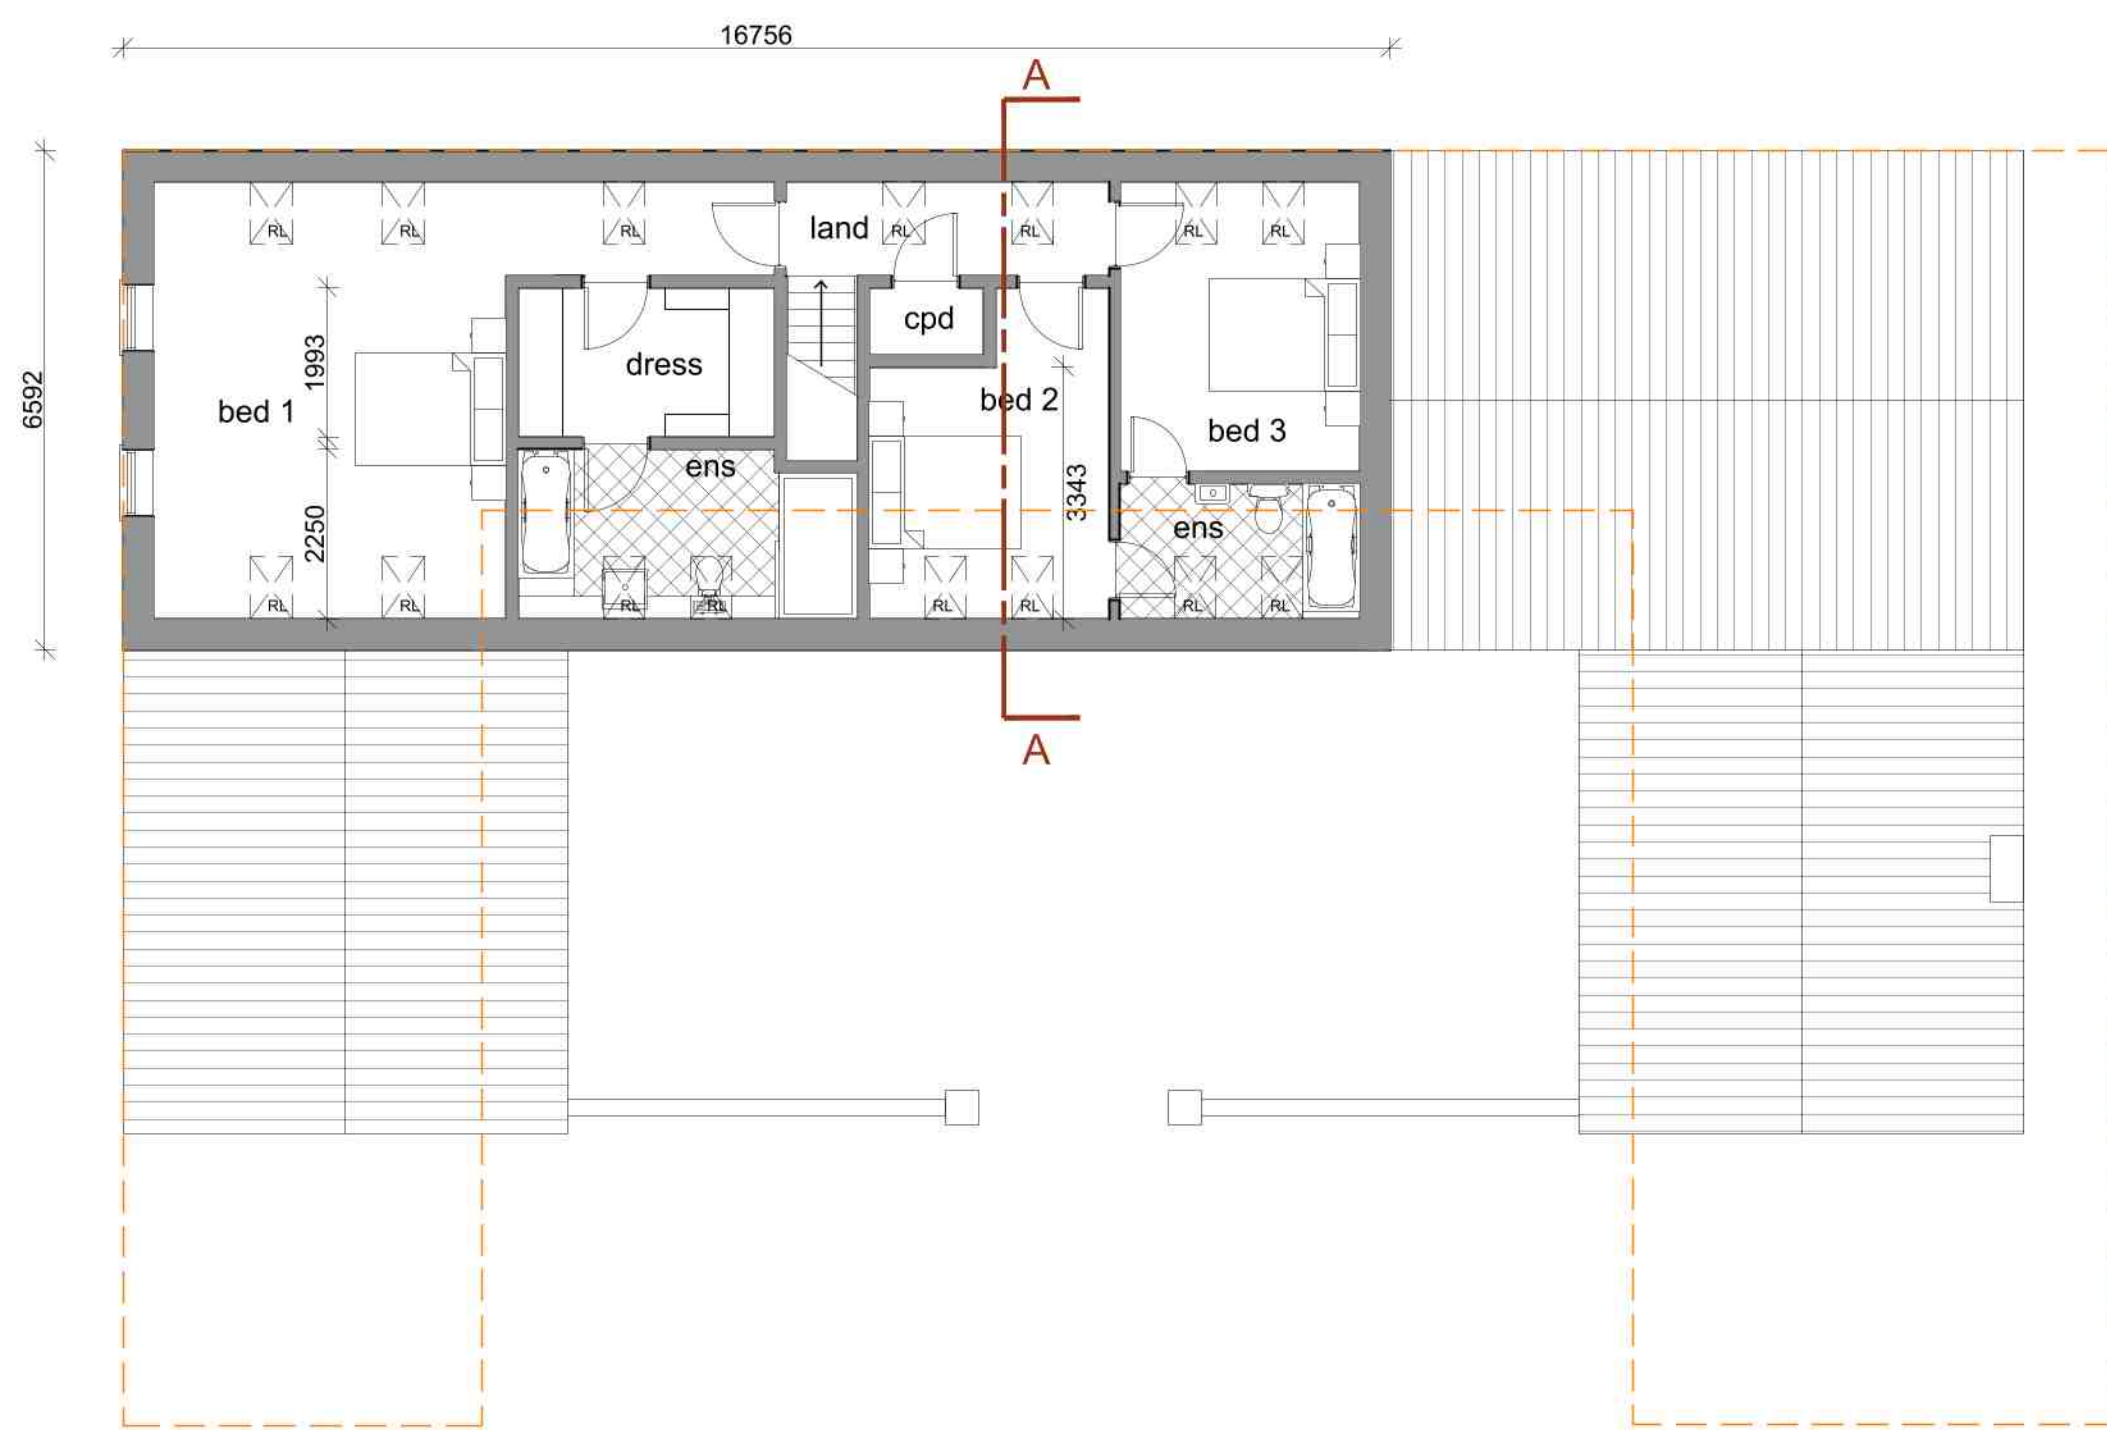


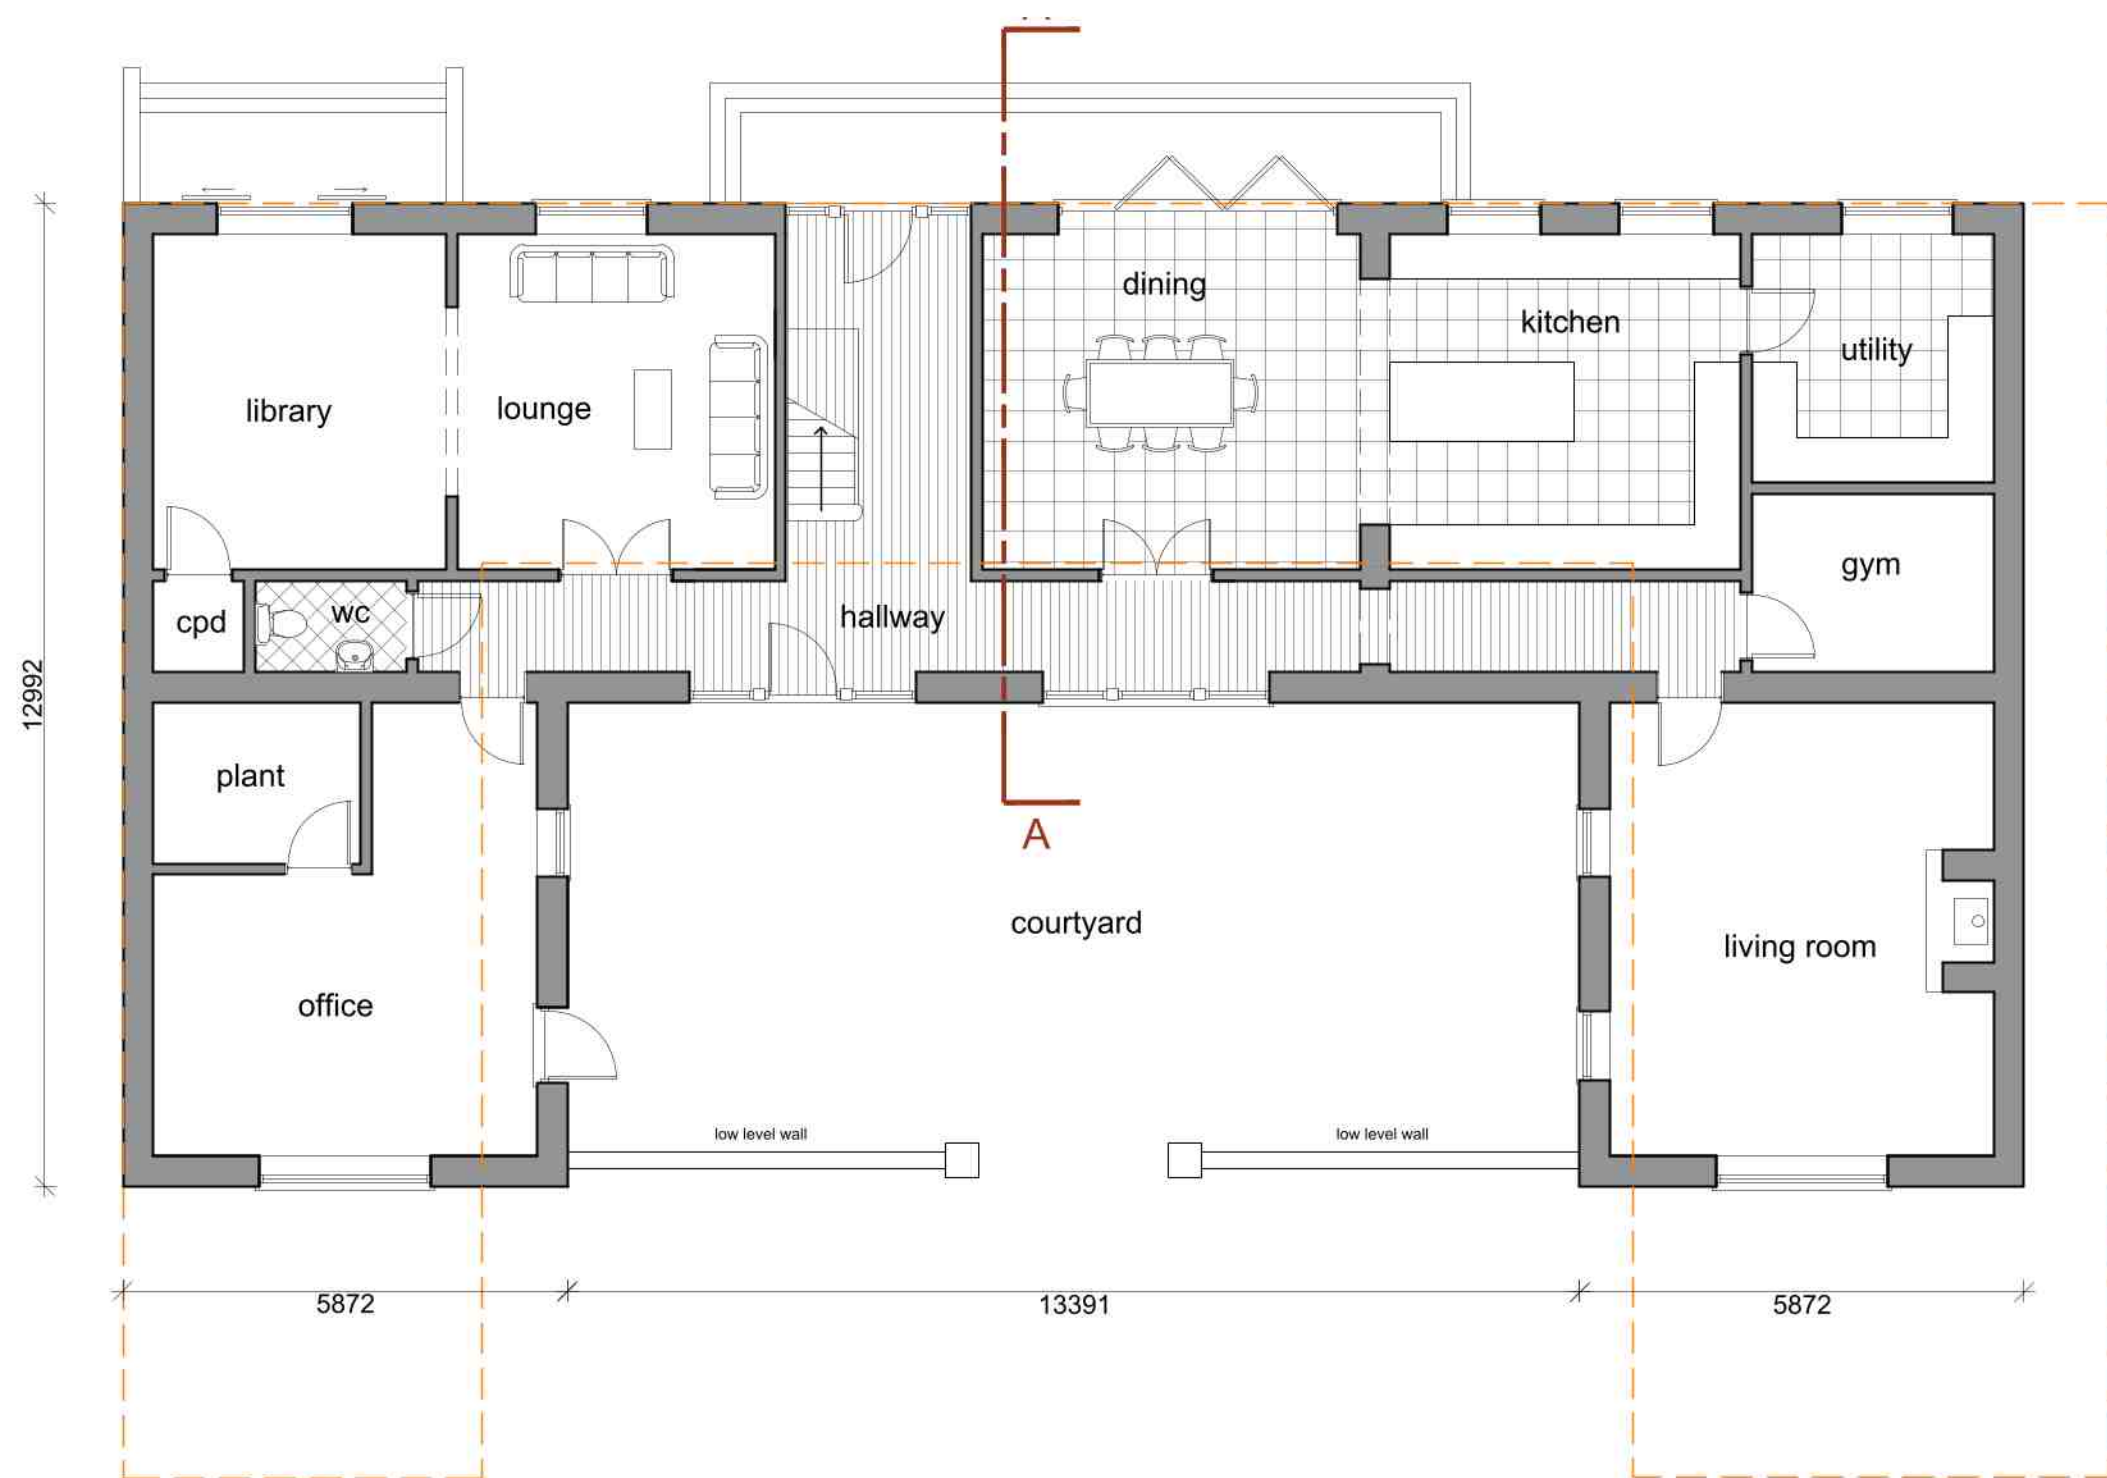





First Floor Plan
Scale: 1:100

 


Ground Floor Plan
Scale: 1:100

 



Front Elevation
Scale: 1:100

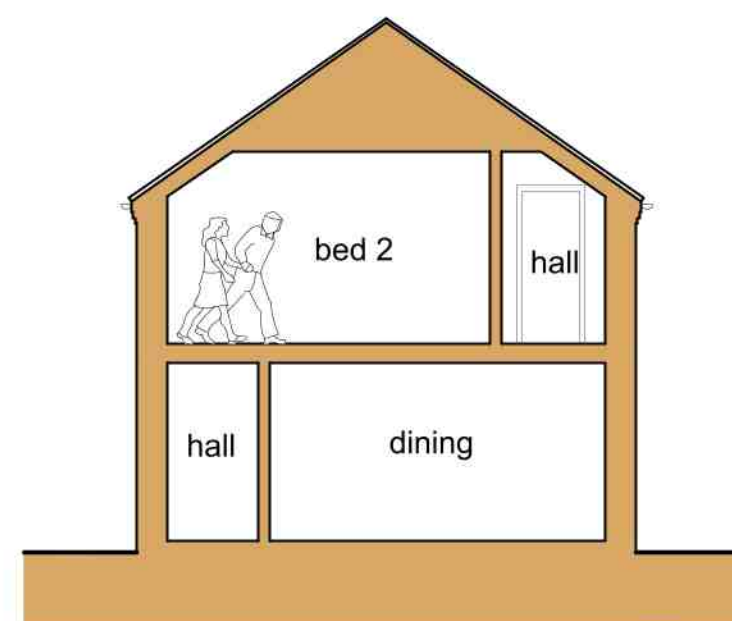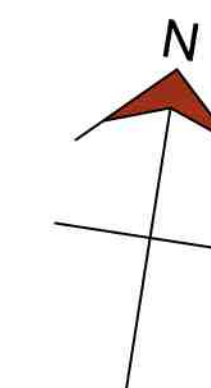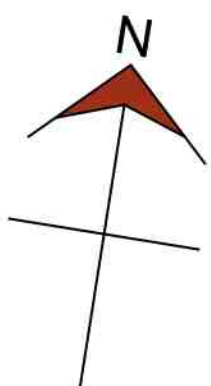 



Section A-A
Scale: 1:100

 



MATERIAL KEY

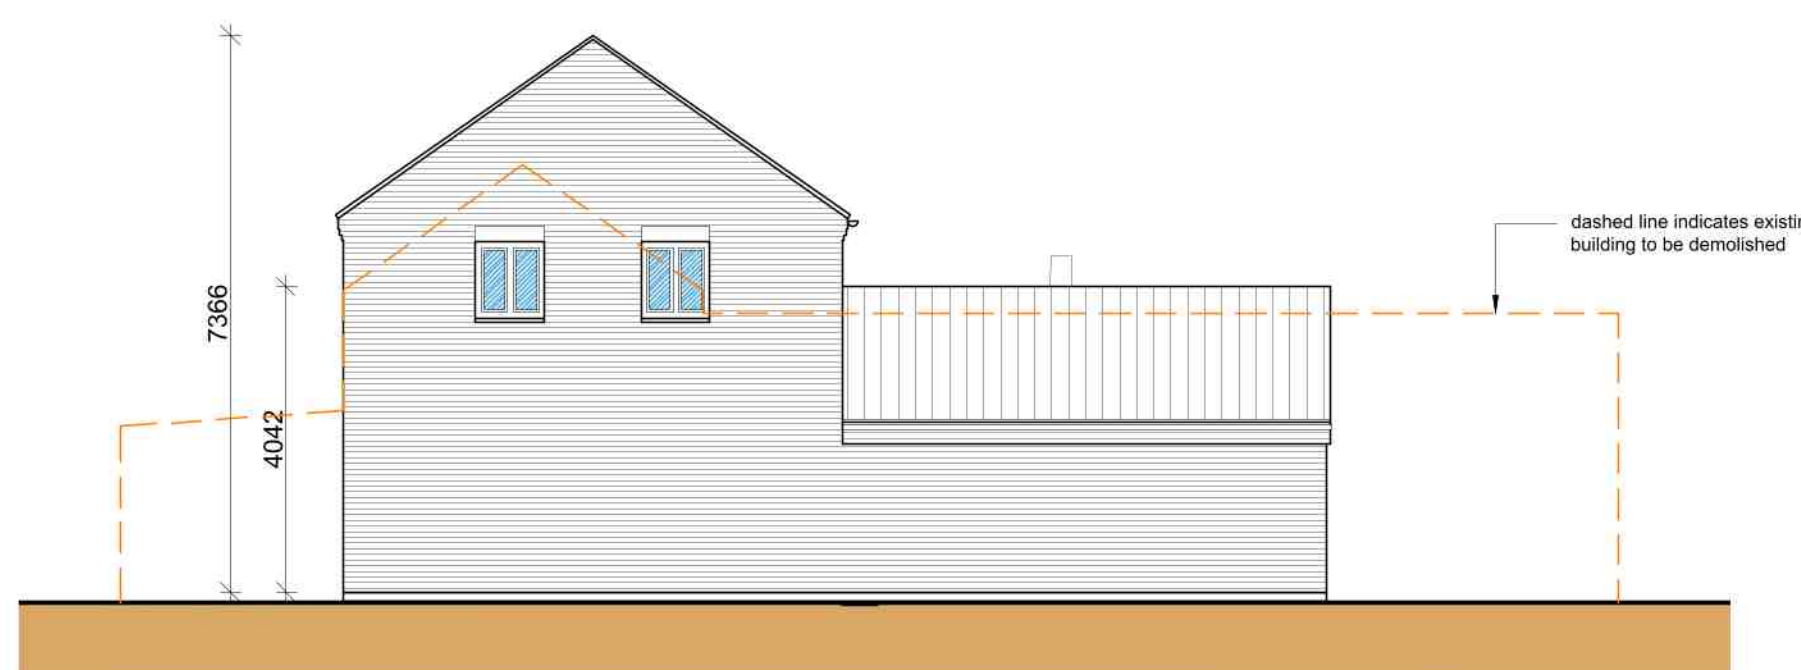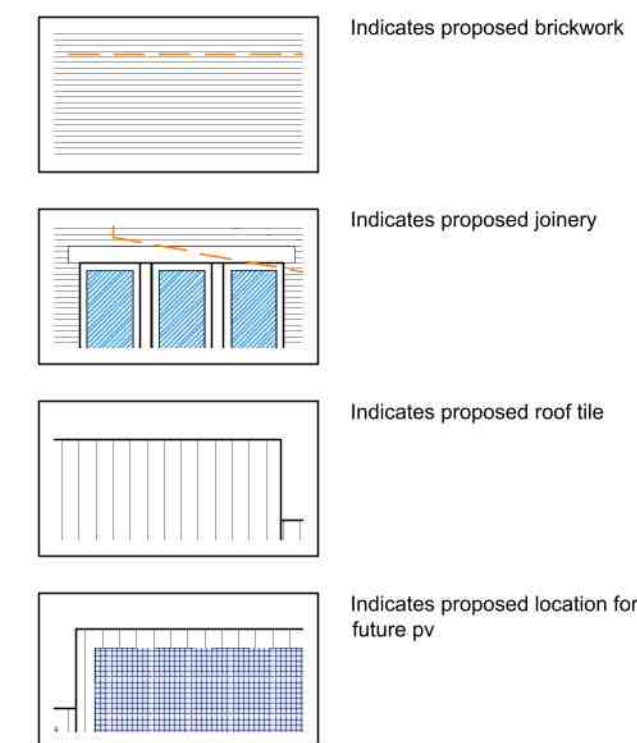


Side Elevation
Scale: 1:100

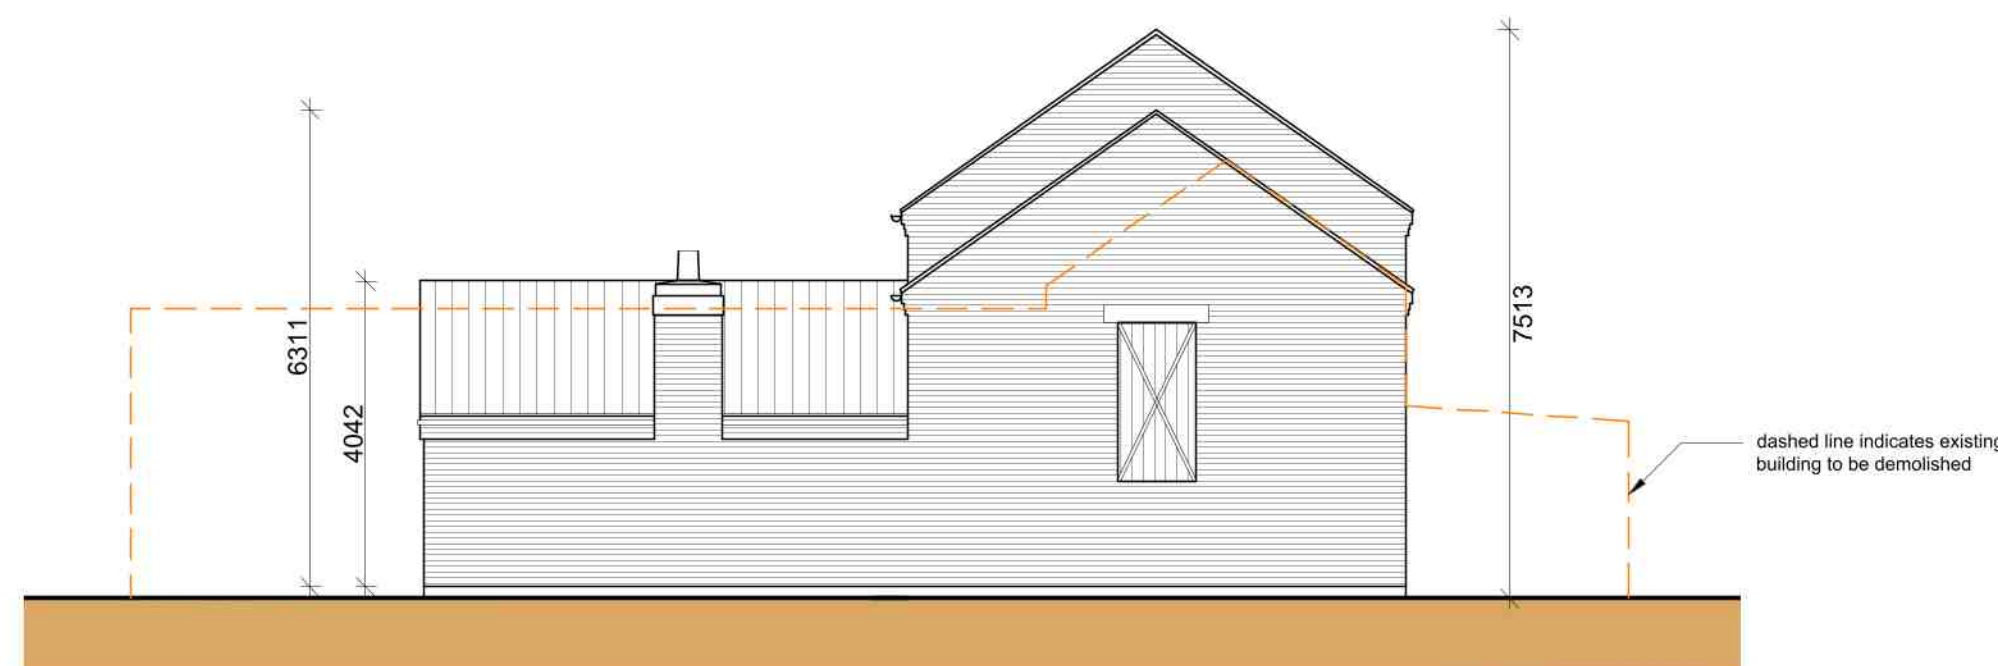 

Side Elevation
Scale: 1:100

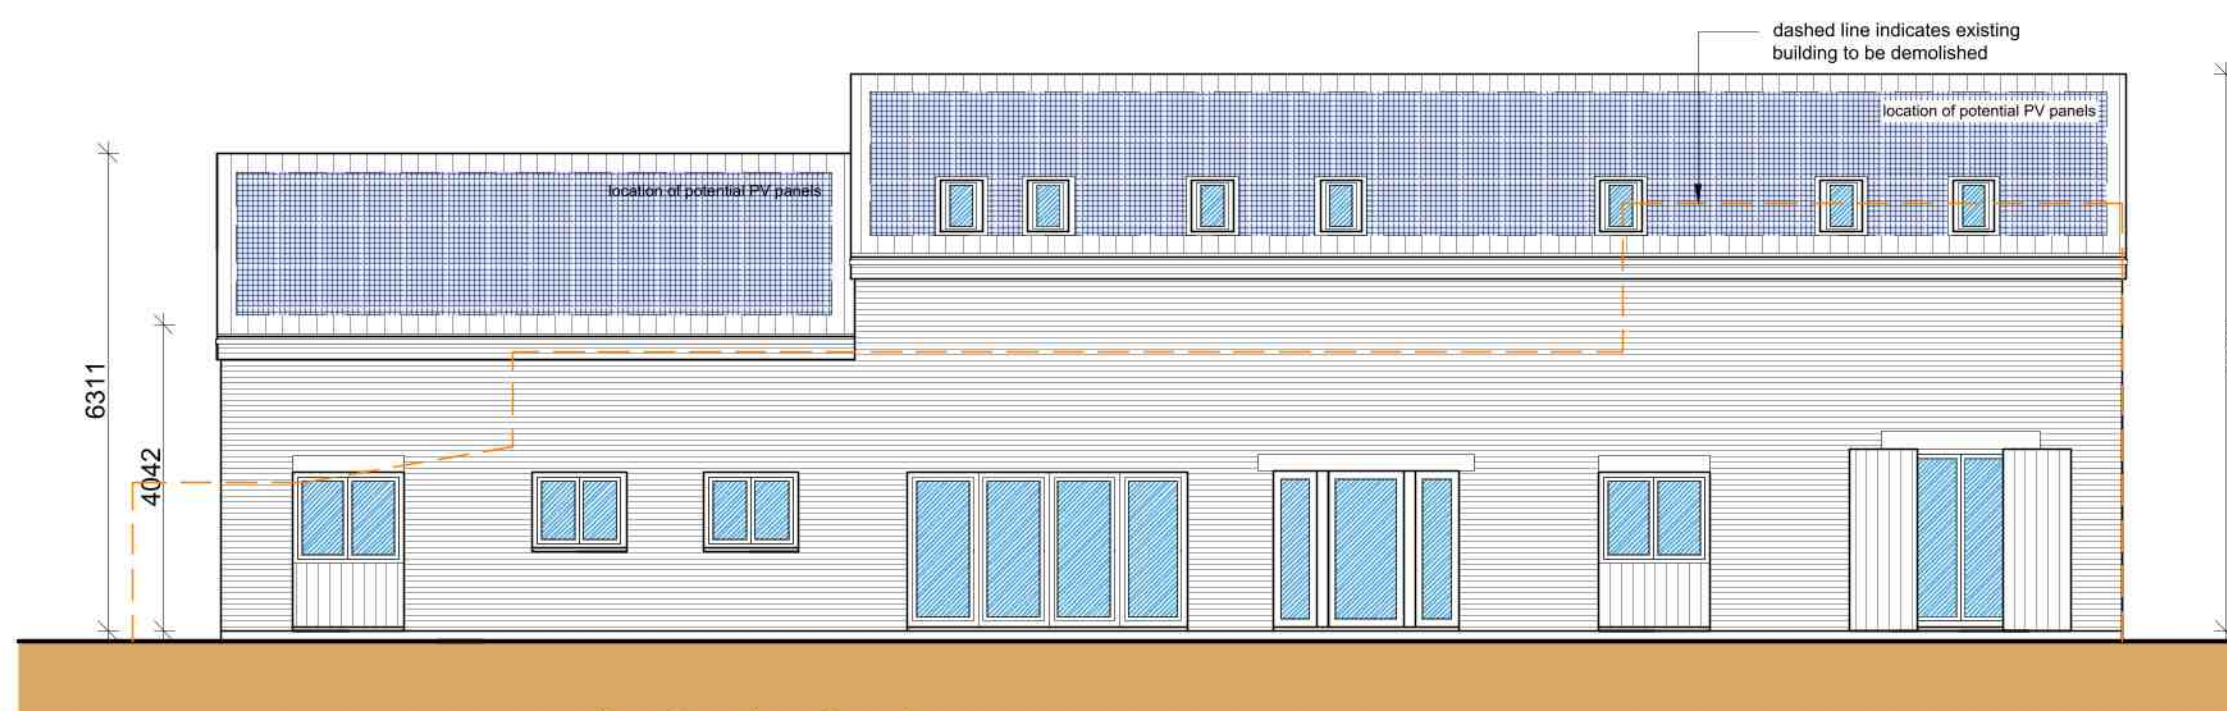 

Rear Elevation
Scale: 1:100

 

- General Notes
1. All dimensions are shown in 'mm' unless otherwise stated.
 2. The contractor, sub-contractors and suppliers must verify all dimensions on site prior to the commencement of any work.
 3. This drawing is to be read in conjunction with all relevant engineers and specialist sub-contractors drawings and specifications.
 4. Any discrepancies are to be brought to the designers attention.

Status

PLANNING



Swann Edwards Architecture Limited, Black Barn, Fen Road,
Guyhirn, Wisbech, Cambs. PE13 4AA
t: 01945 450694 e: info@swannedwards.co.uk w: www.swannedwards.co.uk

Job Title Proposed Dwelling 185 Avenue Farm Road, Sutton Bridge	Date Aug 2026	Drawn by AL Checked by JB
Drawing Title Planning Drawing Floor Plans, Sections and Elevations	Job No. SE-2231 Dwg No. PP1100	Sheet Size A1 Revision A