

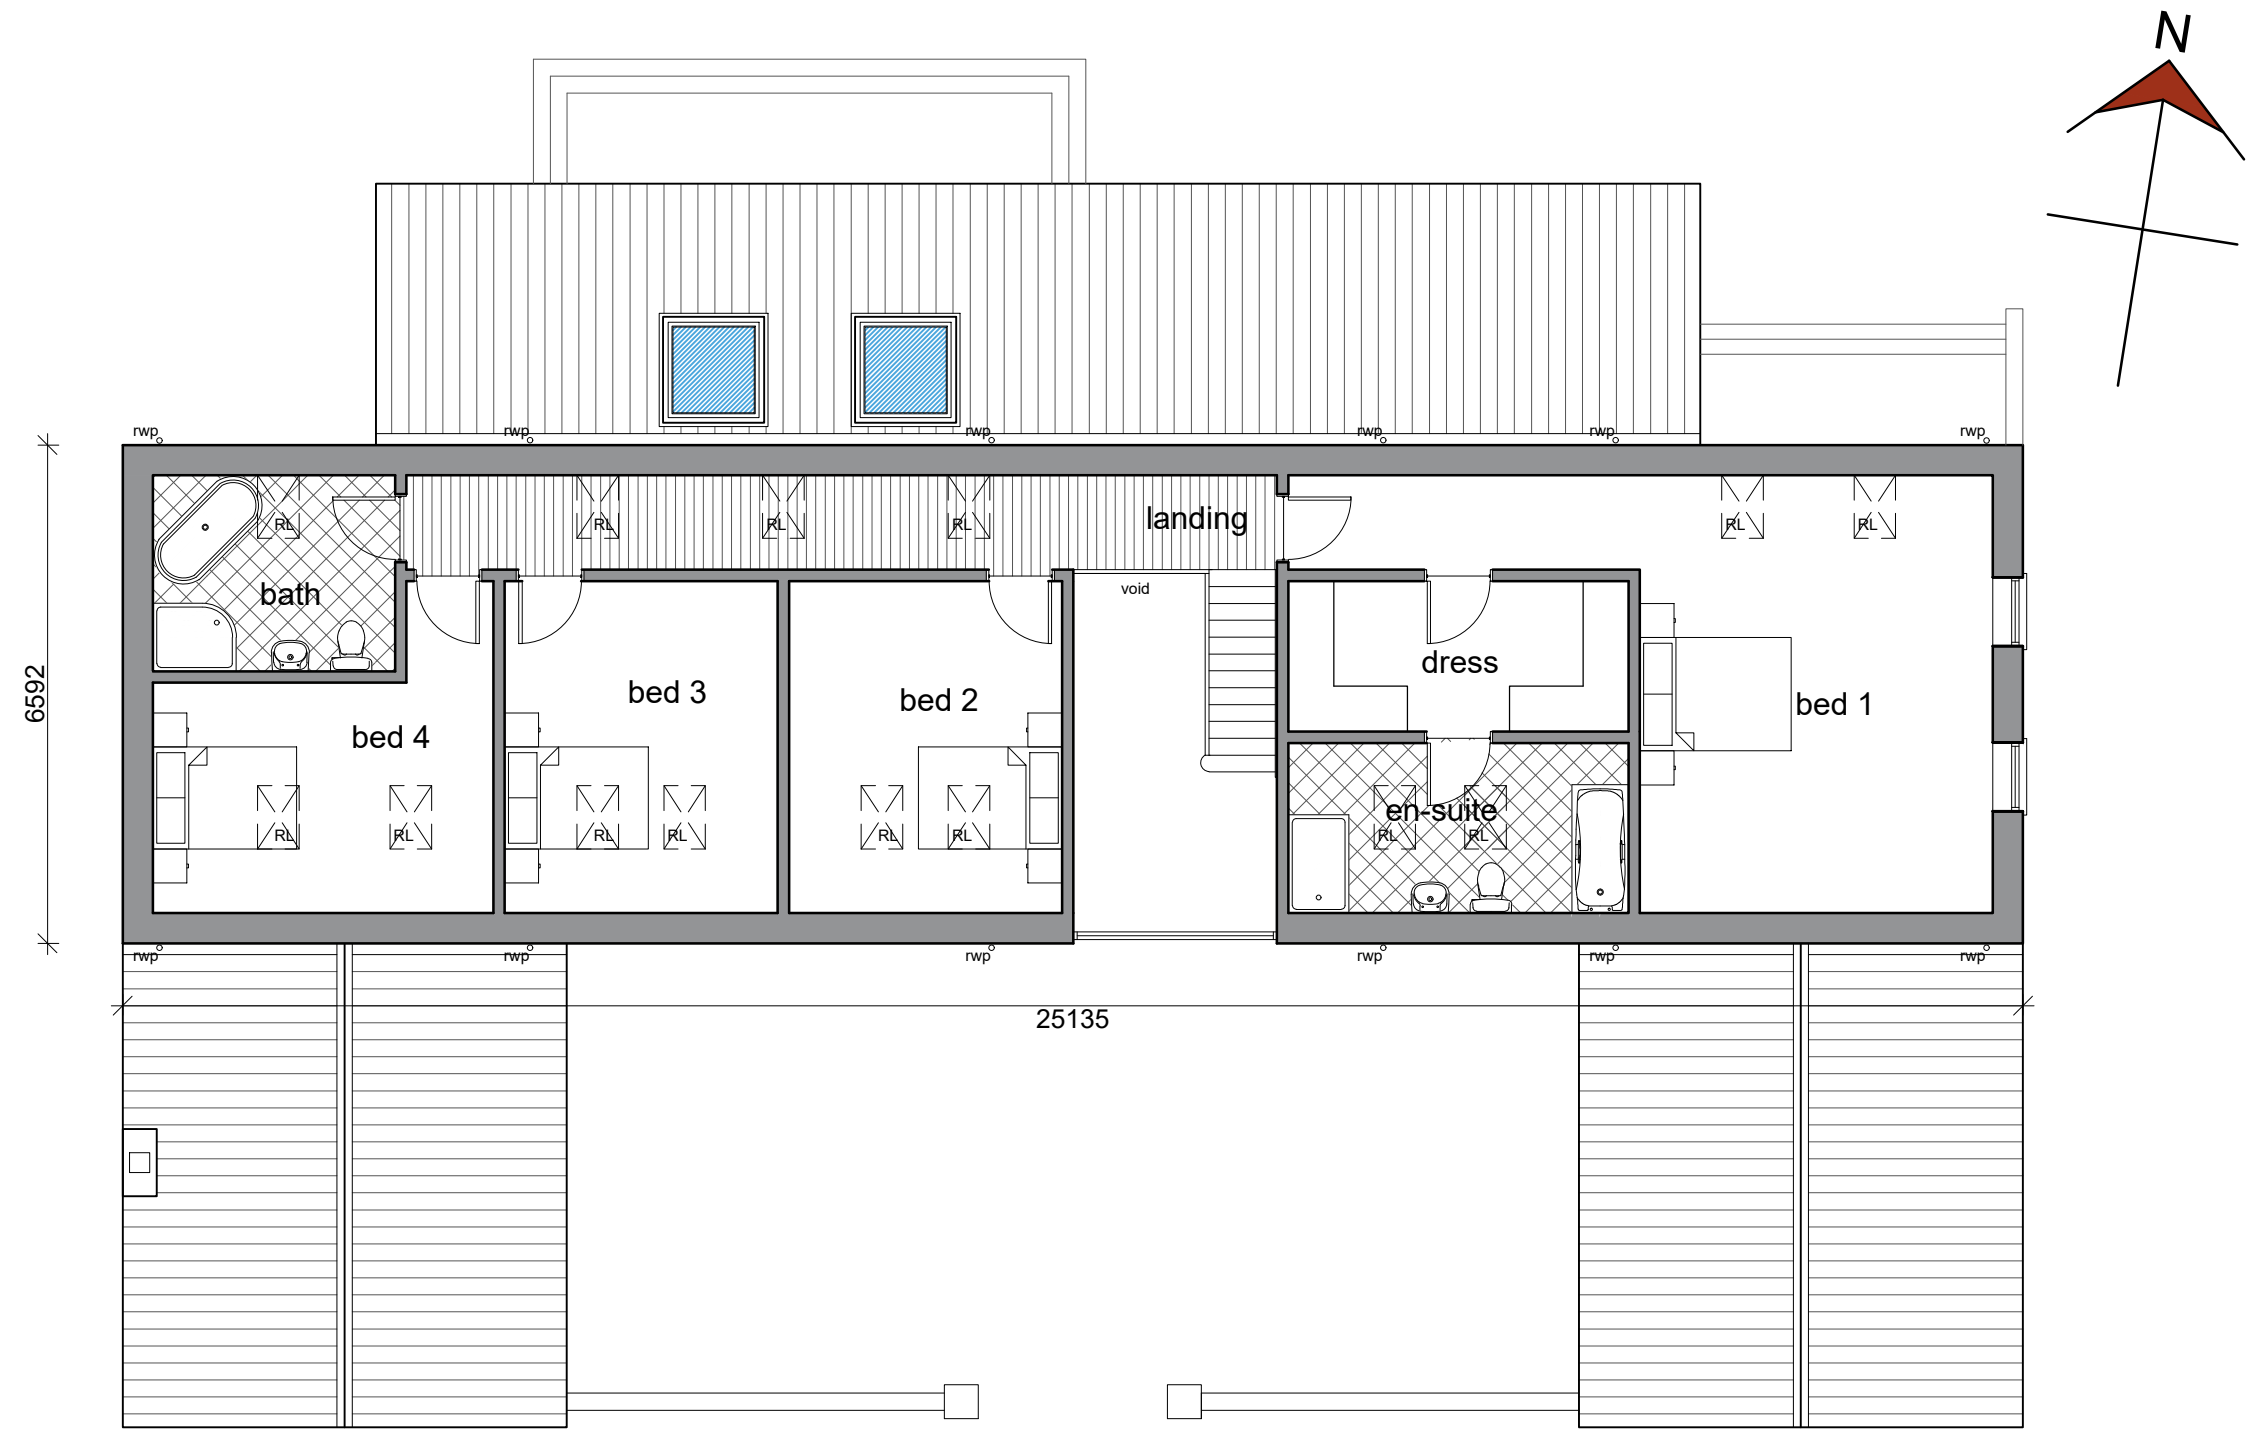




- General Notes
1. All dimensions are shown in 'mm' unless otherwise stated.
 2. The contractor, sub-contractors and suppliers must verify all dimensions on site prior to the commencement of any work.
 3. This drawing is to be read in conjunction with all relevant engineers and specialist sub-contractors drawings and specifications.
 4. Any discrepancies are to be brought to the designers attention.

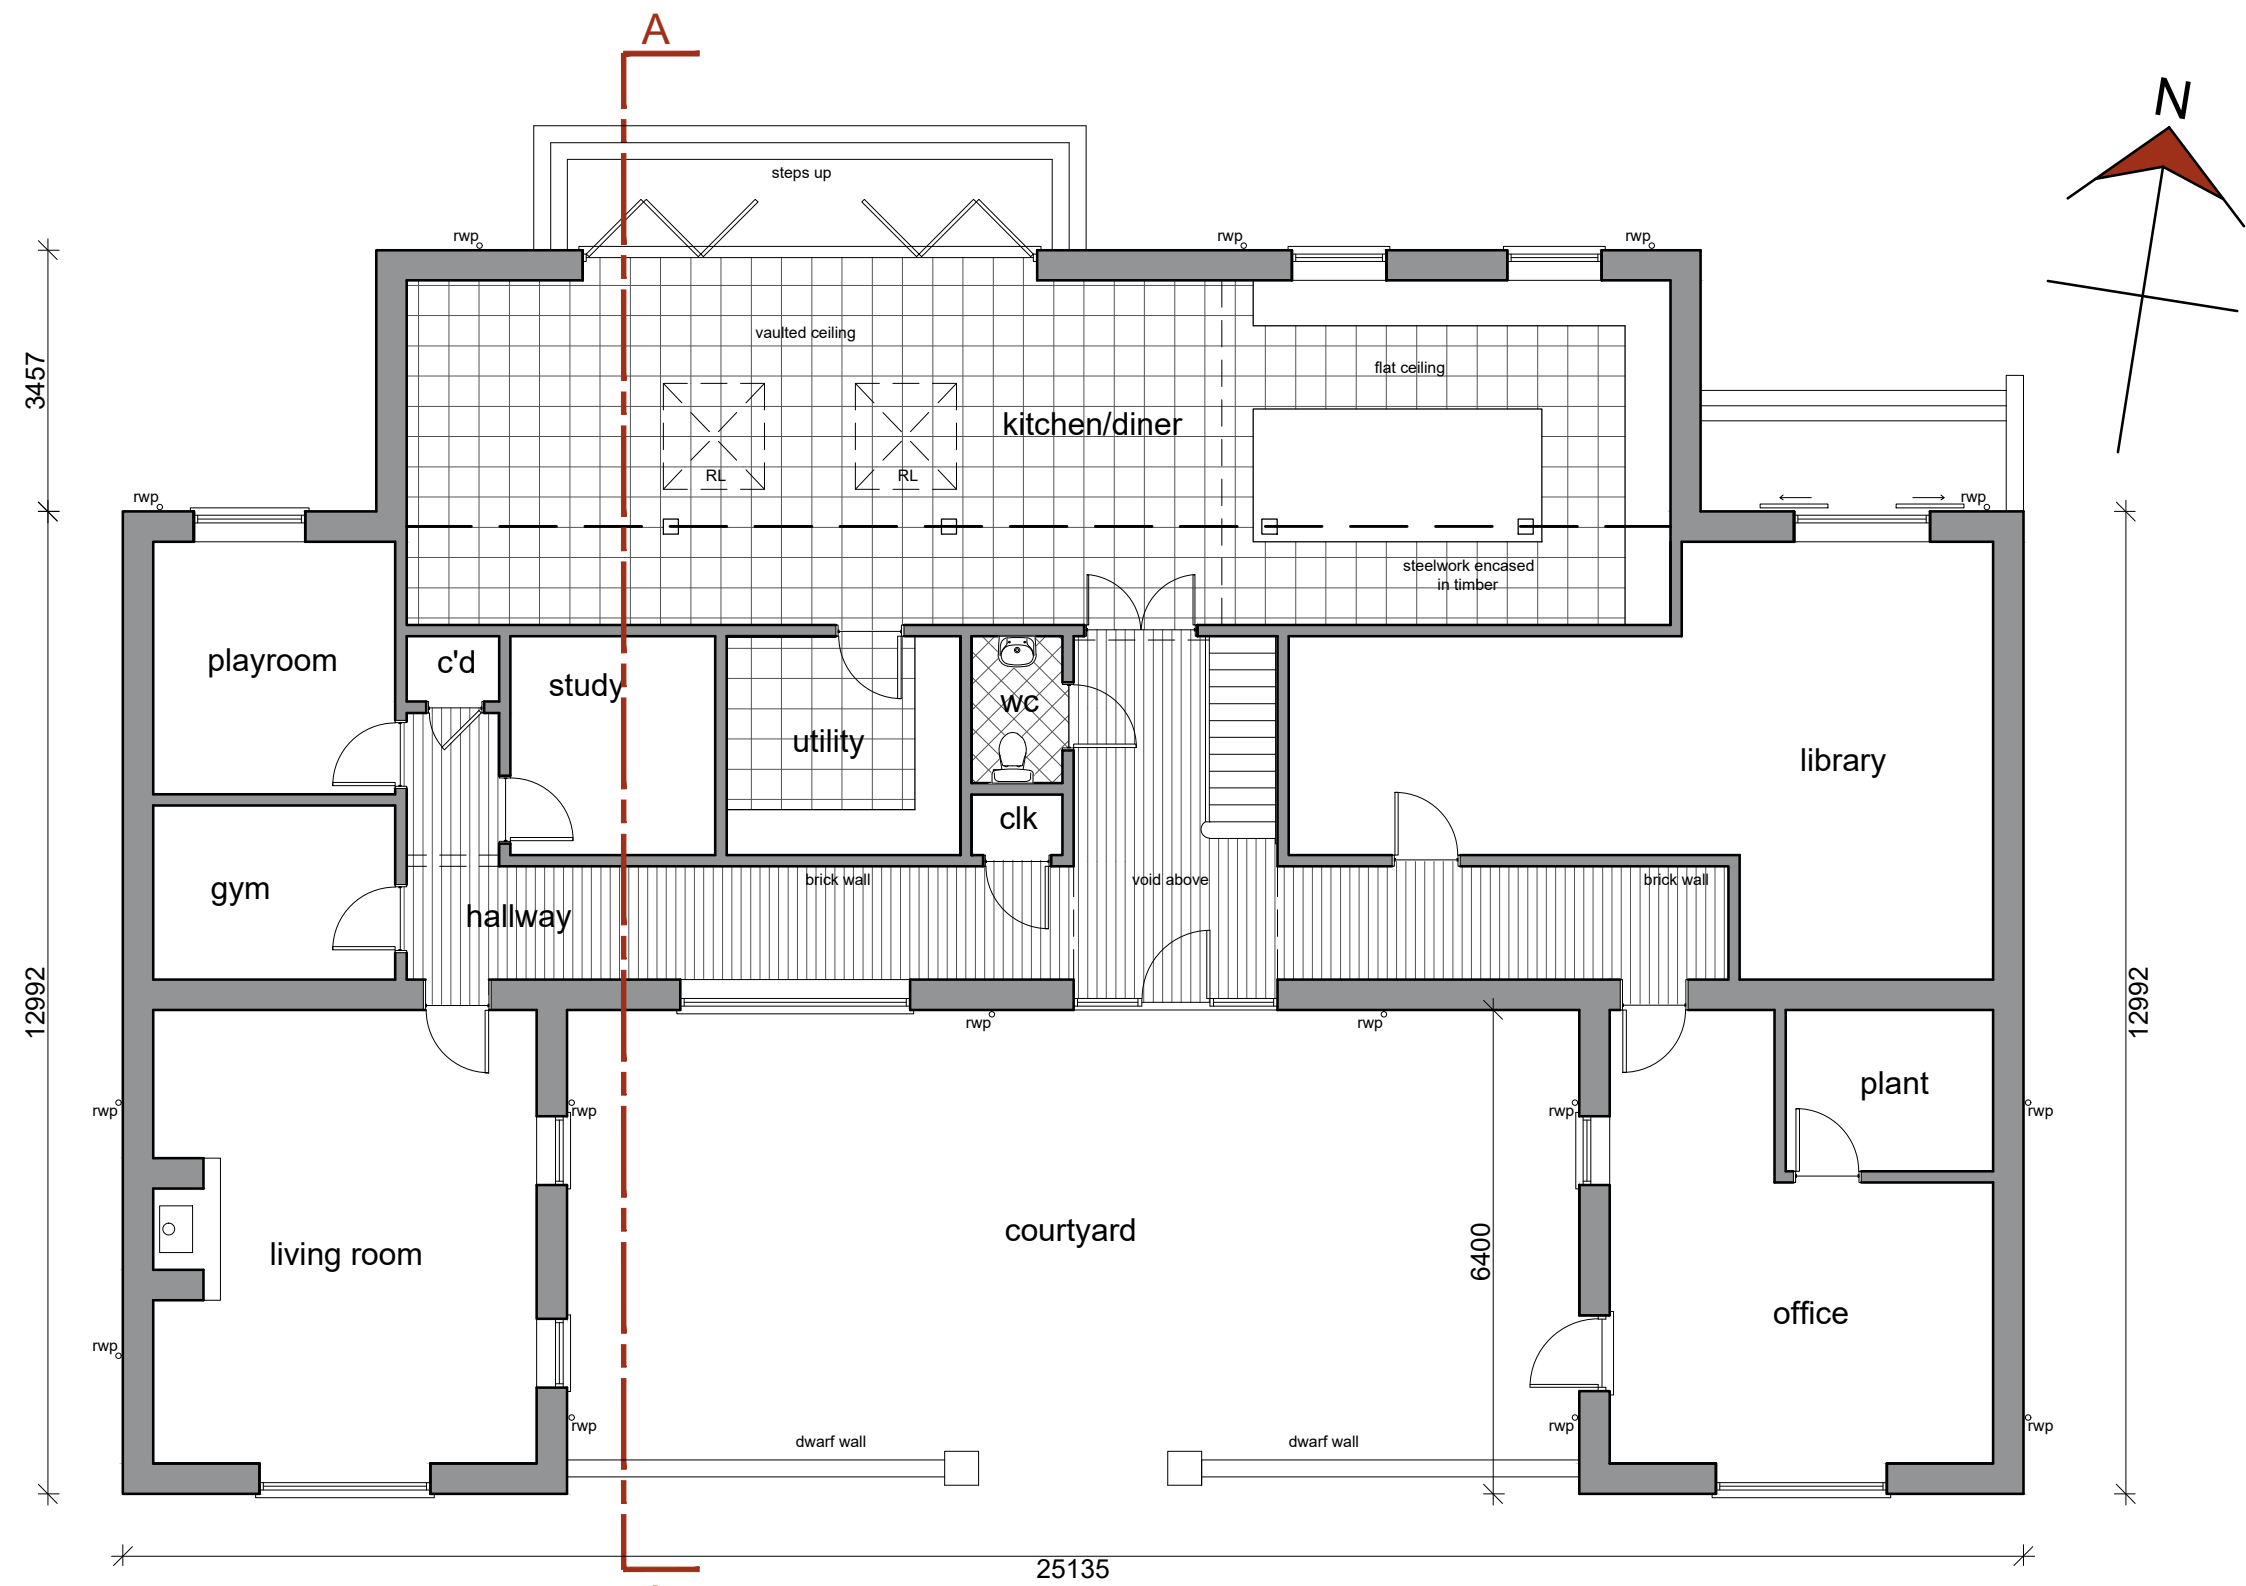



First Floor Plan
Scale: 1:100

 


Ground Floor Plan
Scale: 1:100

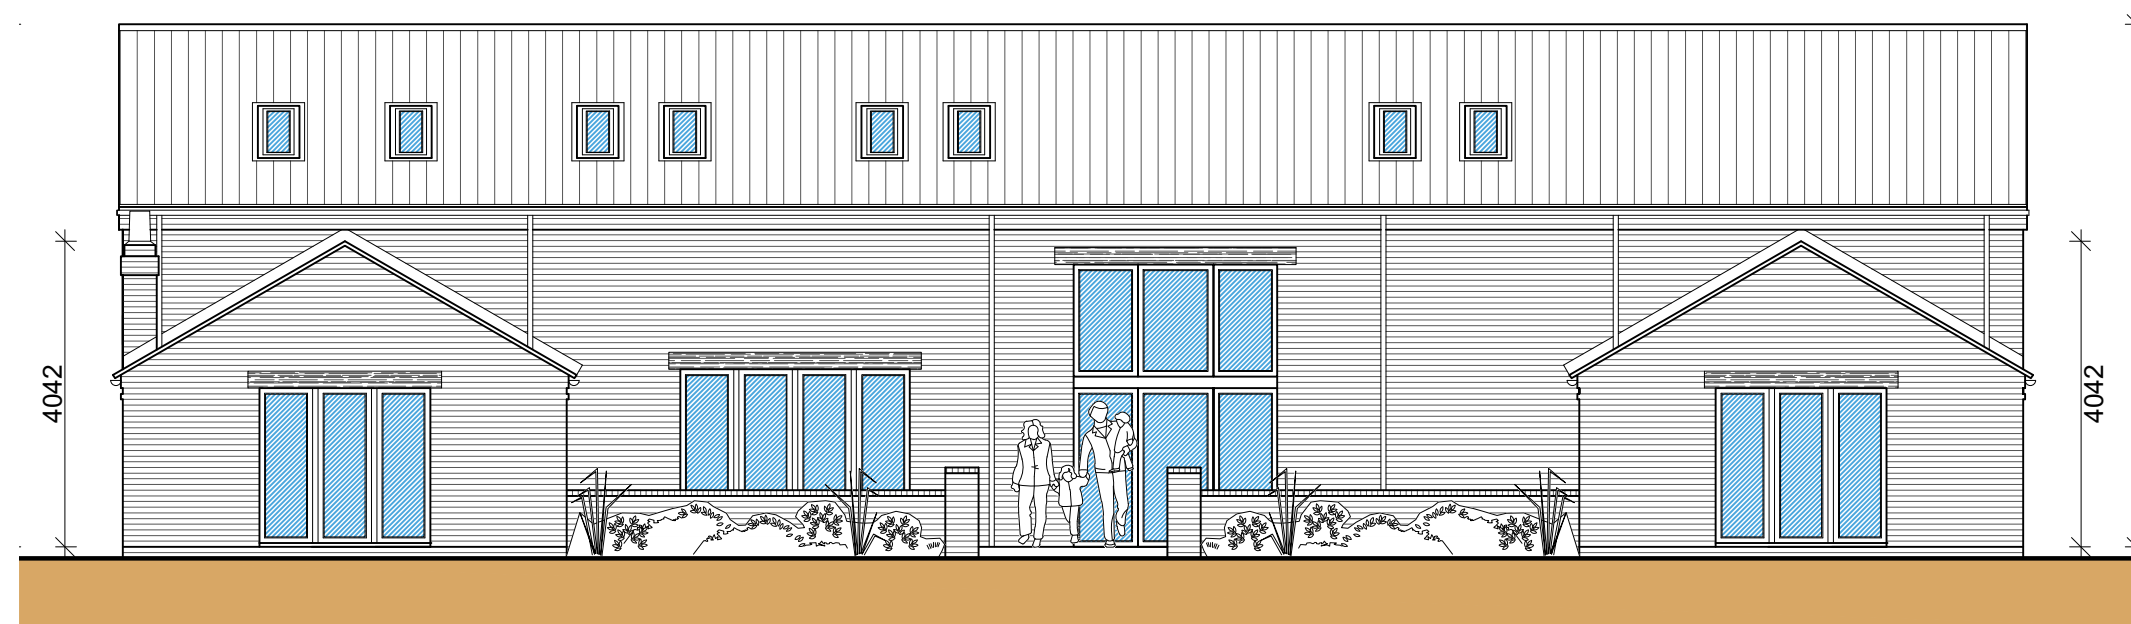 



Front Elevation (S)
Scale: 1:100

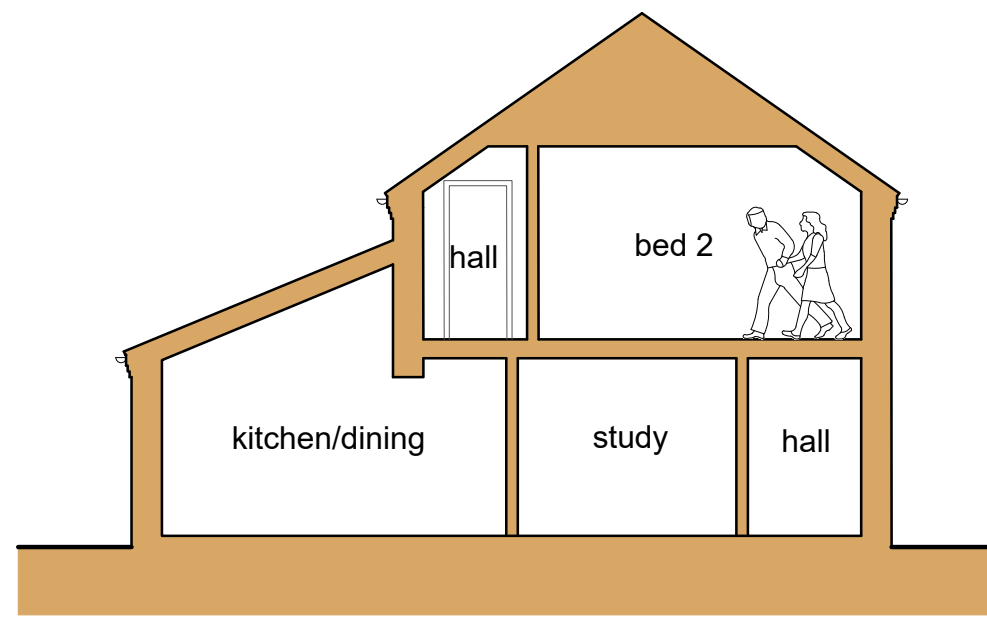 



Section A-A
Scale: 1:100

 


Side Elevation (E)
Scale: 1:100

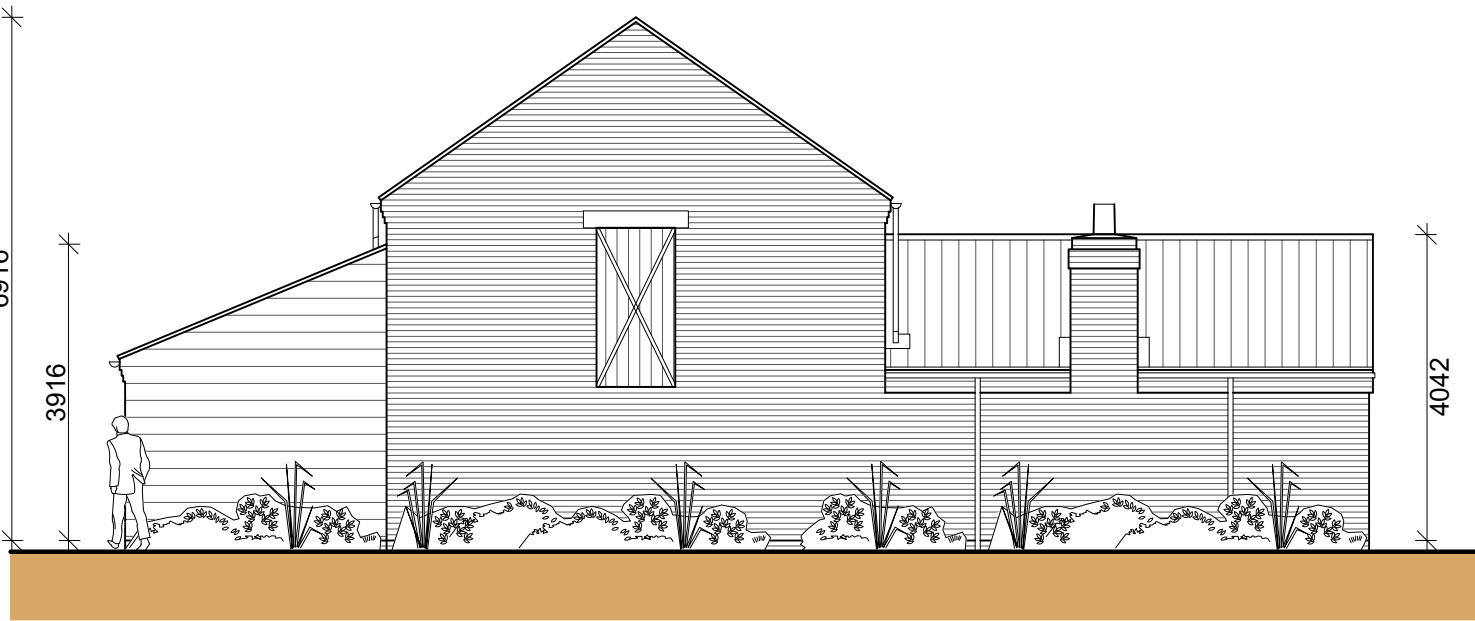 

Side Elevation (W)
Scale: 1:100

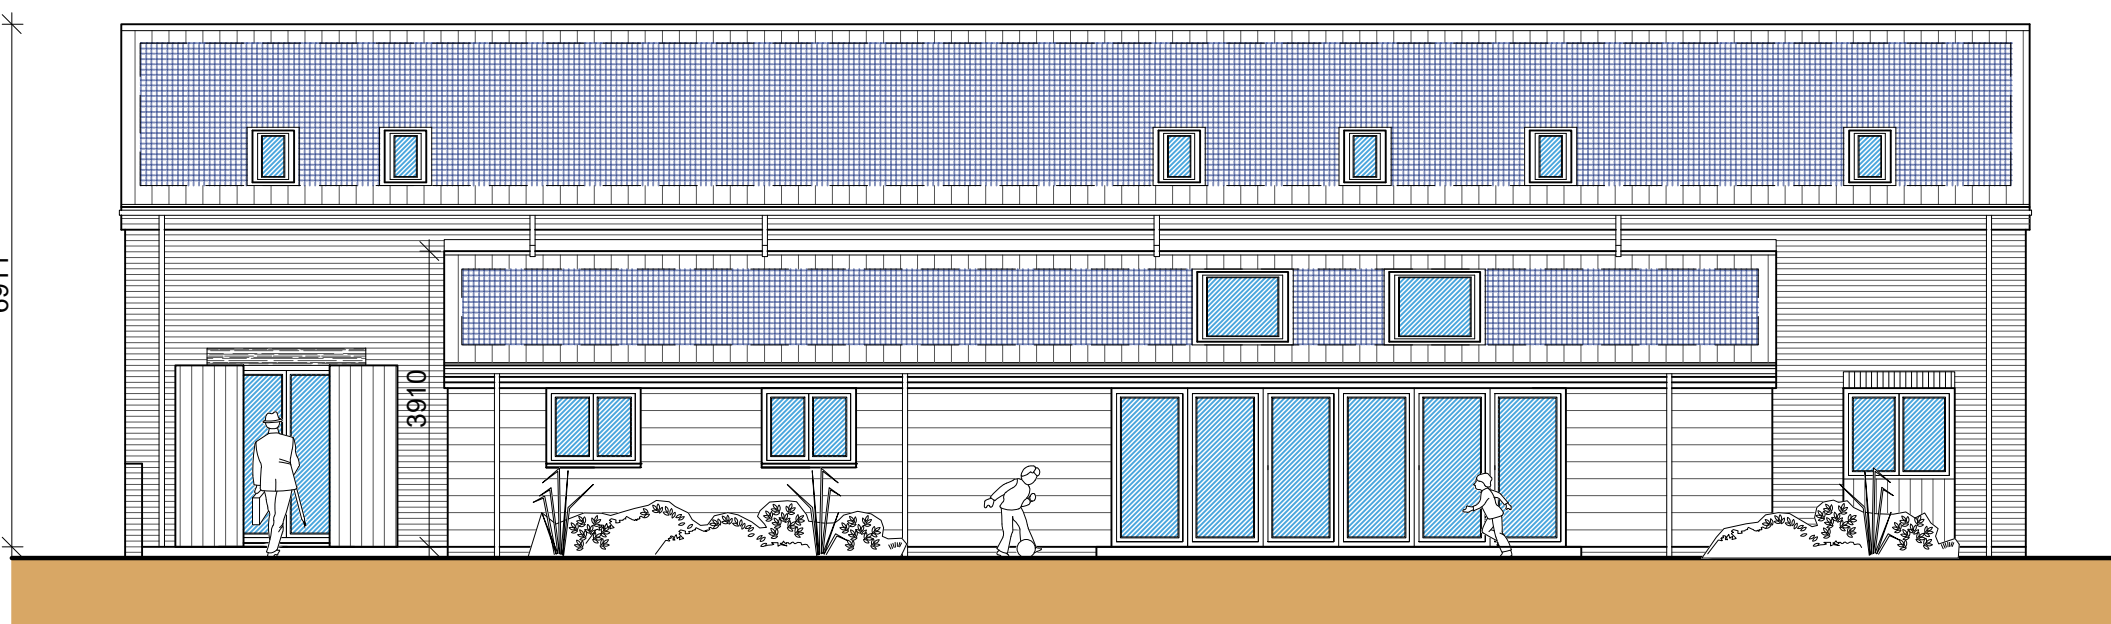 

Rear Elevation (N)
Scale: 1:100

 

MATERIAL KEY

- Indicates proposed brickwork
- Indicates proposed horizontal timber cladding
- Indicates proposed joinery
- Indicates proposed roof tile
- Indicates proposed location for future pv

FOR PLANNING

SWANN EDWARDS
ARCHITECTURE

Swann Edwards Architecture Limited, Black Barn, Fen Road,
Guyhirn, Wisbech, Cambs. PE13 4AA
t 01945 450694 e info@swannedwards.co.uk w www.swannedwards.co.uk

Job Title Proposed Dwelling 185 Avenue Farm Road, Sutton Bridge	Date May 2026	Drawn by GT Checked by I.G.
Drawing Title Planning Drawing Floor Plans, Section & Elevations	Job No. SE-2231 Dwg No. PP1100	Sheet Size A1 Revision