


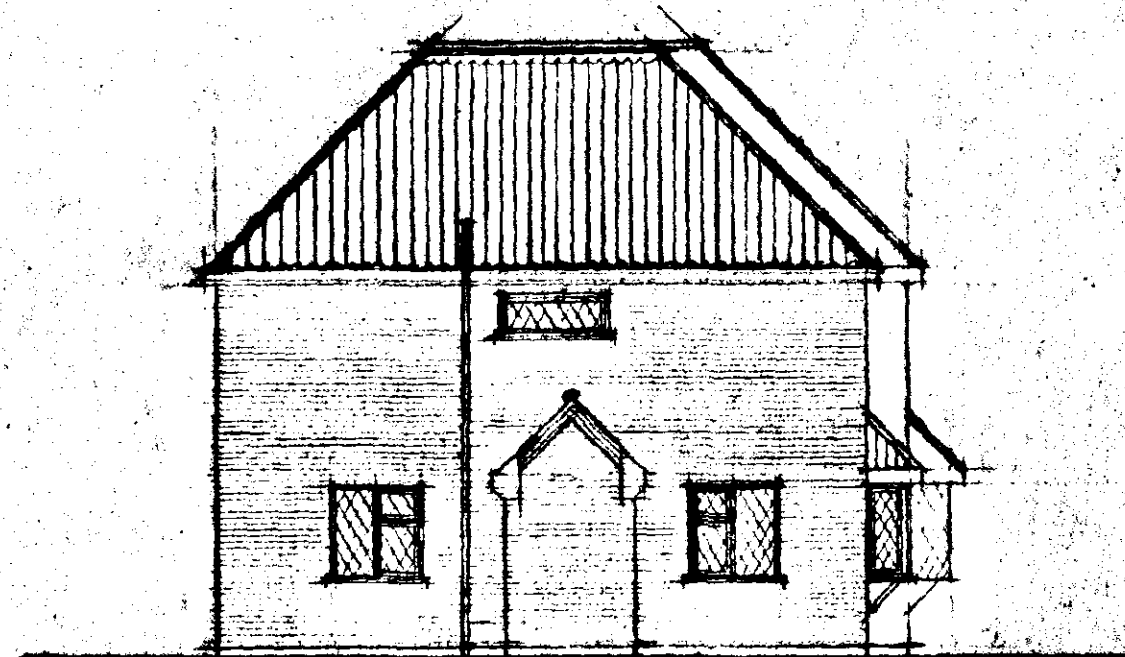


FRONT




SIDE




REAR

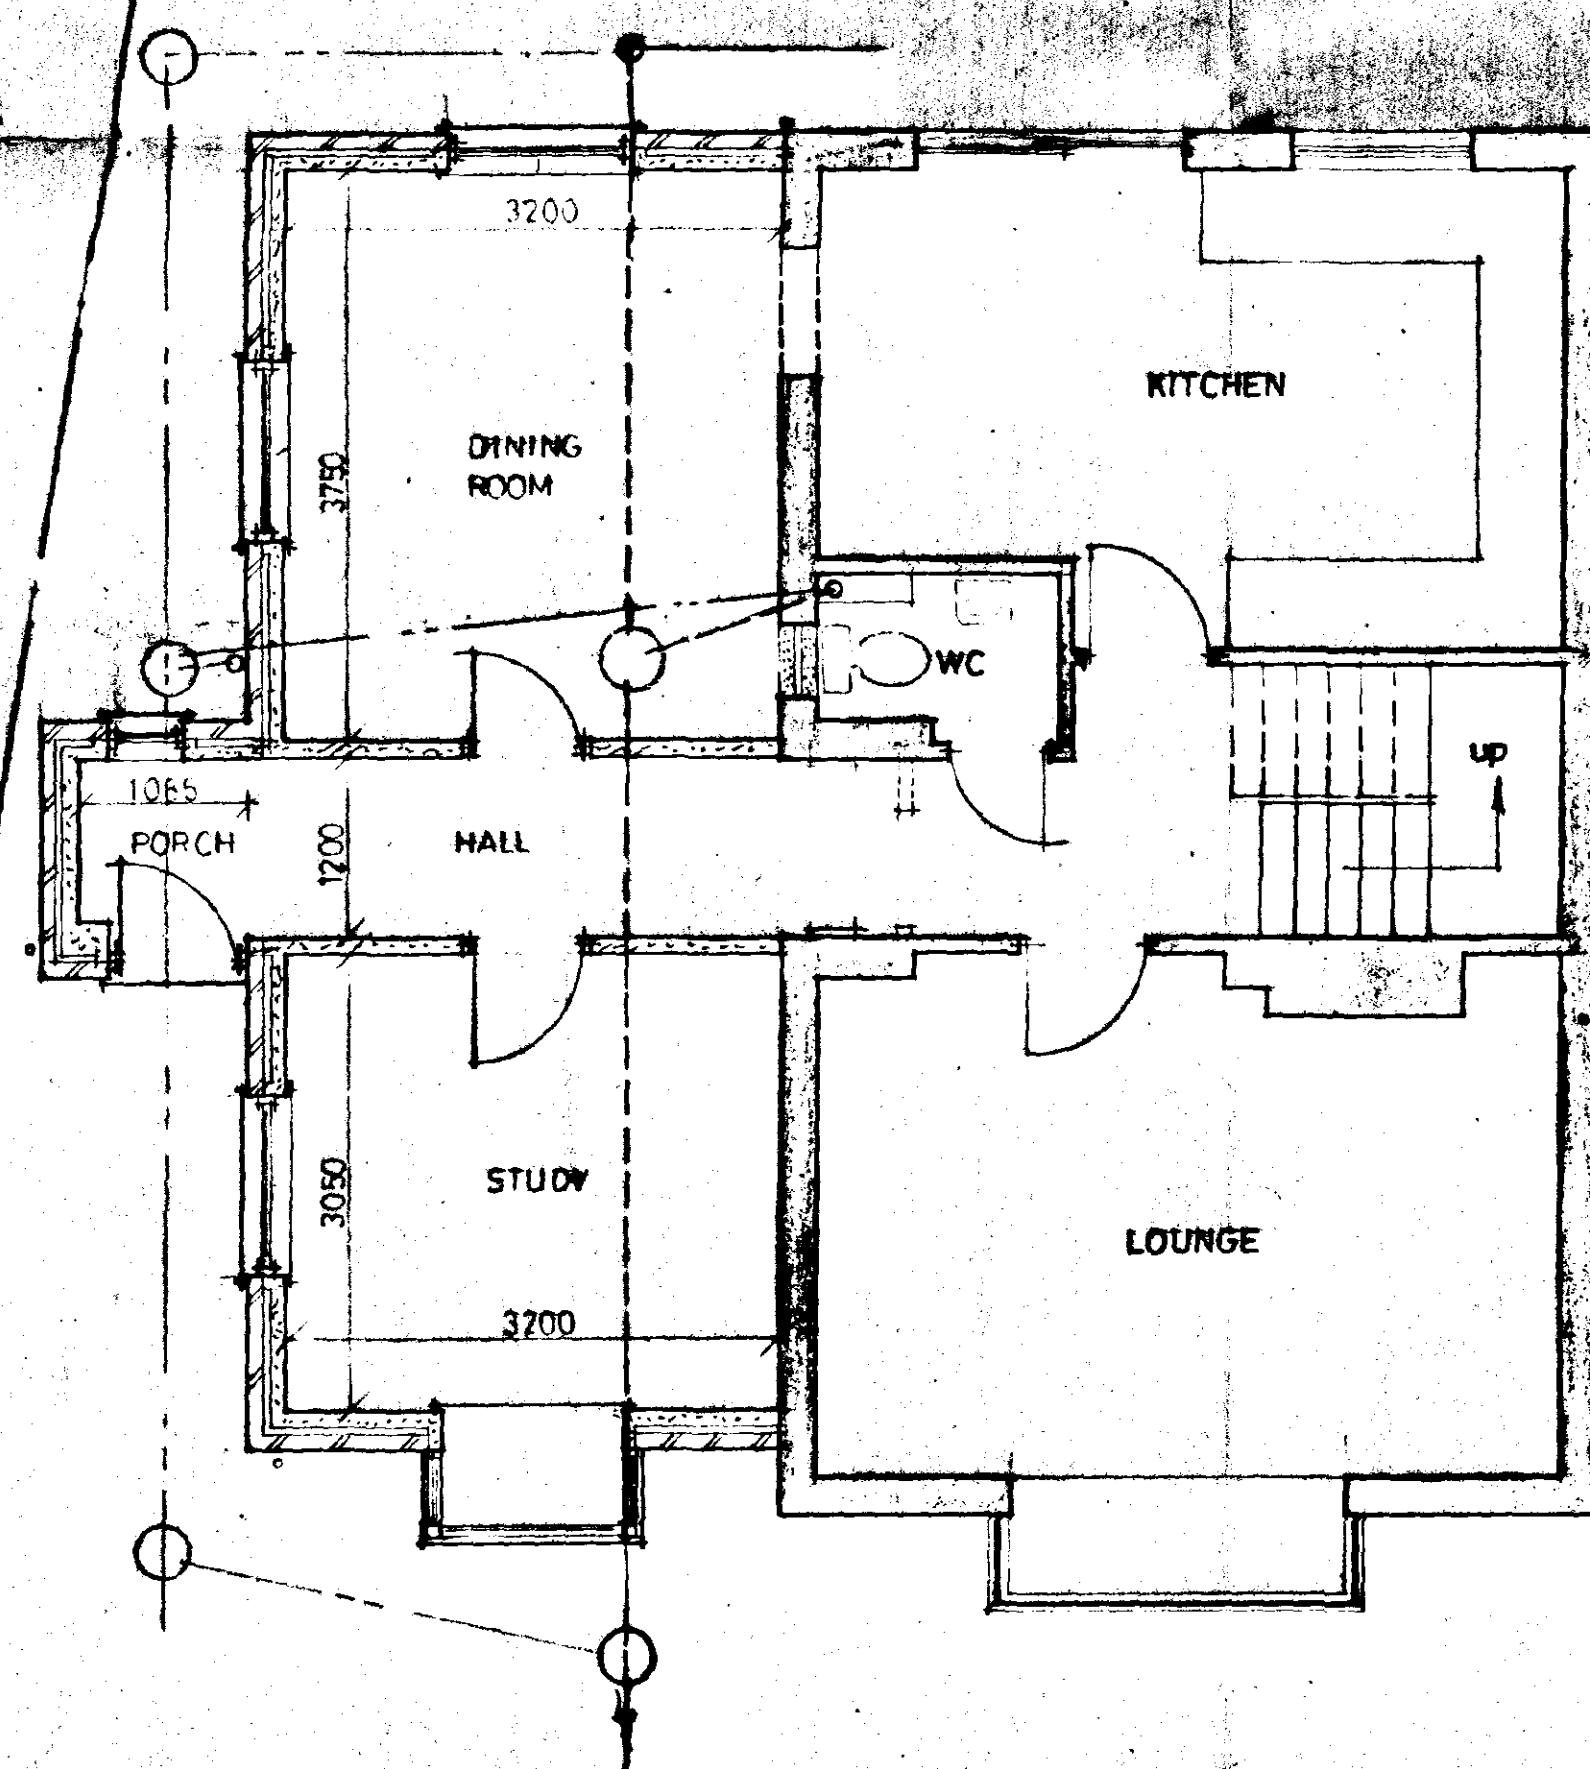


GROUND FLOOR PLAN

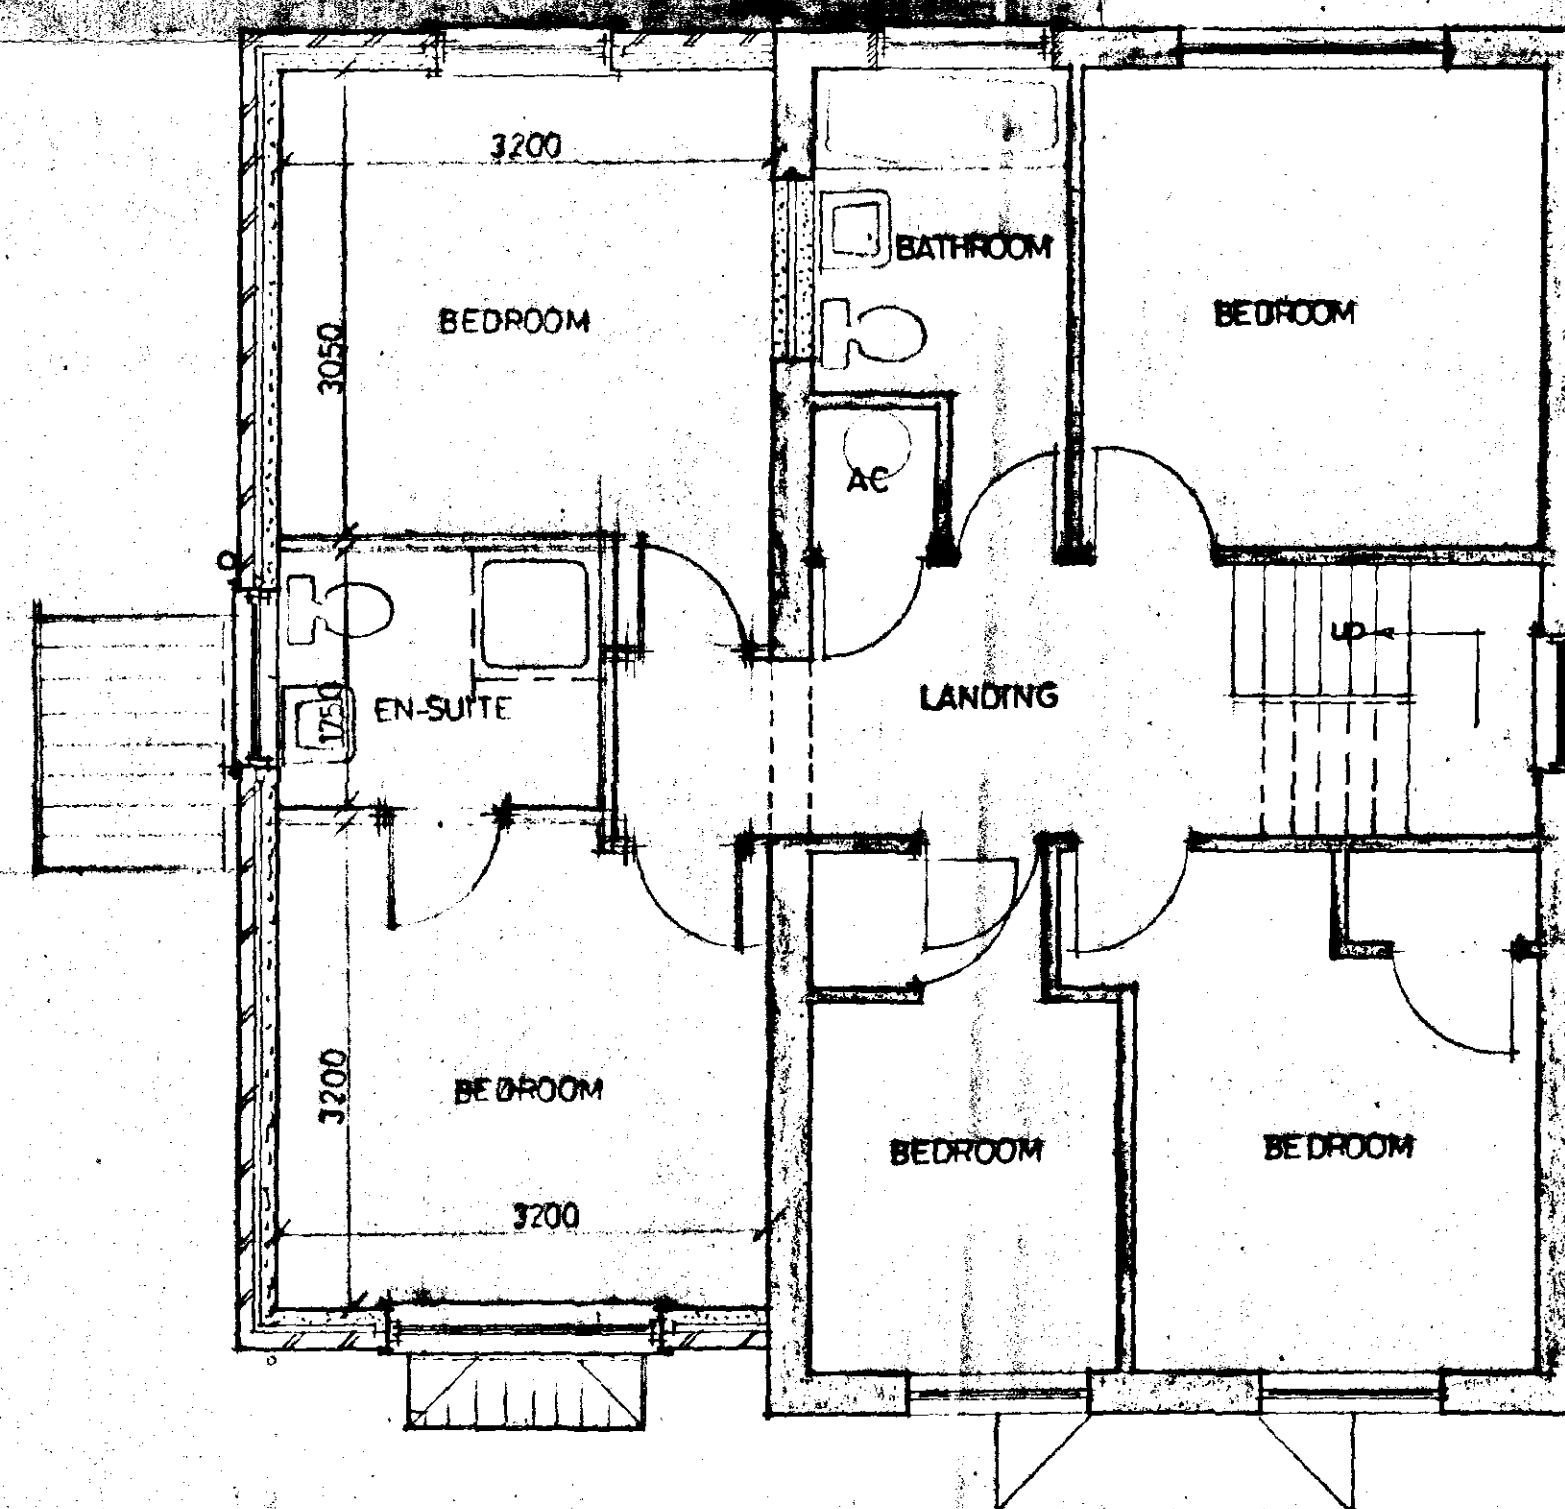

FIRST FLOOR PLAN

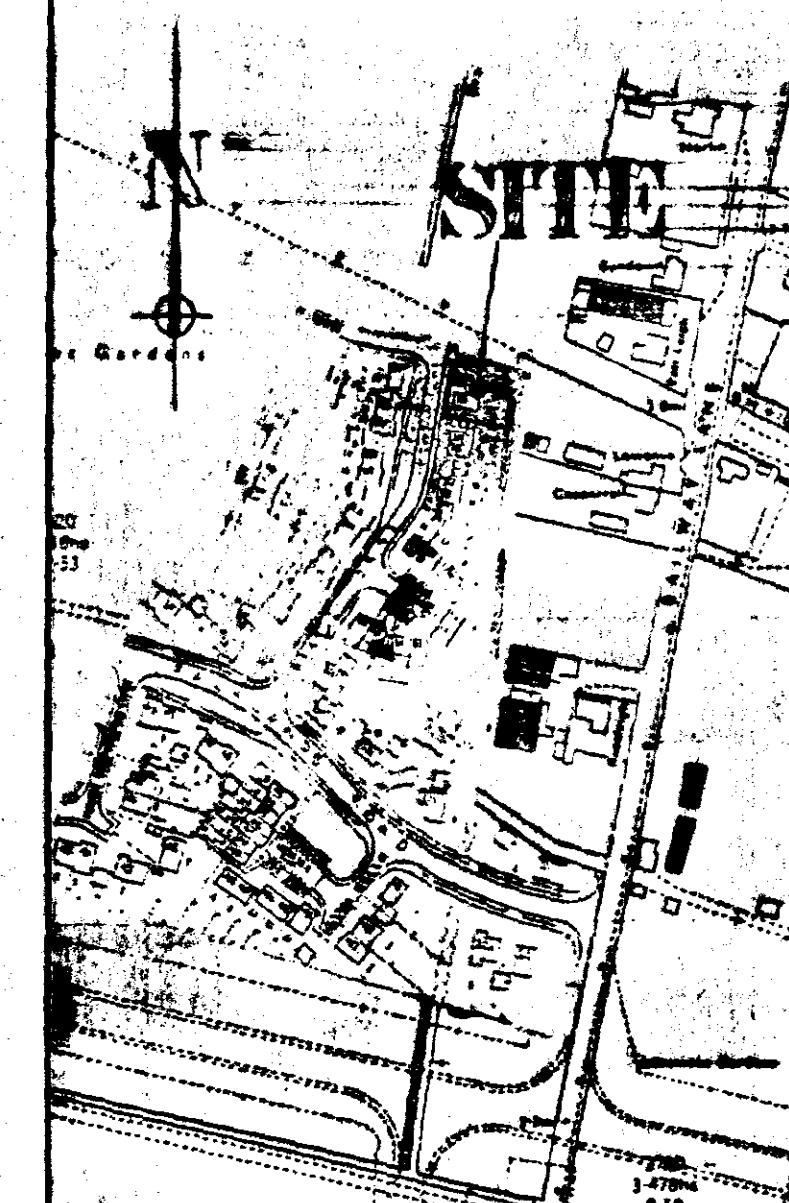

LOCATION PLAN

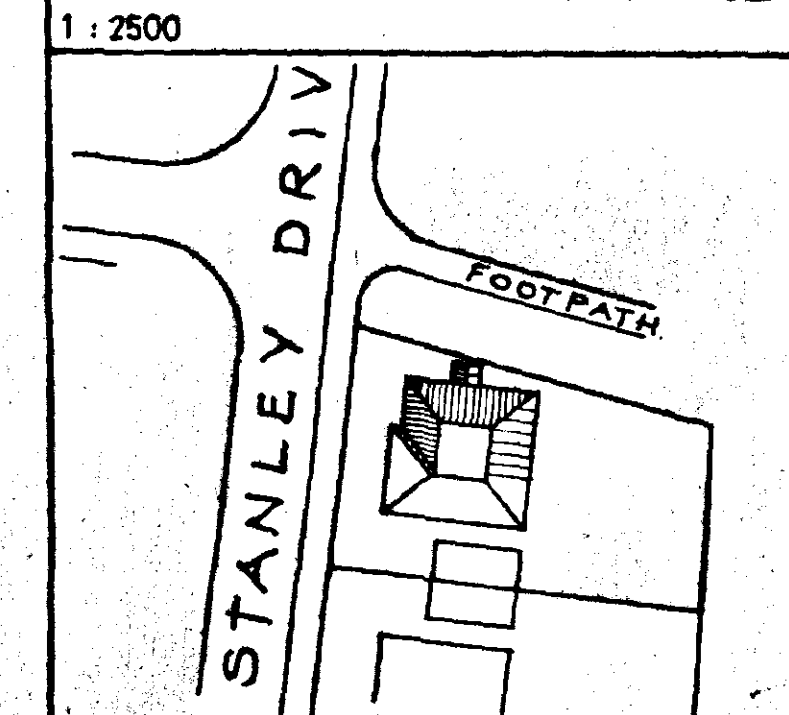

BLOCK PLAN

DETERMINED
PLAN

AMENDED PLAN

Ref.

SOUTH HOLLAND DC
HOUSING & PLANNING
30 MAY 2000

Ref: 0560/00

A - MAY 2000 - DOOR AND WINDOW APES

G. R. MERCHANT

1. ENG AMICE, FIWO,
ARCHITECTURAL, STRUCTURAL
& LAND DRAINAGE CONSULTANT
TEL: HOLBEACH (01406) 490800

PROJECT:

EXTENSION & ALTERATIONS
32 STANLEY DRIVE
SUTTON BRIDGE

CLIENT:

MR & MRS C. DAVIS

SCALES:

1/50 1/100

DATE:

APRIL 2000

G. R. MERCHANT

DRAWING No.:

019/00/01 A

REVISIONS:

DO NOT SCALE FROM THIS DRAWING

This drawing is copyright and may not be altered, traced, photographed or used for any purpose other than that for which it is issued.
The General Contractor is to check all dimensions on site and report discrepancies to the Architect.
All details shown on this drawing including foundations are based upon typical site conditions related to the area. No responsibility can be accepted for abnormal conditions which may be discovered during construction unless reported to the Architect so that design amendments may be considered. See soil surveys are recommended in respect of