



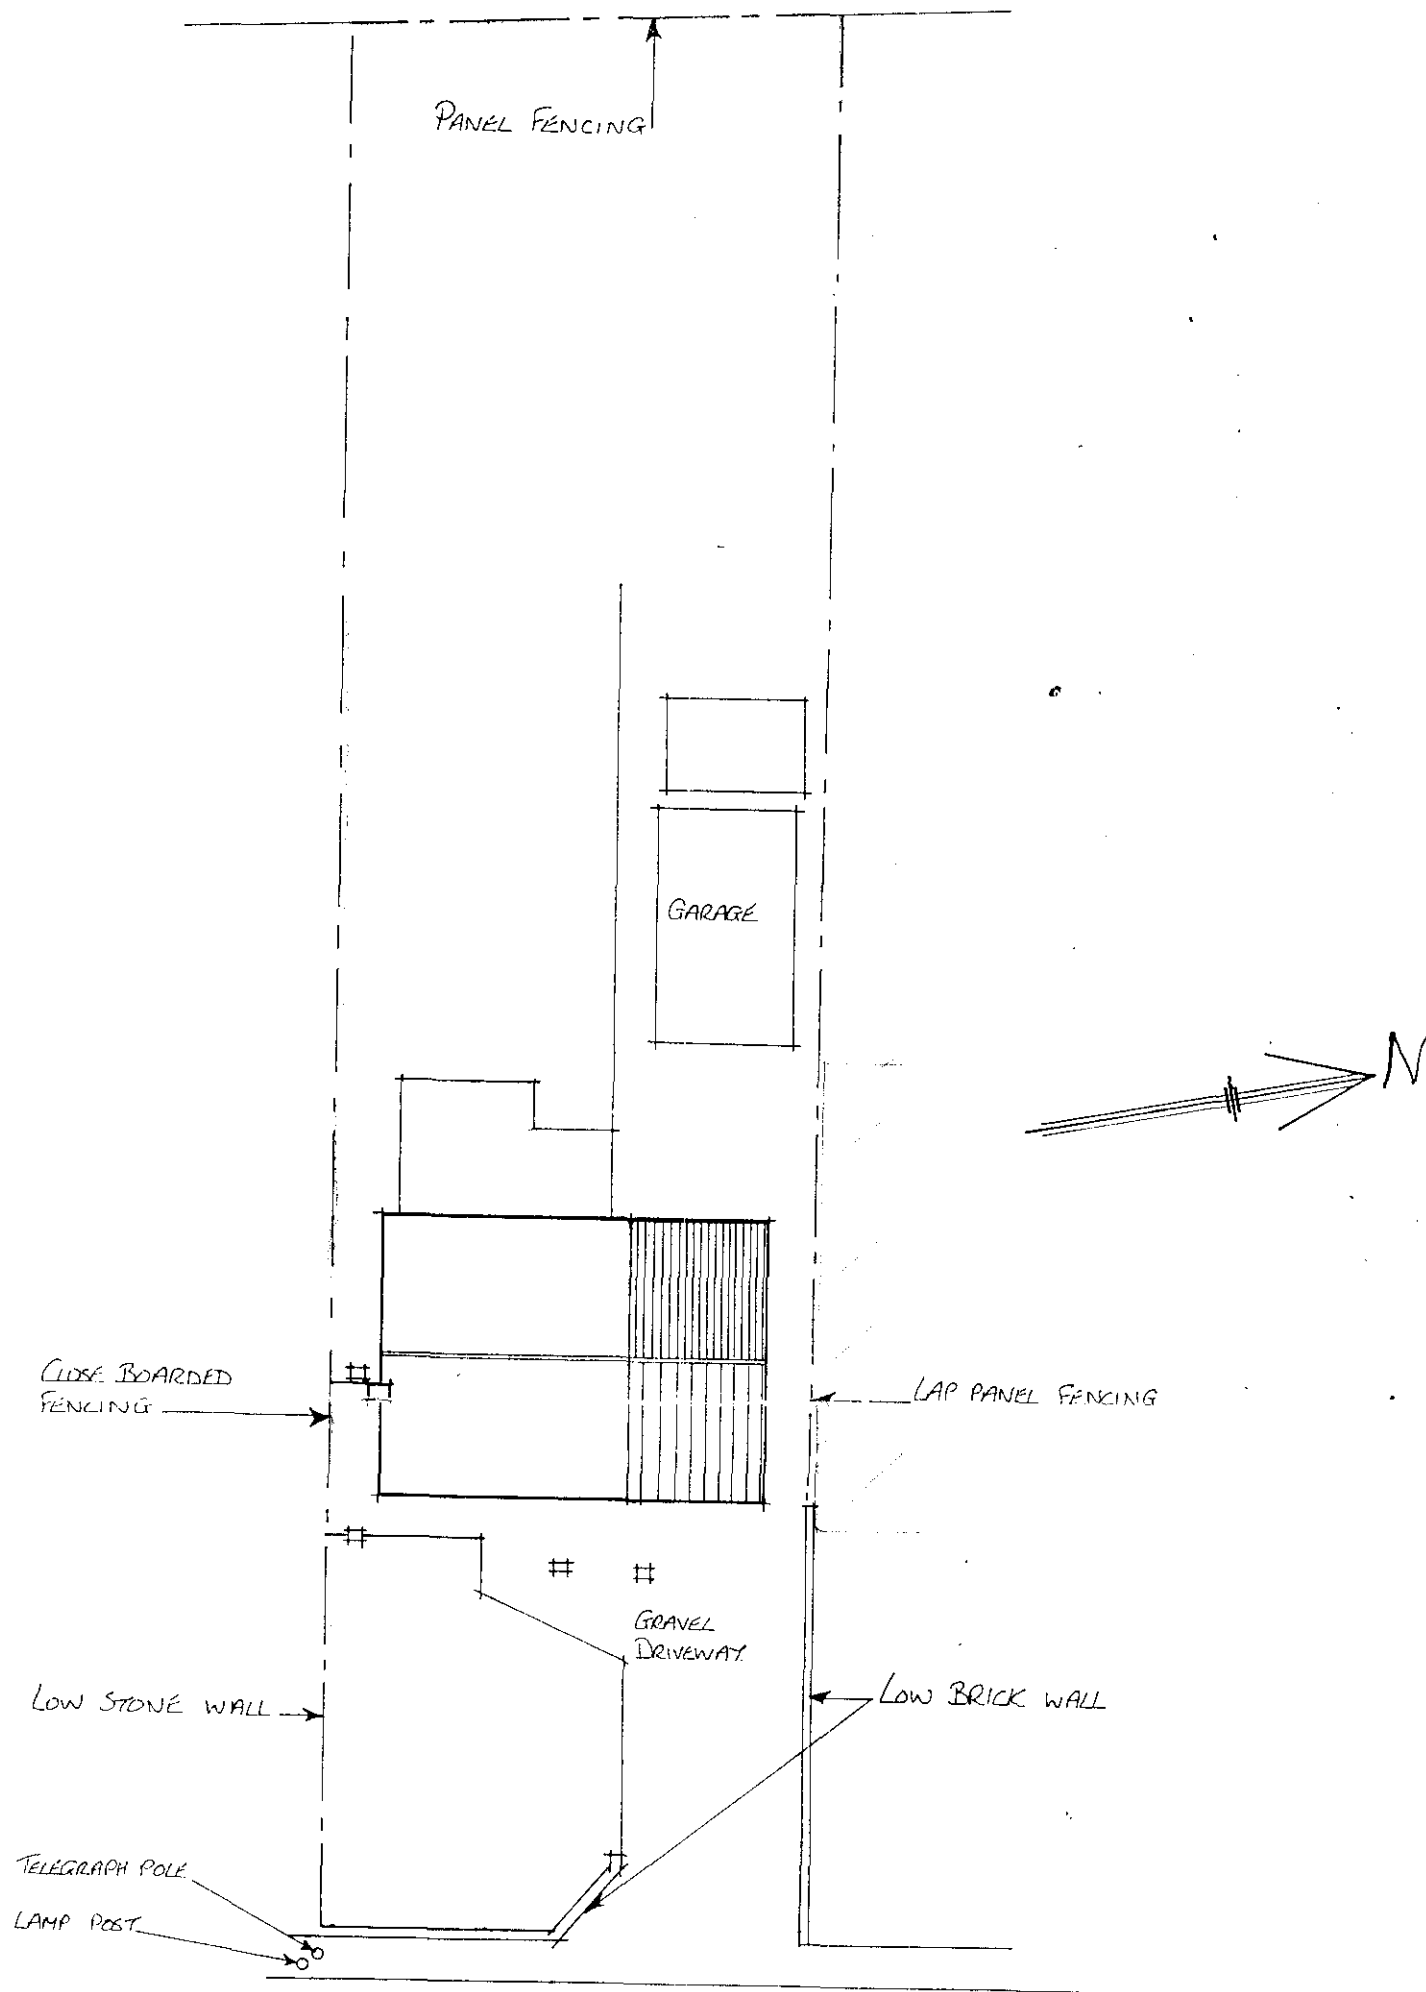

BLOCK PLAN - SCALE 1:200

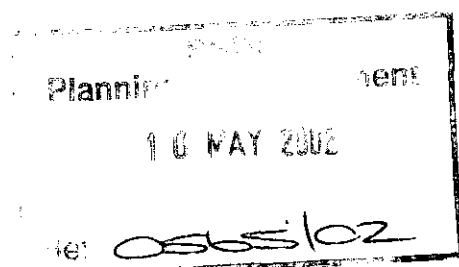

PROPOSED TWO STOREY EXTENSION TO FORM
MASTER BEDROOM AND ENSUITE AT
38 RAILWAY LANE SUTTON BRIDGE
FOR MR. AND MRS. RICHES

SCALE 1:200

MAY 2002




EAST ELEVATION




NORTH ELEVATION



WEST ELEVATION

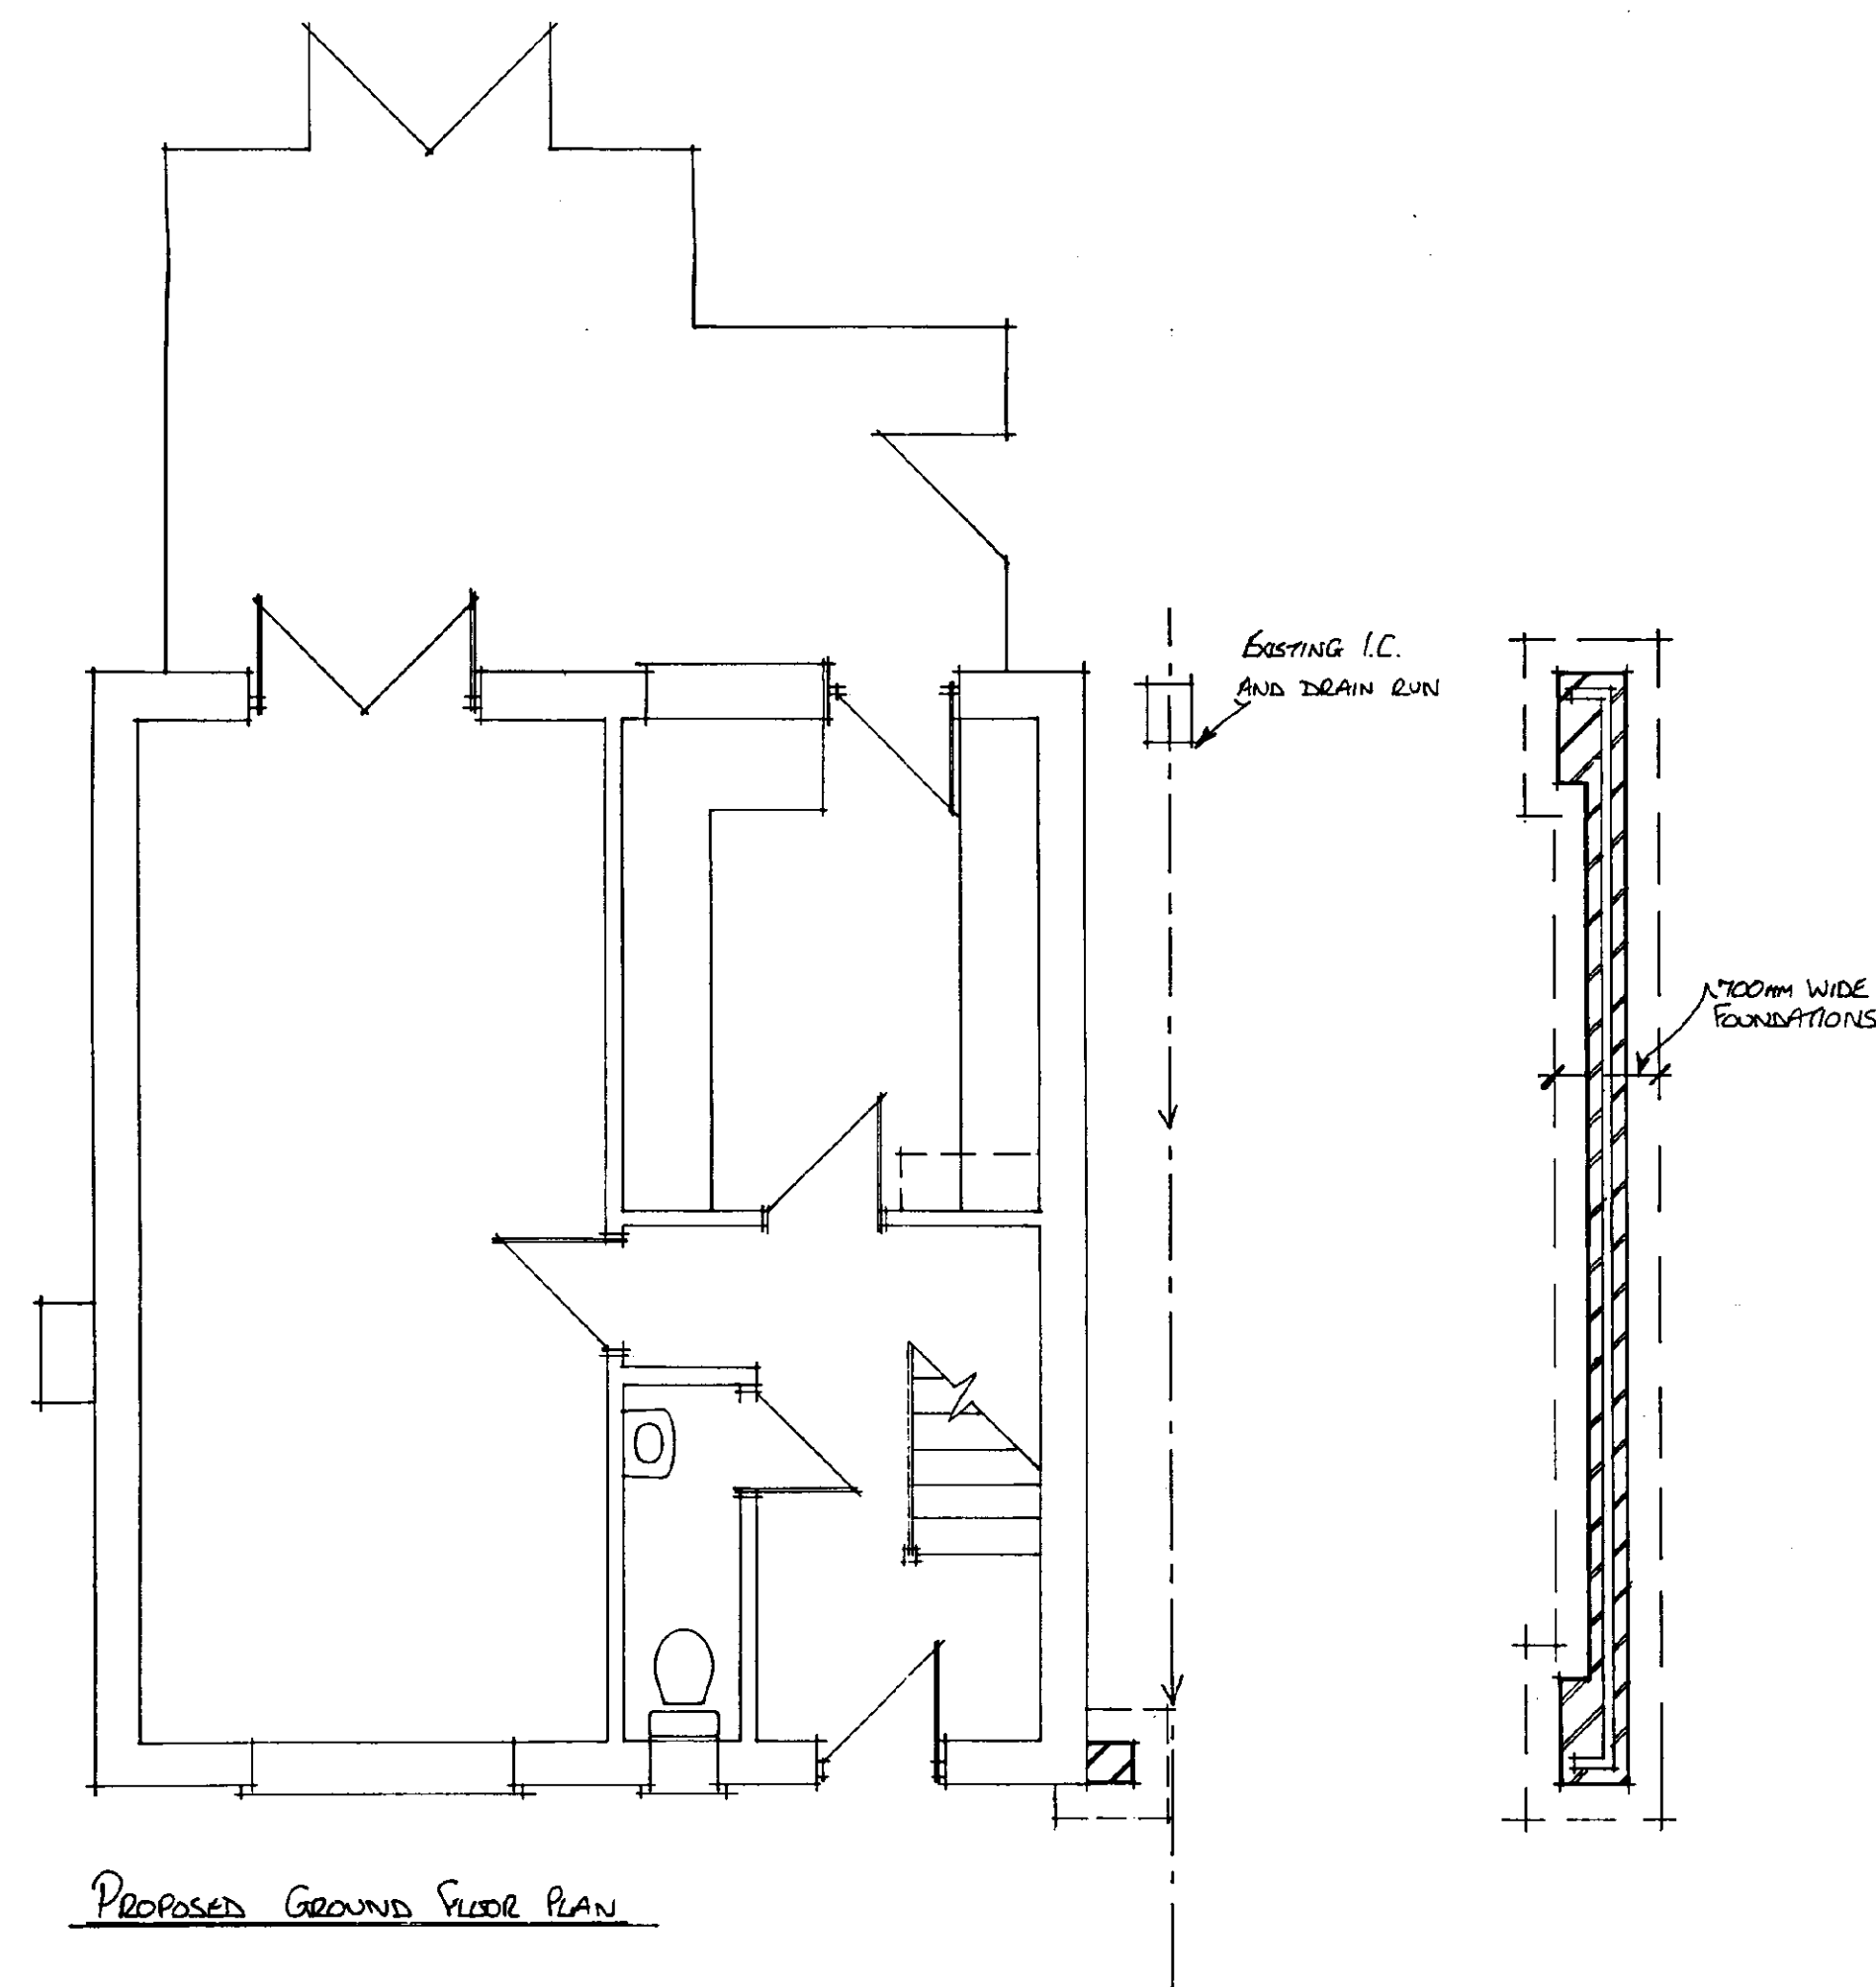

PROPOSED GROUND FLOOR PLAN

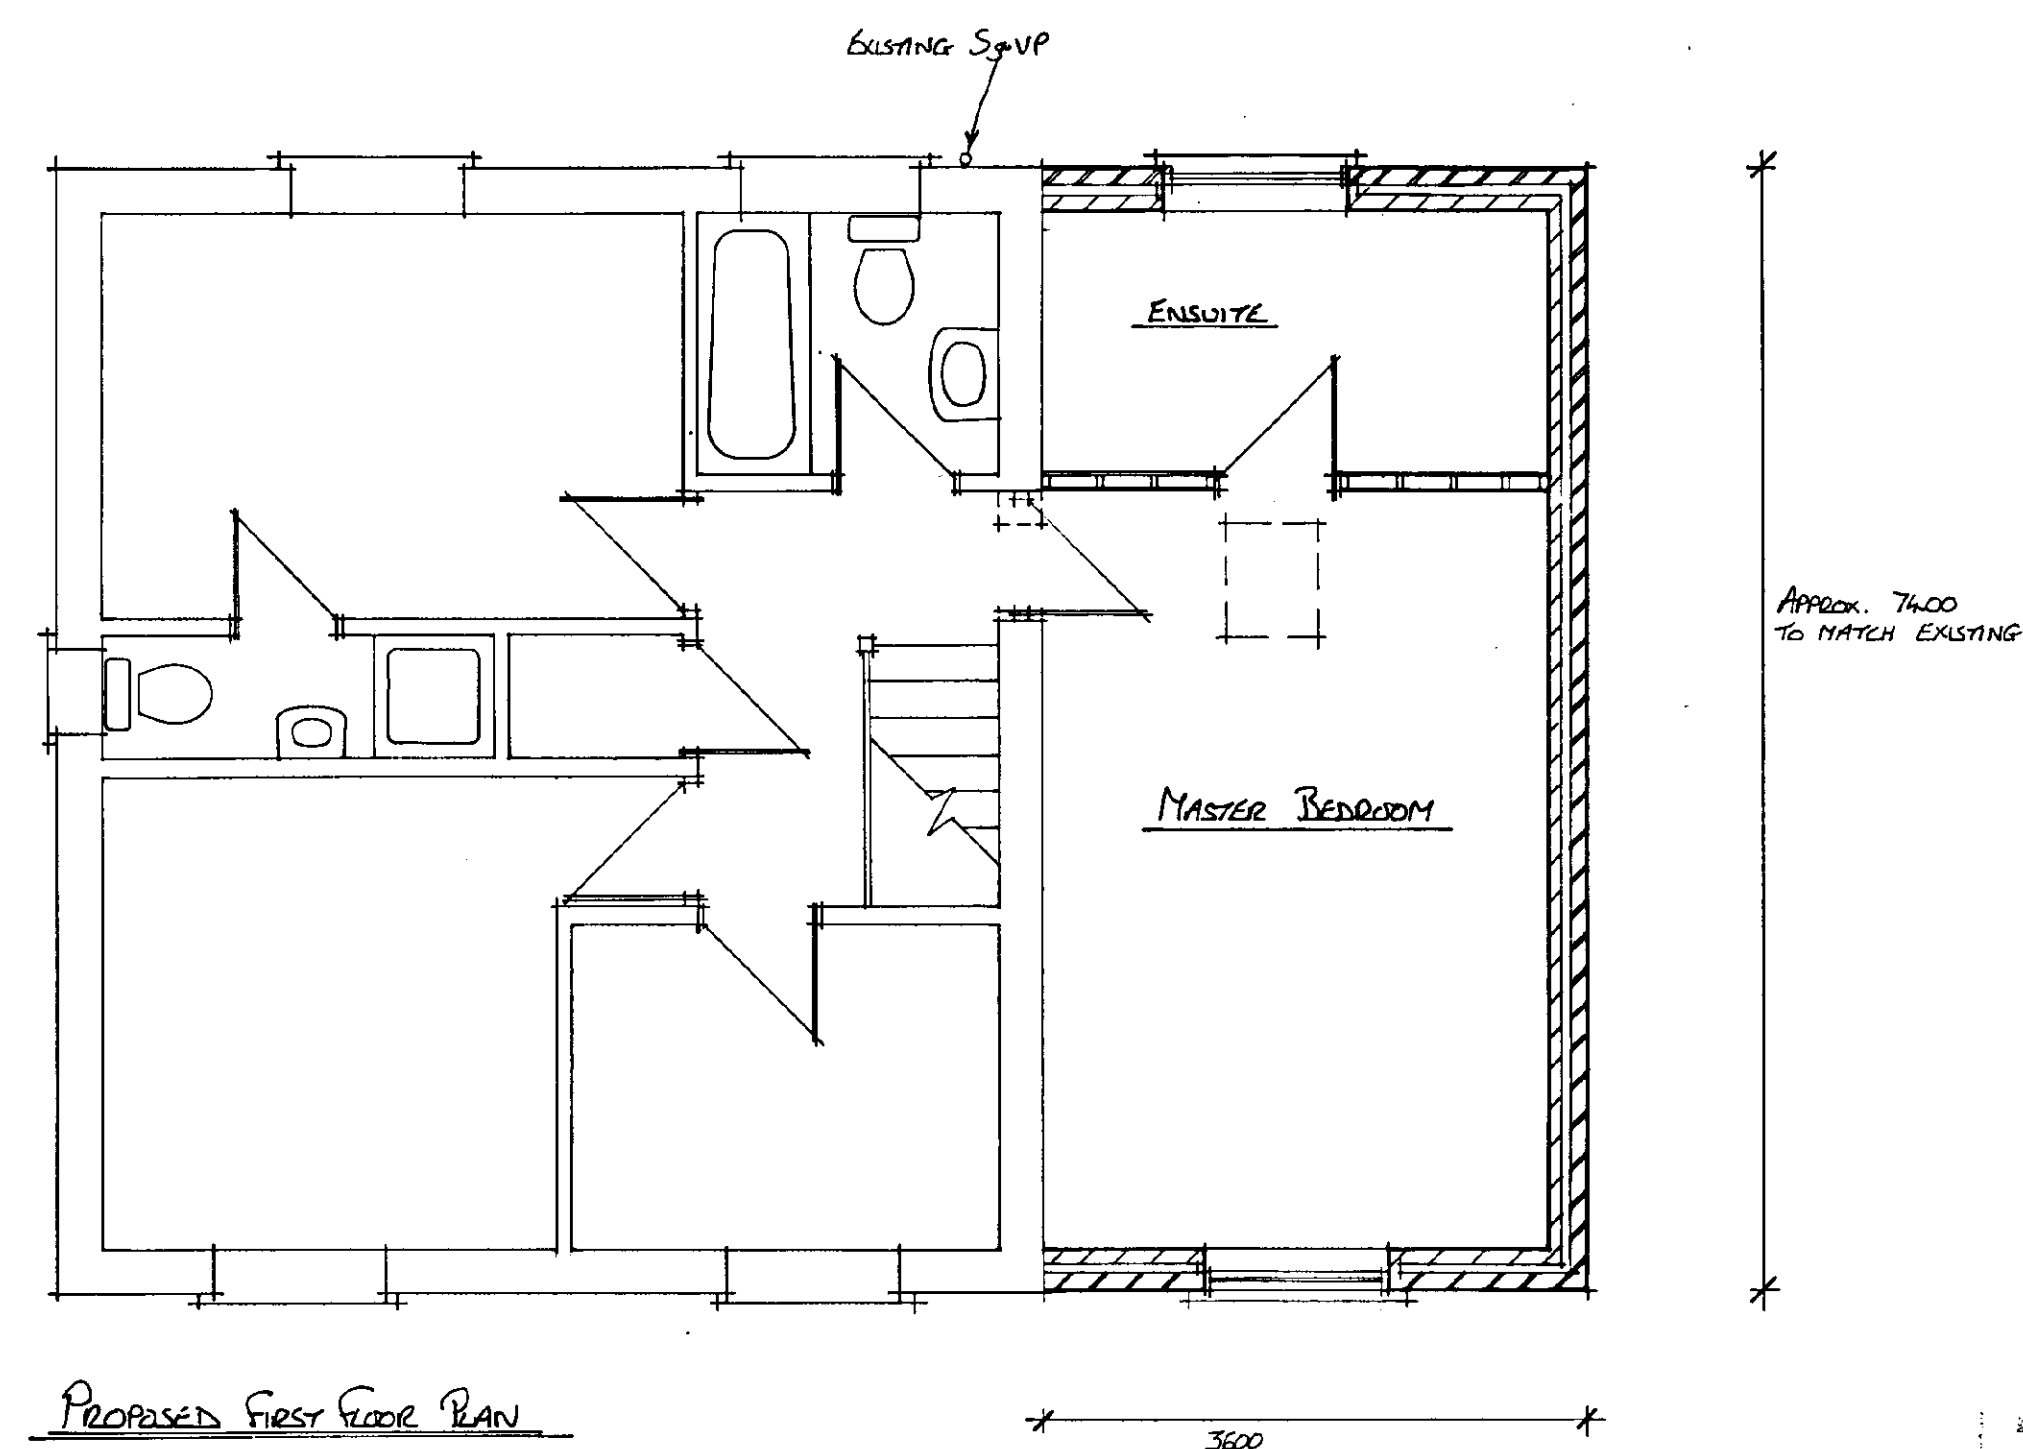

PROPOSED FIRST FLOOR PLAN

Submitted
Planning Application
10 MAY 2002
Ref: 0855/02

DEVELOPMENT
PLAN

PROPOSED TWO STOREY EXTENSION TO FORM
MASTER BEDROOM AND ENSUITE AT
38 RAILWAY LANE SUTTON BRIDGE
FOR MR. AND MRS. RICHES

SCALE 1:50 AND 1:100
MAY 2002