



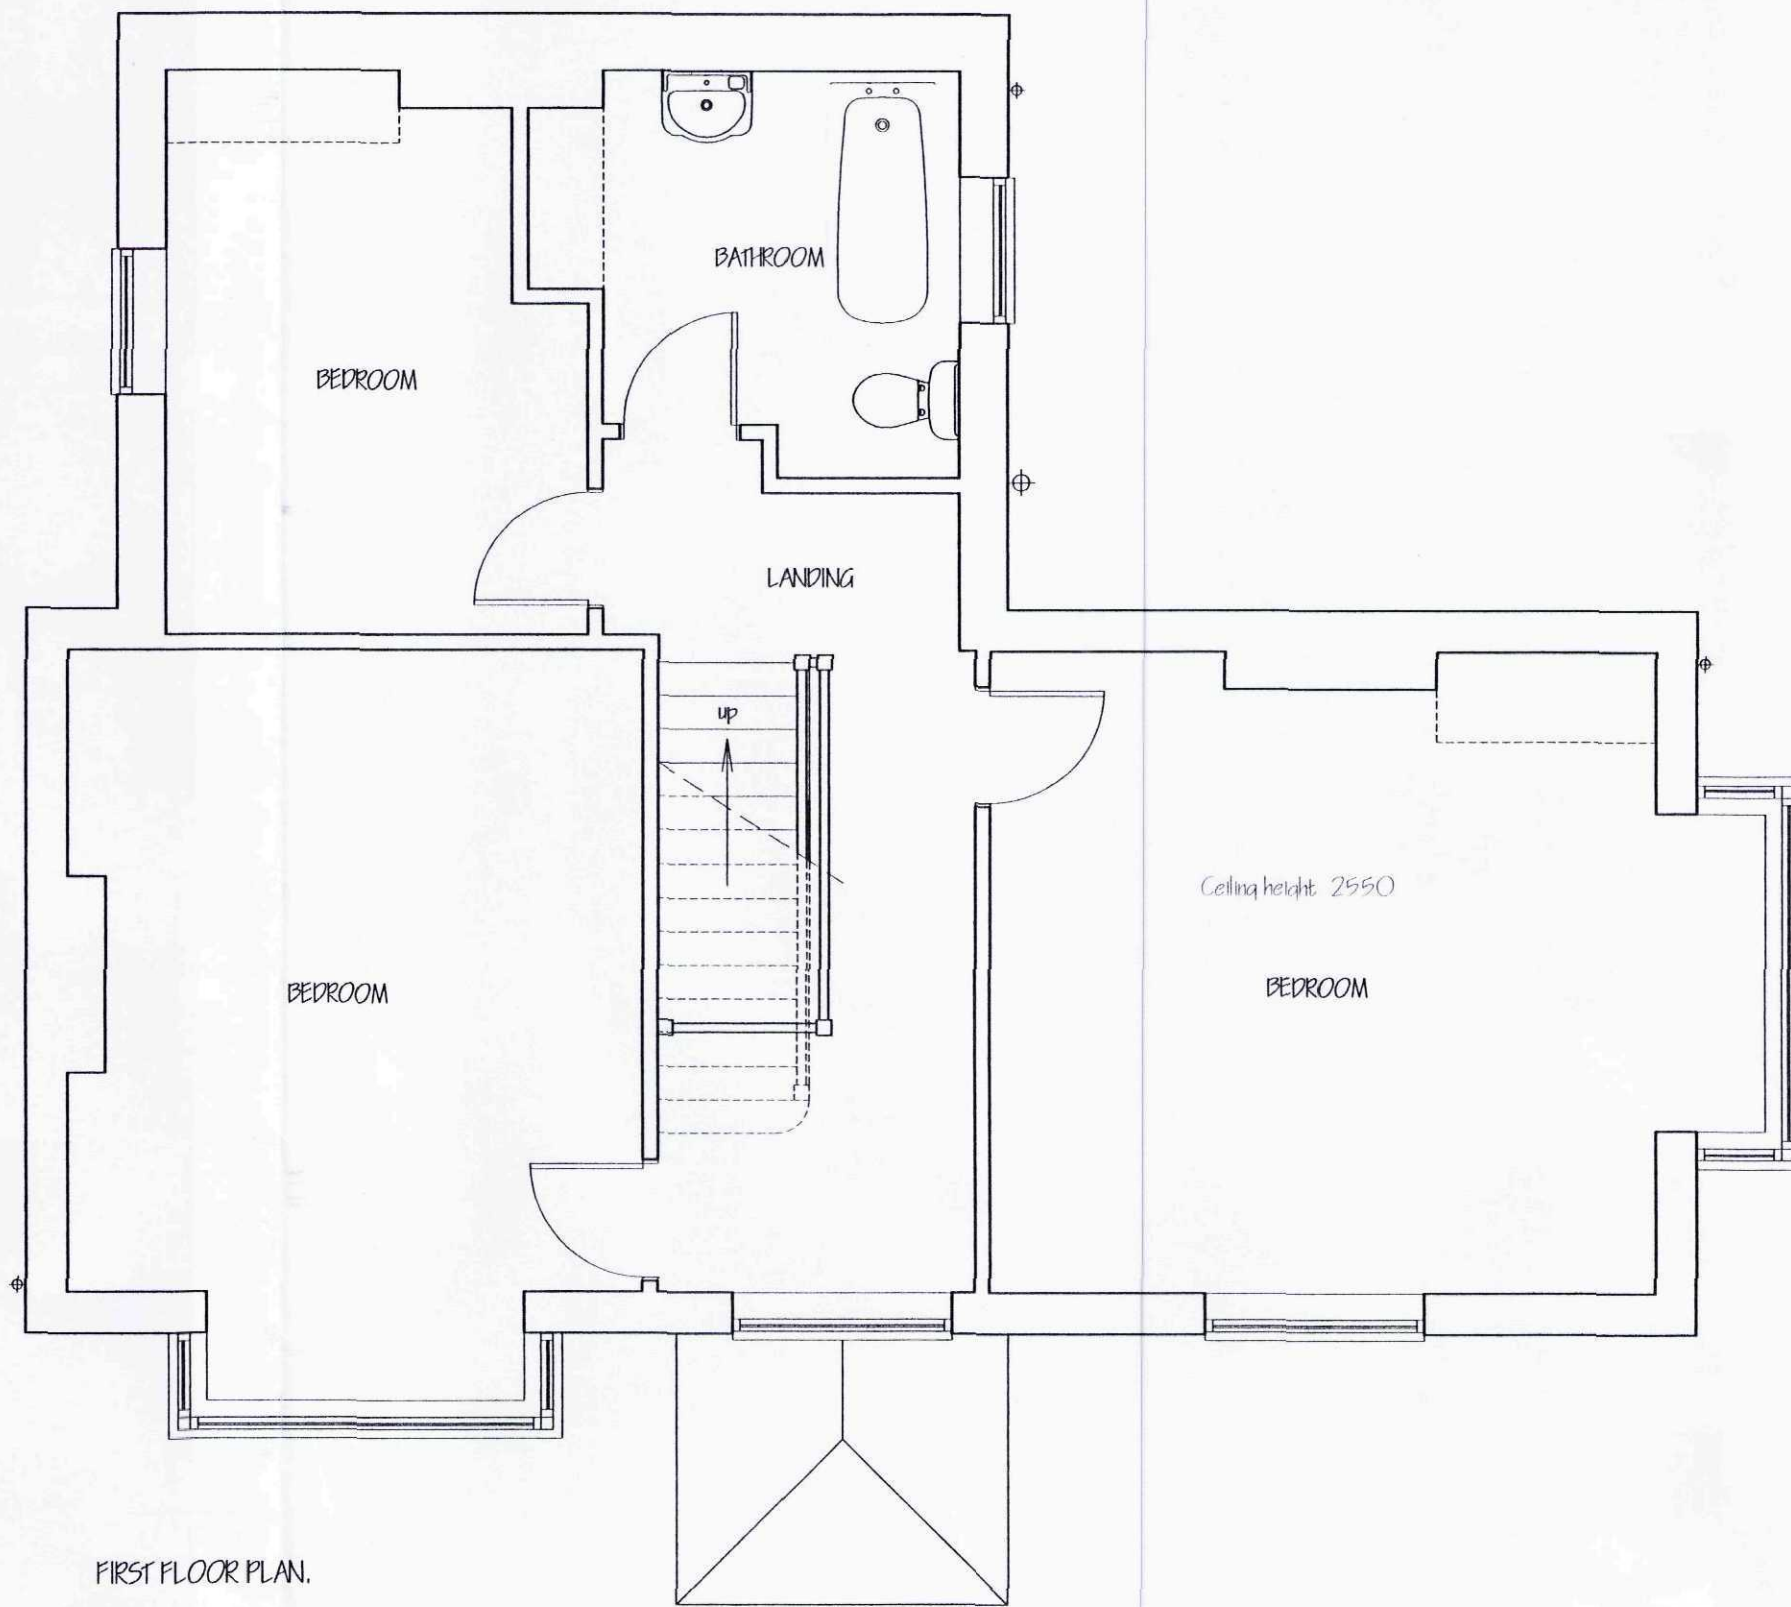


FIRST FLOOR PLAN.

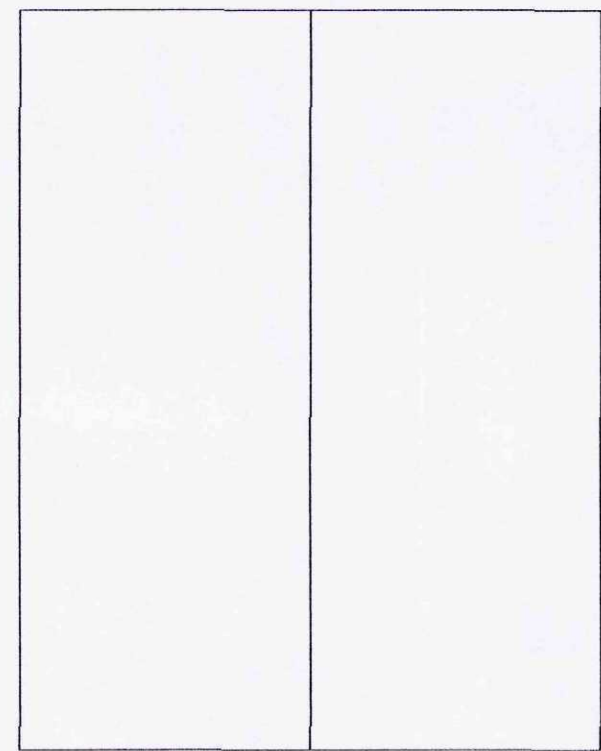


FRONT ELEVATION





END ELEVATION

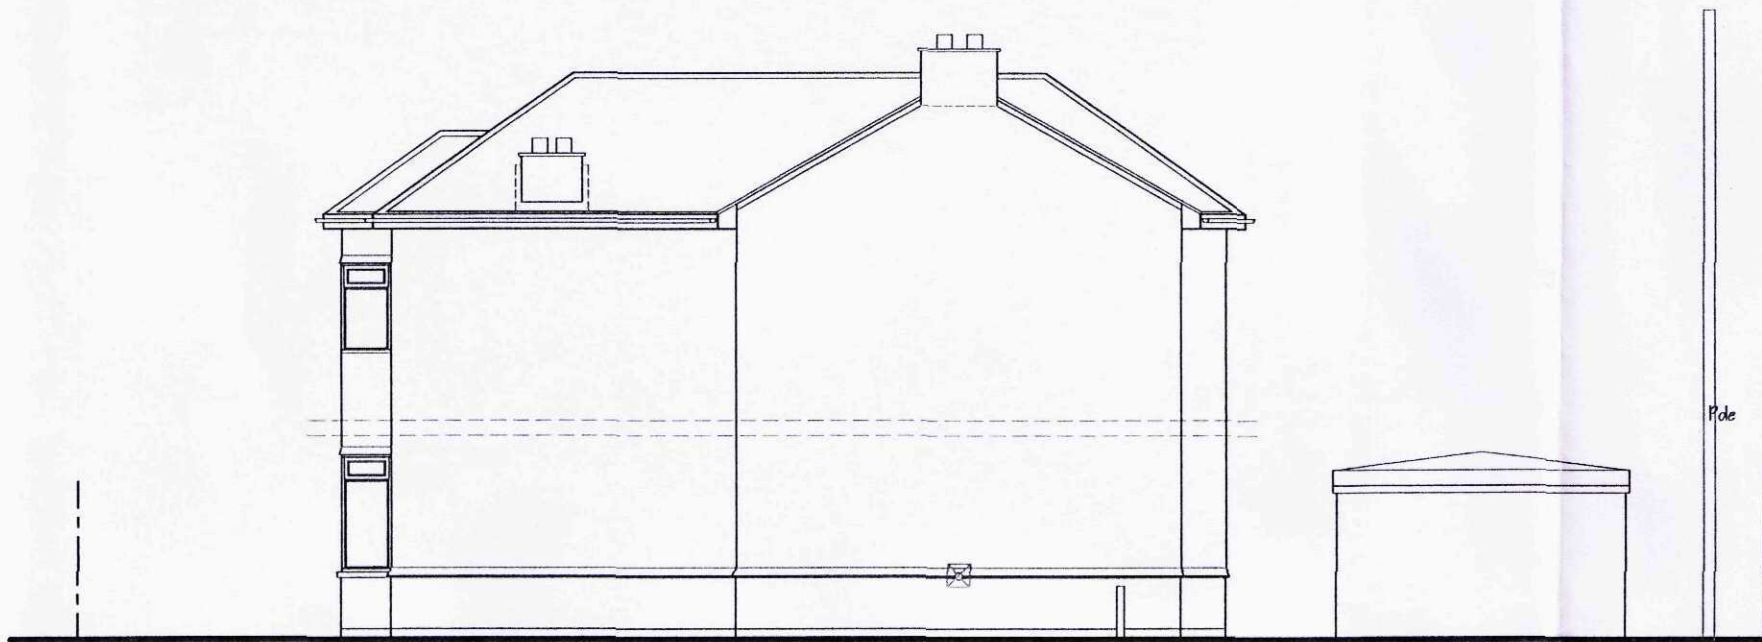

REAR ELEVATION

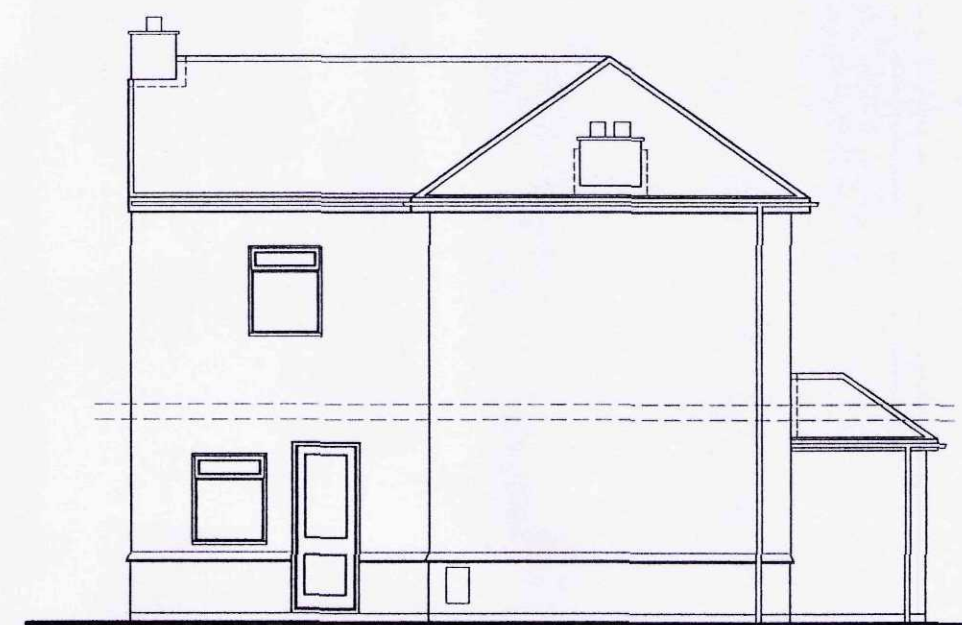


END ELEVATION

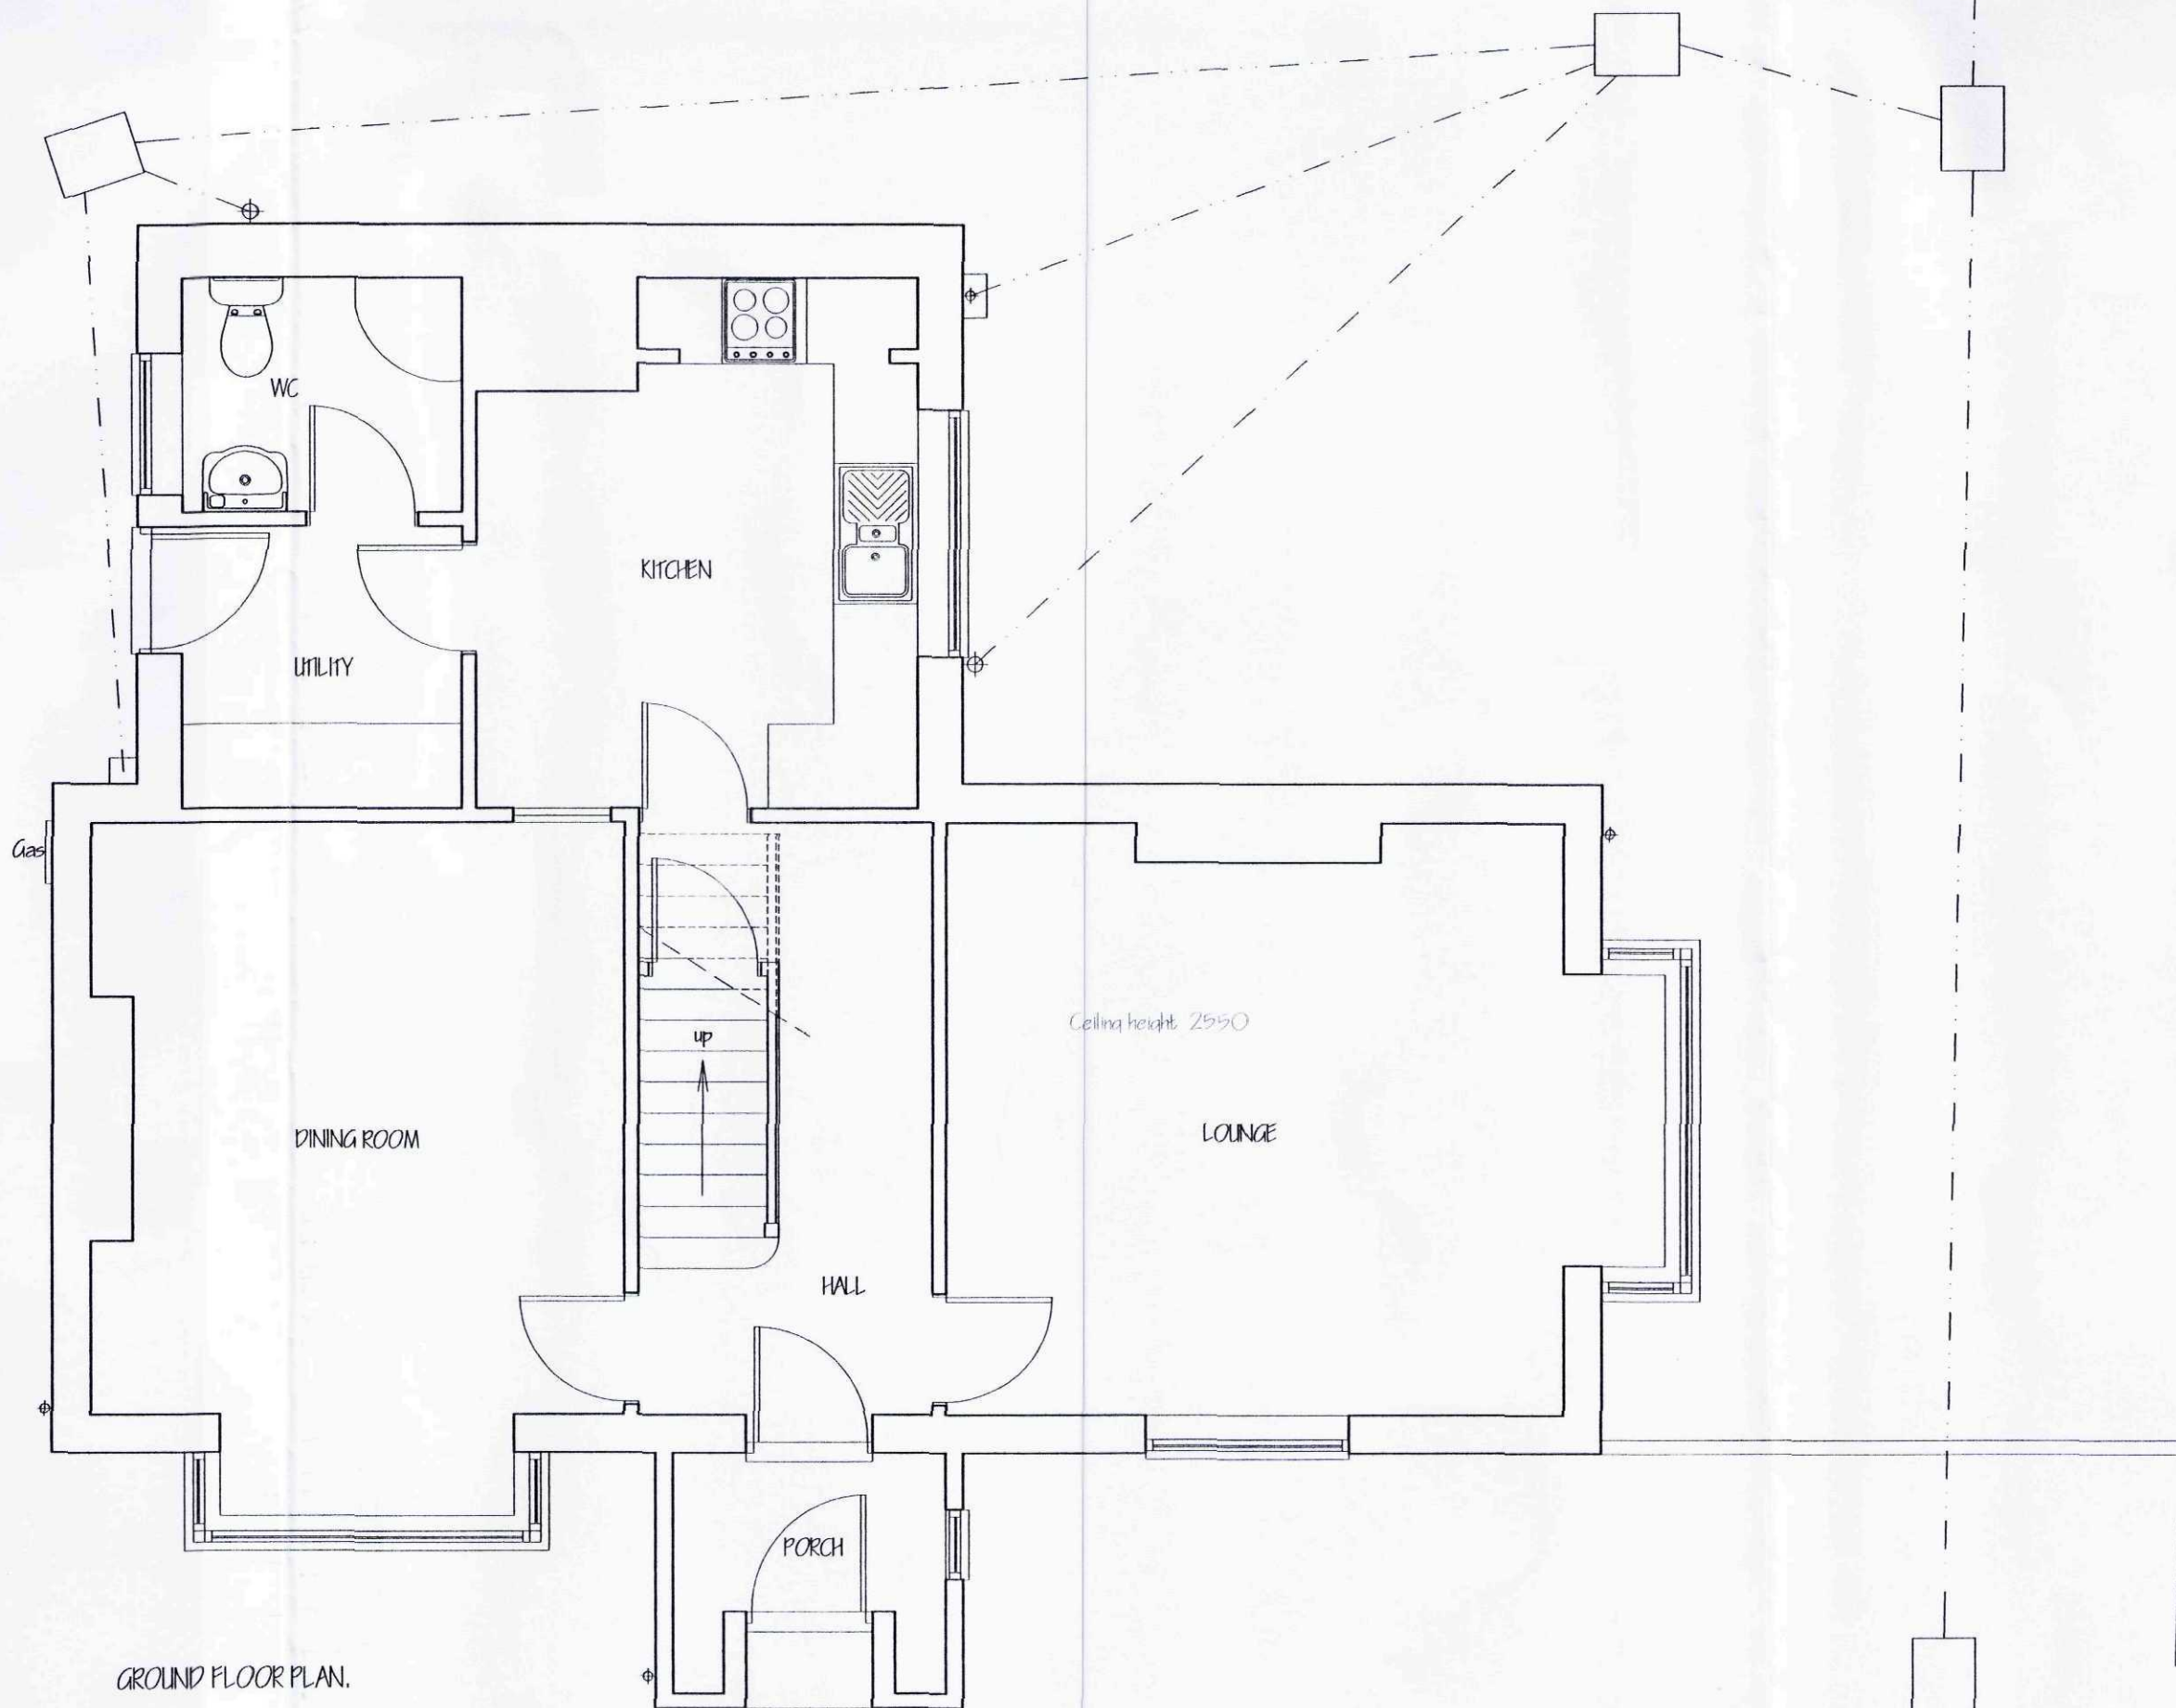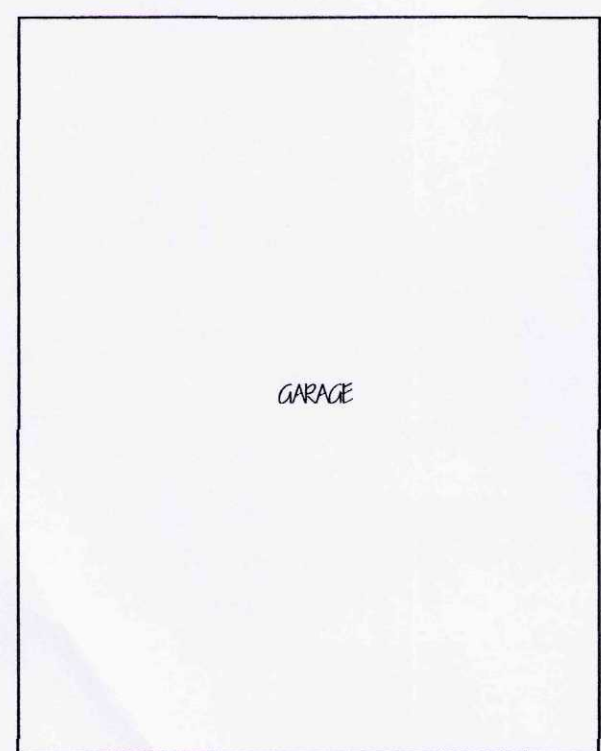

GROUND FLOOR PLAN.



SITE LAYOUT PLAN.
1/500.

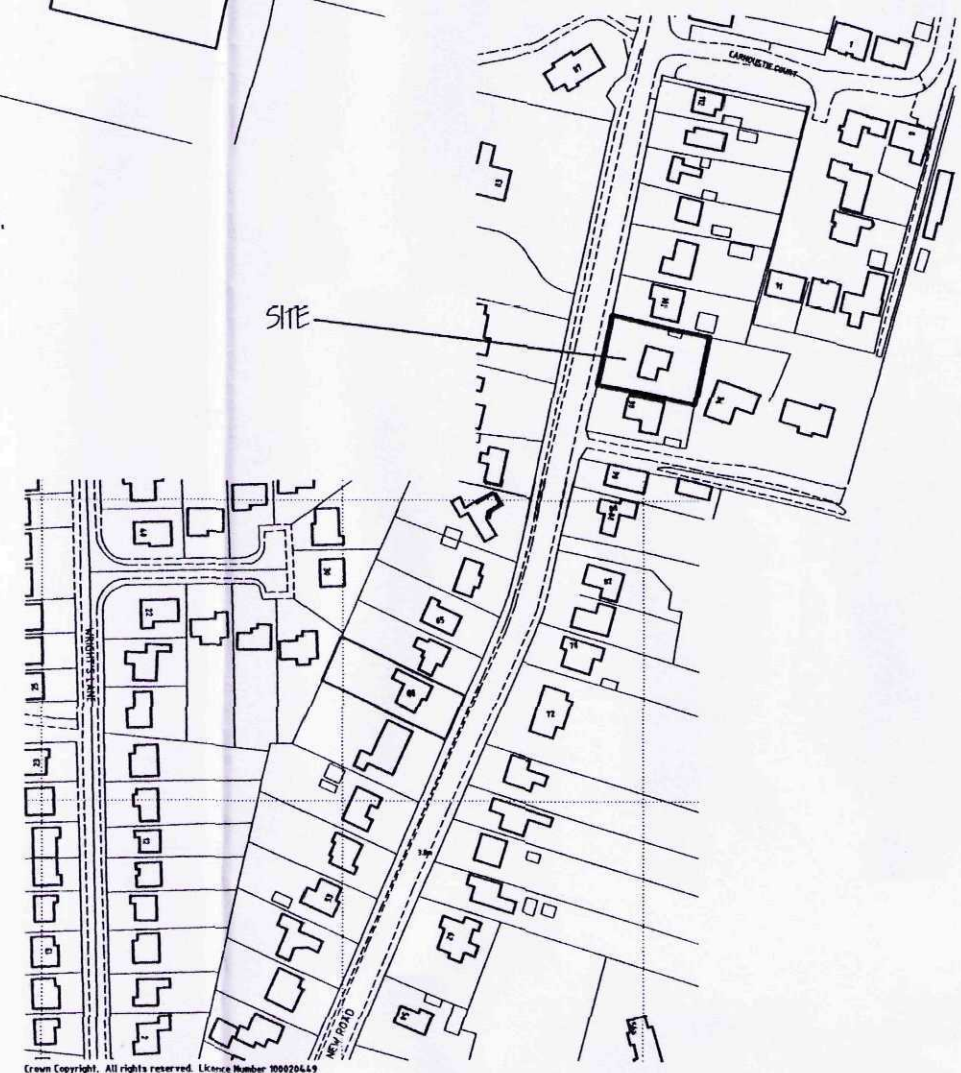

LOCATION PLAN.
1/2500.

ref. revision date
G. R. MERCHANT LTD.
I.ENG AMICE FIWO

**ARCHITECTURAL, STRUCTURAL
AND LAND DRAINAGE
CONSULTANTS**

4 Wrights Mews
12A Park Road, Holbeach,
Spalding, Lincs. PE12 7EE
Tel: 01406 490800
Fax: 01406 425744
E-Mail: gr.merchant@btconnect.com

Project
EXTENSIONS & ALTERATIONS,
'PELTON HOUSE,' 100 NEW ROAD,
SUTTON BRIDGE,
SPALDING, LINC'S, PE12 9RQ.

Client
MR. & MRS. M. WARD..

Drawing
FLOOR PLANS & ELEVATIONS - EXISTING,
SITE & LOCATION PLANS.

Job Ref.
2277-10.

Drawing No.
01.

Date
JUNE 2011.

Drawn
GRM.

Scales
1/50, 1/100. [unless otherwise stated]

DO NOT SCALE FROM THIS DRAWING
This drawing is copyright and may not be altered, traced, photographed or used for any other purpose other than that for which it is issued. The General Contractor is to check all dimensions on site and report any discrepancies to the Architect. All details shown on this drawing including foundations are based upon typical site conditions related to the area. No responsibility can be accepted for abnormal conditions which may be discovered during construction unless reported to the Architect as they design amendments may be considered. Site soil surveys are recommended in respect of foundations for additional specific details before final construction. This drawing is issued in the amount of information contained and does not purport to contain a full specification of the works. It is issued for the purpose of obtaining Planning / Building Regulations approval. The drawing must not be used as a contract document alone. The works will not be supervised or inspected on site by G.R. Merchant or any representative thereof. It is the client's that applicant agrees responsibility for control workmanship, substitution of materials, adherence to specification, variations to contract not. All materials to be used unless otherwise stated and all components and materials etc. to be used shall and installed etc. in strict accordance with manufacturers instructions and relevant codes of practice. Materials shall conform to appropriate British standard specification or ENA certificate of European code equivalent. The Employer / Client shall ensure that the selected contractor is competent with and capable of ensuring necessary to achieve compliance with Health and Safety legislation for Building Work and Work place. The Employer / Client is advised that should the works need to comply with the Construction Design and Management Regulations are independent Planning. Reproduction will be required. The works shall comprise of all that is shown on the drawing and details. Work that may not specifically be shown but may be reasonably inferred as necessary to carry out the work shall be deemed to be included. It is the job / land owner responsibility to be aware of the Party Wall Act 1996, when building is close proximity to adjoining neighbour boundaries.