
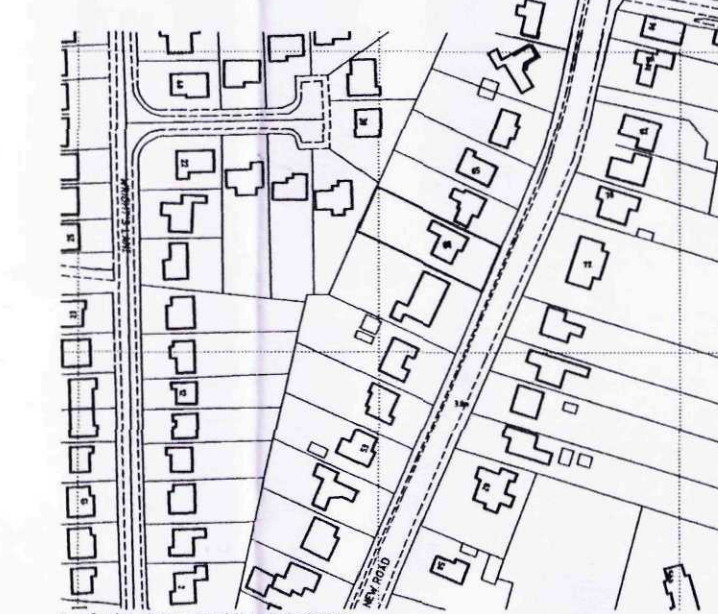
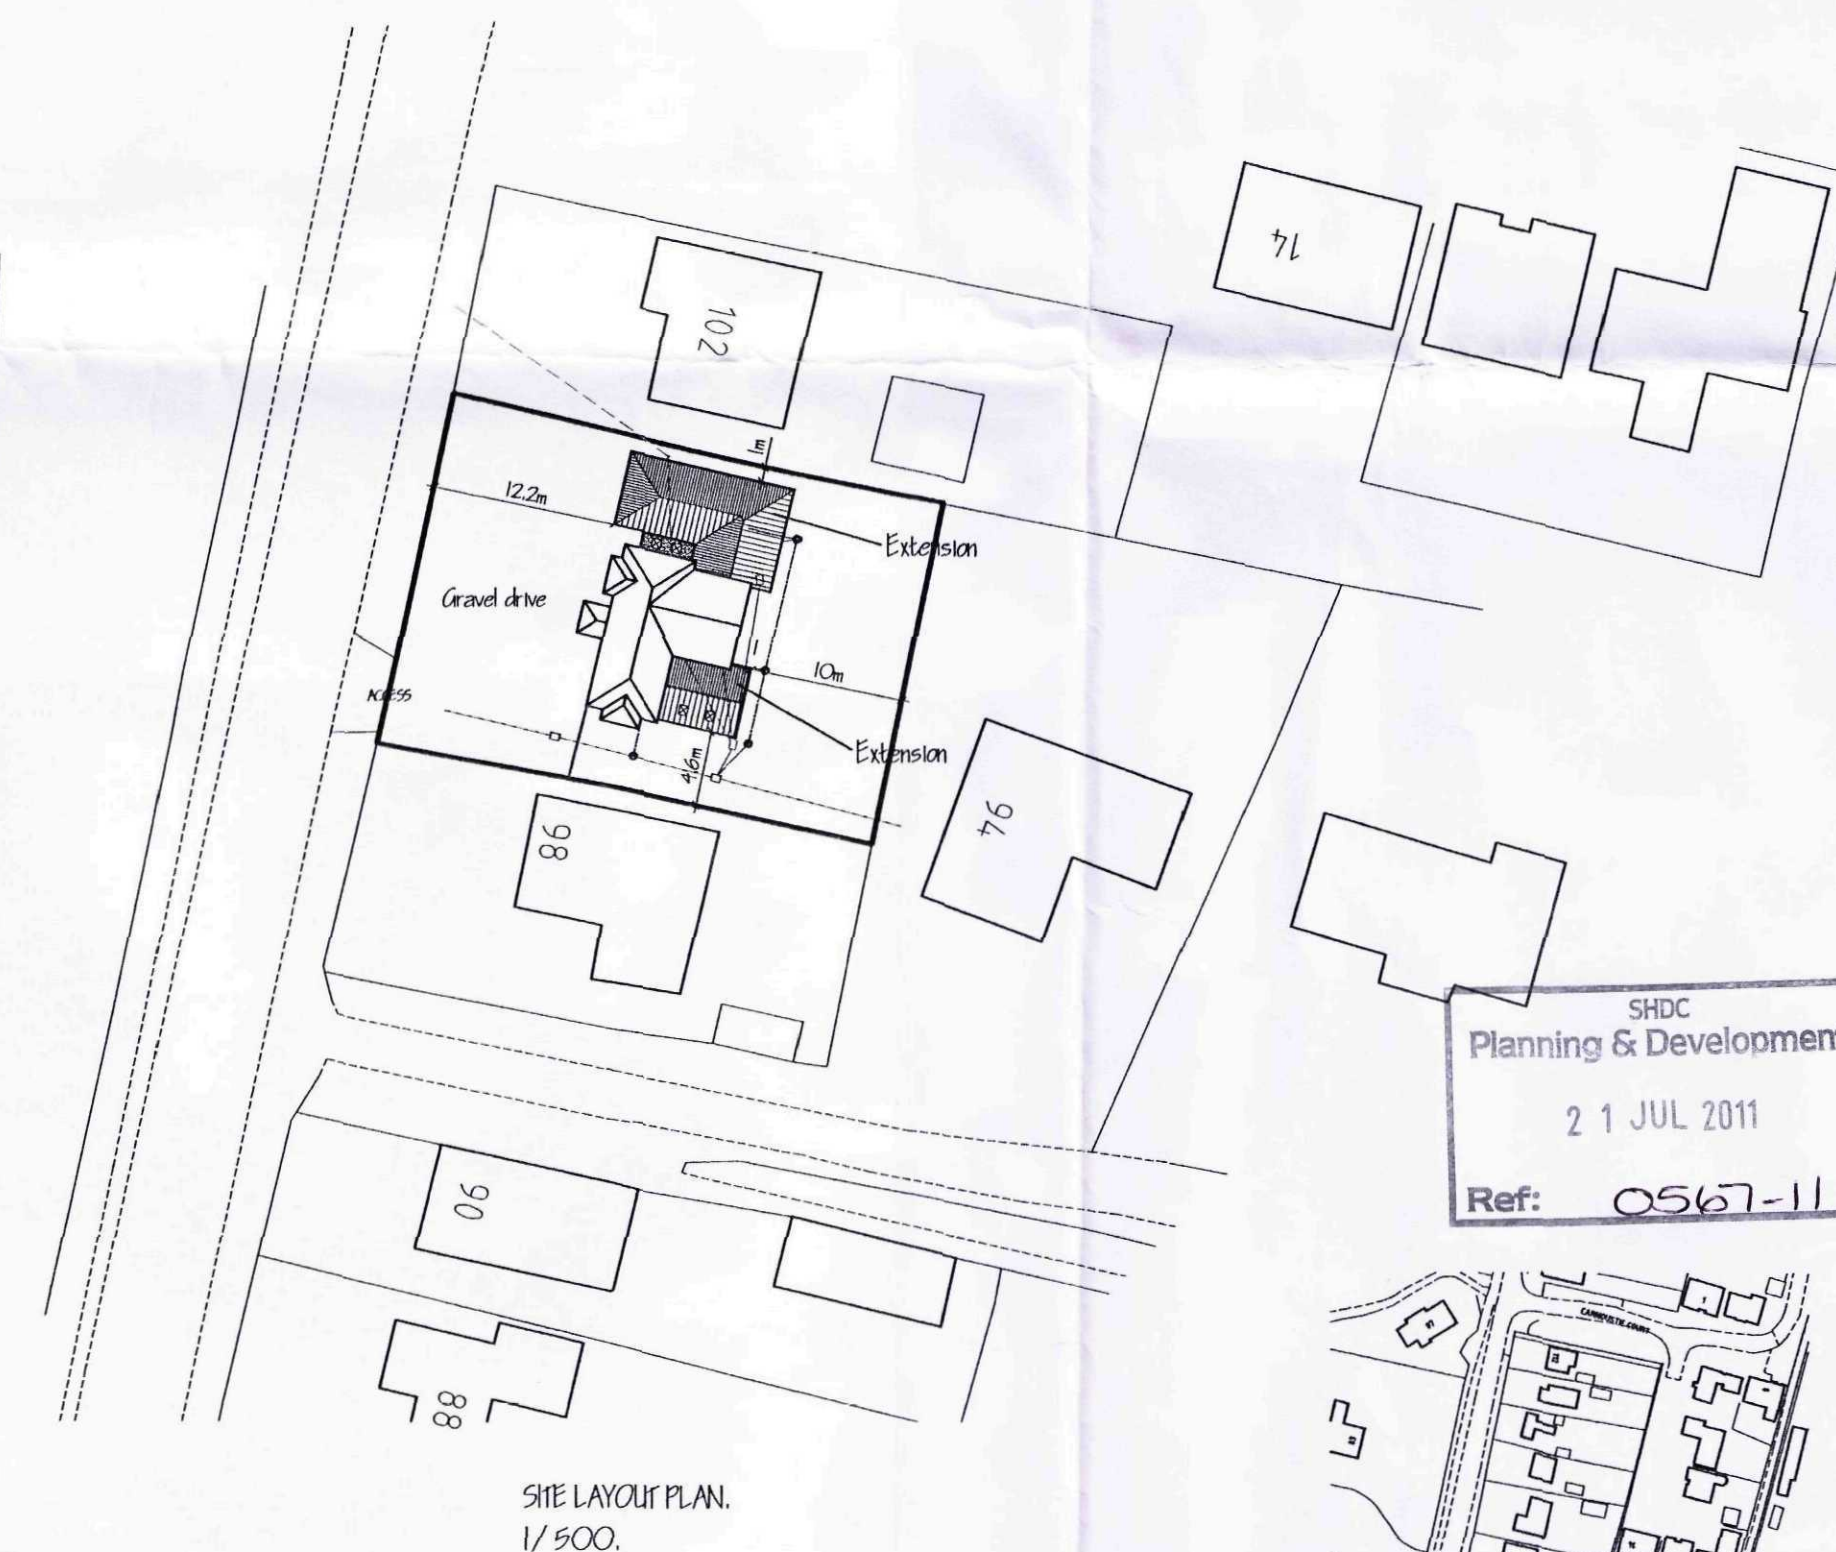
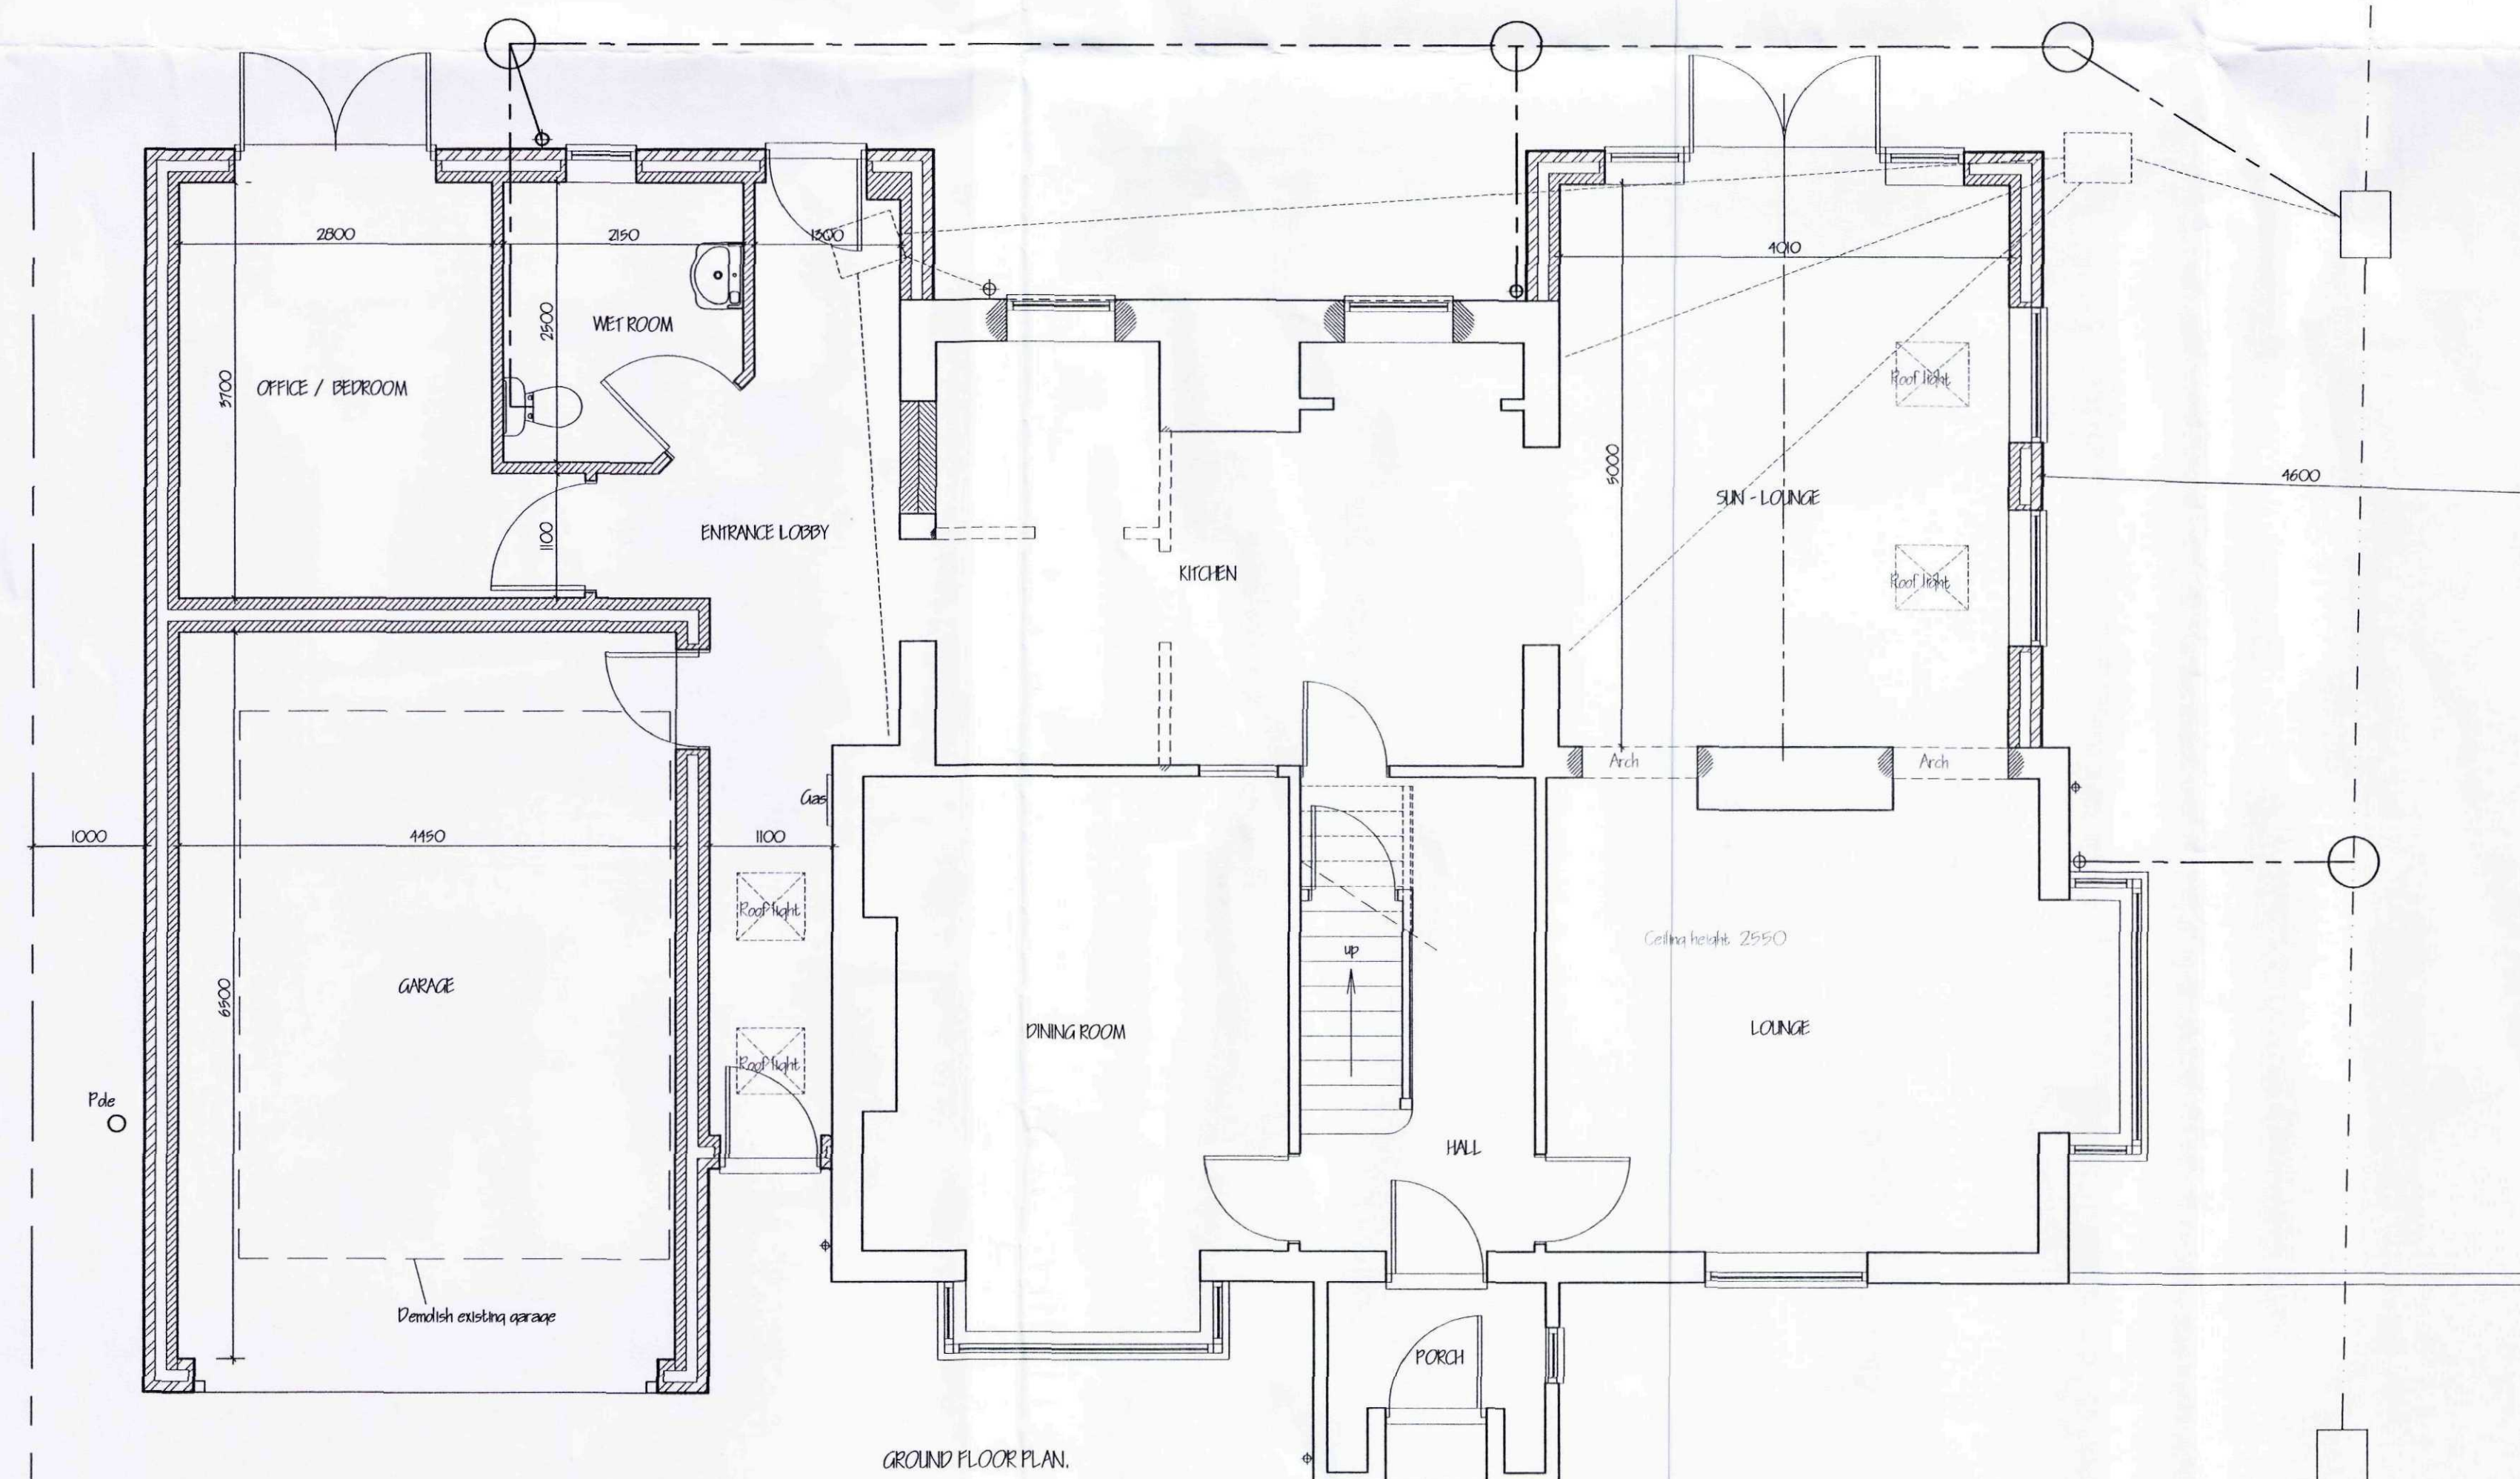
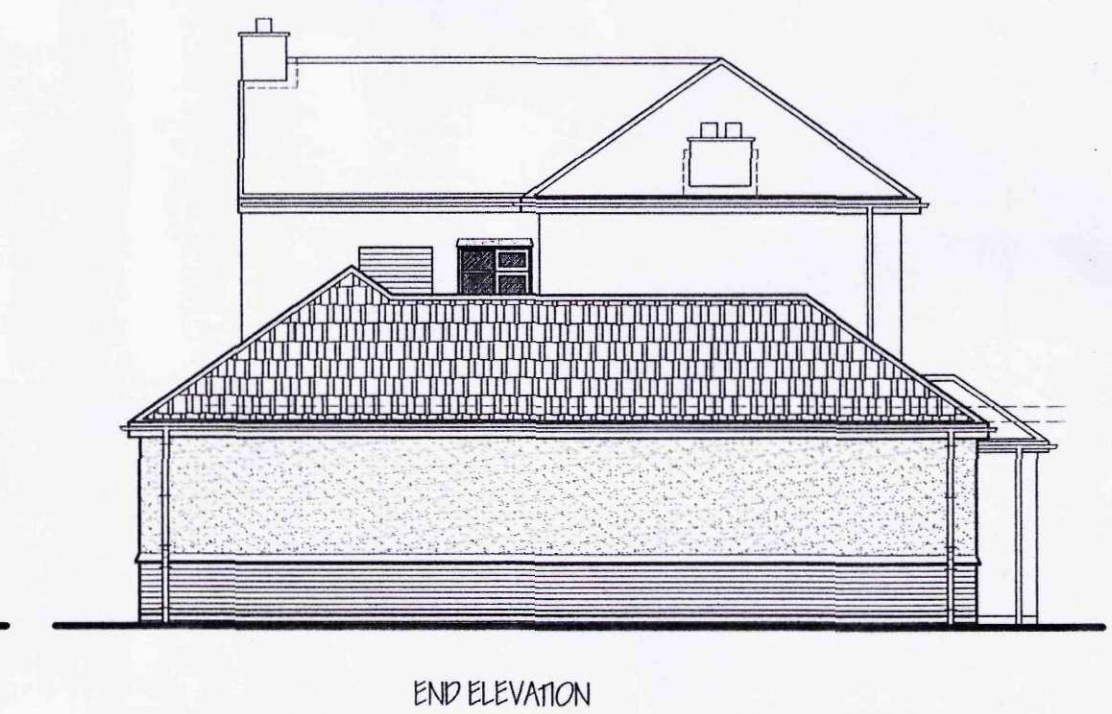


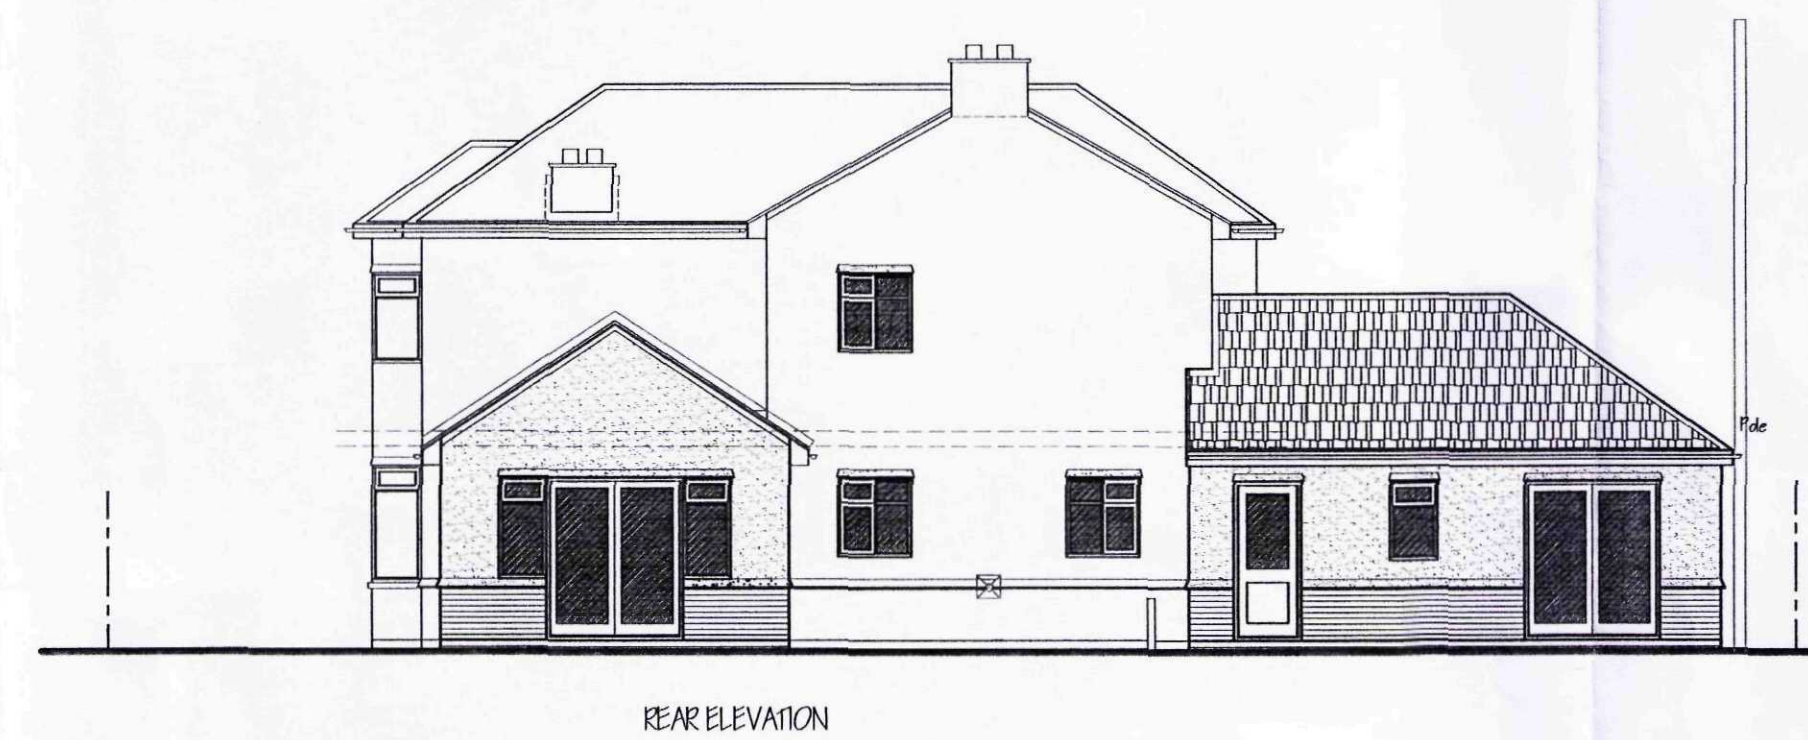

ref:	revision	date
G. R. MERCHANT LTD. I.ENG AMICE FIWO ARCHITECTURAL, STRUCTURAL AND LAND DRAINAGE CONSULTANTS 		
4 Wrights Mews 12A Park Road, Holbeach, Spalding, Lincs. PE12 7EE Tel: 01406 452544 Fax: 01406 425744 E-Mail: gr.merchant@btconnect.com		
Project	EXTENSIONS & ALTERATIONS. "PELTON HOUSE," 100 NEW ROAD, SUTTON BRIDGE, SPALDING, LINCS., PE12 9RQ.	
Client	MR. & MRS. M. WARD..	
Drawing	FLOOR PLANS & ELEVATIONS - PROPOSED. SITE & LOCATION PLANS.	
Job Ref.	Drawing No.	
2271-I.O.	OZ.	
Date	Drawn	
JULY 2011.	GRM.	
Scales		
1/50. 1/100. [unless otherwise stated]		
DO NOT SCALE FROM THIS DRAWING This drawing is copyright and may not be altered, copied, photographed or used for any other purpose other than for which it was made. The Drawing Contractor is strict as all dimensions are scale and repeat and discrepancies to the Architect. All details shown on this drawing including hatching are intended to be taken literally and no responsibility can be accepted for any alterations. Any alterations or corrections which may be discovered during construction must be reported to the Architect as they will be dealt with accordingly. This drawing and its contents are recommended to require full consultation to establish specific conditions before finalisation works is undertaken. This drawing is limited in the amount of information contained and does not purport to provide a full specification of the work. It is solely for the purposes of obtaining Planning / Building Regulation approval. This drawing must not be used as an informed document alone. The works will not be supervised or inspected on site by H. Merchant or any representative thereof. It is the client or their appointed agents responsibility to control and coordinate any related activities with manufacturers to specifications and relevant codes of practice. Materials shall conform to appropriate British standard specification or BSIA certification or European norms equivalent. The Employer / Client must ensure that the selected contractor is competent with and adopts all measures necessary to achieve compliance with Health and Safety legislation for buildings sites and Work plans. The Employer / Client is advised that should the works need to comply with the Contractors' Design and Management Regulations an Independent Planning Supervisor will be required. The works shall completed at all times as shown on the drawing and details. Works shall be specifically shown how they may reasonably improve in conformity to carry out the works shall be deemed to be included. It is the job of the Employer responsibility to be aware of the		