


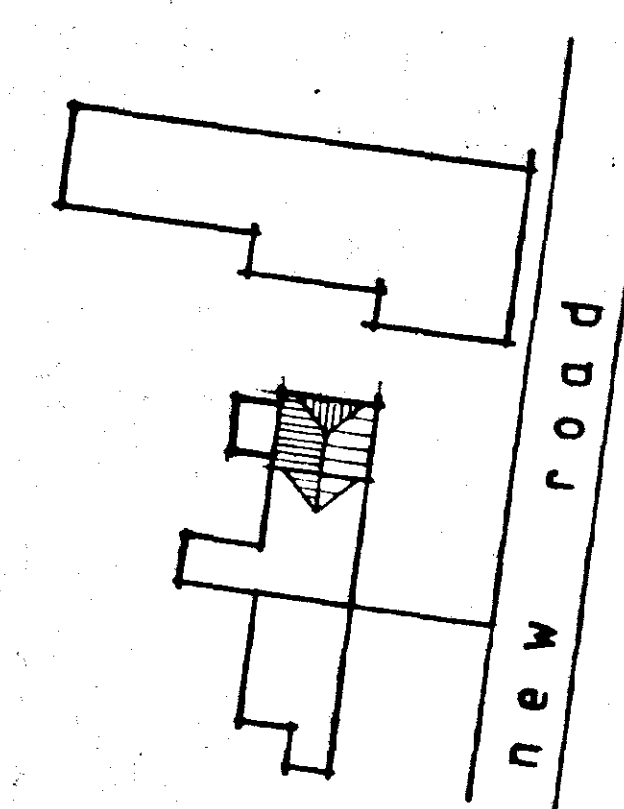


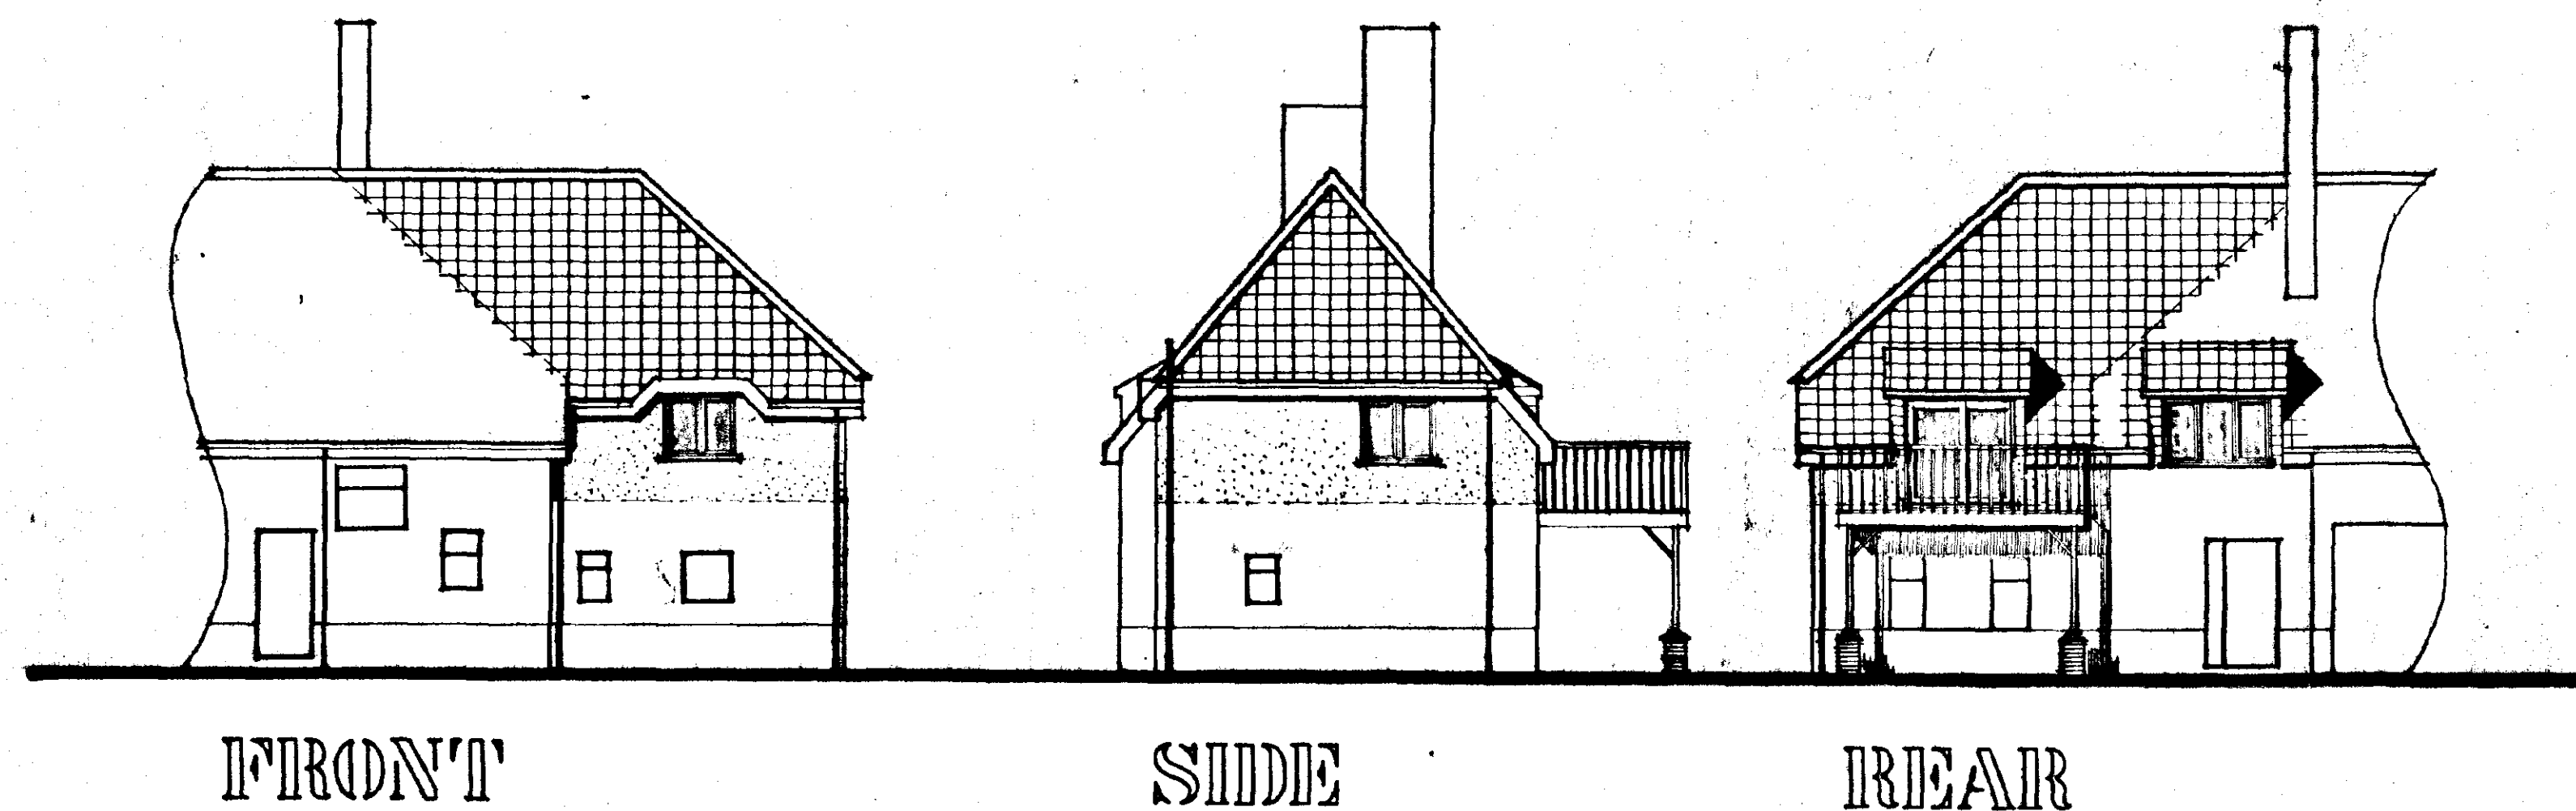


BLOCK PLAN

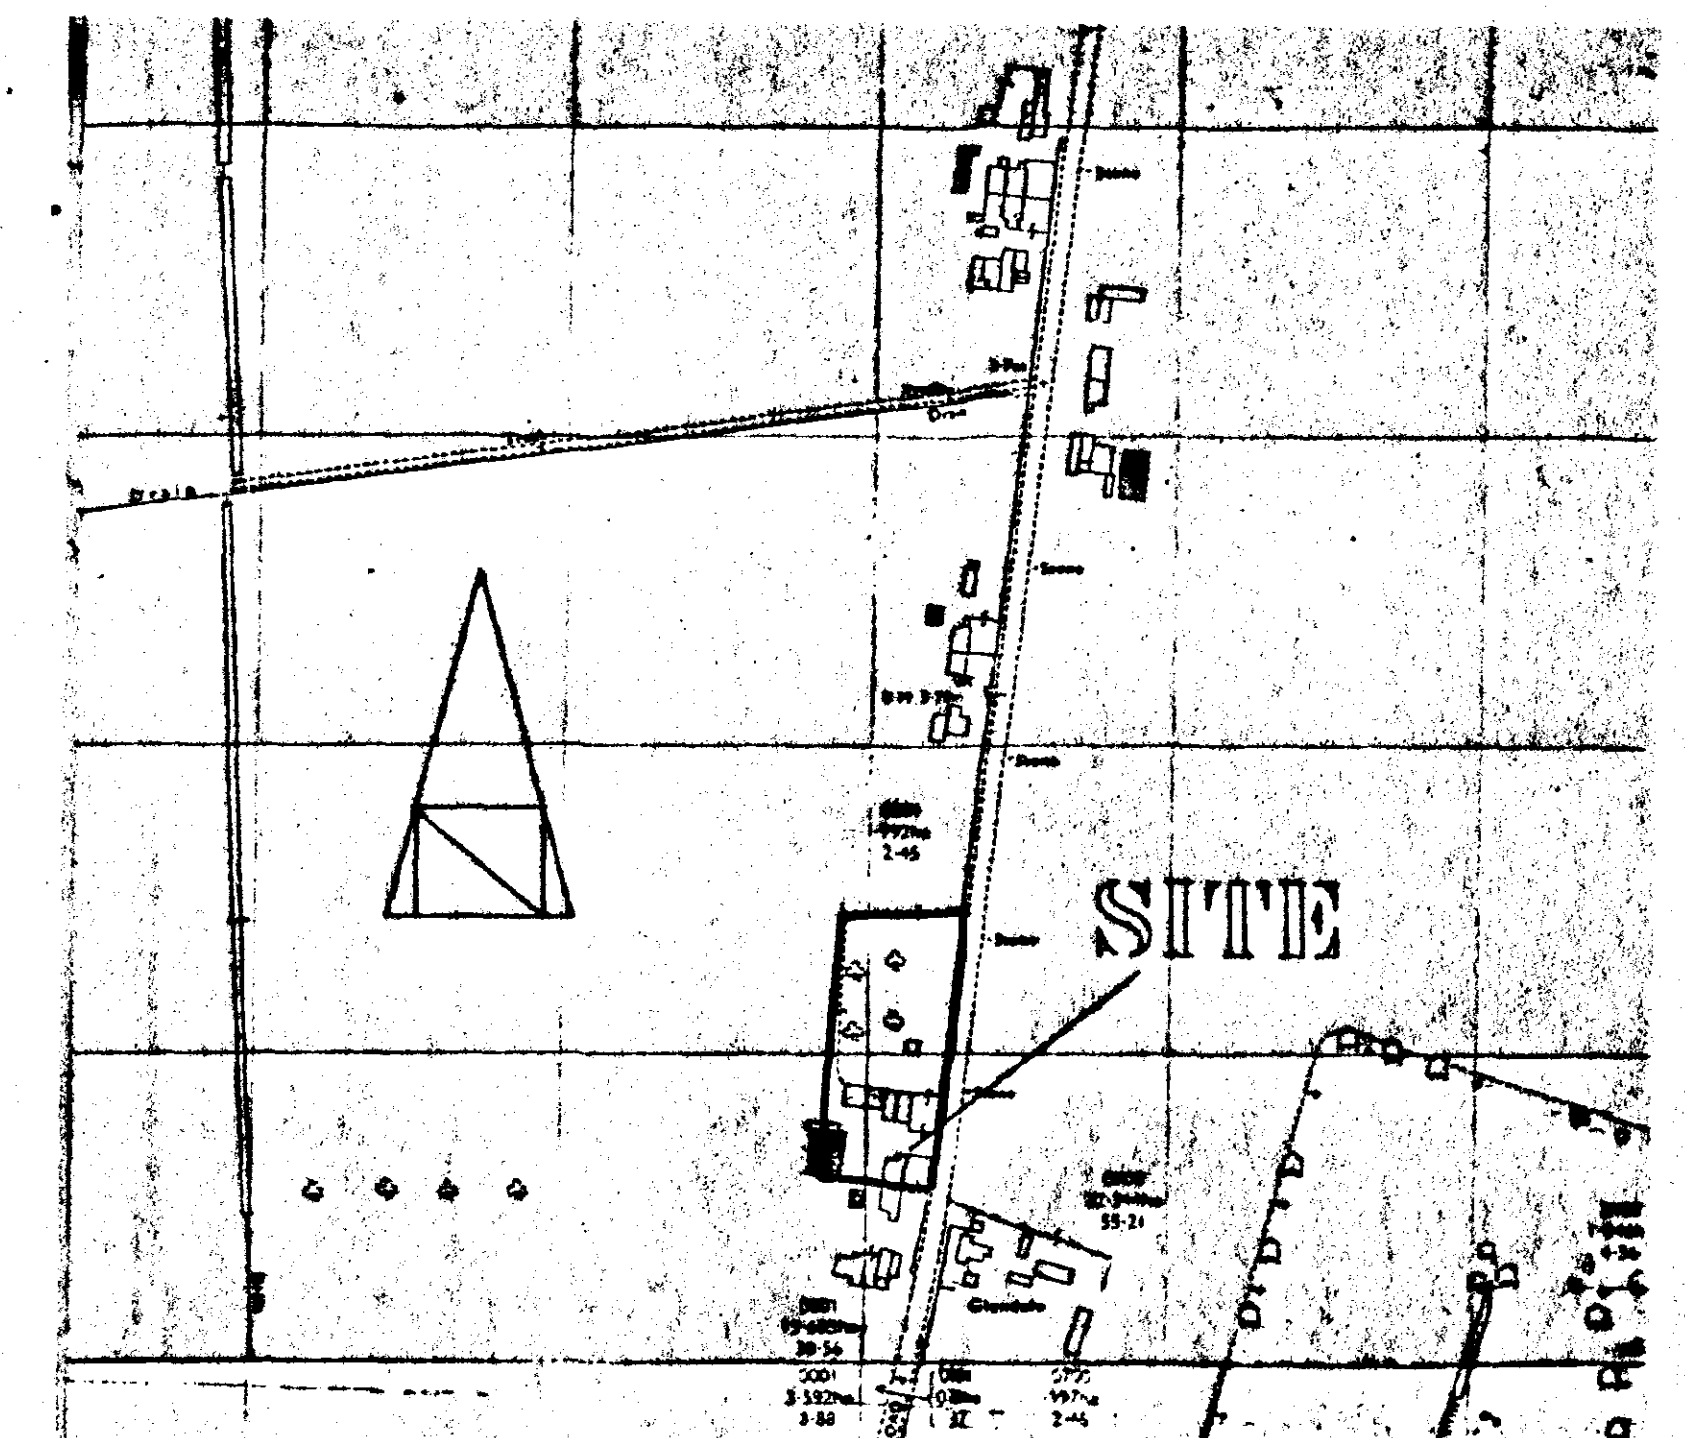

LOCATION PLAN

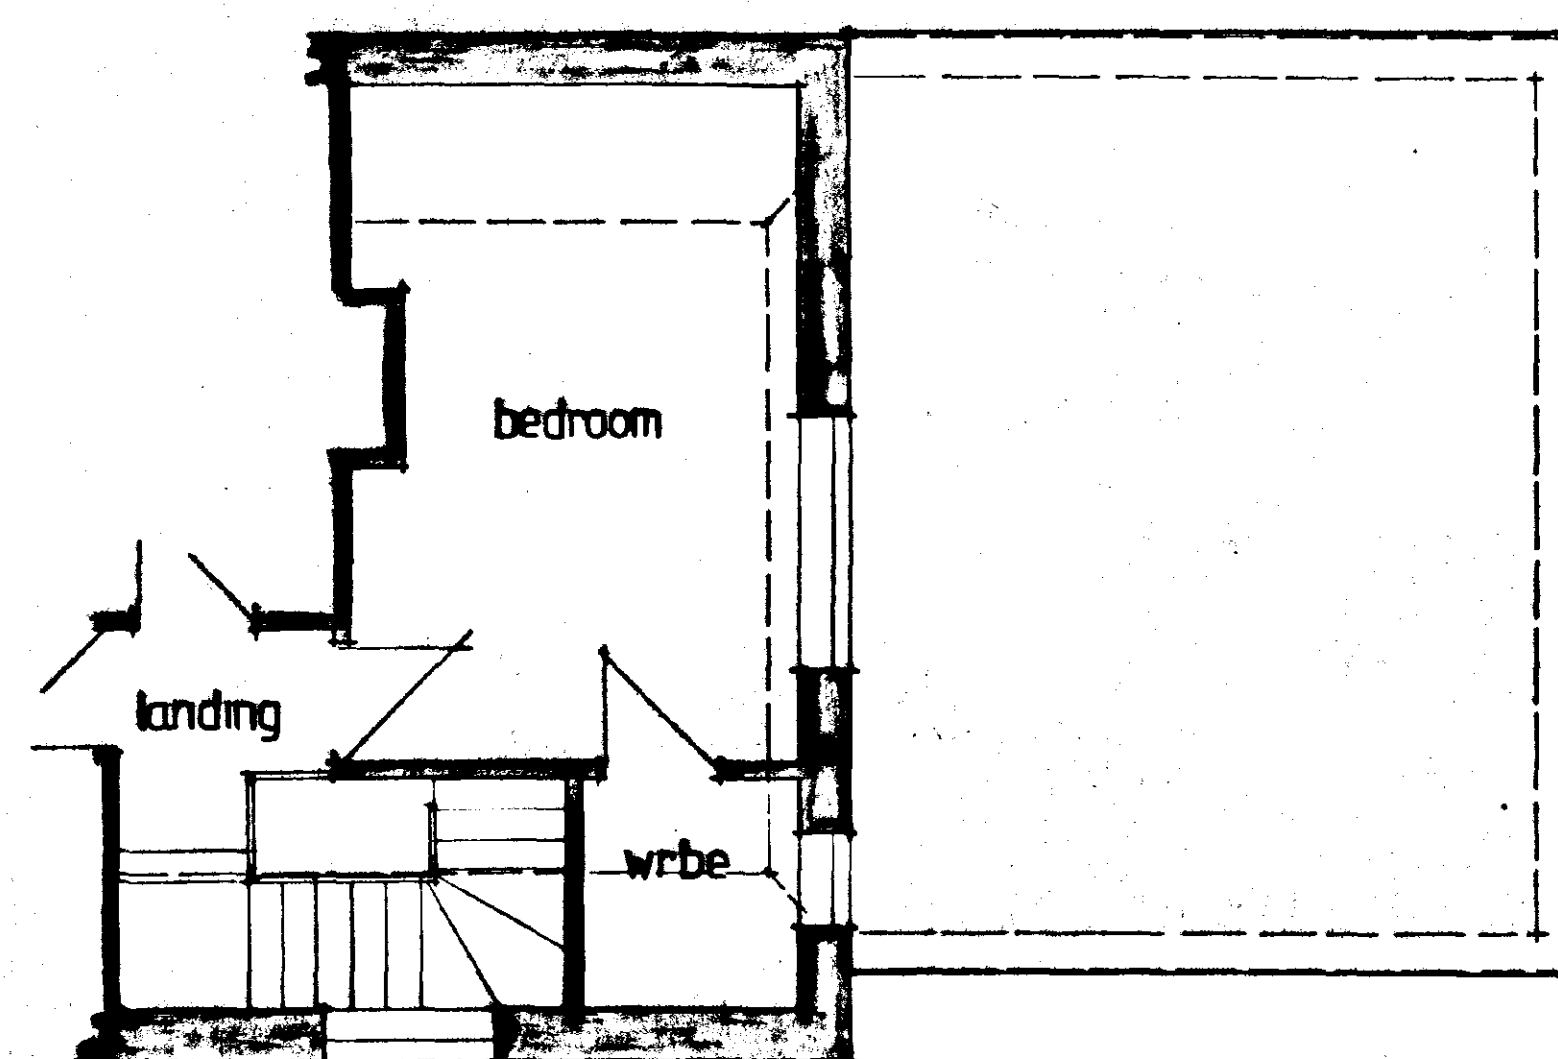

FIRST FLOOR PLAN
AS EXISTING

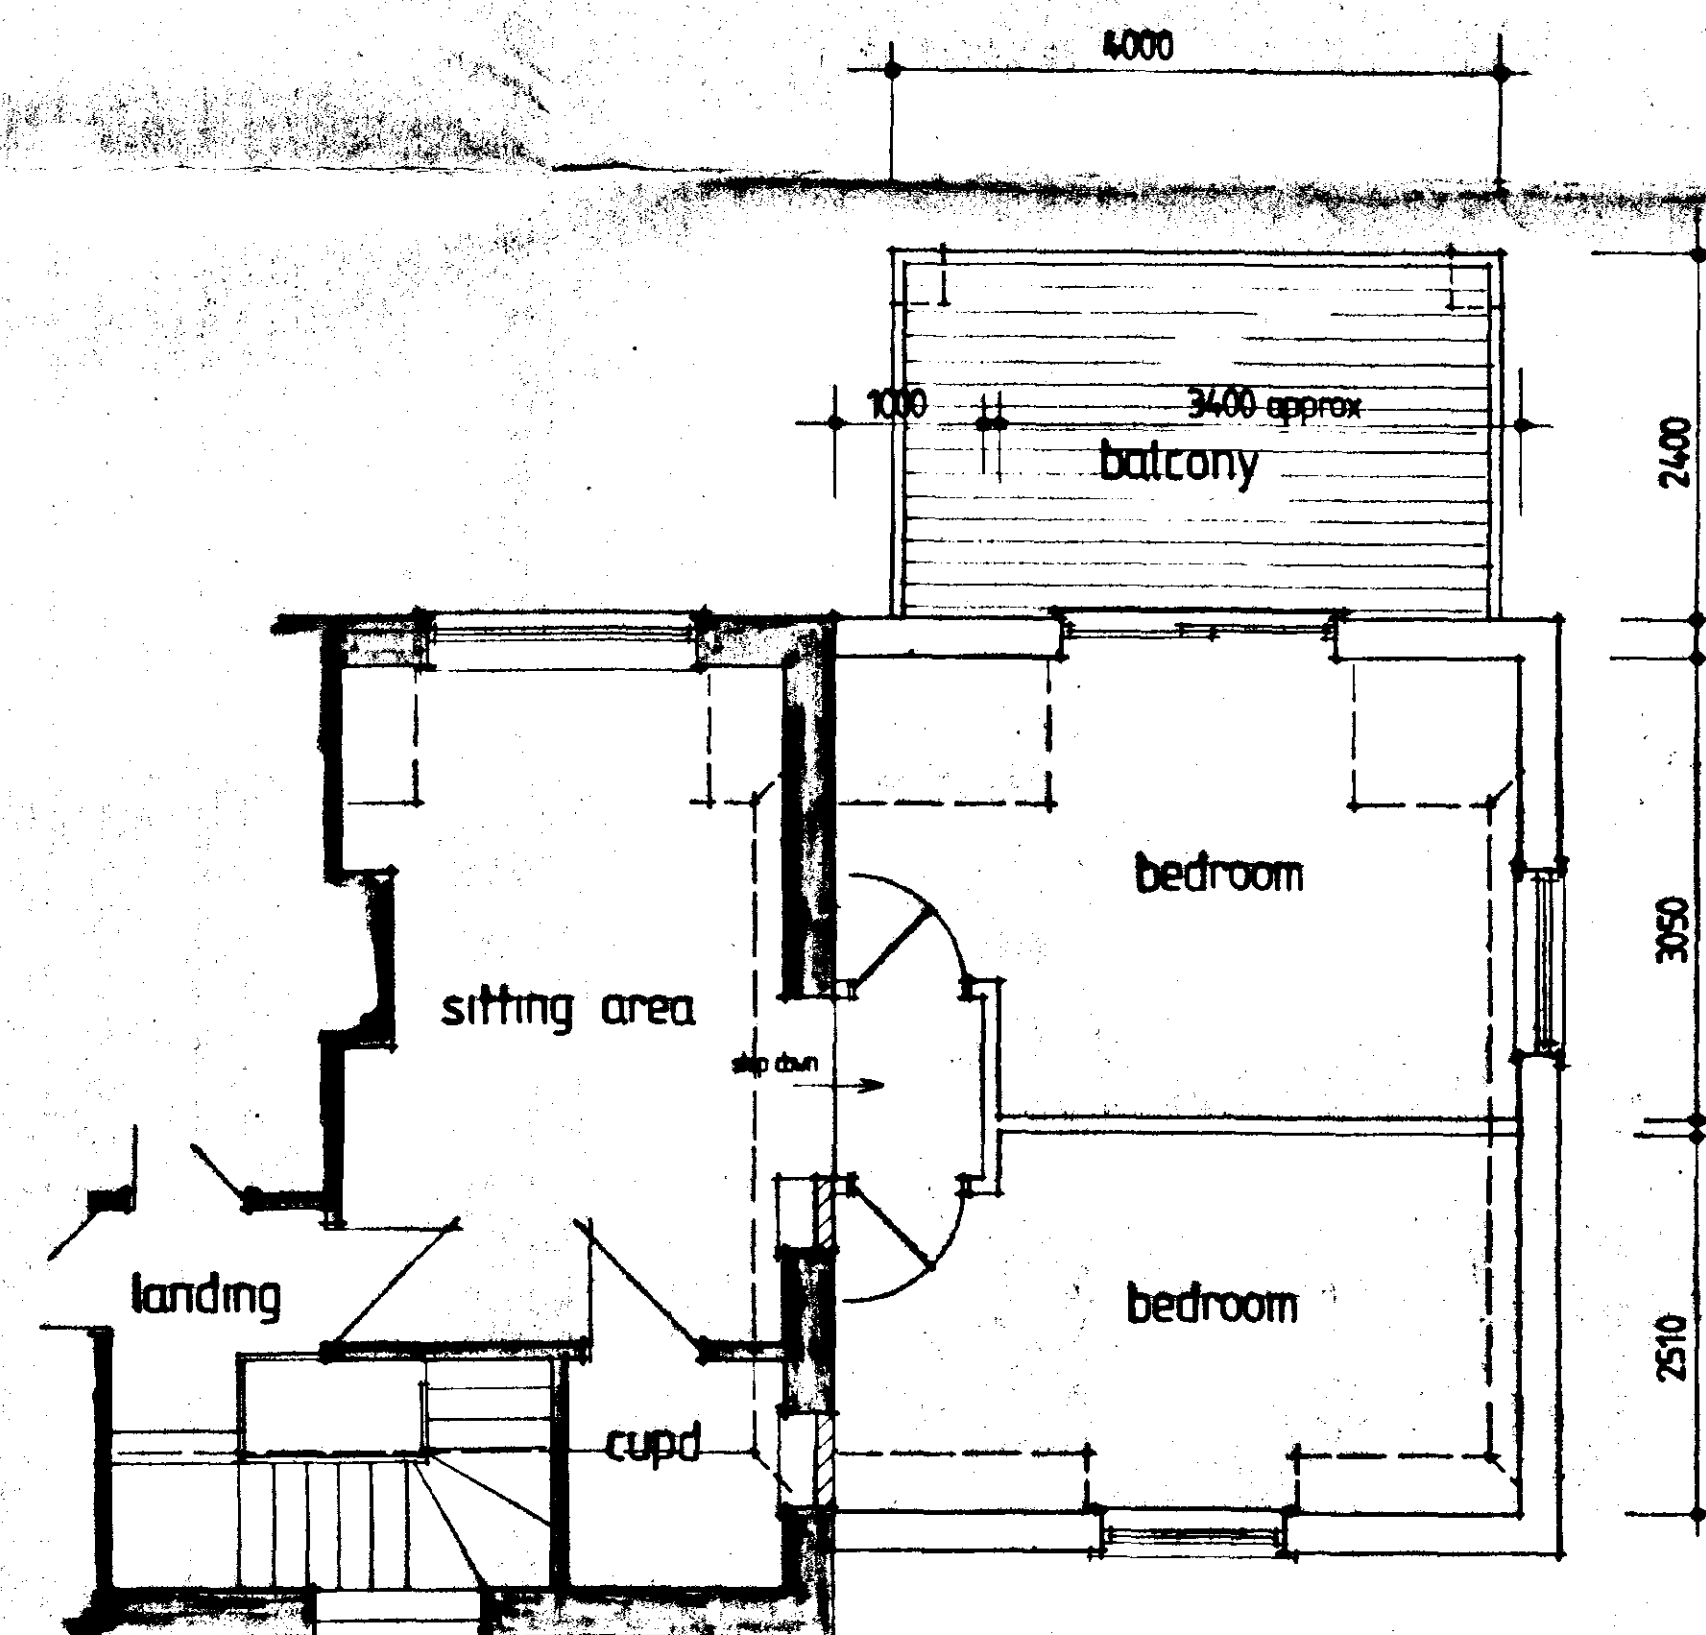

FIRST FLOOR PLAN
AS PROPOSED

ref	revision	date

G. R. MERCHANT
LENG AMICE PIWO
ARCHITECTURAL, STRUCTURAL
AND LAND DRAINAGE
CONSULTANTS
 Unit 4, Wrights House
 12A Park Road, Holbeach,
 Spalding, Lincs. PE12 7XZ
 Tel: 01406 480800
 Fax: 01406 485744
 E-Mail: G. R. Merchant @ Merchant. PB.
 Co. UK

Project
 PROPOSED FIRST FLOOR EXTENSION
 103 NEW ROAD
 SUTTON BRIDGE
 SPALDING Lincs

Client
 MRS S CEROVA

Drawing
 PLANS AND ELEVATIONS

Job Ref	Drawing No
185/01	01

Date	Drawn
MAR 2001	JPW

Scales
 1/50 1/100 1/500 1/2500

**DETERMINED
PLAN**

SOUTH HOLLAND DC
 HOUSING & PLANNING
 21 MAY 2001
 Ref: 0614/01

DO NOT SCALE FROM THIS DRAWING
 This drawing is copyright and may not be altered, copied, reproduced or used for any other purpose other than that for which it is issued. The General Contractor is to check all dimensions on site and report any discrepancies to the Architect. All details shown on this drawing including foundations are based upon typical site conditions related to the area. The responsibility can be accepted for abnormal conditions which may be discovered during construction unless reported to the Architect so that design amendments may be considered. Site and surveys are recommended in respect of foundations to establish specific site conditions before foundation work is undertaken. This drawing is limited in the amount of information contained and does not purport to contain a full approval. This drawing must not be used as a contract document alone. The works will not be undertaken or completed on site by G. R. Merchant or any representative thereof. It is the client or their appointed agents responsibility to control workmanship, substitution of materials, adherence to specifications, variations to contract etc.
 All materials to be new unless otherwise stated and all components and materials etc. to be used must and installed etc. in strict accordance with manufacturers instructions and relevant codes of practice. Materials shall conform to appropriate British standard specification or BSIA certificate or European code equivalent. The Employer / Client is advised that should the selected contractor in agreement with and adopts all measures necessary to achieve compliance with Health and Safety legislation for Building sites and Work places. The Employer / Client is advised that should the contractor need to comply with the Construction Design and Management Regulations an independent Planning Supervisor will be required. The works shall comprise of all that is shown on the drawings and details. Work that may not specifically shown but may be reasonably inferred as necessary to carry out the works shall be deemed to be included.