



NORTH

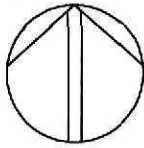

SHDC
Planning & Development

23 JUL 2010

Ref: 0614-10

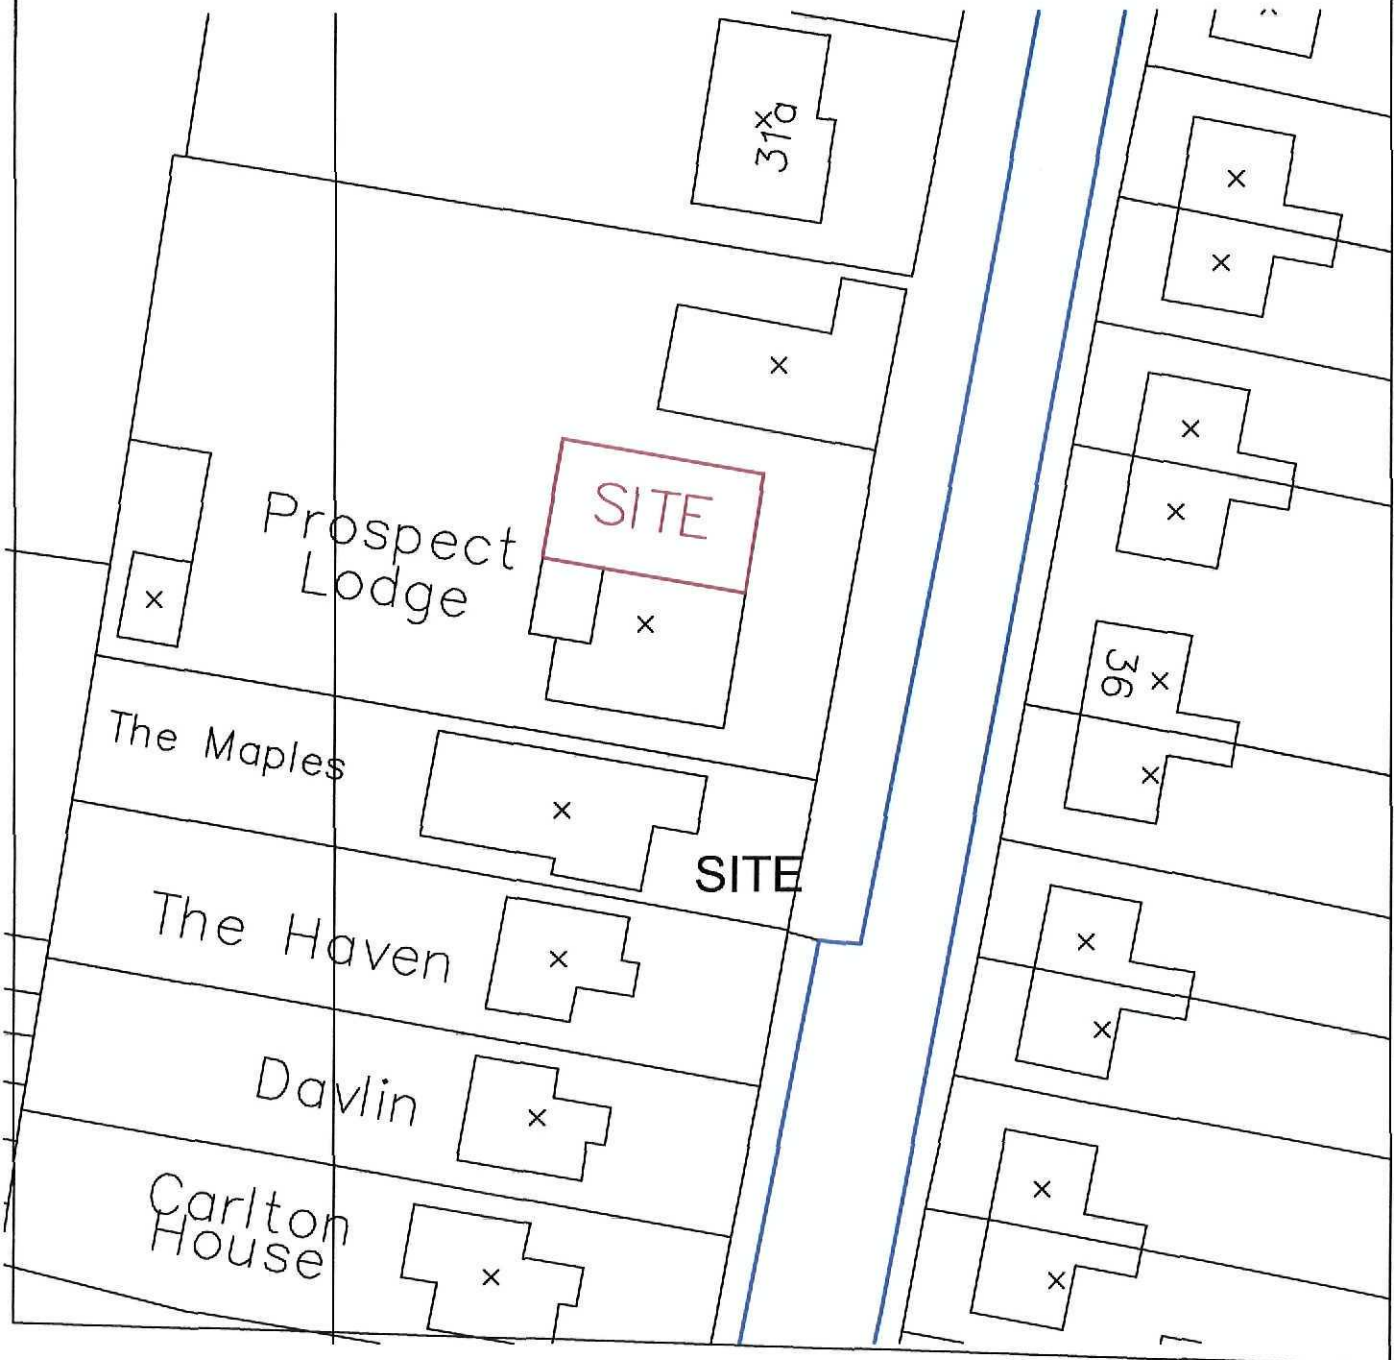

PROJECT

Prospect Lodge
Chestnut Terrace
Sutton Bridge
Spalding

drawn

wmf

check

scale

1:500

date

July 10

DRAWING

Block Plan

ref


number

rev

06-JM-10

-

Do not scale from this drawing
The Contractor is to check all dimensions
on site and report discrepancies to the Architect
All rights described in Chapter IV of the
Copyright, Designs and Patents Act 1988 have
been generally asserted ©

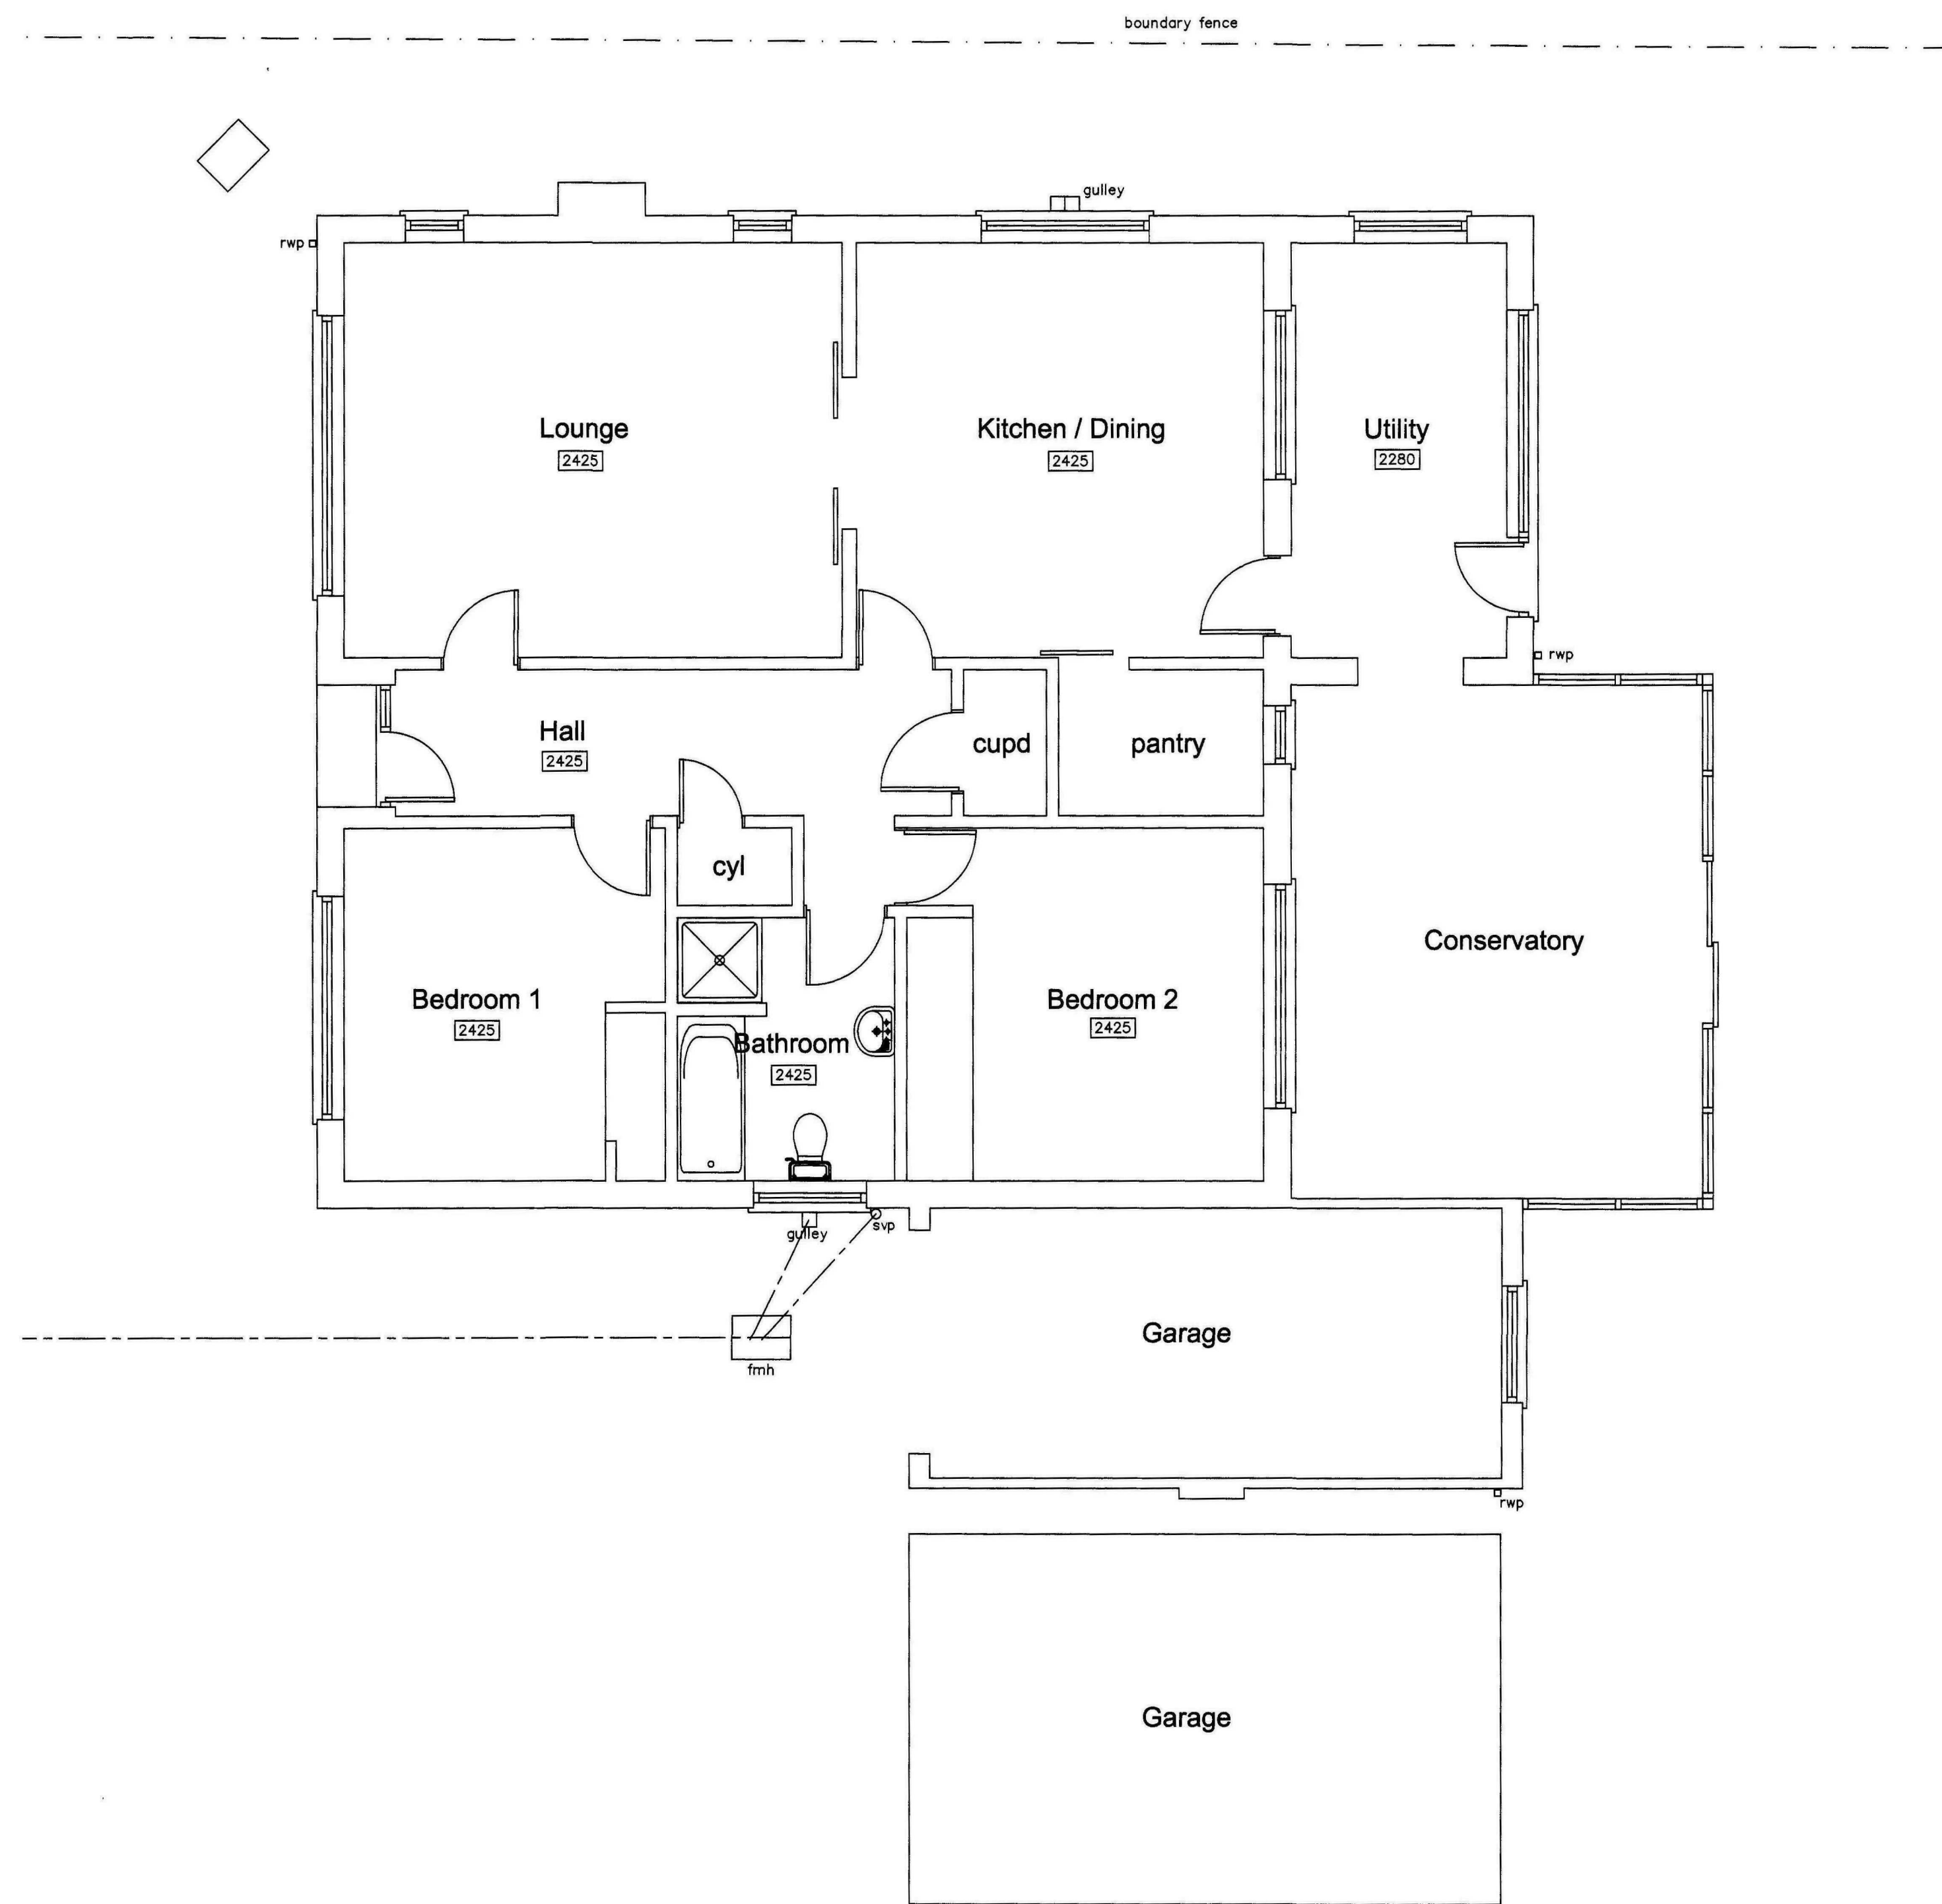

Ground floor plan

SHDC
Planning & Development
23 JUL 2010
Ref: 0614-10

PROJECT
Prospect Lodge
Chestnut Terrace
Sutton Bridge
Spalding


DRAWING
Survey as Existing
Plan

scale 1:50 @ A1	date July 10
number 01-TM-10	


Do not scale from this drawing
The Contractor is to check all dimensions
on site and report discrepancies to the Architect
All rights described in Chapter IV of the
Copyright, Designs and Patents Act 1988 have
been generally asserted ©




Front Elevation

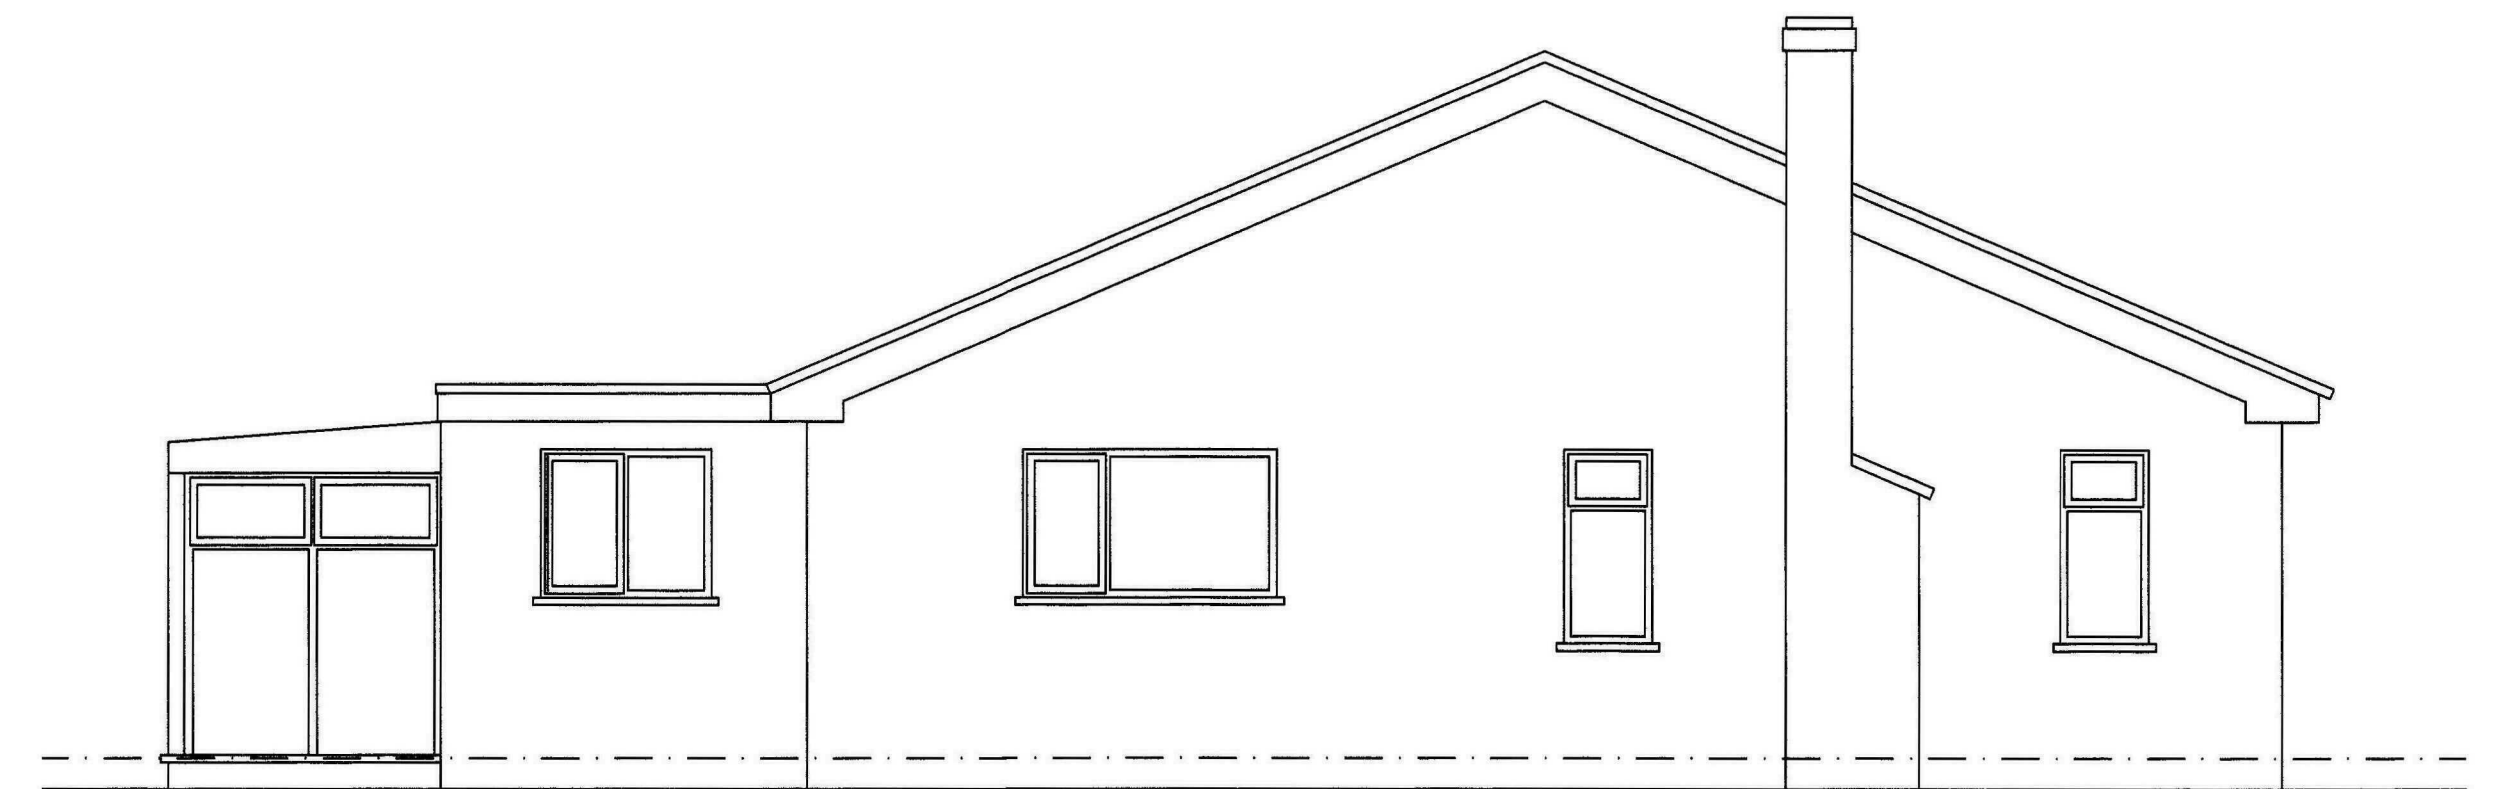

Side Elevation

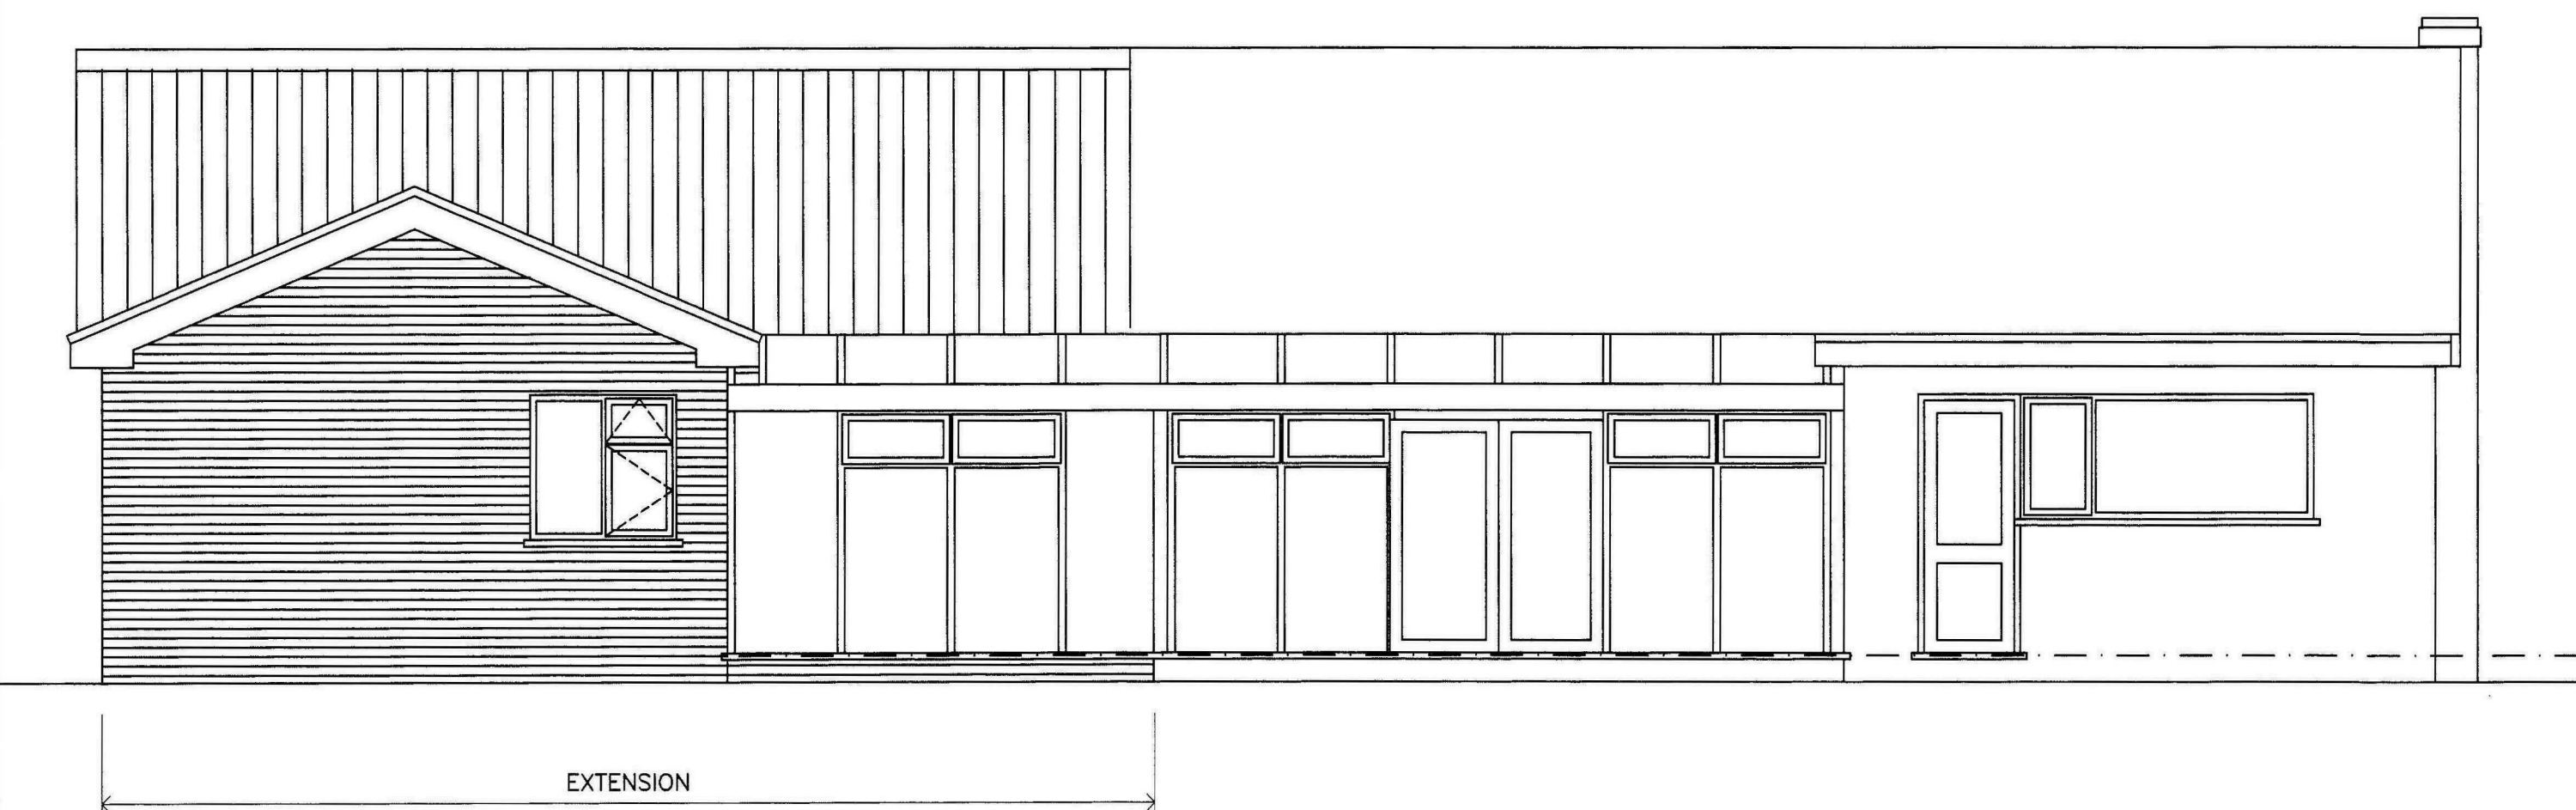

Rear Elevation

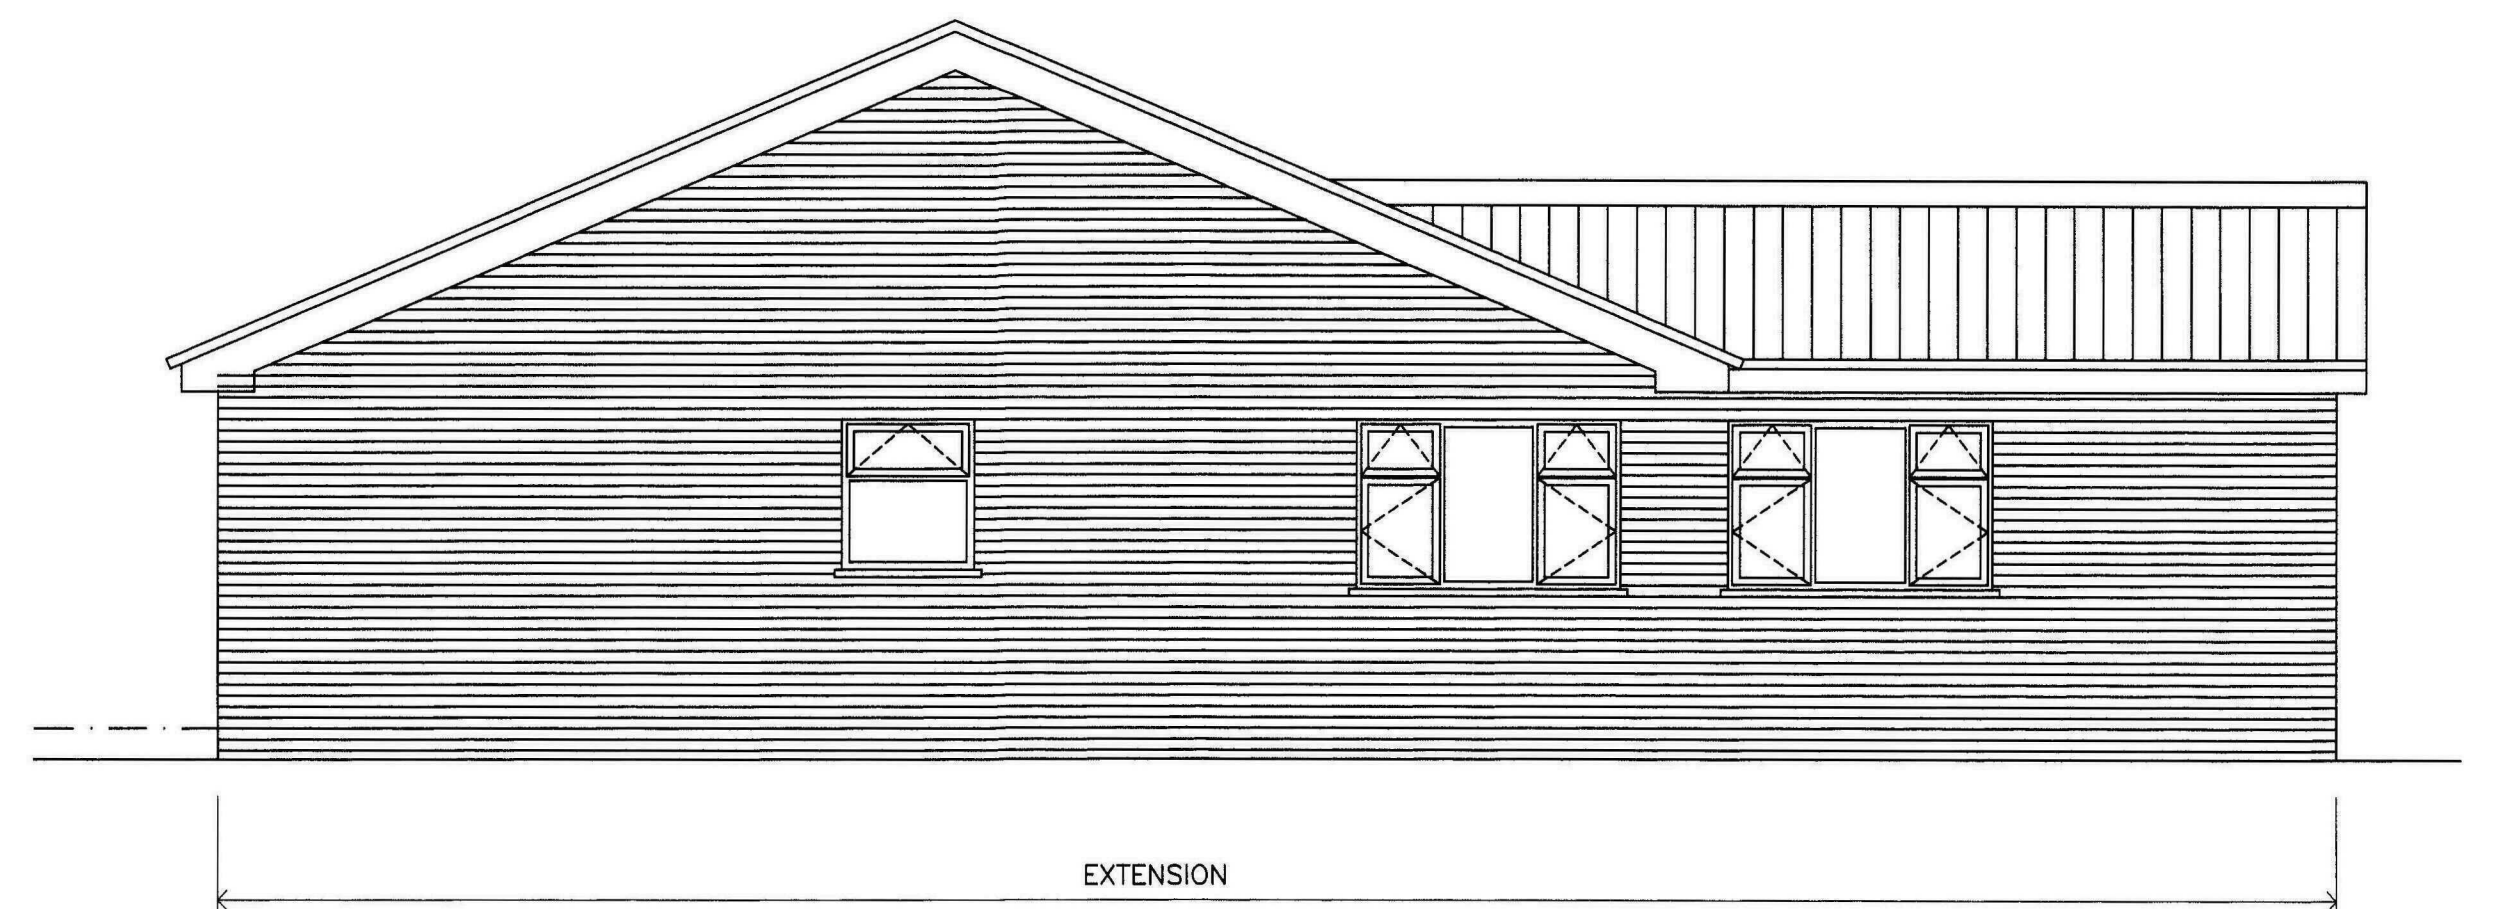


Side Elevation

SHDC
Planning & Development
23 JUL 2010
Ref: 0614-10

PROJECT Prospect Lodge Chestnut Terrace Sutton Bridge Spalding	
DRAWING Proposed Elevations	
scale 1:50 @ A1	date July 10
number 04-TM-10	

Do not scale from this drawing
The Contractor is to check all dimensions
on site and report discrepancies to the Architect
All rights described in Chapter IV of the
Copyright, Designs and Patents Act 1988 have
been generally asserted ©

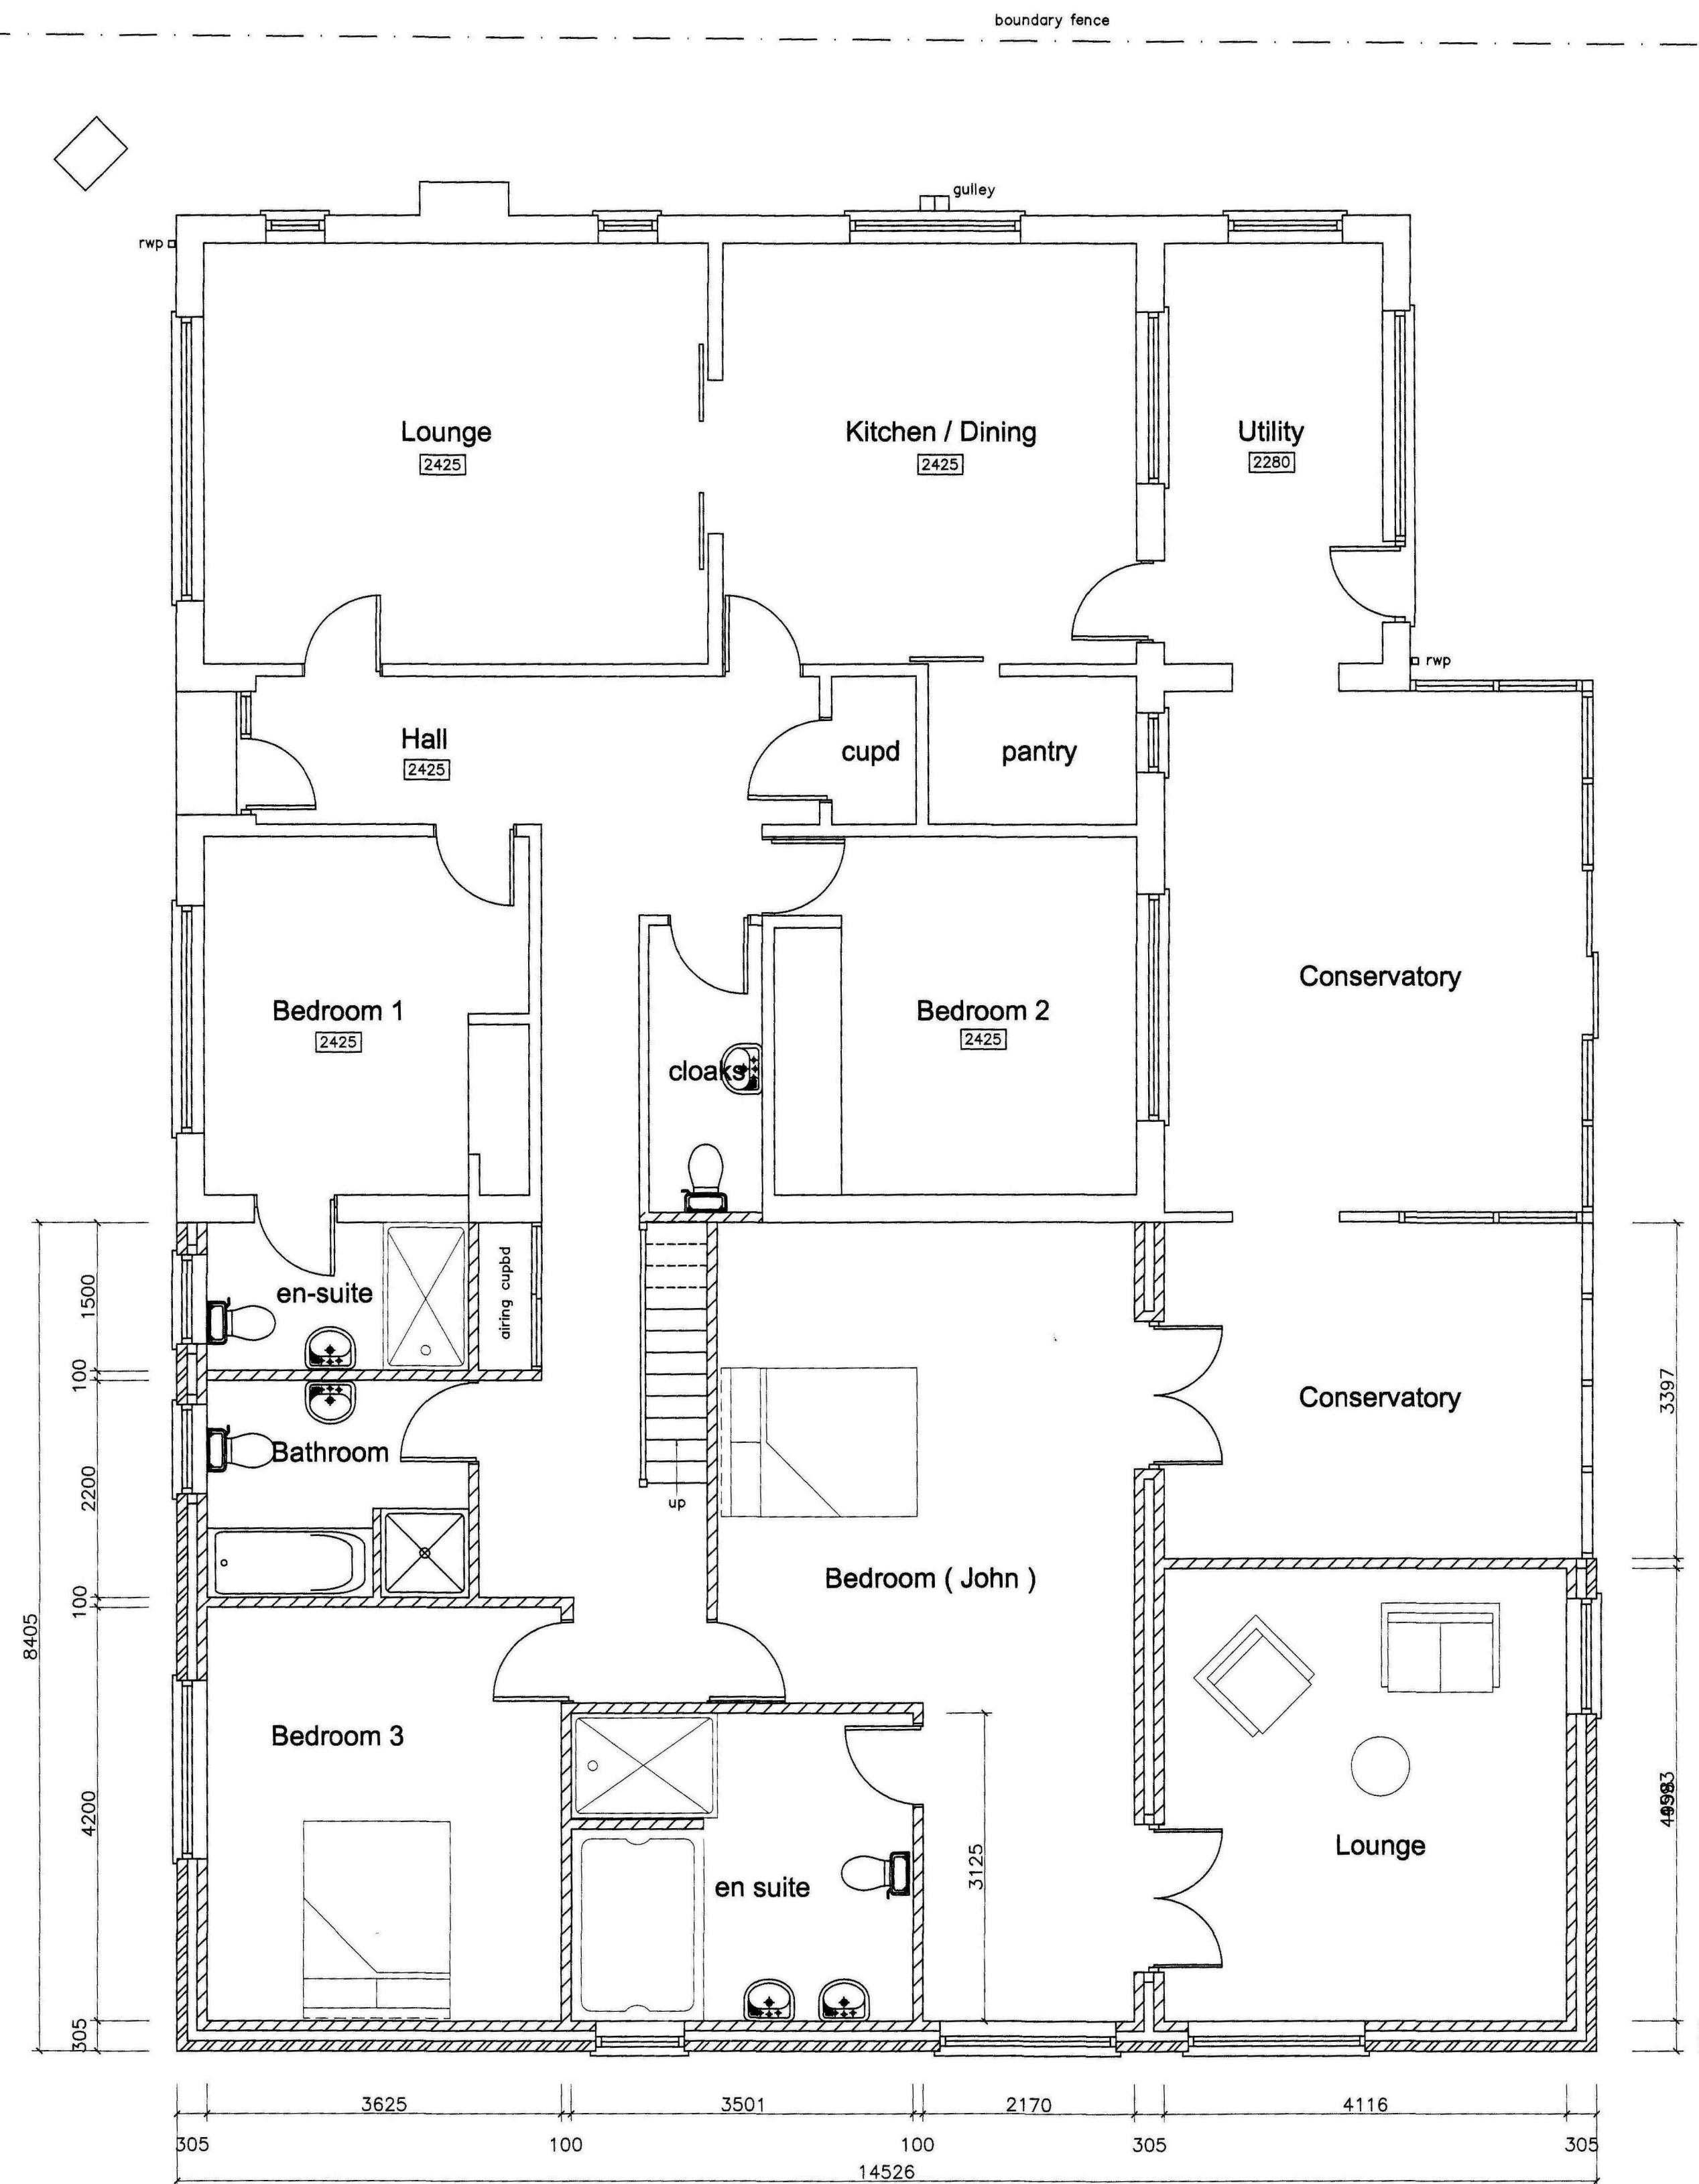

SHDC
Planning & Development
23 JUL 2010
Ref: 0614-10

PROJECT
Prospect Lodge
Chestnut Terrace
Sutton Bridge
Spalding

DRAWING
Proposed Layout Plan

scale
1:50 @ A1


date
July 10

number
03-TM-10

Do not scale from this drawing
The Contractor is to check all dimensions
on site and report discrepancies to the Architect
All rights described in Chapter IV of the
Copyright, Designs and Patents Act 1988 have
been generally asserted ©




Front Elevation

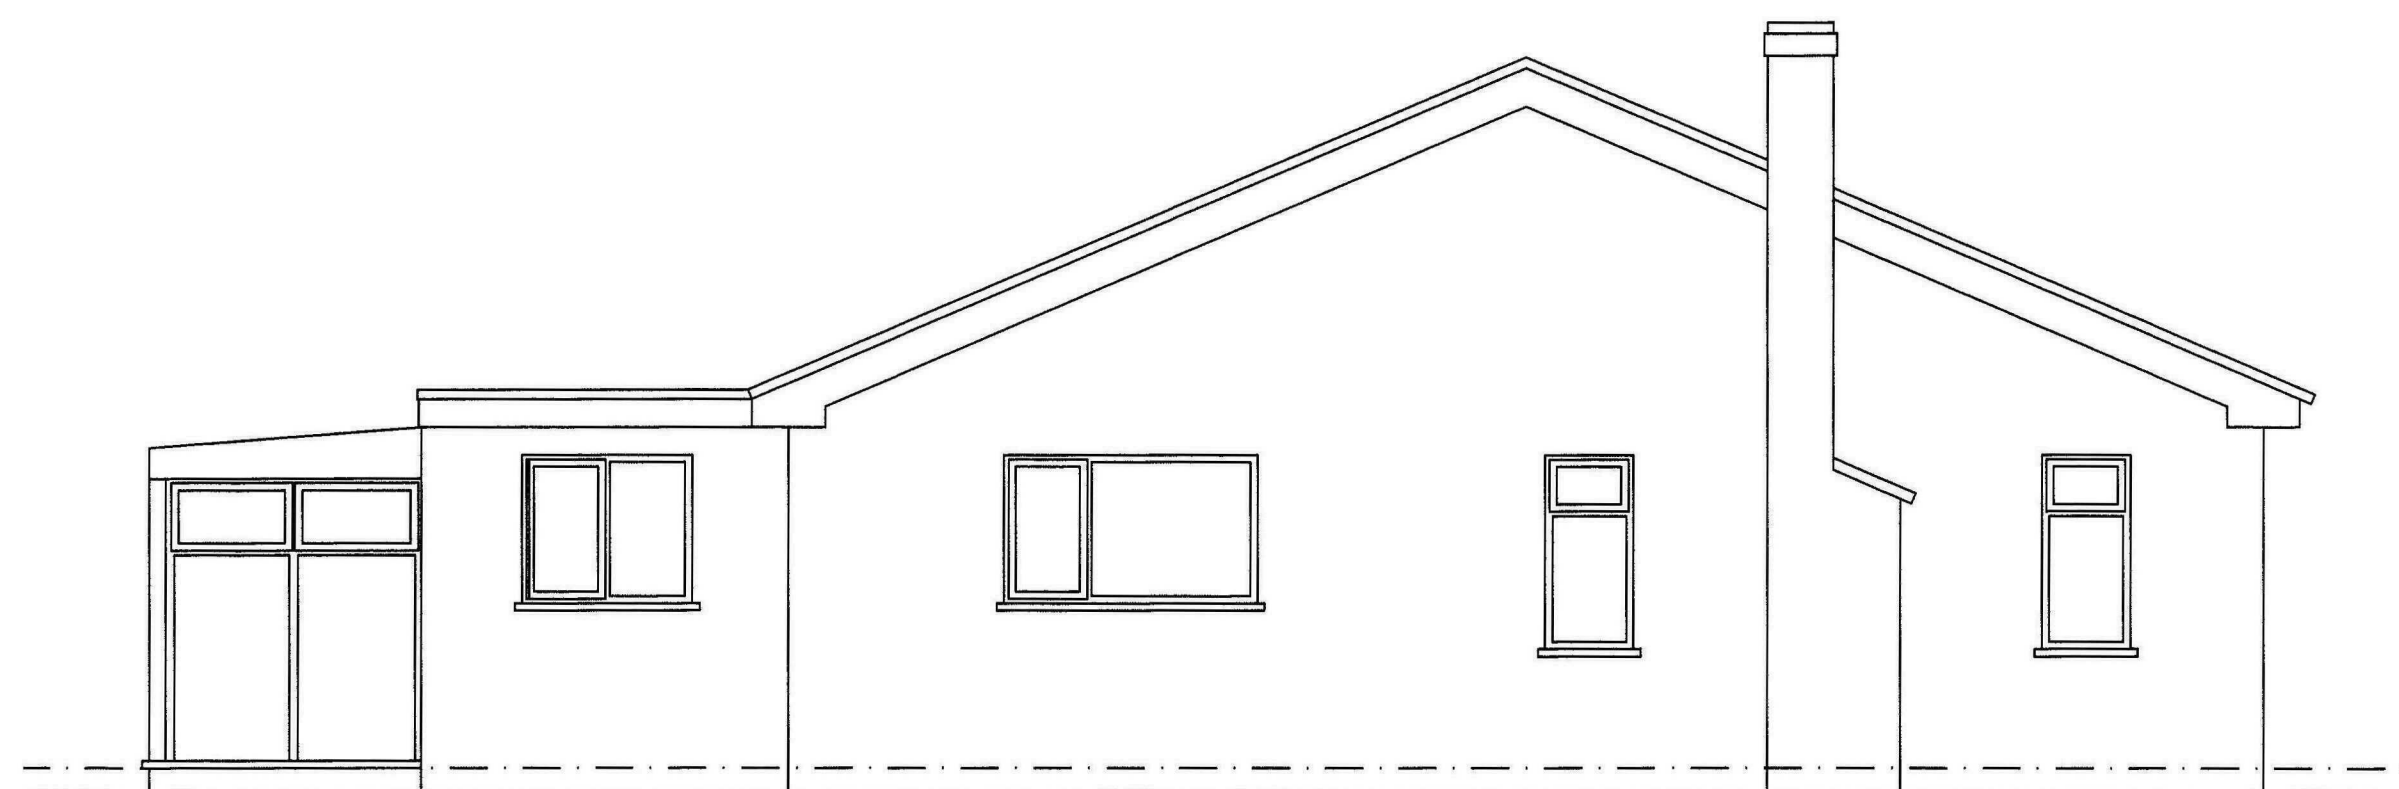

Side Elevation



Rear Elevation

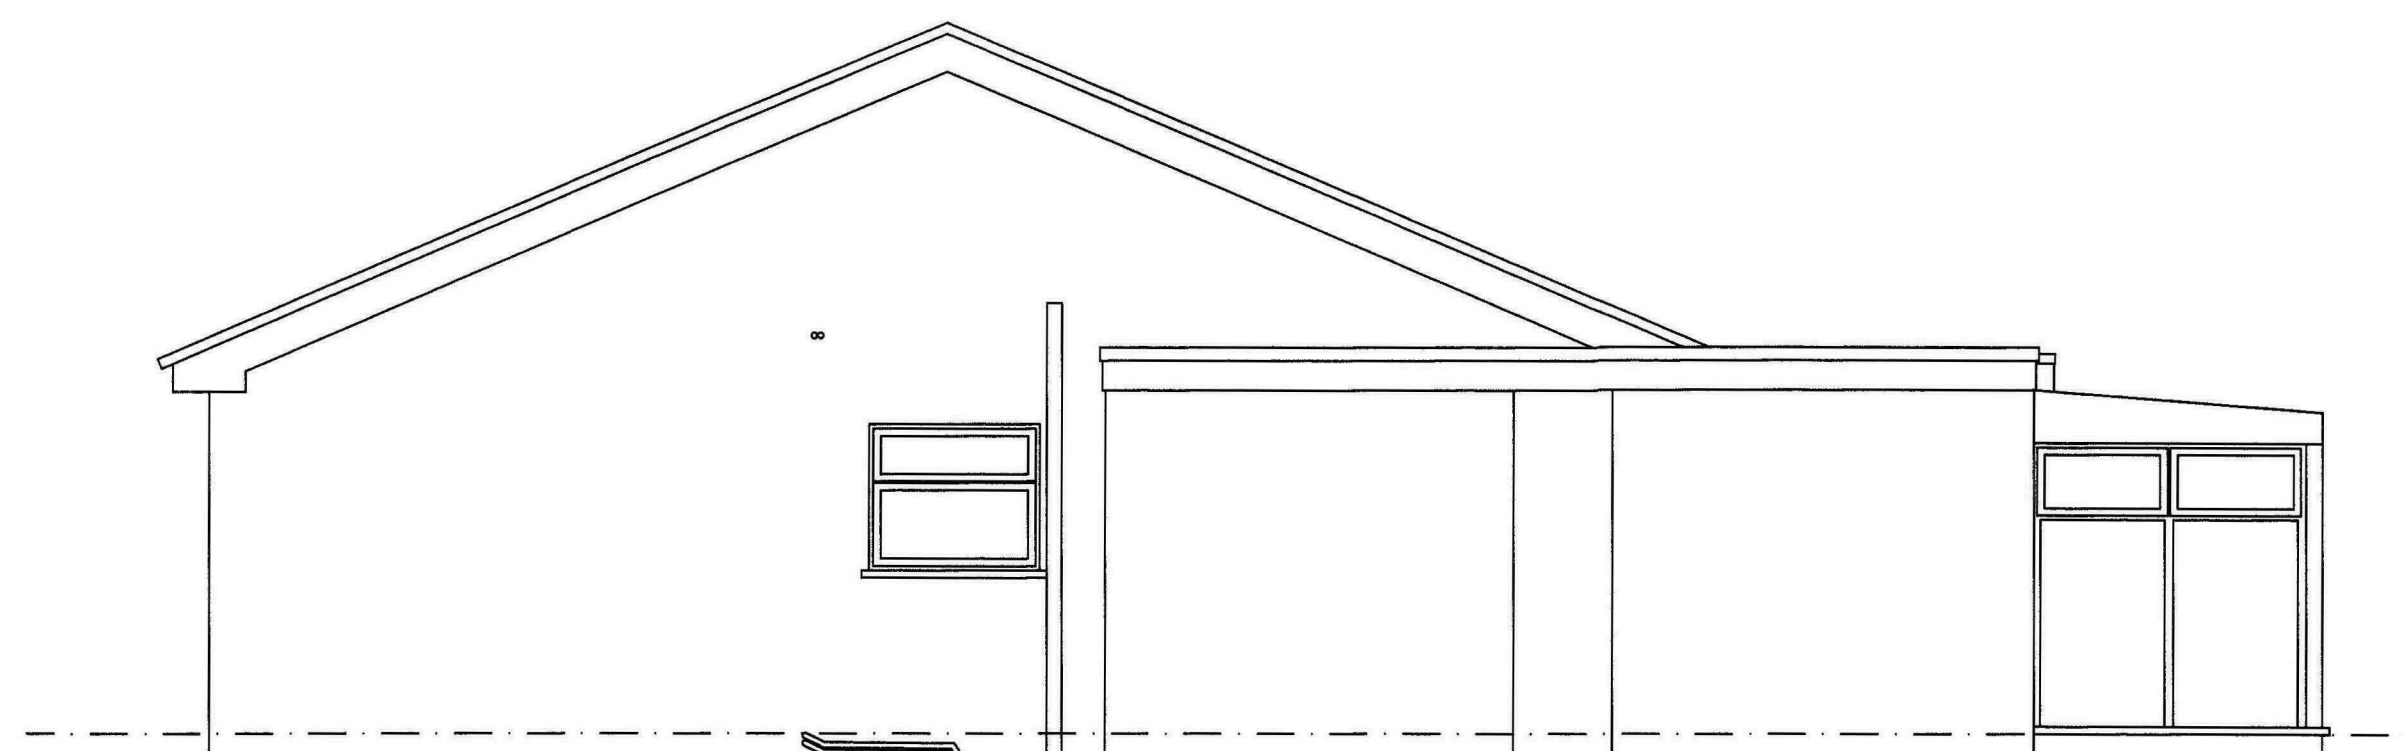

Side Elevation

SHDC
Planning & Development
23 JUL 2010
Ref: 0614-10

PROJECT
Prospect Lodge
Chestnut Terrace
Sutton Bridge
Spalding

DRAWING
Survey as Existing
Elevations

scale	date
1:50 @ A1	July 10

number
02-TM-10