



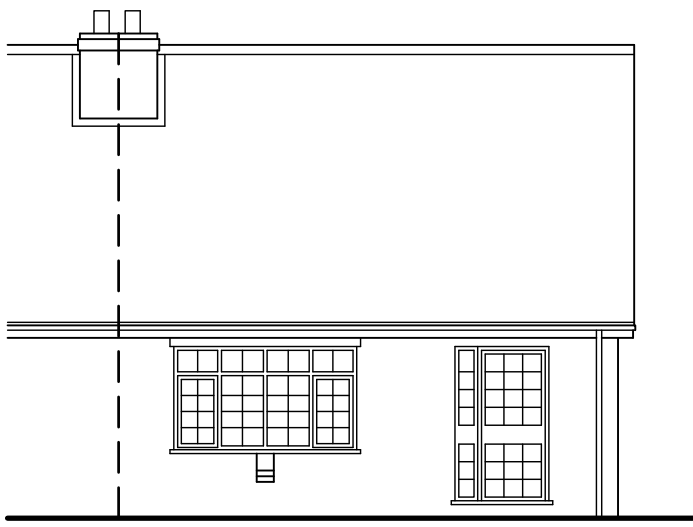

East Elevation 1:100

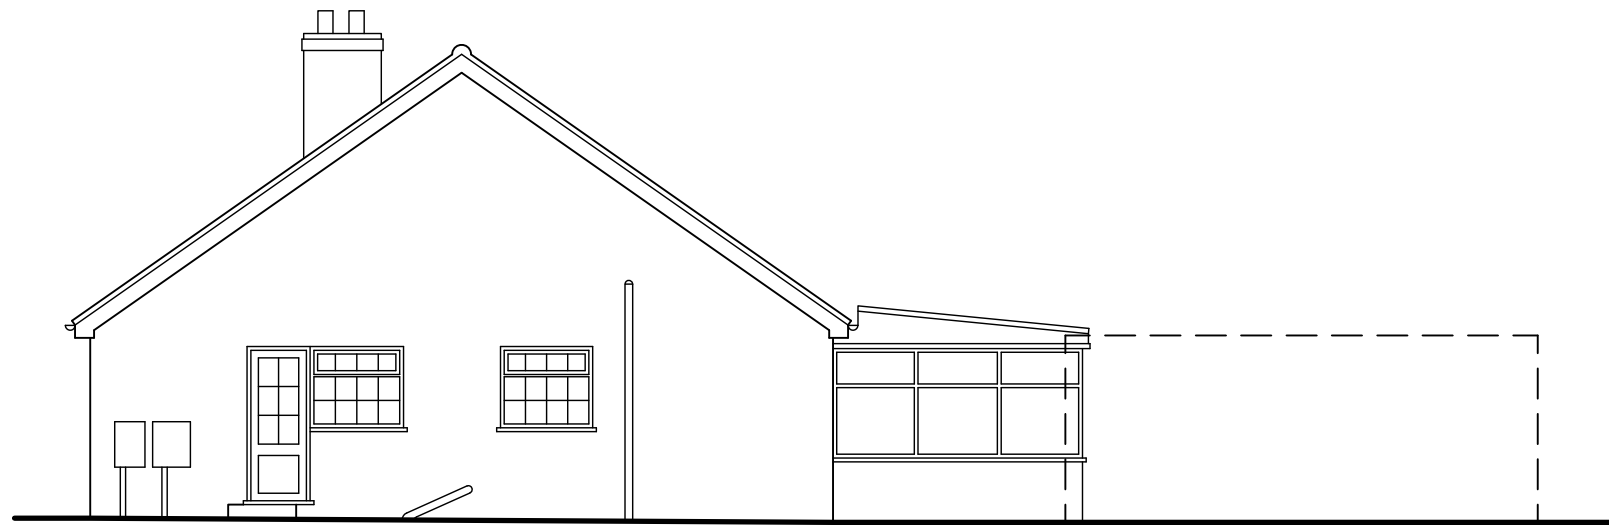


North Elevation




West Elevation




Section A-A 1:50

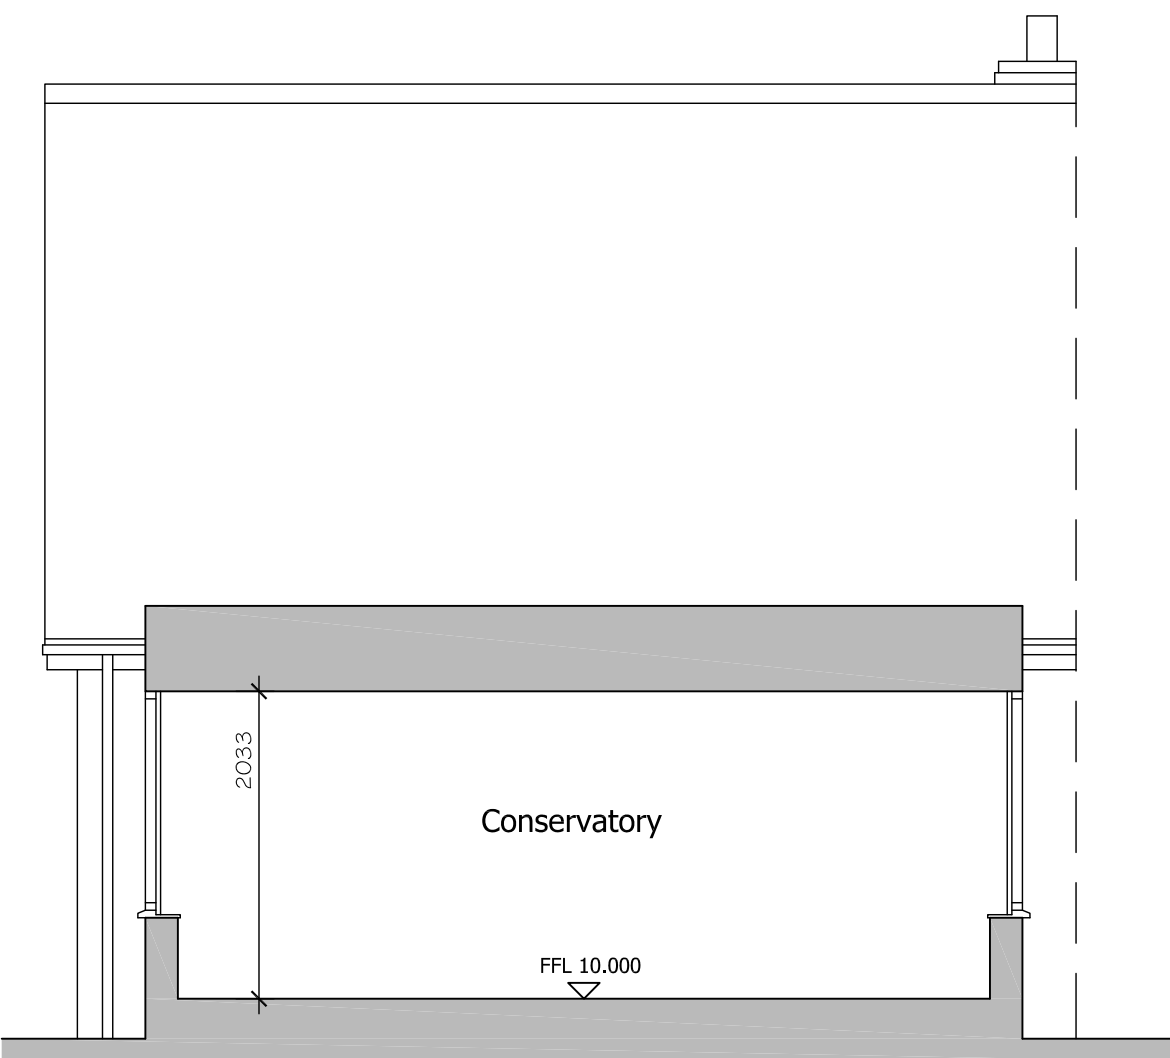


Section B-B 1:50

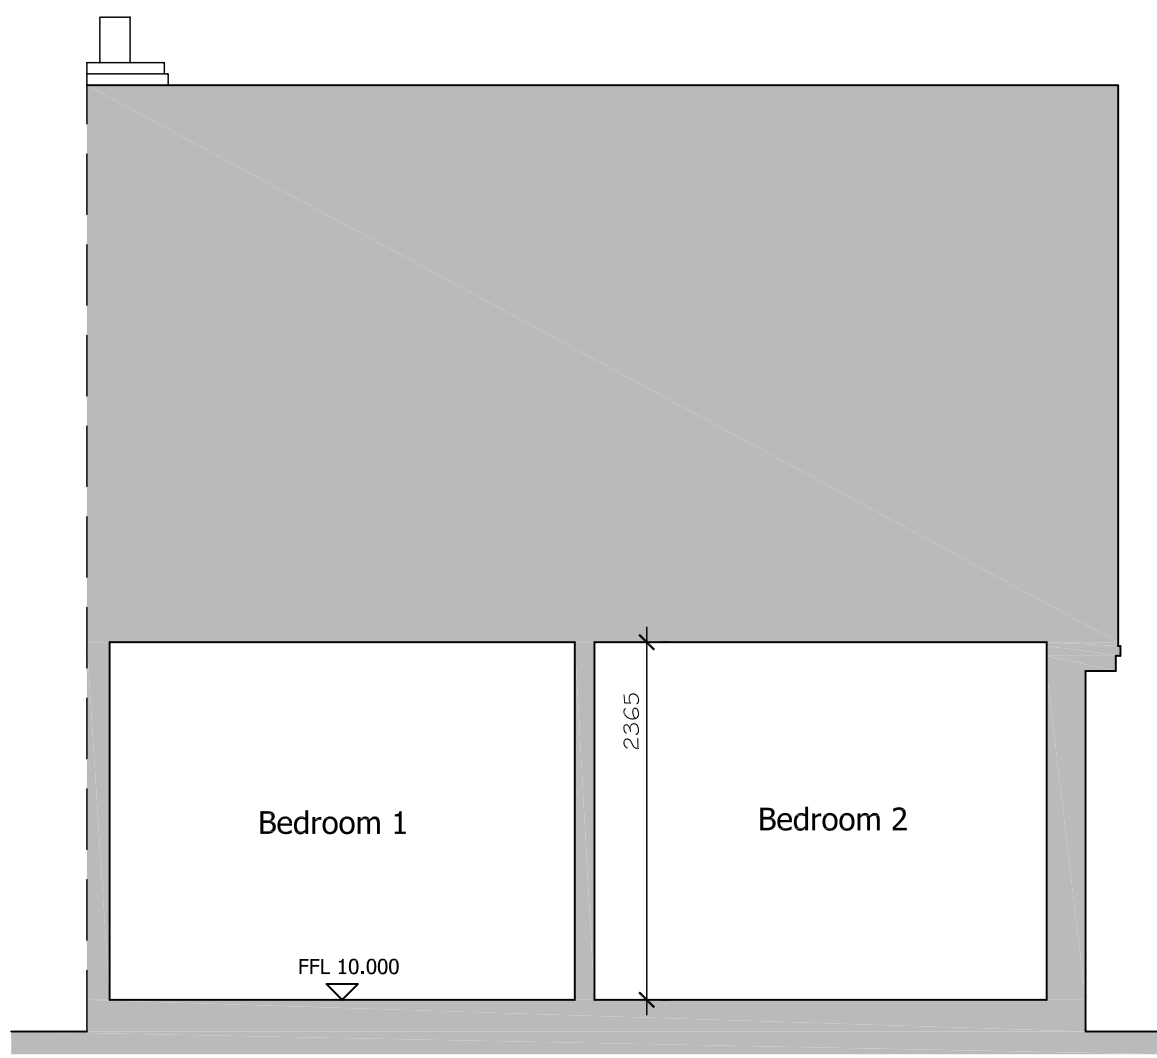


Section C-C 1:50

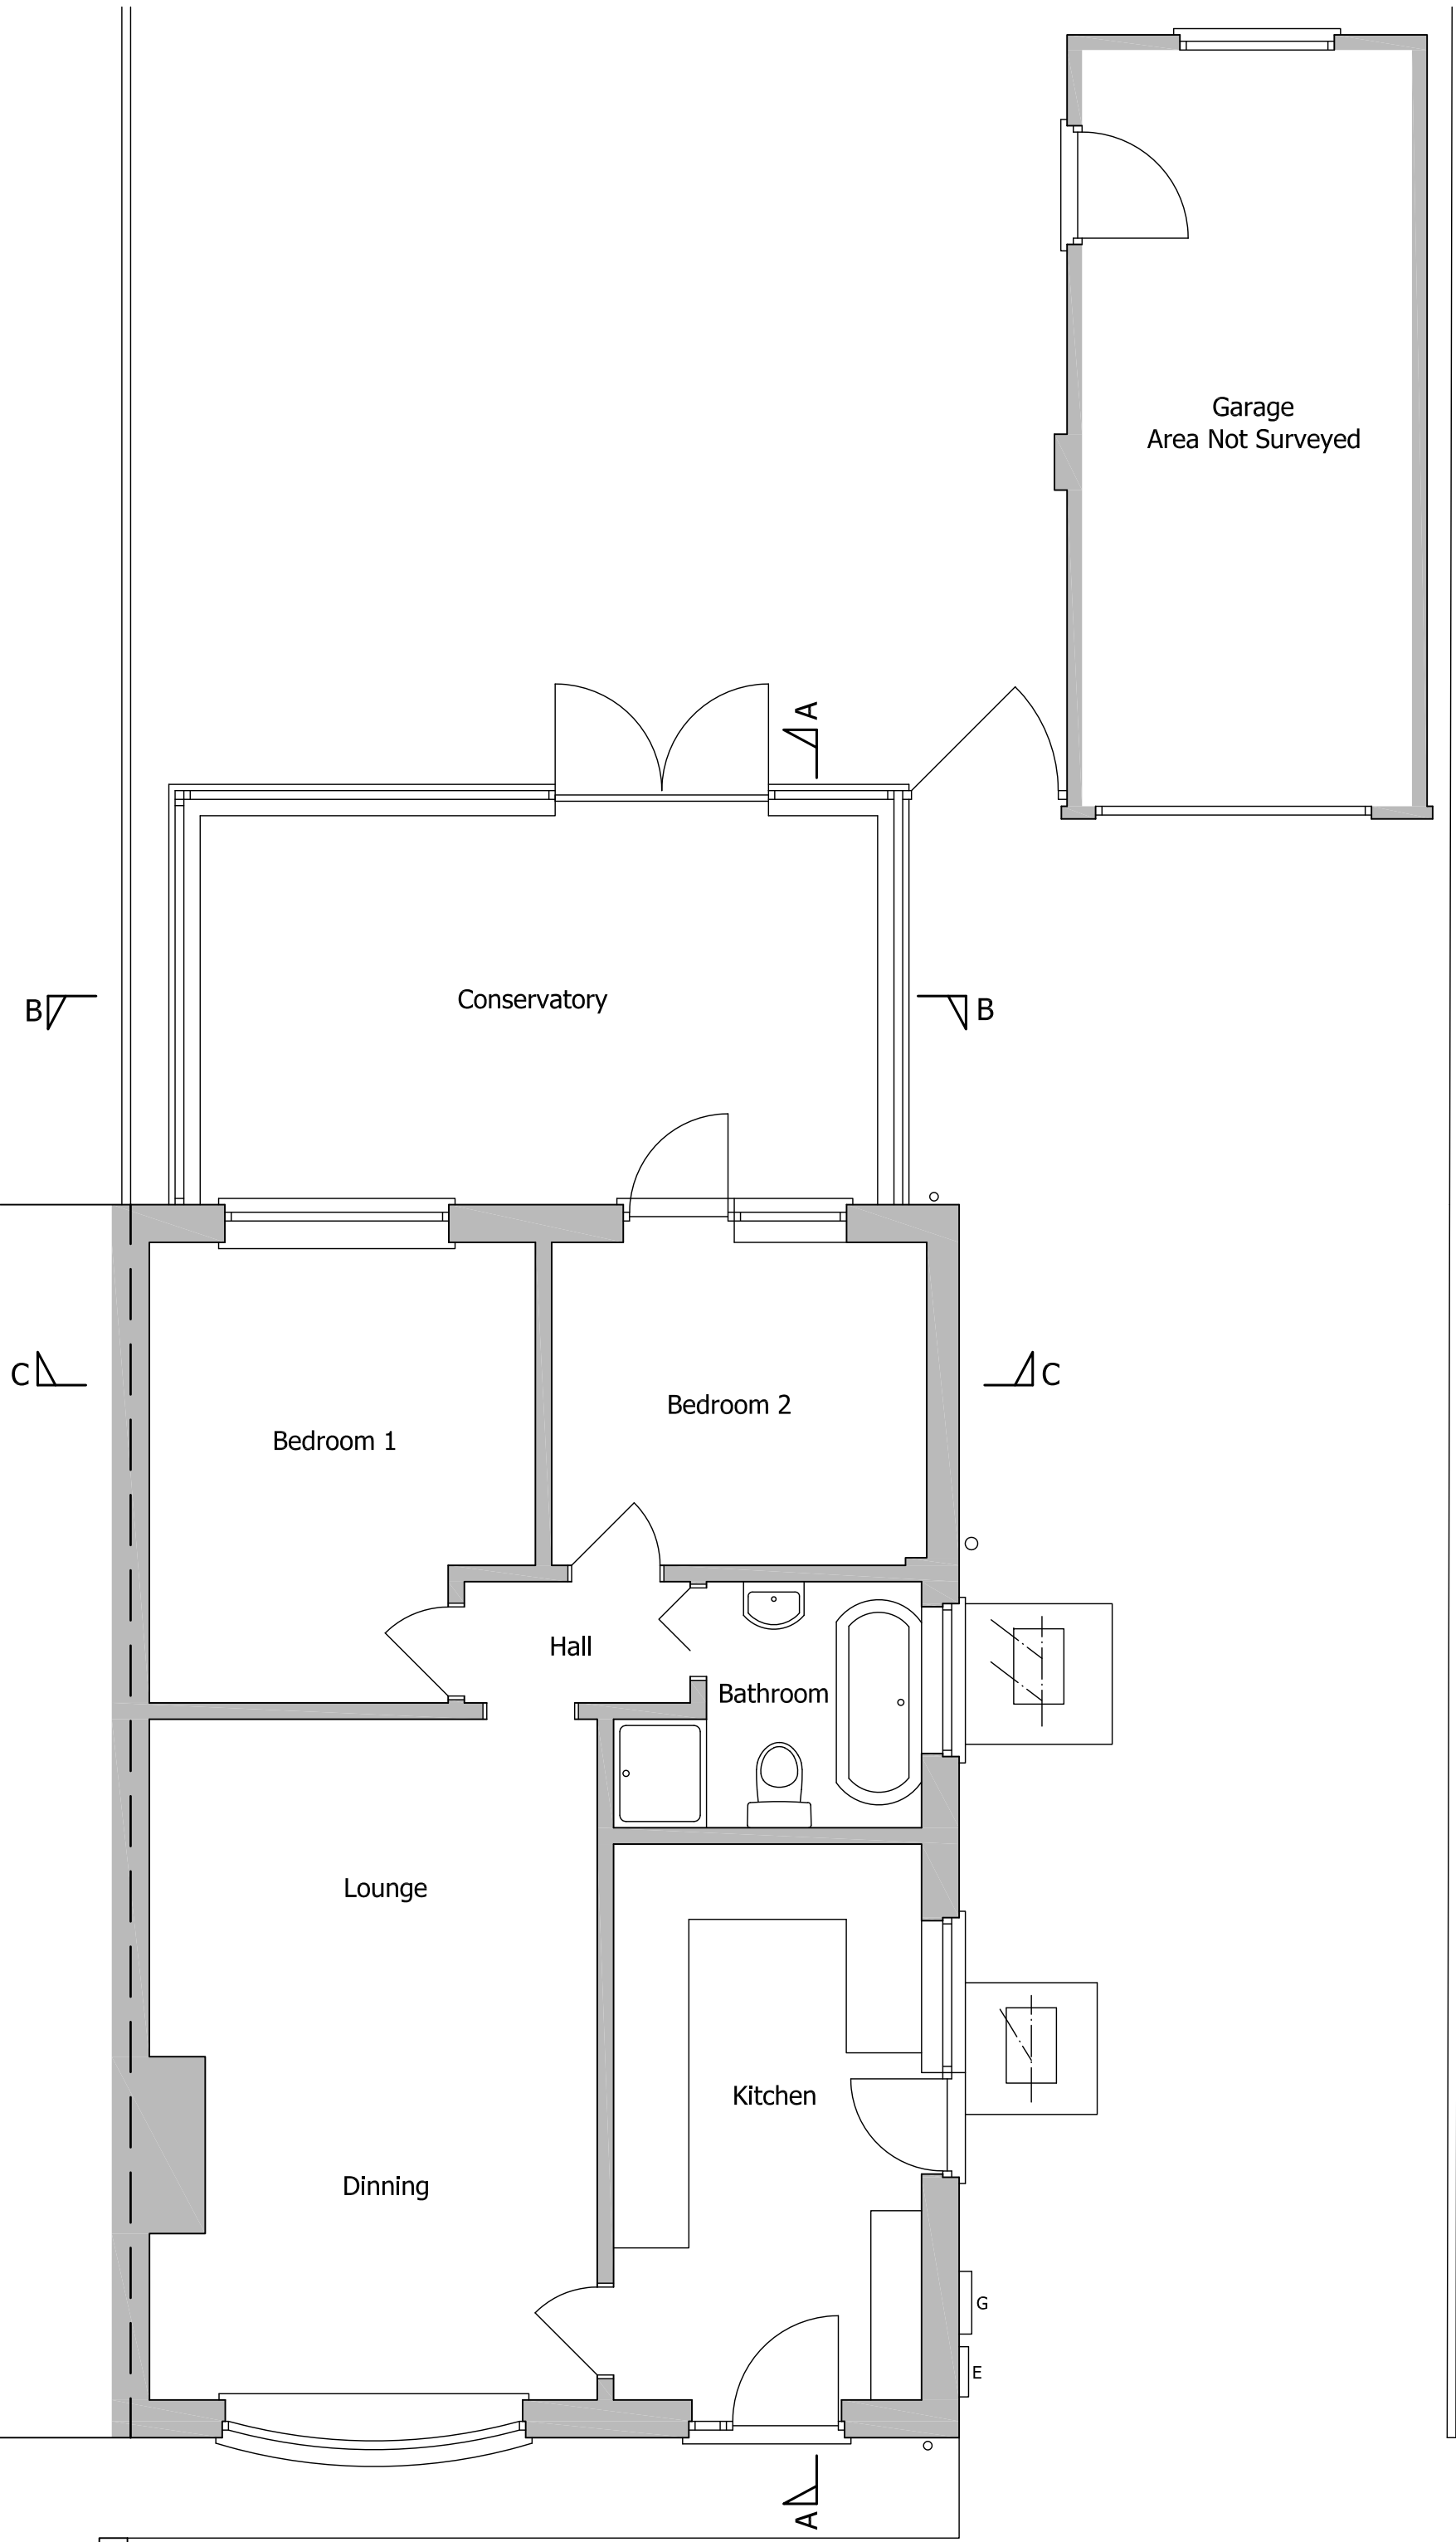

Ground Floor Plan 1:50

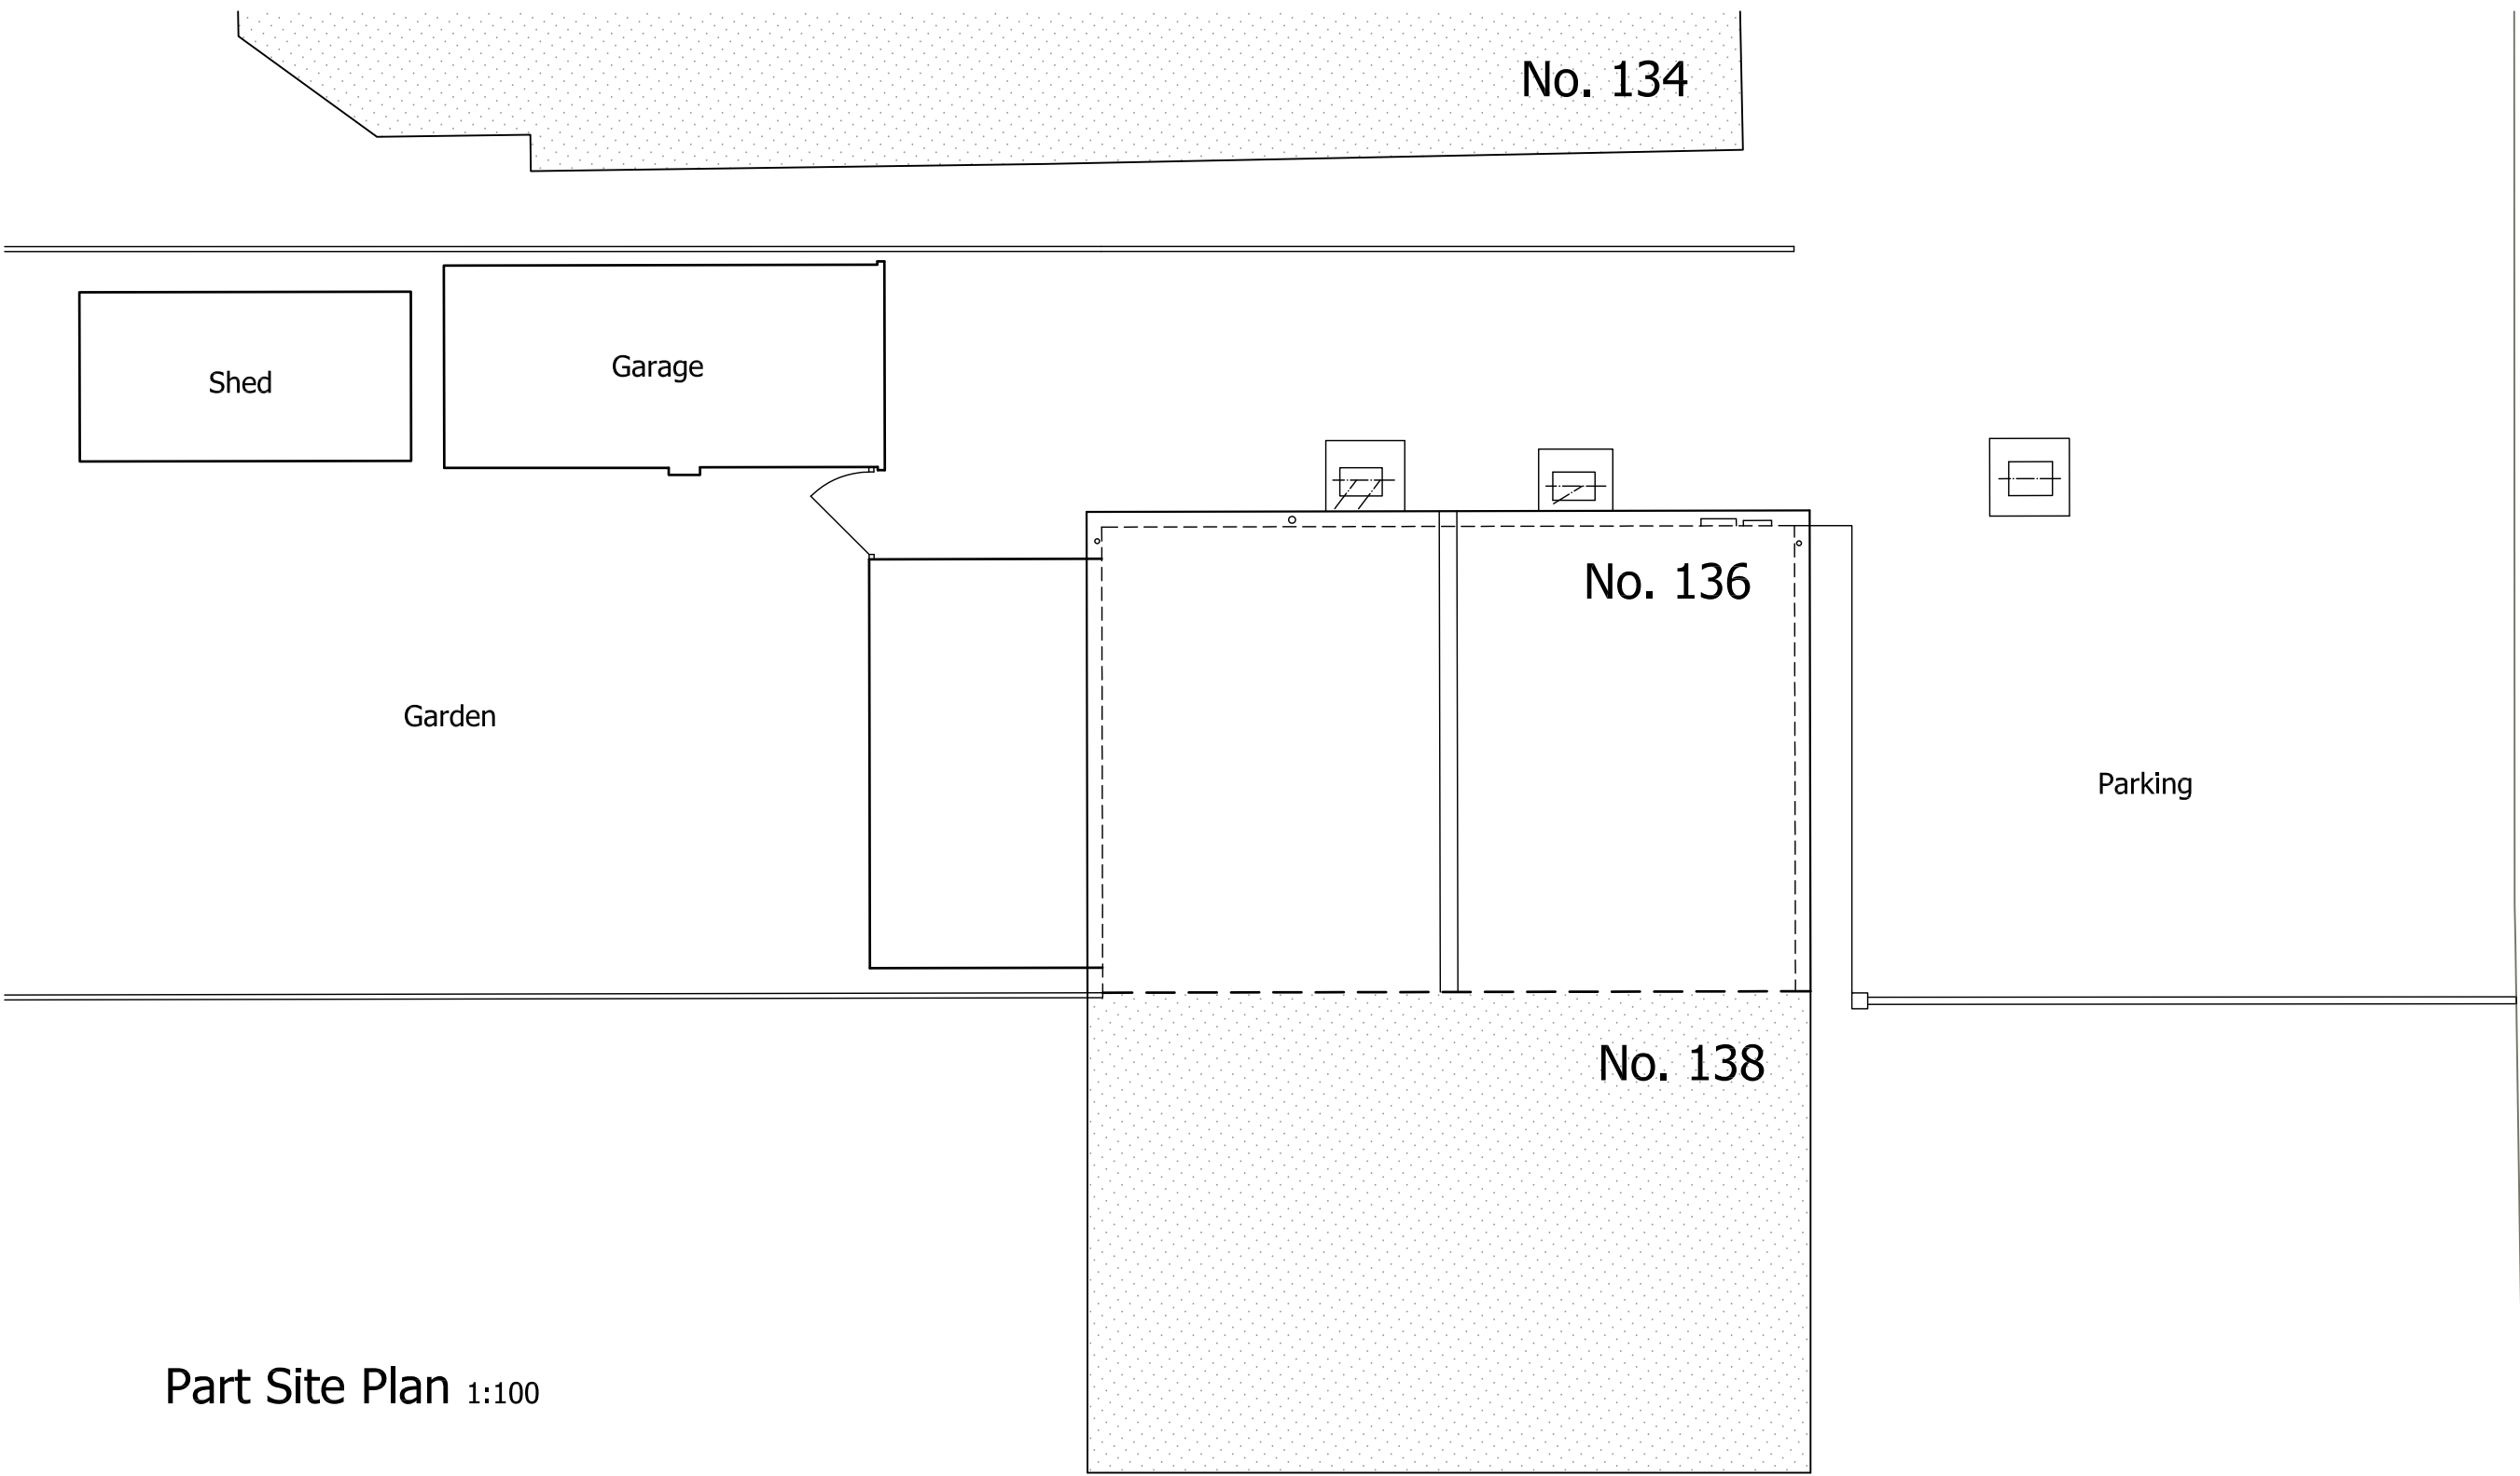

Part Site Plan 1:100

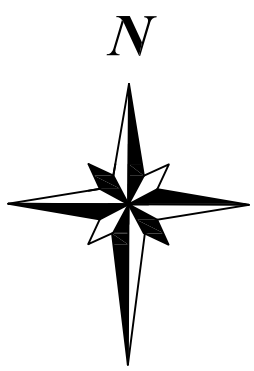

RAILWAY LANE

Disclaimer:
1. The copyright of this drawing is the property of ACS Architectural Ltd, and must not be copied, loaned or re-issued without consent.
2. Measurements to be checked on site by the Contractor prior to commencement of works, and any discrepancies brought to the attention of ACS Architectural Ltd.

Revision:



ACS Architectural Ltd.
20 Westgate, Hunstanton, Norfolk, PE36 5AL.
Tel: 01485 532712 Email: info@acs-architectural.co.uk

Project:

Proposed Extensions and Alterations
136 Railway Lane South
Sutton Bridge
Spalding
PE12 9XA

Drawing Title:

Existing Plans, Elevations & Sections

Scale: 1:50, 1:100 @A1

Date: July 2020

Drawn: TRR

Drawing No.:

498/20/01

Scale 1:50 0 0.5 1 1.5 2 2.5m

Scale 1:100 0 1 2 3 4 5m

Scale 1:200 0 2 4 6 8 10m

Scale 1:500 0 5 10 15 20 25m