


FOR PLANNING PURPOSES ONLY



East Elevation 1:100



North Elevation

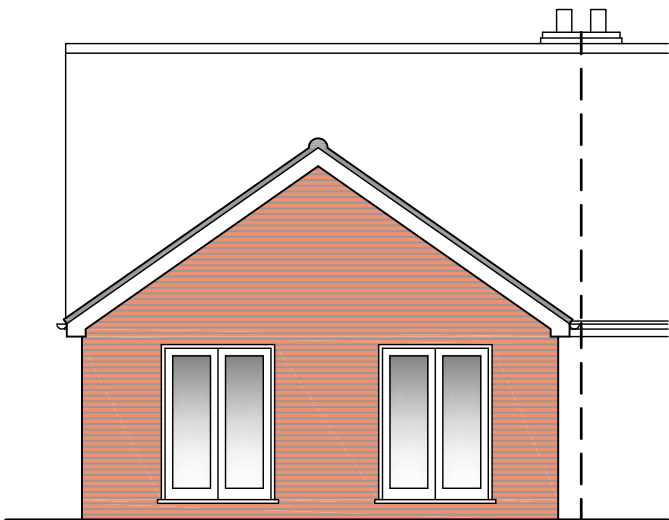

West Elevation




Section A-A 1:50




Section B-B 1:50

Materials


- Red facing brickwork to match existing
- Interlocking concrete tile to match existing
- White UPVC windows and doors
- White UPVC gutters and downpipes

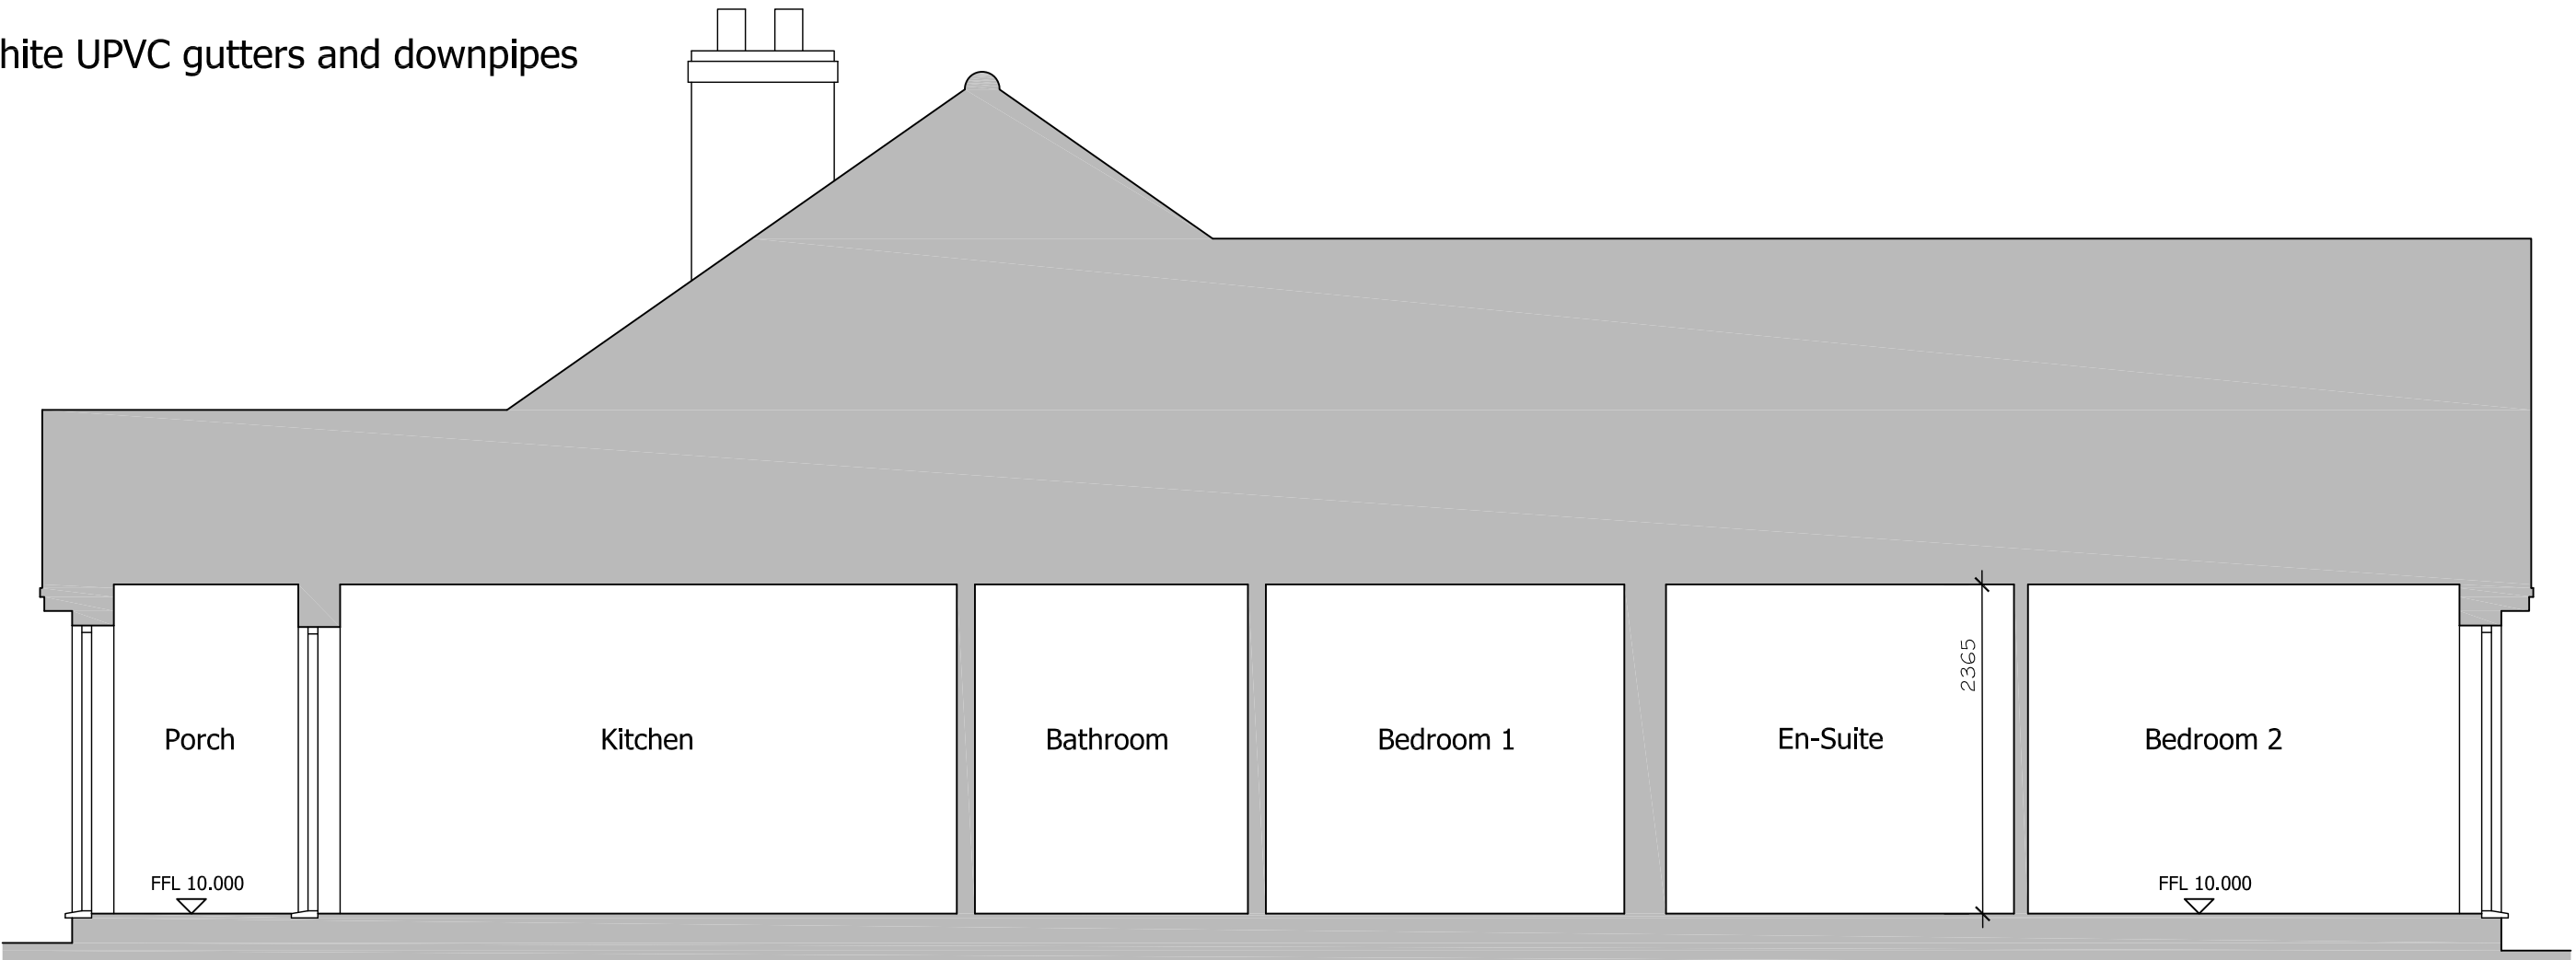

Section C-C 1:50

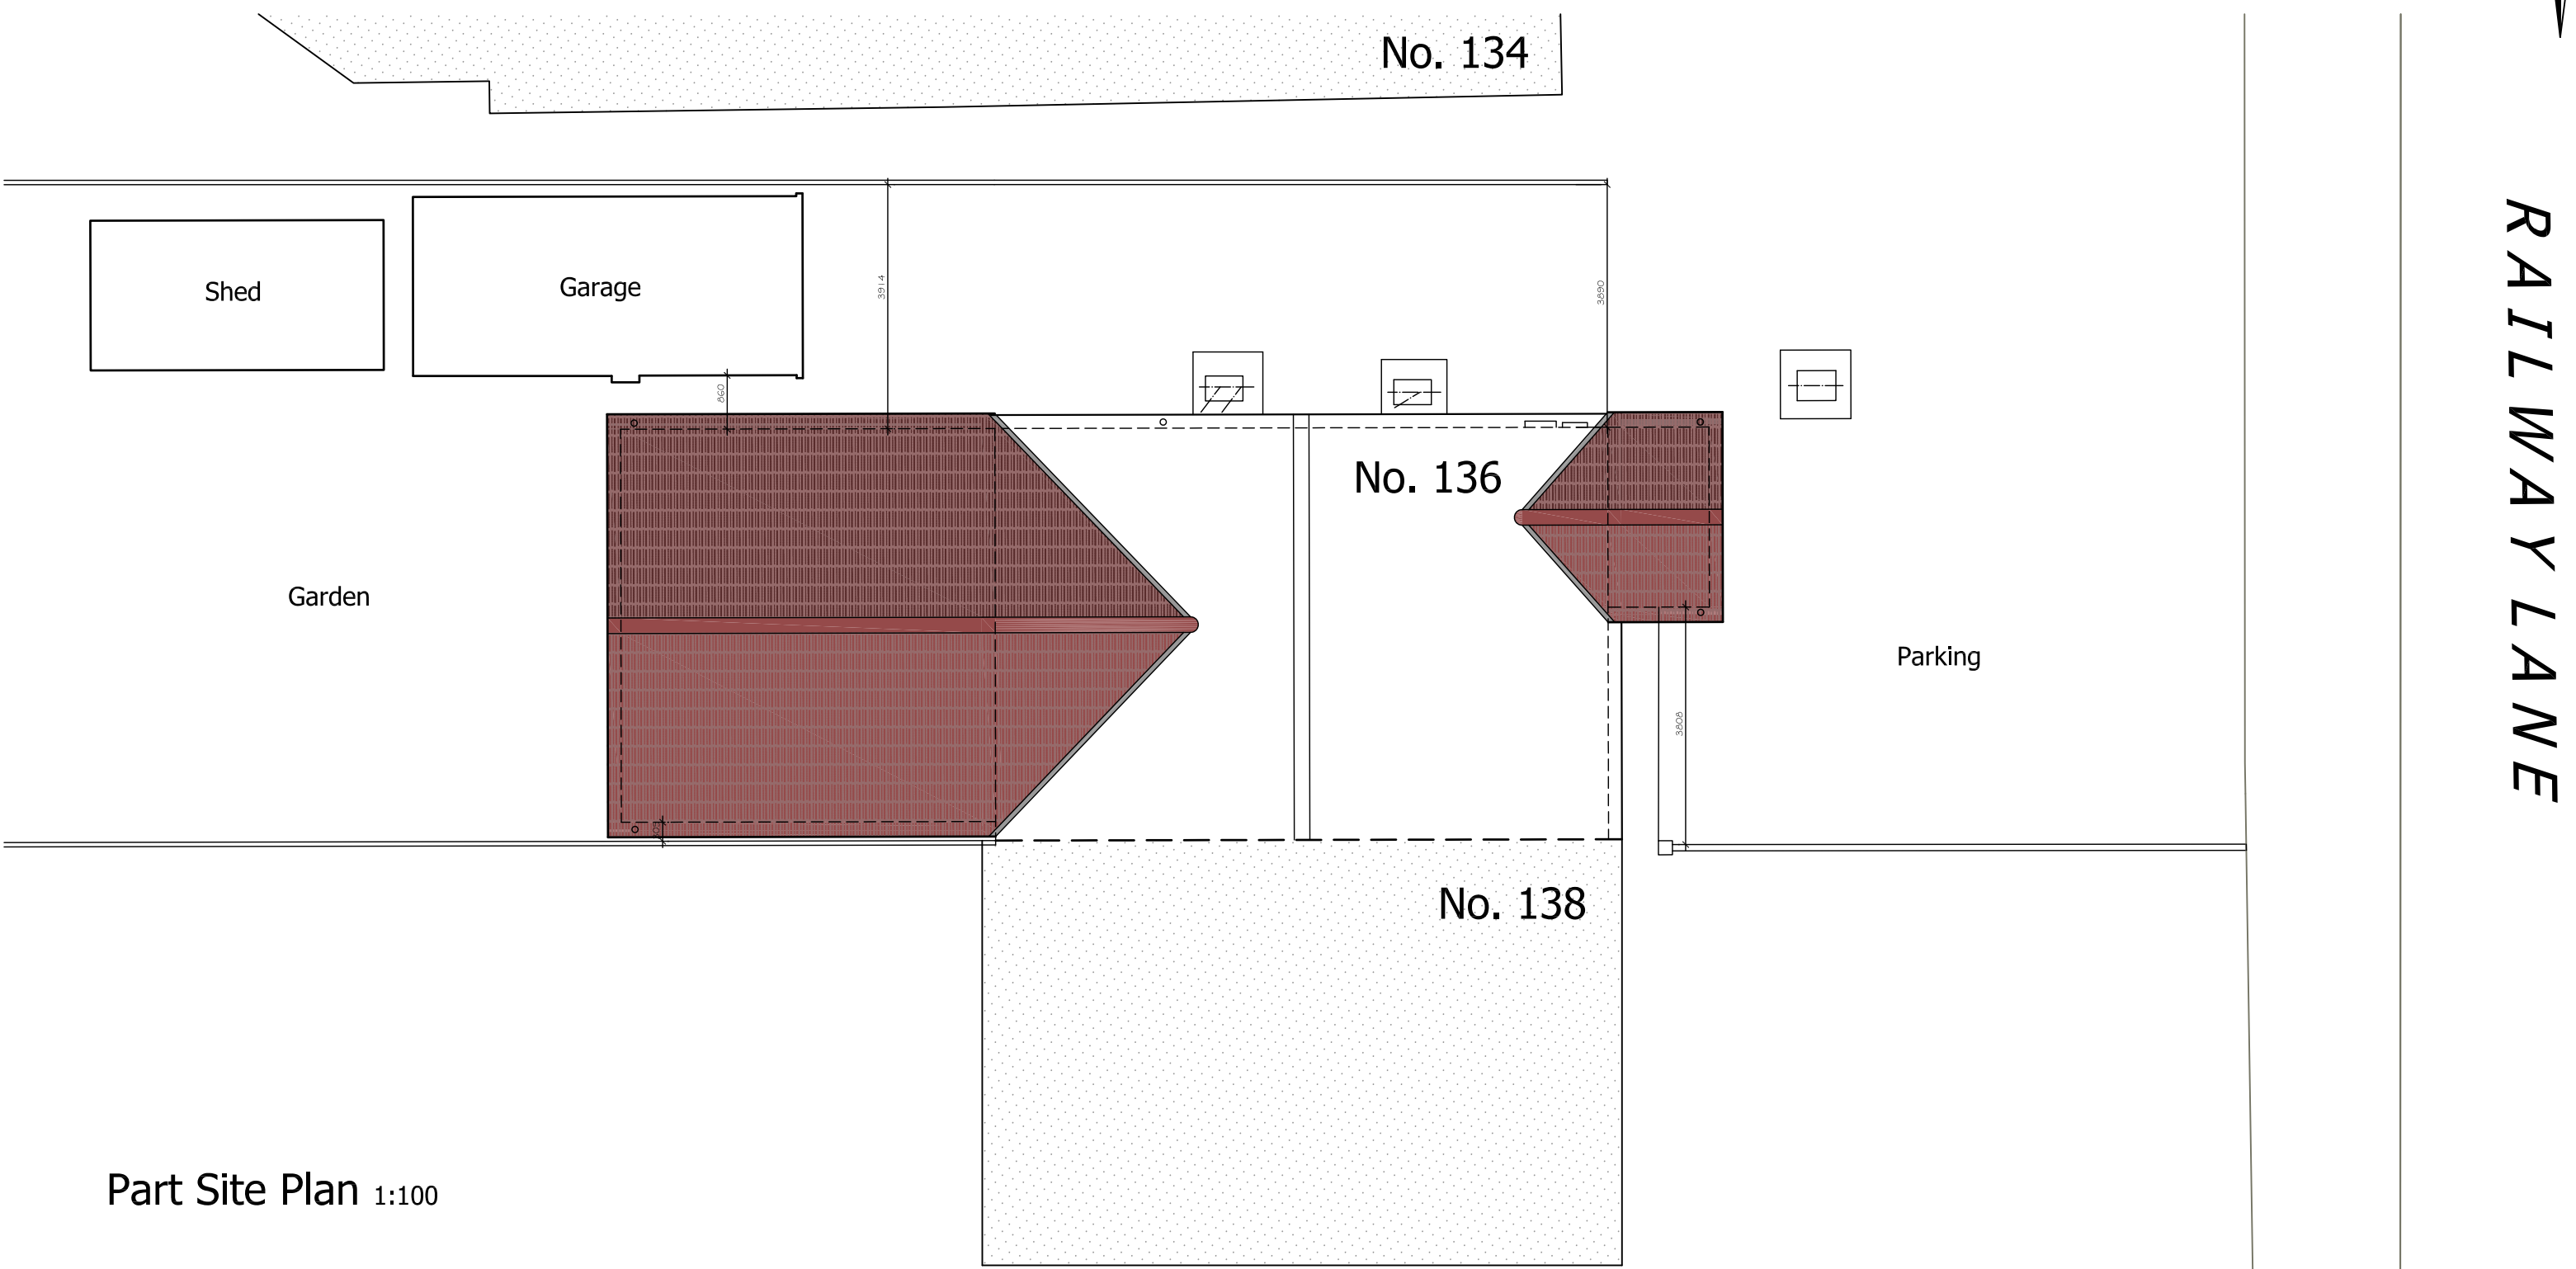

Part Site Plan 1:100

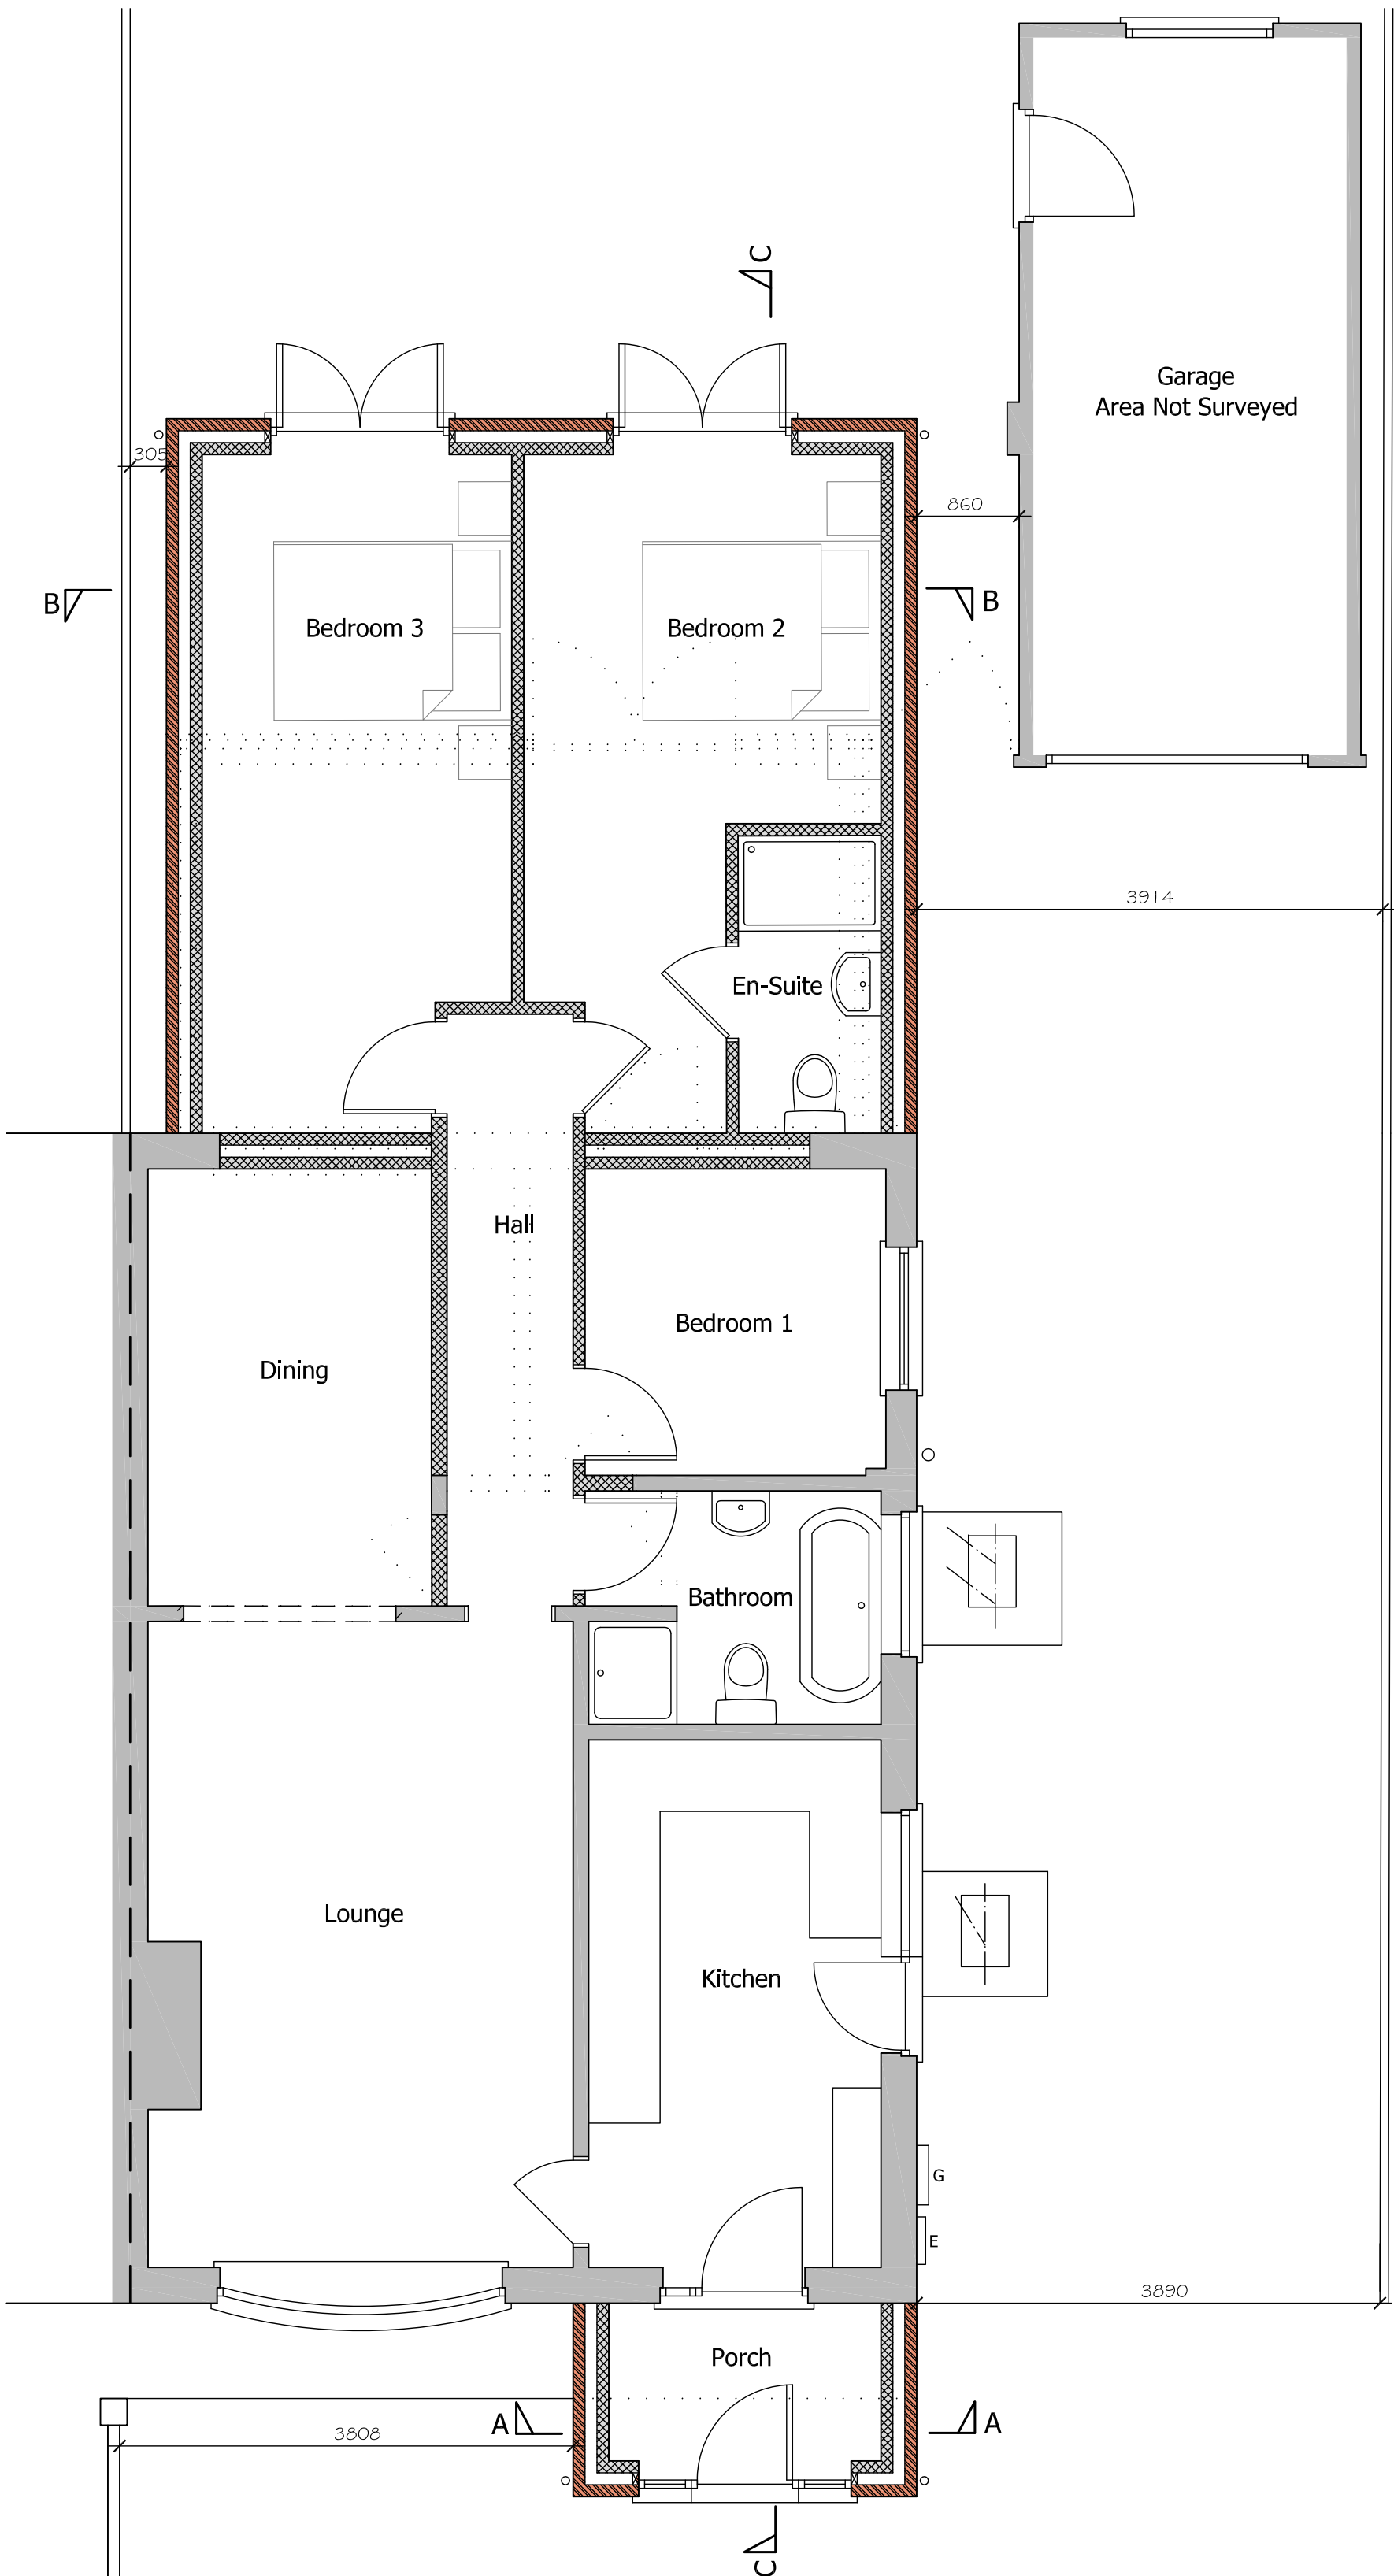

Ground Floor Plan 1:50

Disclaimer:  
1. The copyright of this drawing is the property of ACS Architectural Ltd, and must not be copied, loaned or re-issued without consent.  
2. Measurements to be checked on site by the Contractor prior to commencement of works, and any discrepancies brought to the attention of ACS Architectural Ltd.

| Revisions: |          |                                    |
|------------|----------|------------------------------------|
| A          | 31.07.20 | Boundary dimensions added to plans |



ACS Architectural Ltd.  
20 Westgate, Hunstanton, Norfolk, PE36 5AL.  
Tel: 01485 532712 Email: info@acs-architectural.co.uk

Project:

Proposed Extensions and Alterations  
136 Railway Lane South  
Sutton Bridge  
Spalding  
PE12 9XA

Drawing Title:

Proposed Plans, Elevations & Sections

|        |             |     |
|--------|-------------|-----|
| Scale: | 1:50, 1:100 | @A1 |
| Date:  | July 2020   |     |
| Drawn: | TRR         |     |

Drawing No.:

498/20/02A