



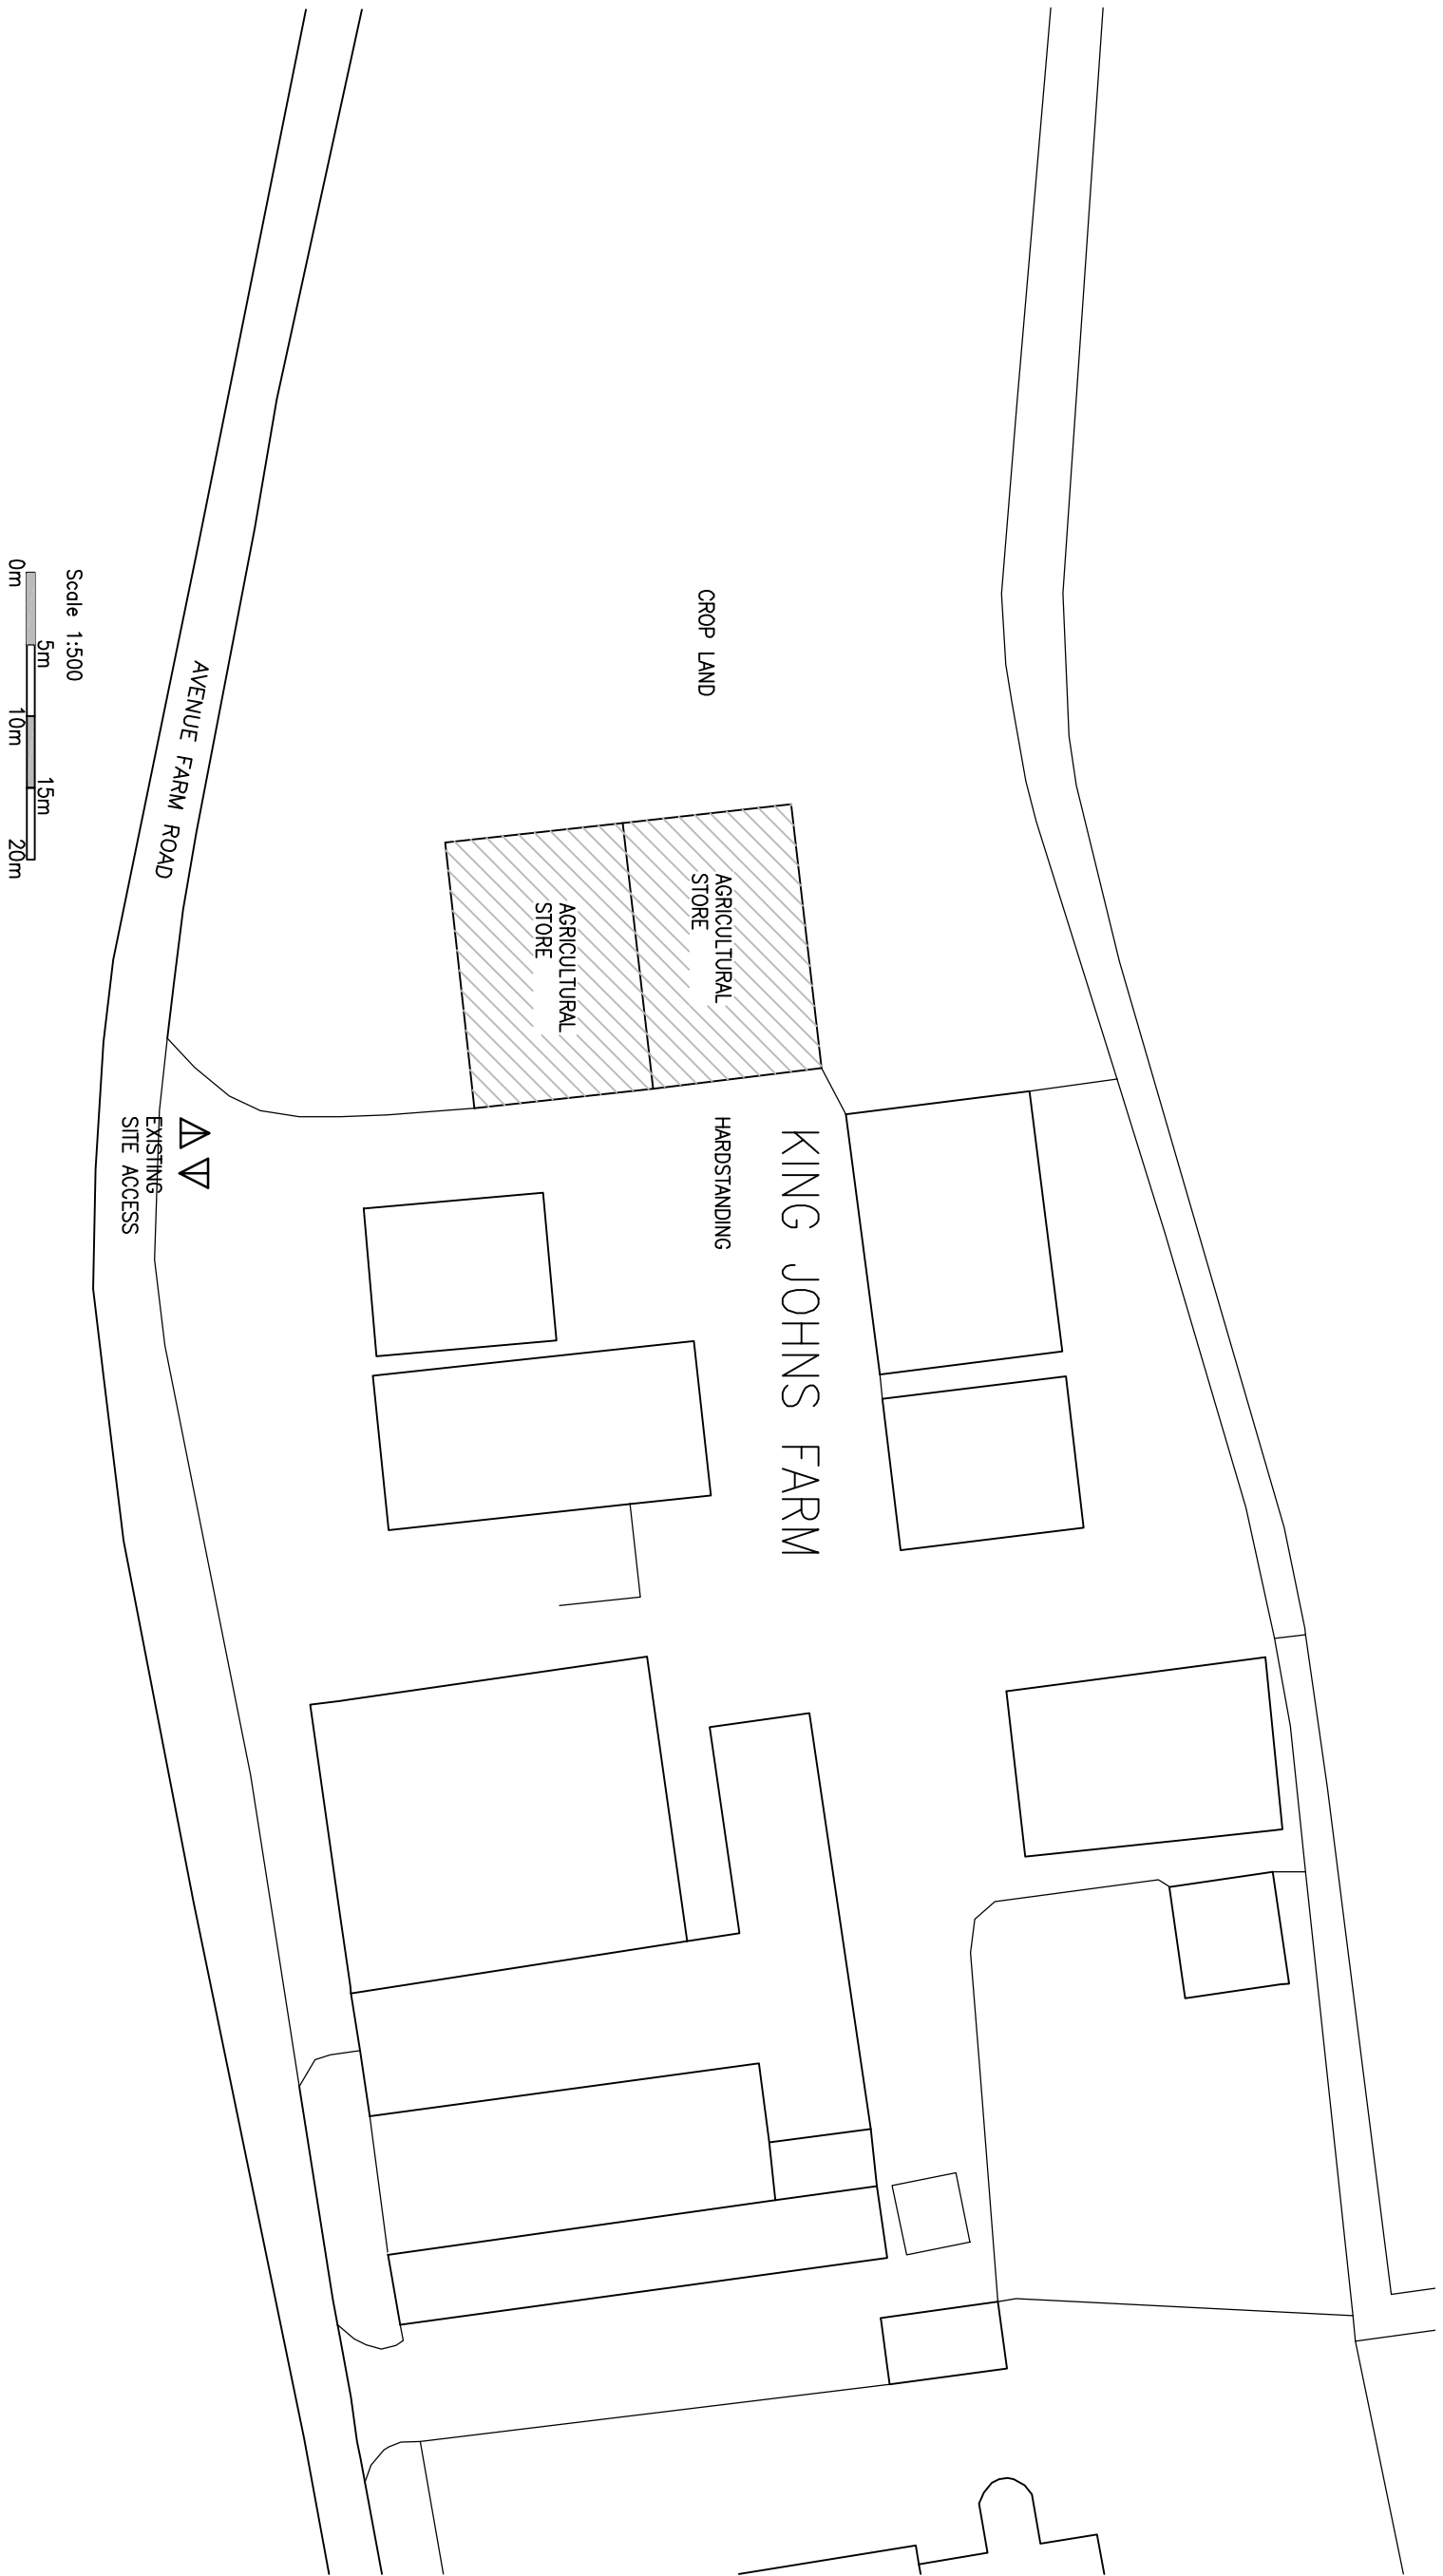


Scale 1:500
0m 5m 10m 15m 20m

EXISTING SITE PLAN 1:500

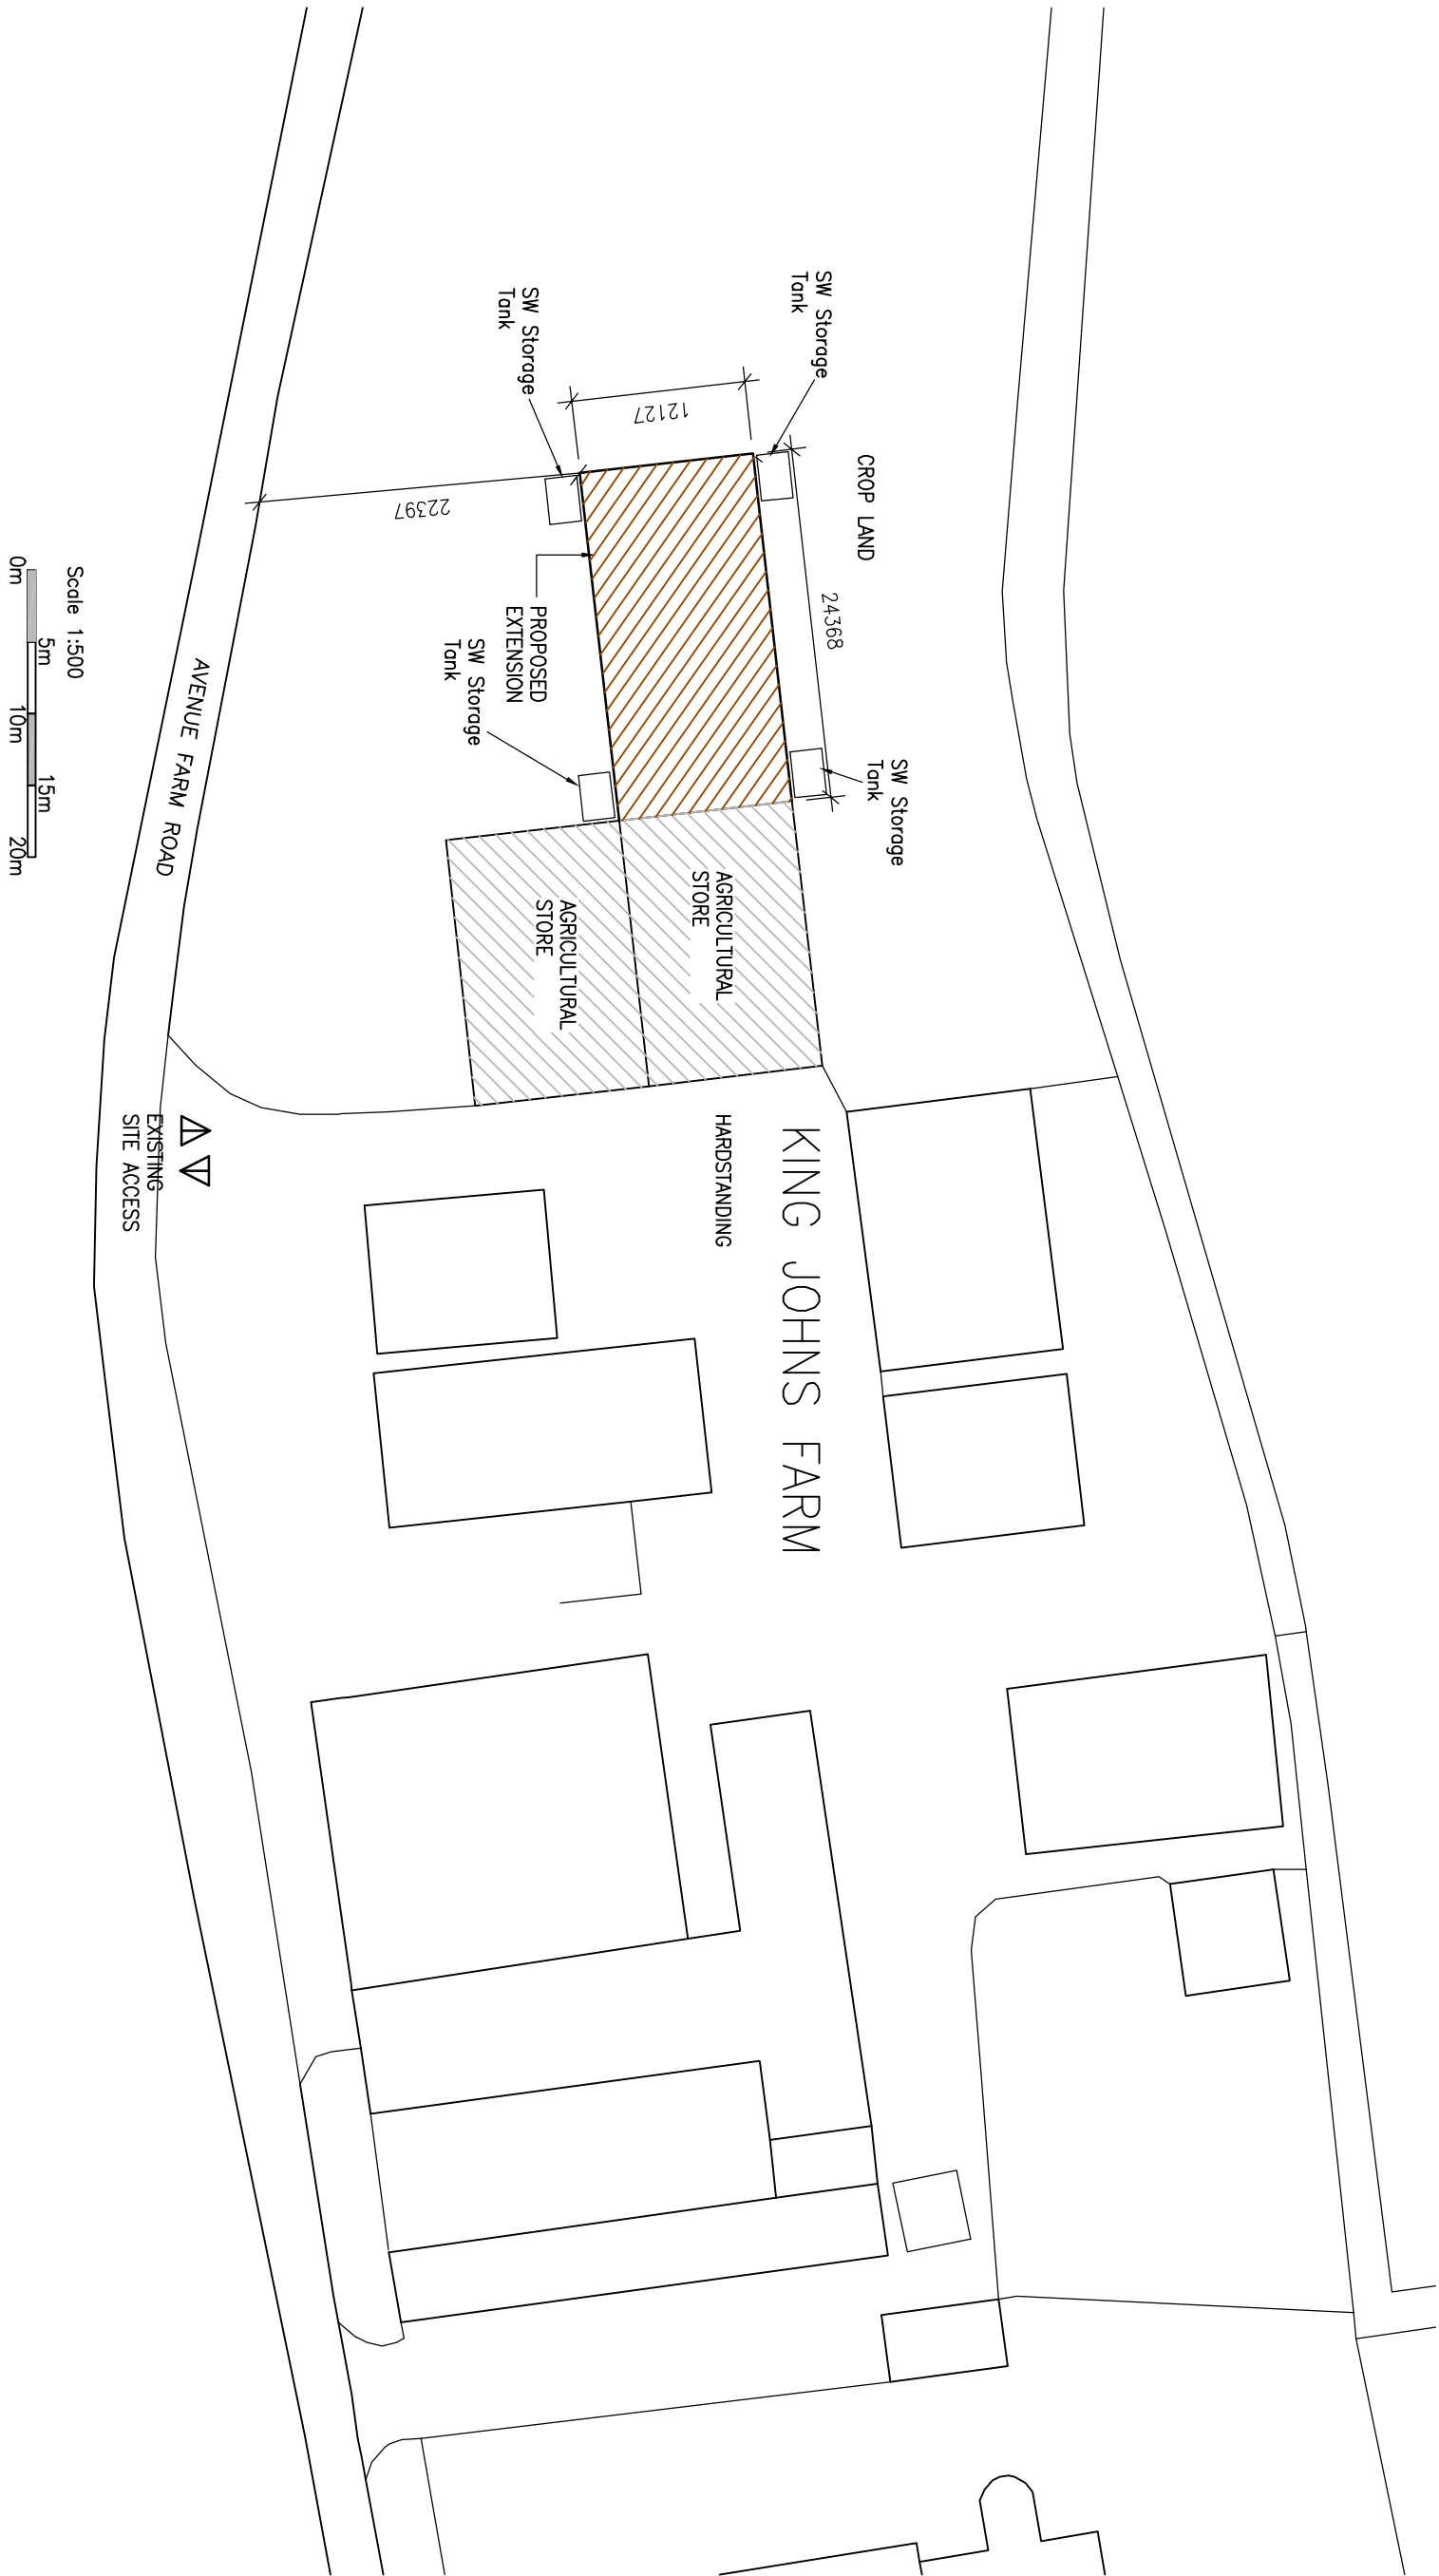

Scale 1:500
0m 5m 10m 15m 20m

PROPOSED SITE PLAN 1:500

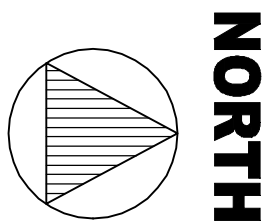

Project:
Proposed Agricultural Extension
at
King John Farm
134 Avenue Farm
Sutton PE12 9QF
Drawing: D5B0061 -07 Existing and Proposed
Site Plans
Scale: 1:500 Drawing A1 size