



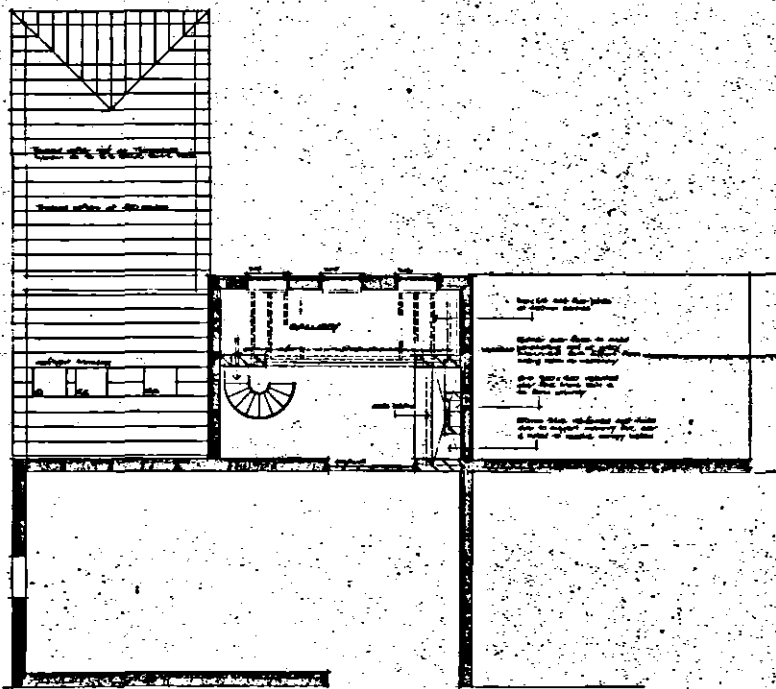

GALLERY LEVEL FLOOR PLAN

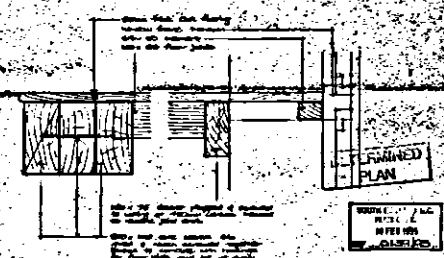

GALLERY FLOOR
SECTION DETAIL
Scale 1/2"

1. Refer to sheet of drawings on site before work commences.
2. This drawing is the property of L. A. Building Design and shall not be copied or reproduced without written permission.
3. No other drawings may be taken from this drawing without the written permission of the architect.

L.A. BUILDING DESIGN	
35 Hansen Boulevard	
Spokane	
Licentiate No. P.E.D. 123	
Tel: Spokane (509) 714-0777	
PROJECT	
REPAIRS TO EXISTING GALLERY FLOOR	
AT GALLERY LEVEL	
GALLERY FLOOR	
L.A. BUILDING DESIGN	
DATE	
NOV. 14, 1997	
DRAWN BY	
P. A. CLARK	
CHECKED BY	
P. A. CLARK	
SCALE	
1/2" = 1'-0"	
SHEET NO.	
001	