

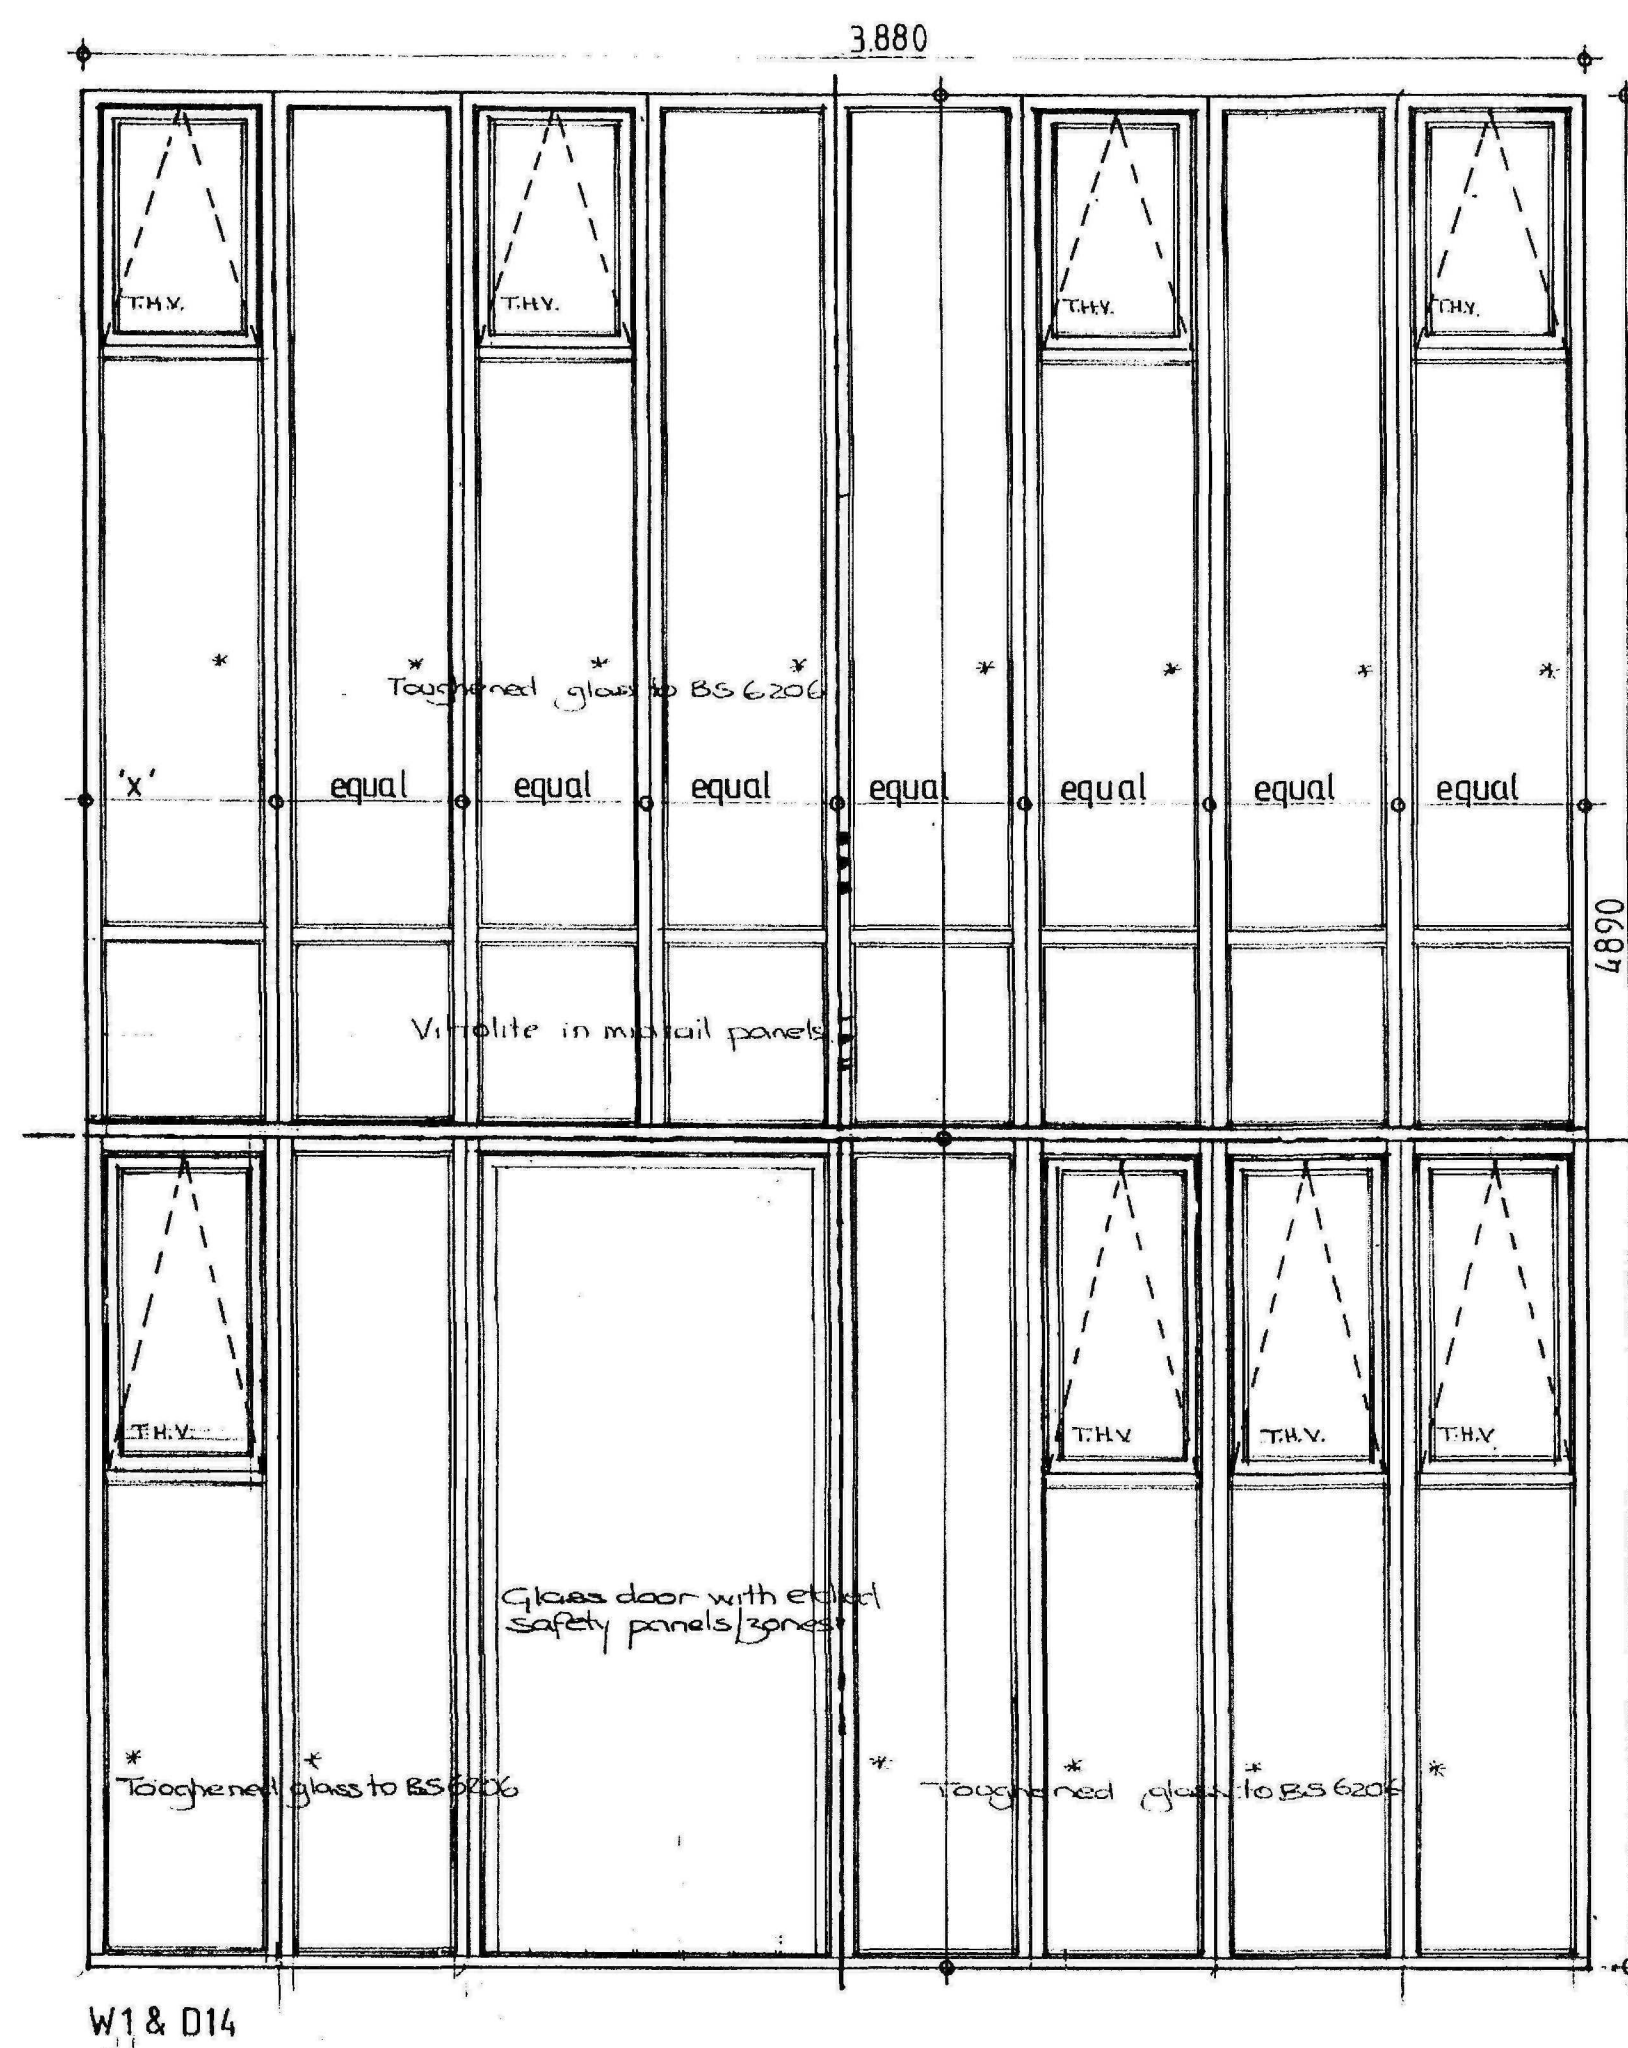
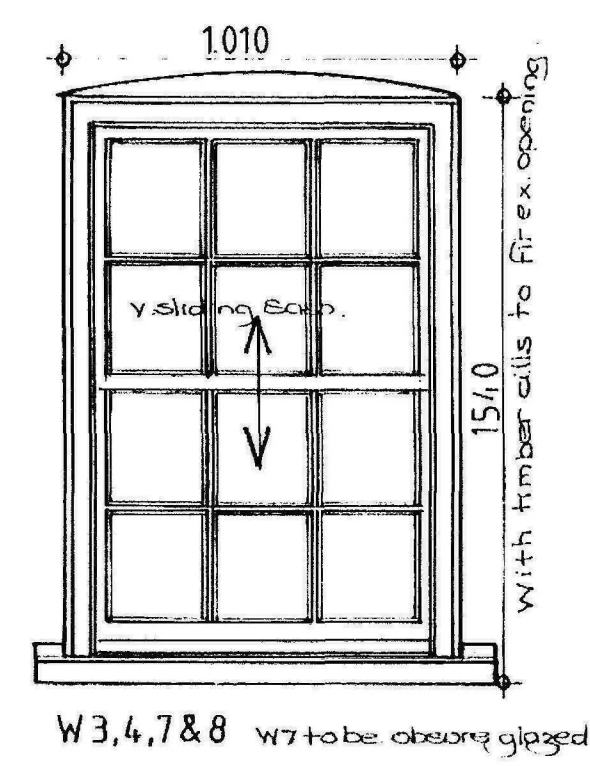
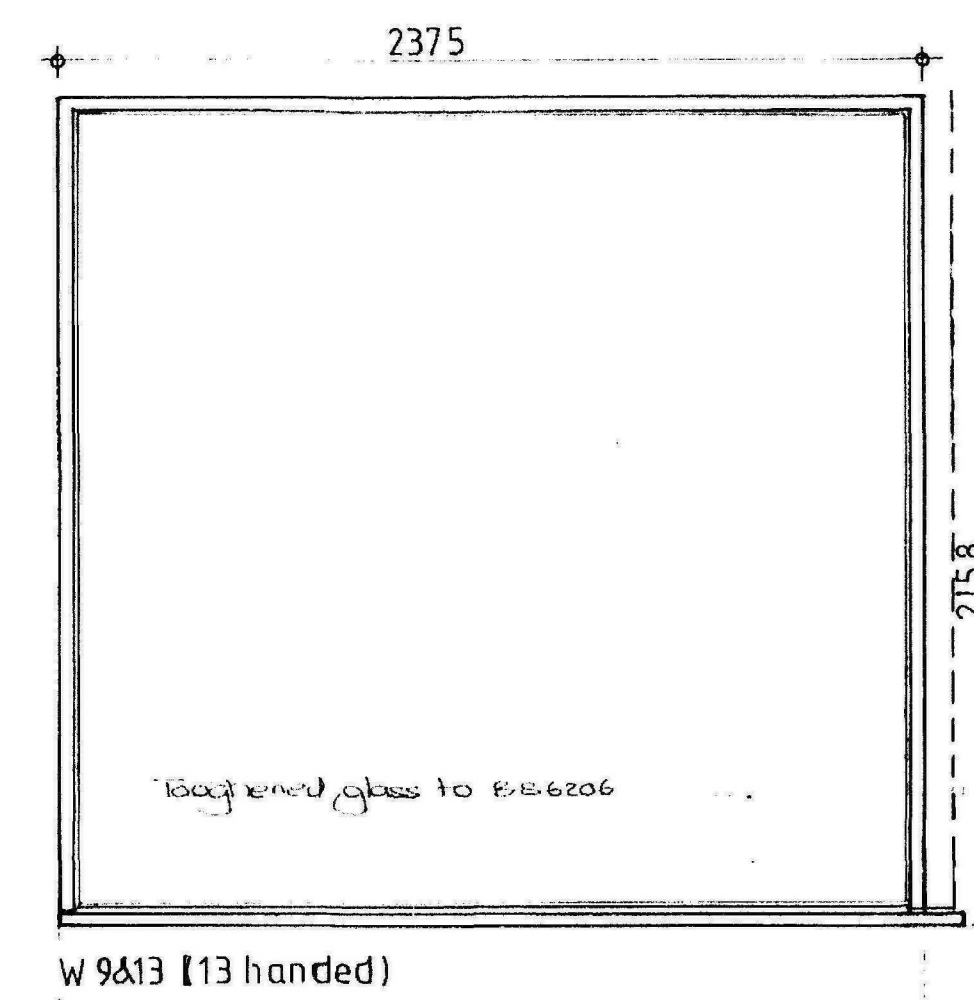
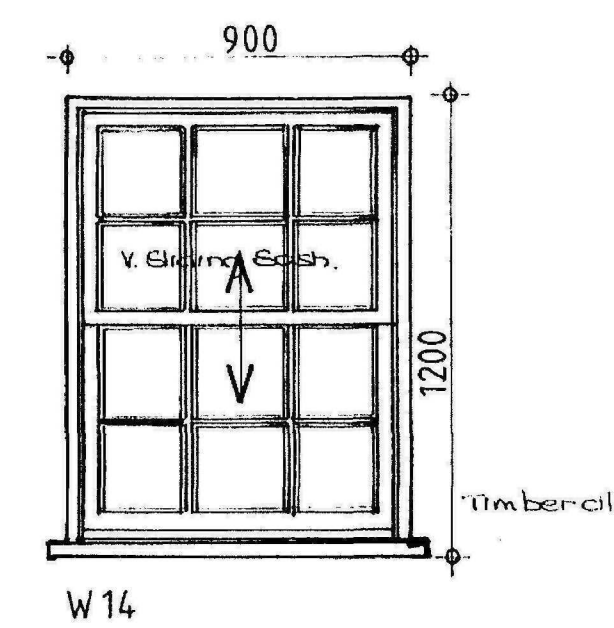
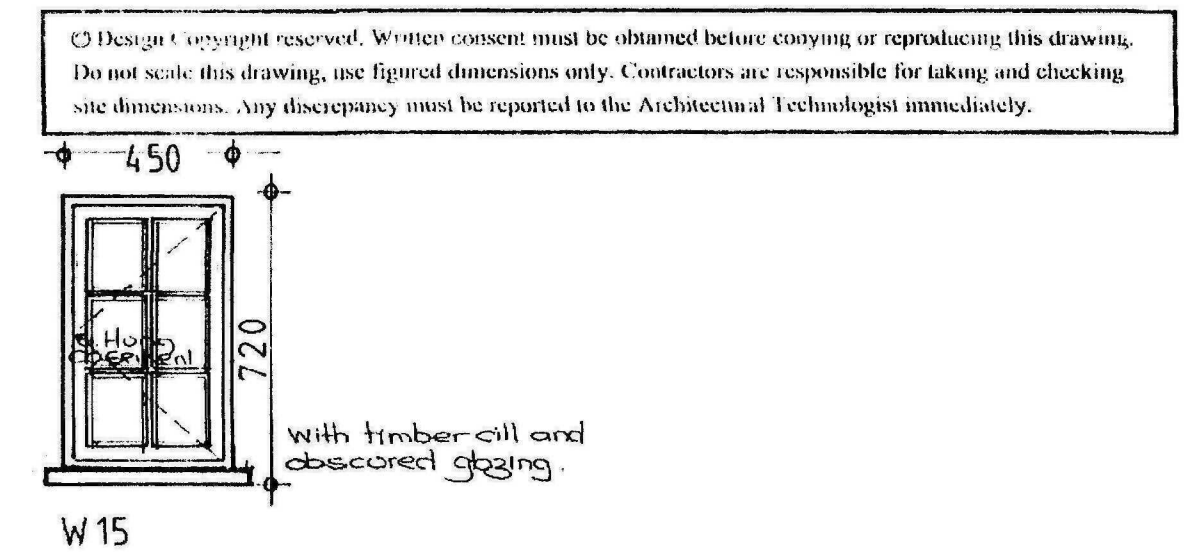
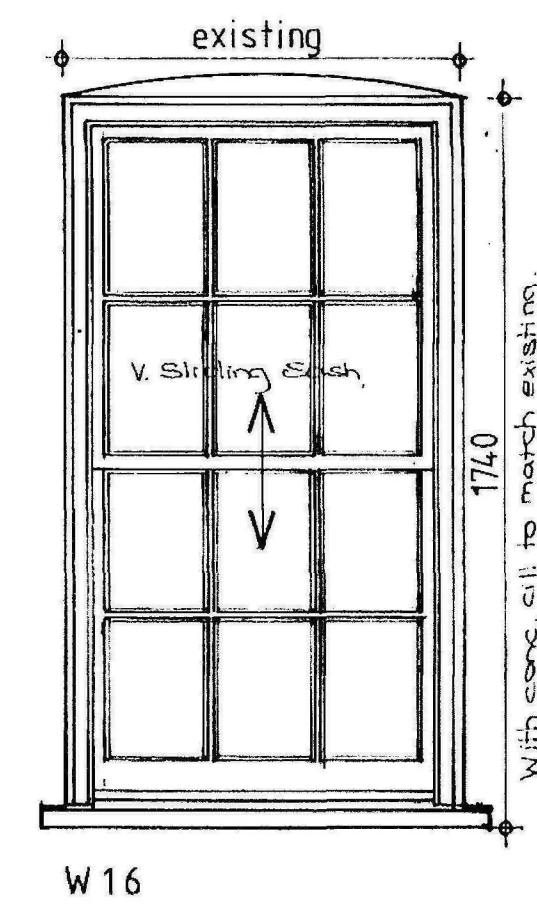
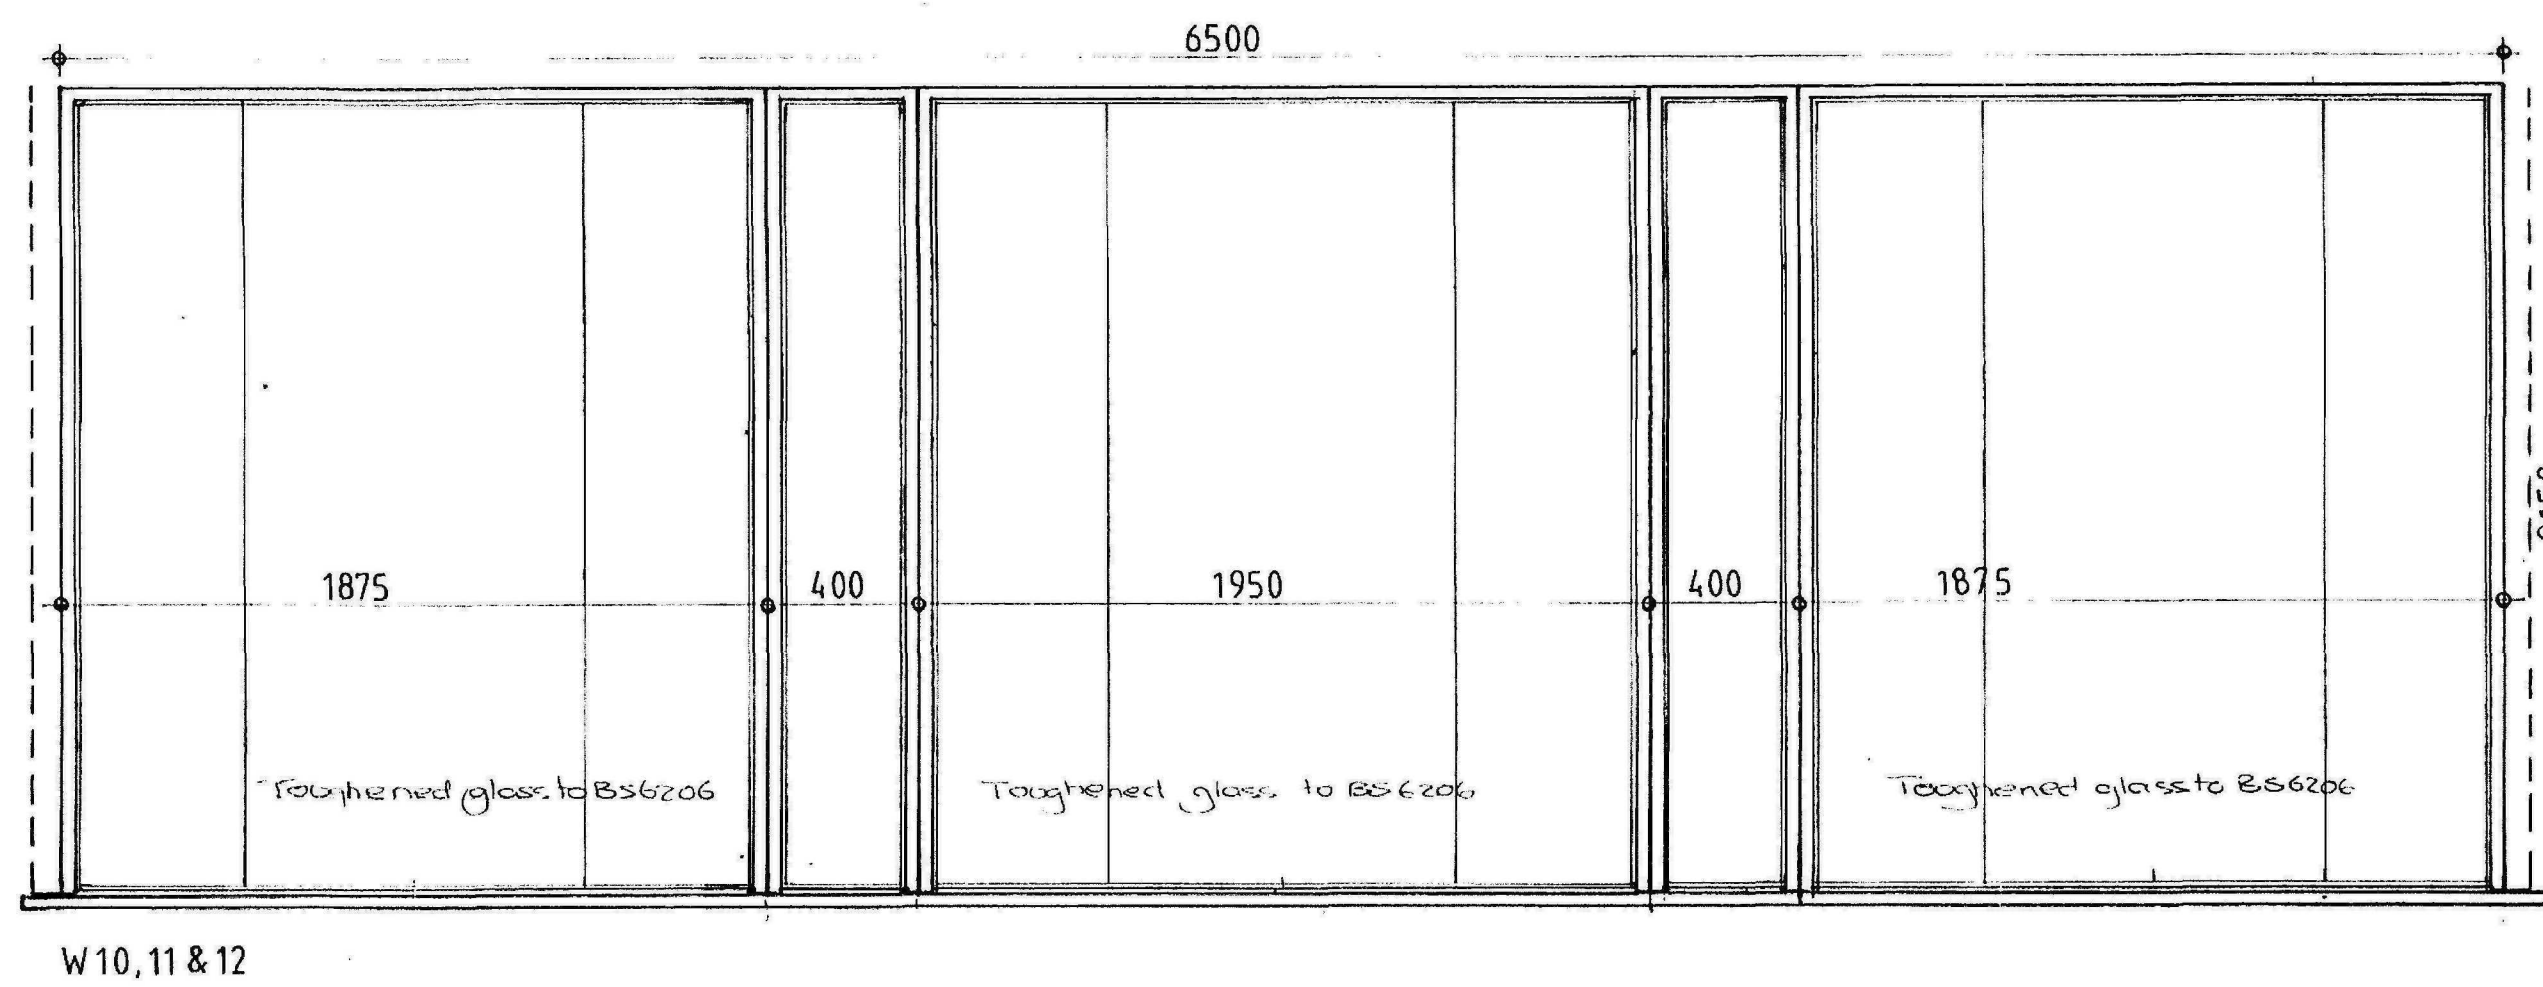
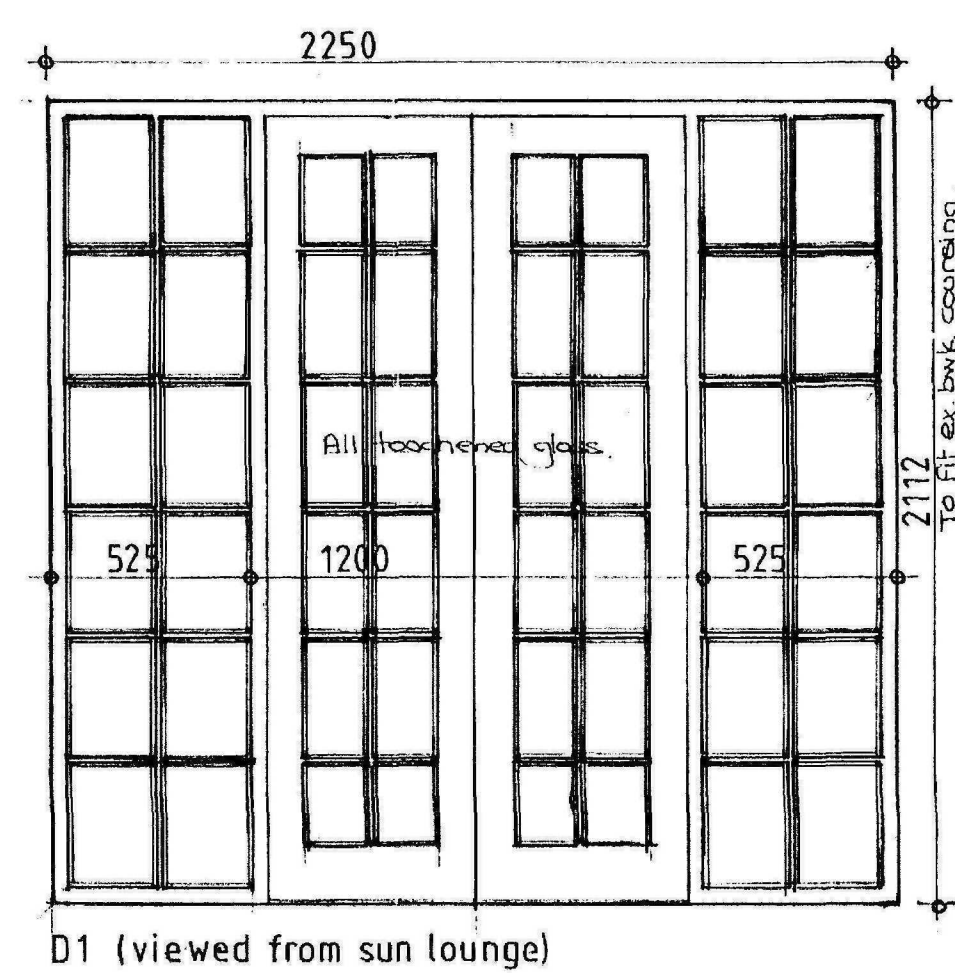
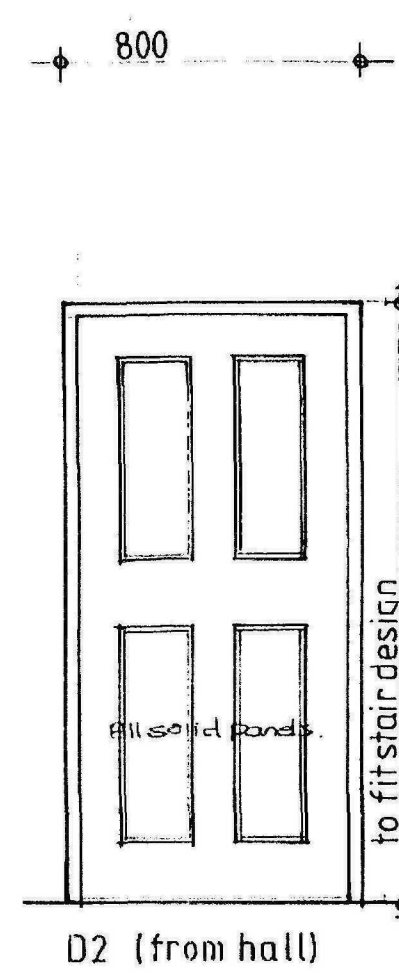
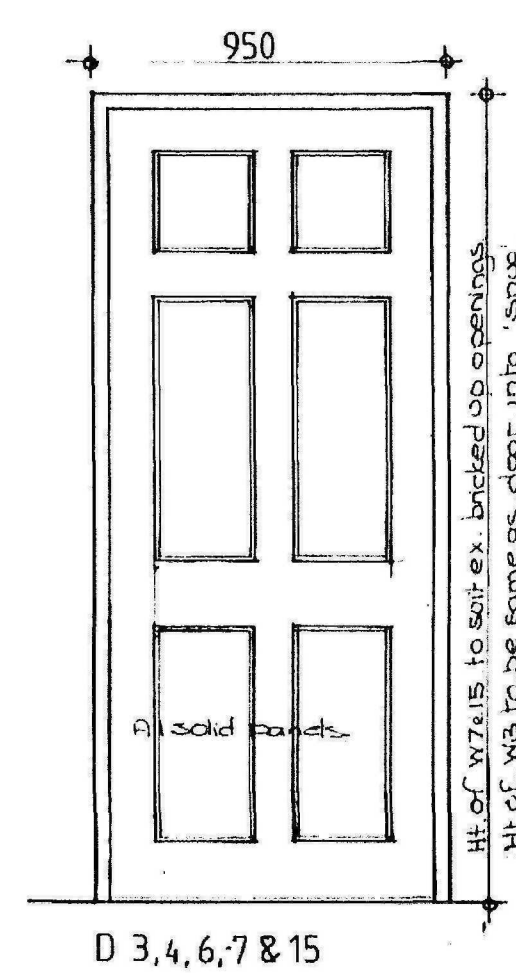
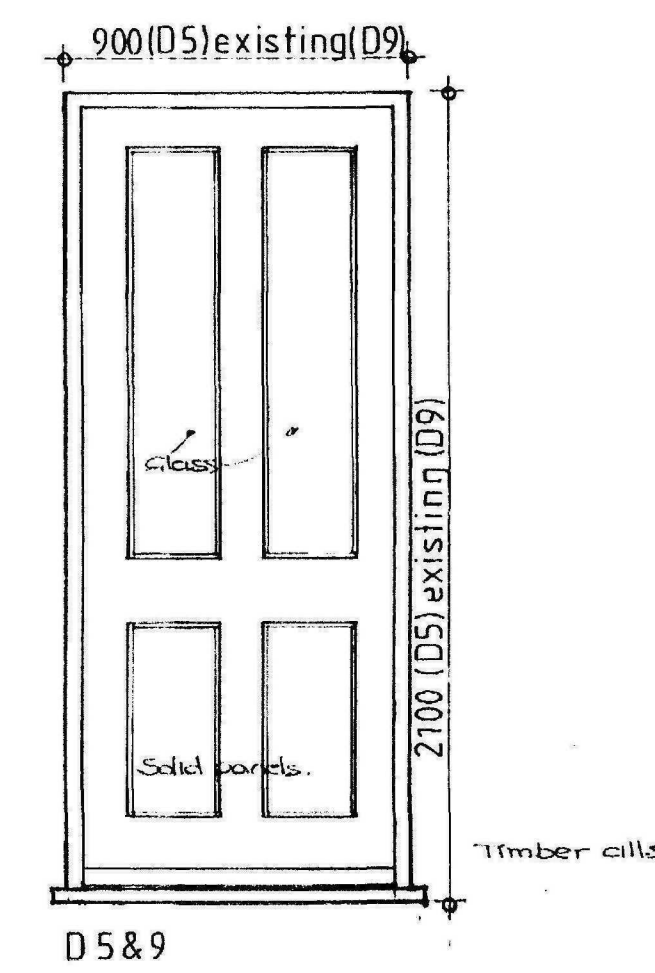


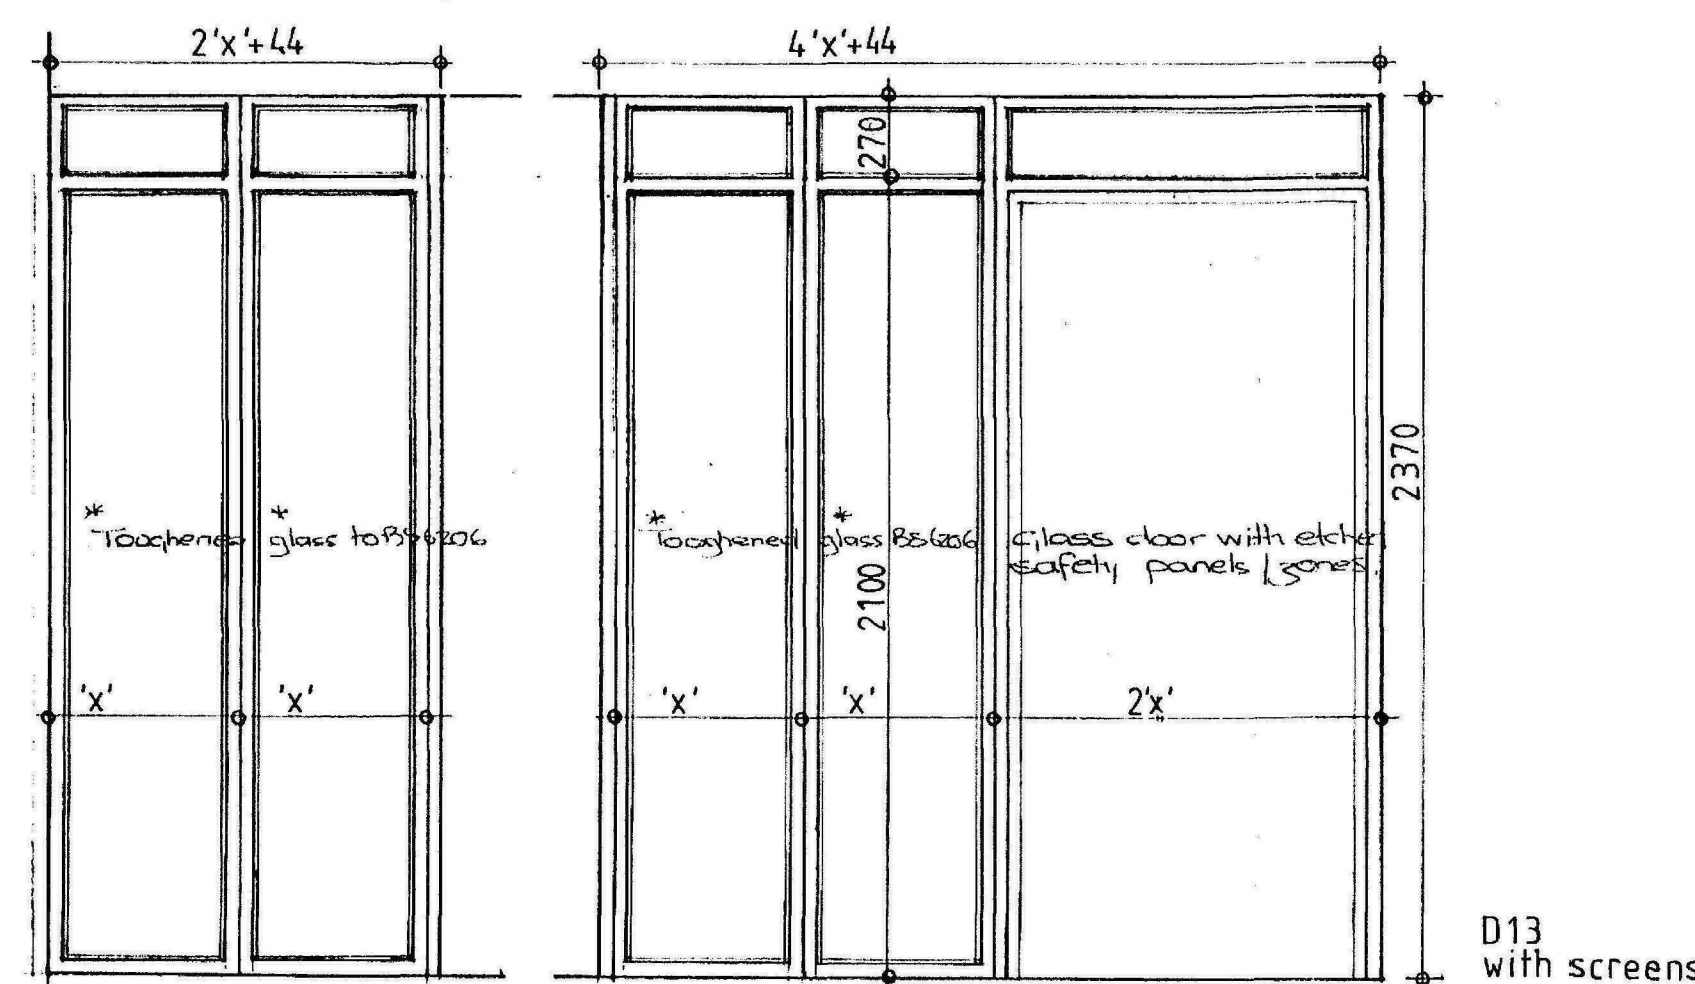

NB. THIS DRAWING TO BE READ IN CONJUNCTION WITH DRAWING NO B2395/15

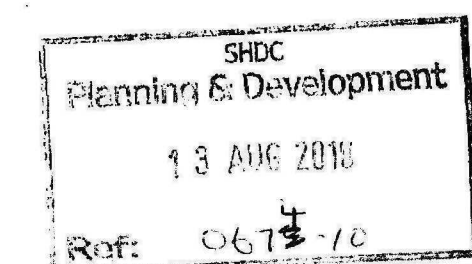

REV A 28.07.10 Doors 4 & 6 came as 2, 7 & 11, Doors 12 & 14 sheet glass.


NEIL DOWLMAN Architecture
Neil Dowlman Architecture Ltd

www.neildowman-architecture.co.uk


Chartered Architects * Architectural Technologists
Designers * Building Engineers * Project Managers
Planning Specialists * Energy and Sustainable * Access Consultants

Client: Mr. & Mrs. R. Smith
Project: Proposed Alterations to Curlew Lodge Sutton Bridge
Title: Patterns for New Doors and Windows


Scale: 1:20
Date: 14/06/2010
Drawn by: GAR
Drawing No: B2395/14
Revision: A

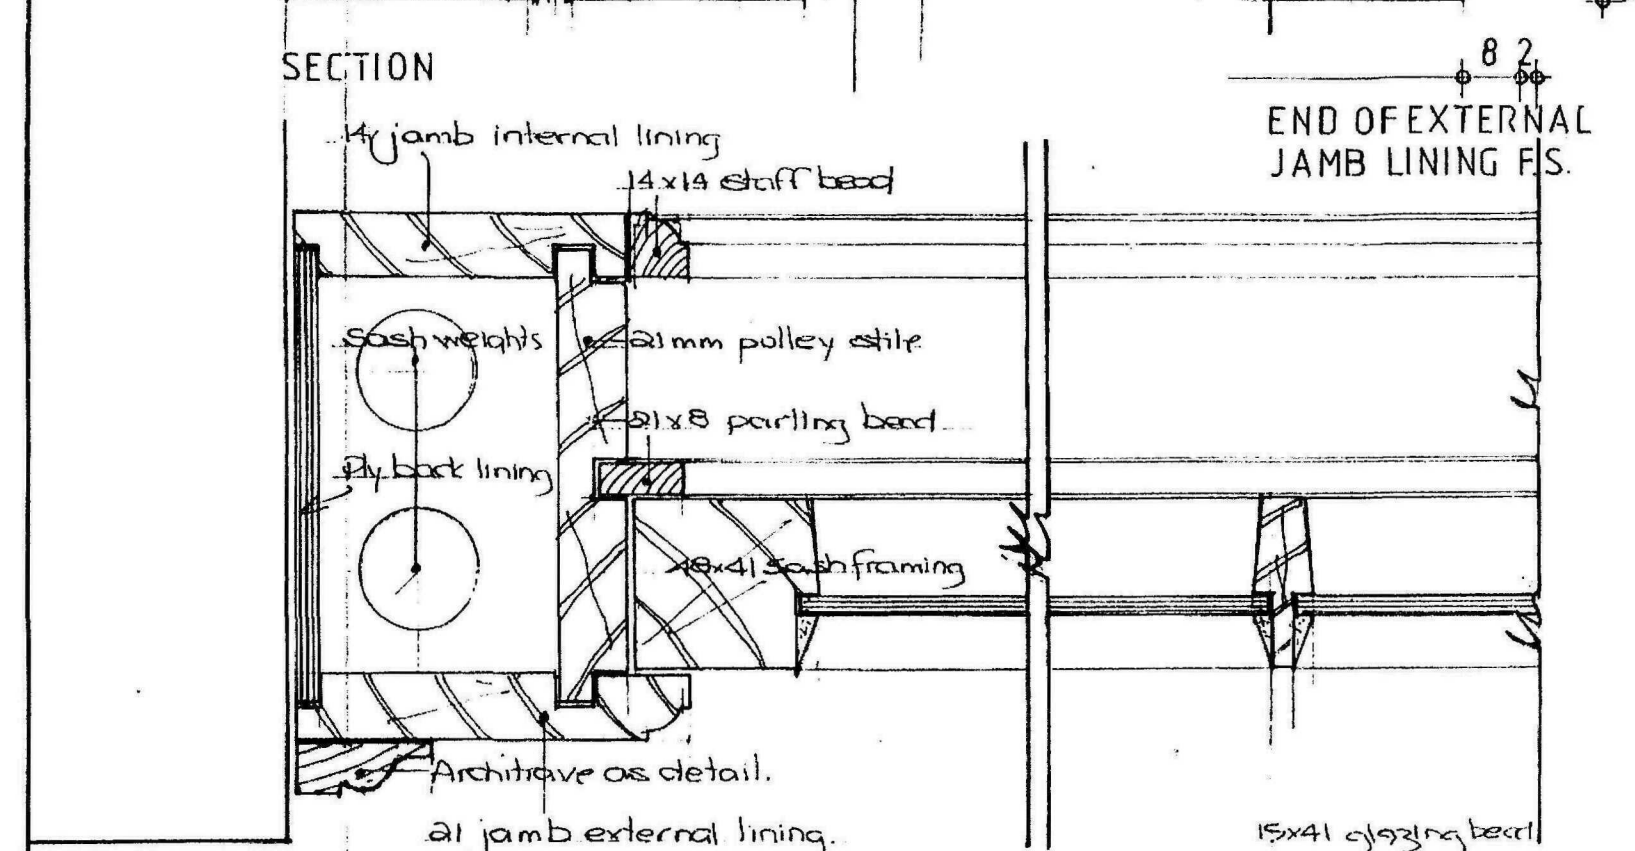


PLAN
WINDOWS W3,4,7,8,14 & 16

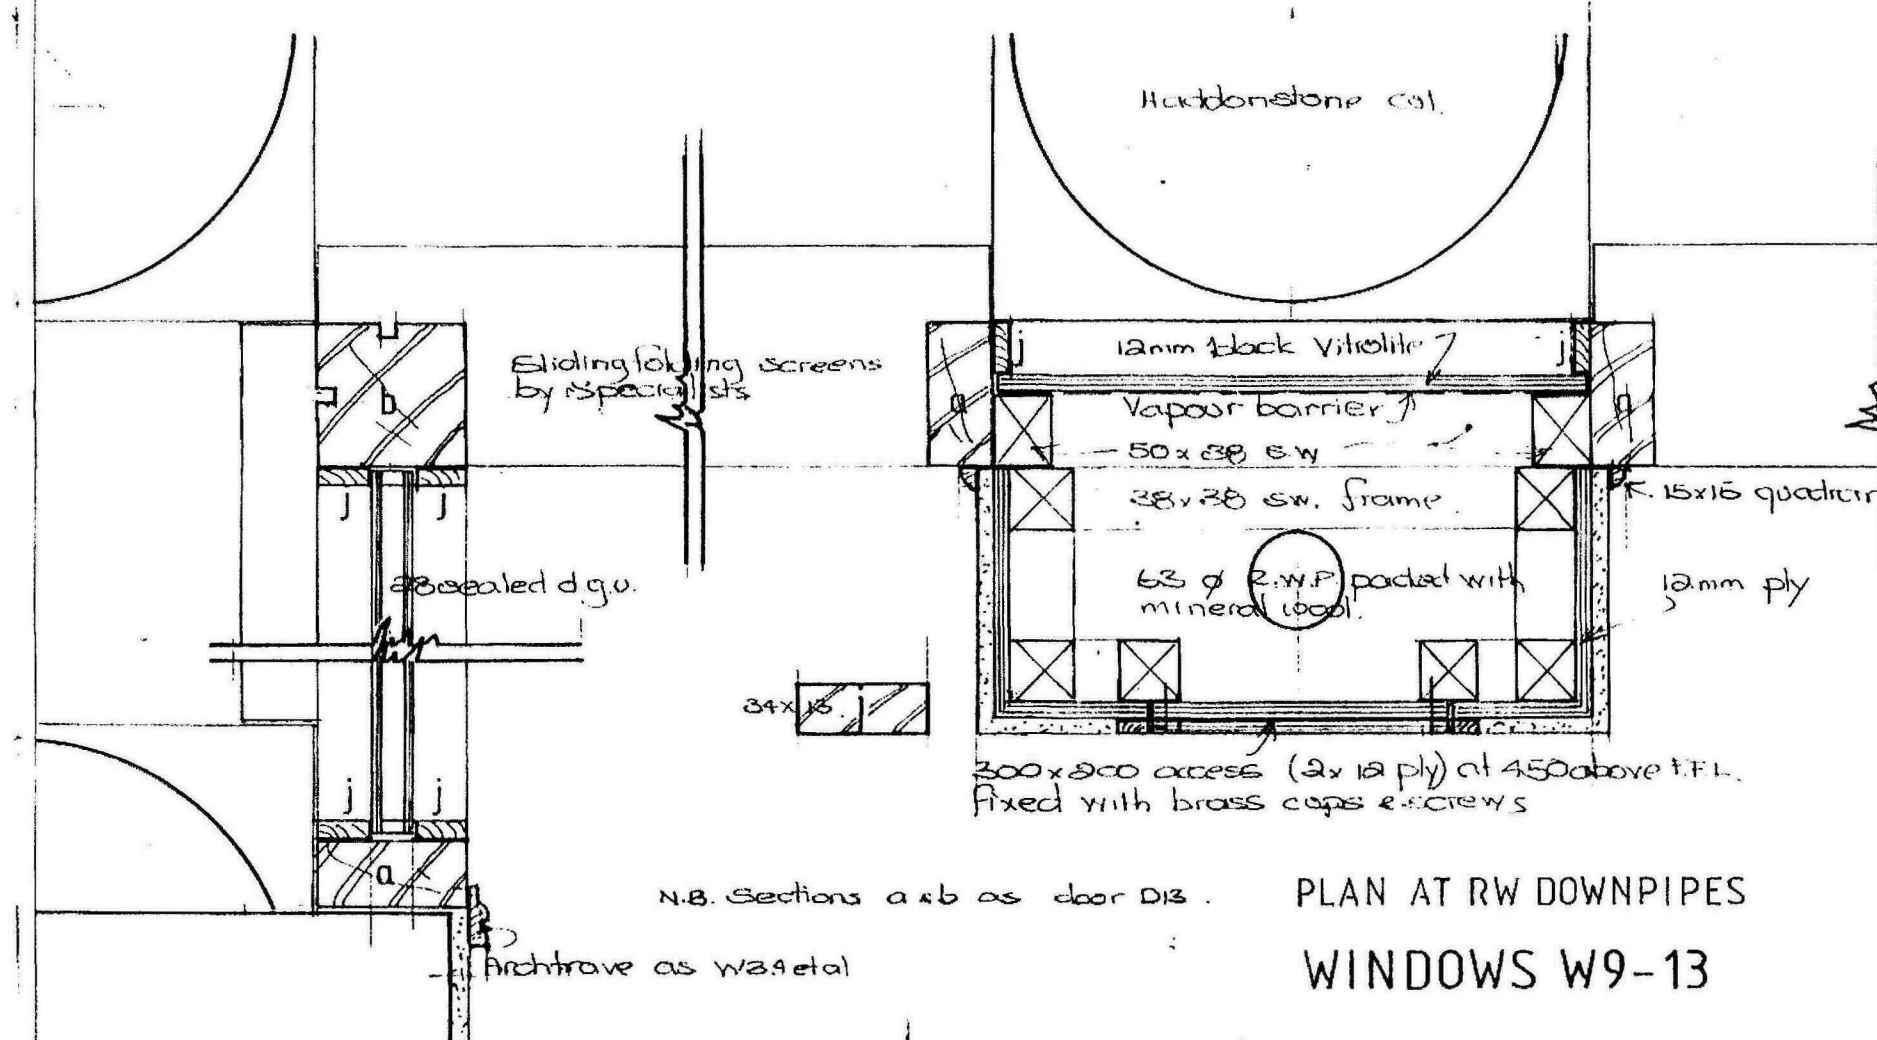

PLAN AT RW DOWNPIPES
WINDOWS W9-13

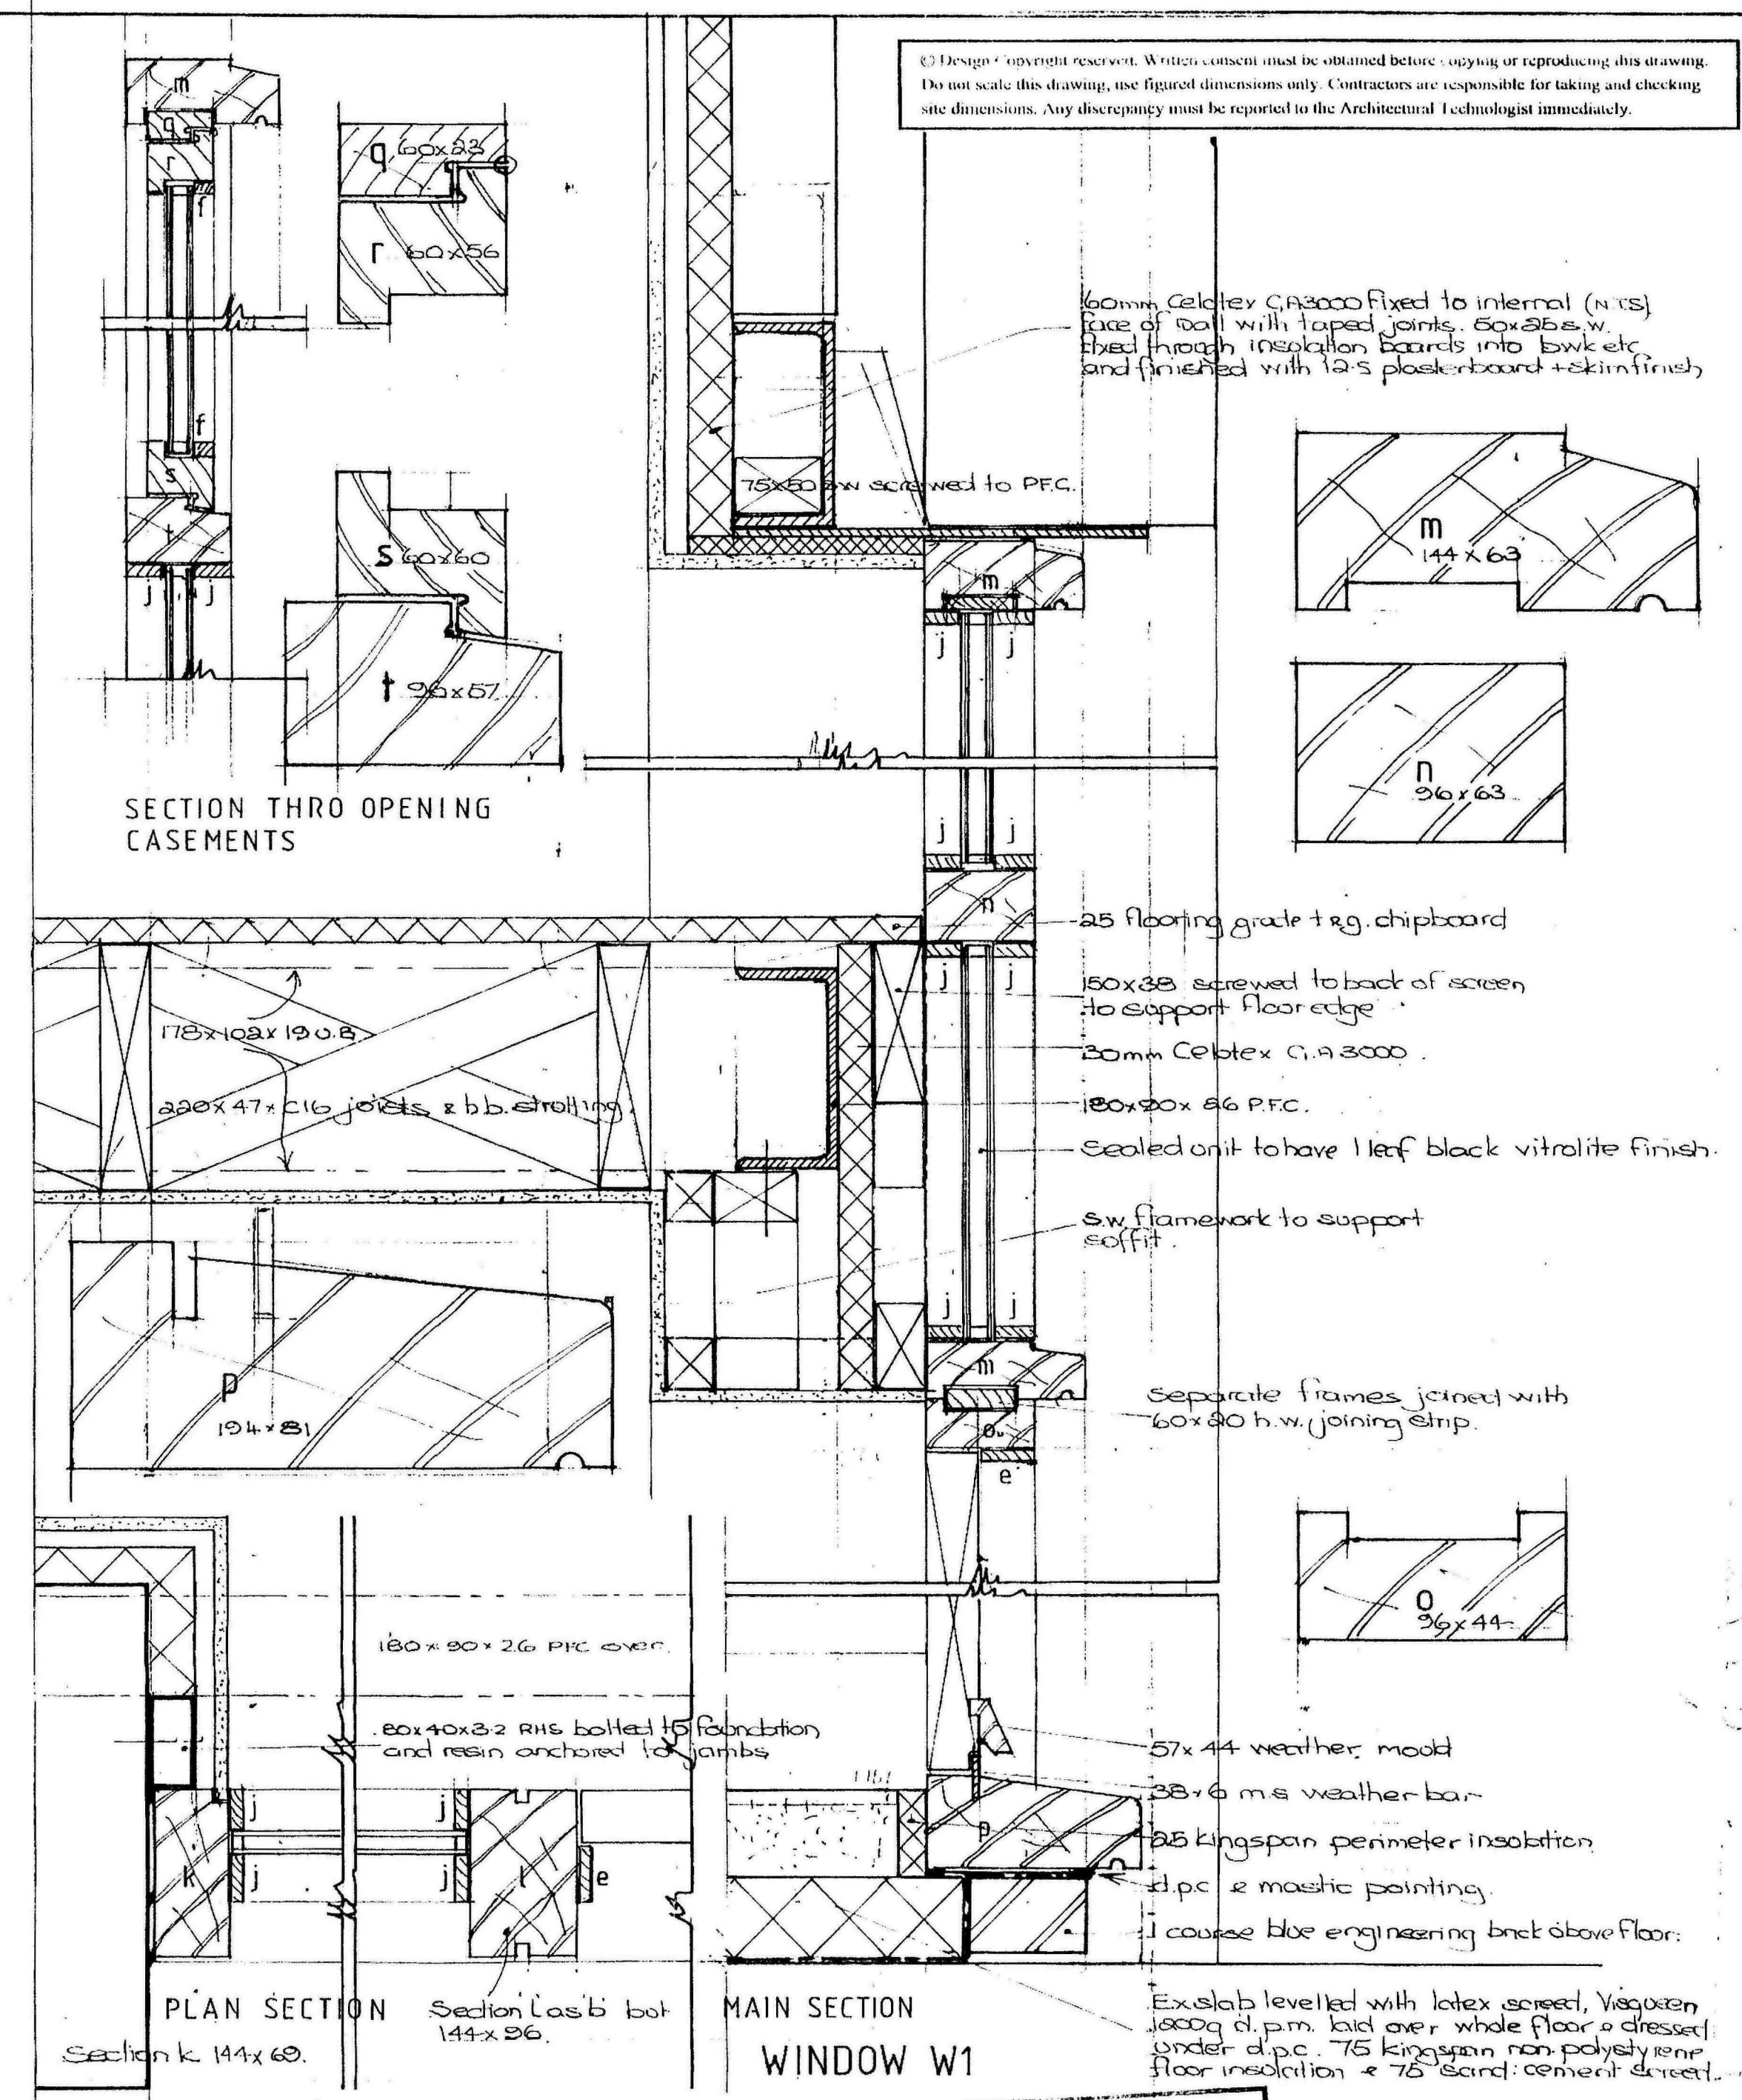


PLAN SECTION

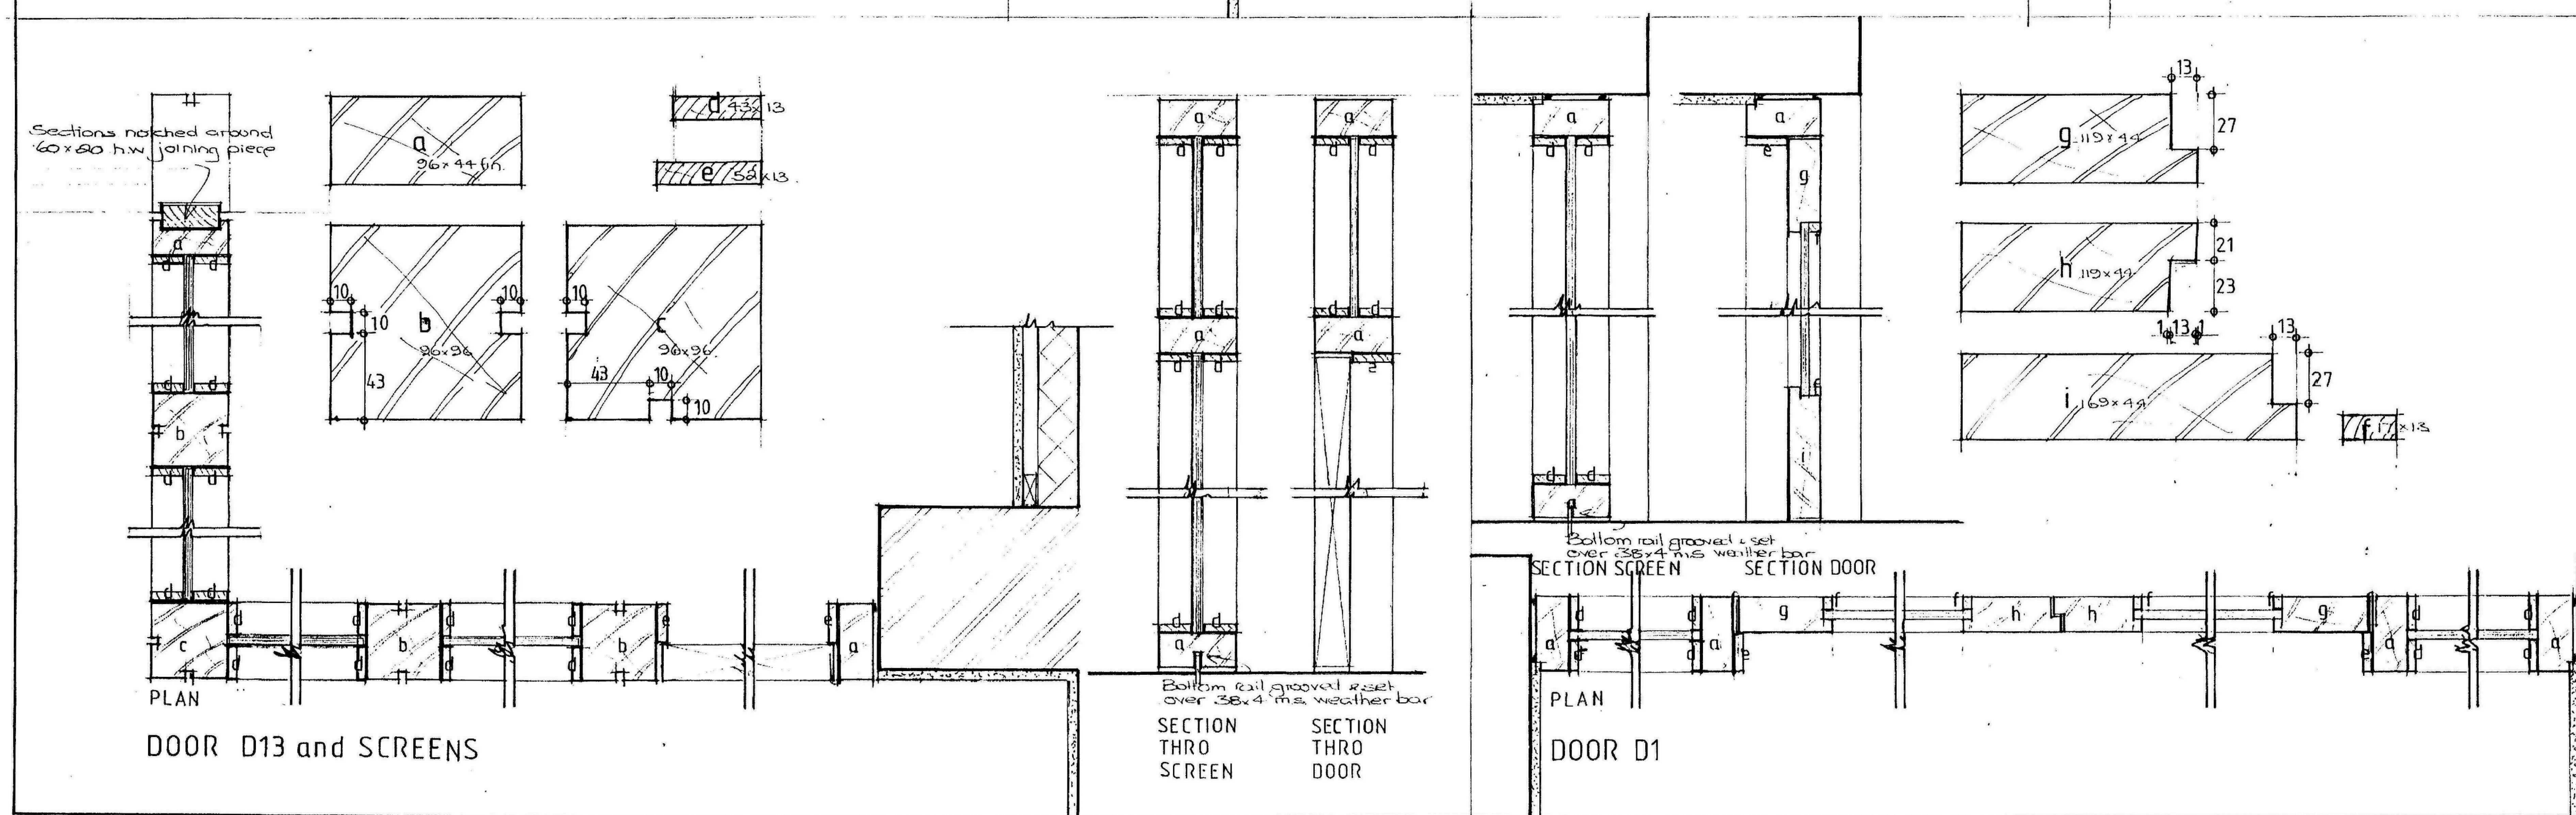

DOOR D13 and SCREENS

DOOR D1

<div>SHDC Planning & Development 13 AUG 2010 4 Ref: 0673-10</div>		<div>☐ ☐ ☐</div>	
<div>Office also based at Barnes & Grantham</div>	<div>NEIL DOWLMAN Architecture</div>		<div>Neil Dowlman Architecture Ltd</div>
	<div> Members of The Royal Institute of British Architects</div>		<div> Members of British Institute of Architectural Technologists</div>
	<div> Composite Building Engineers</div>		
	<div>Chartered Architects * Architectural Technologists Designers * Building Engineers * Project Managers Planning Supervisors * Early wall Surveyors * Access Consultants</div>		
<div>☐ ☐ ☐</div>		<div>☐ ☐ ☐</div>	
Client Mr & Mrs R. Smith		Scale 1:5 + 1/2 F.S.	
Project Proposed Alterations & Extensions Curlw Lodge Guys Head Road Sutton Bridge		Date 20/07/2010 Drawn by: GAR	
Title Joinery Details		Drawing No. B2395/17	
		Revision	

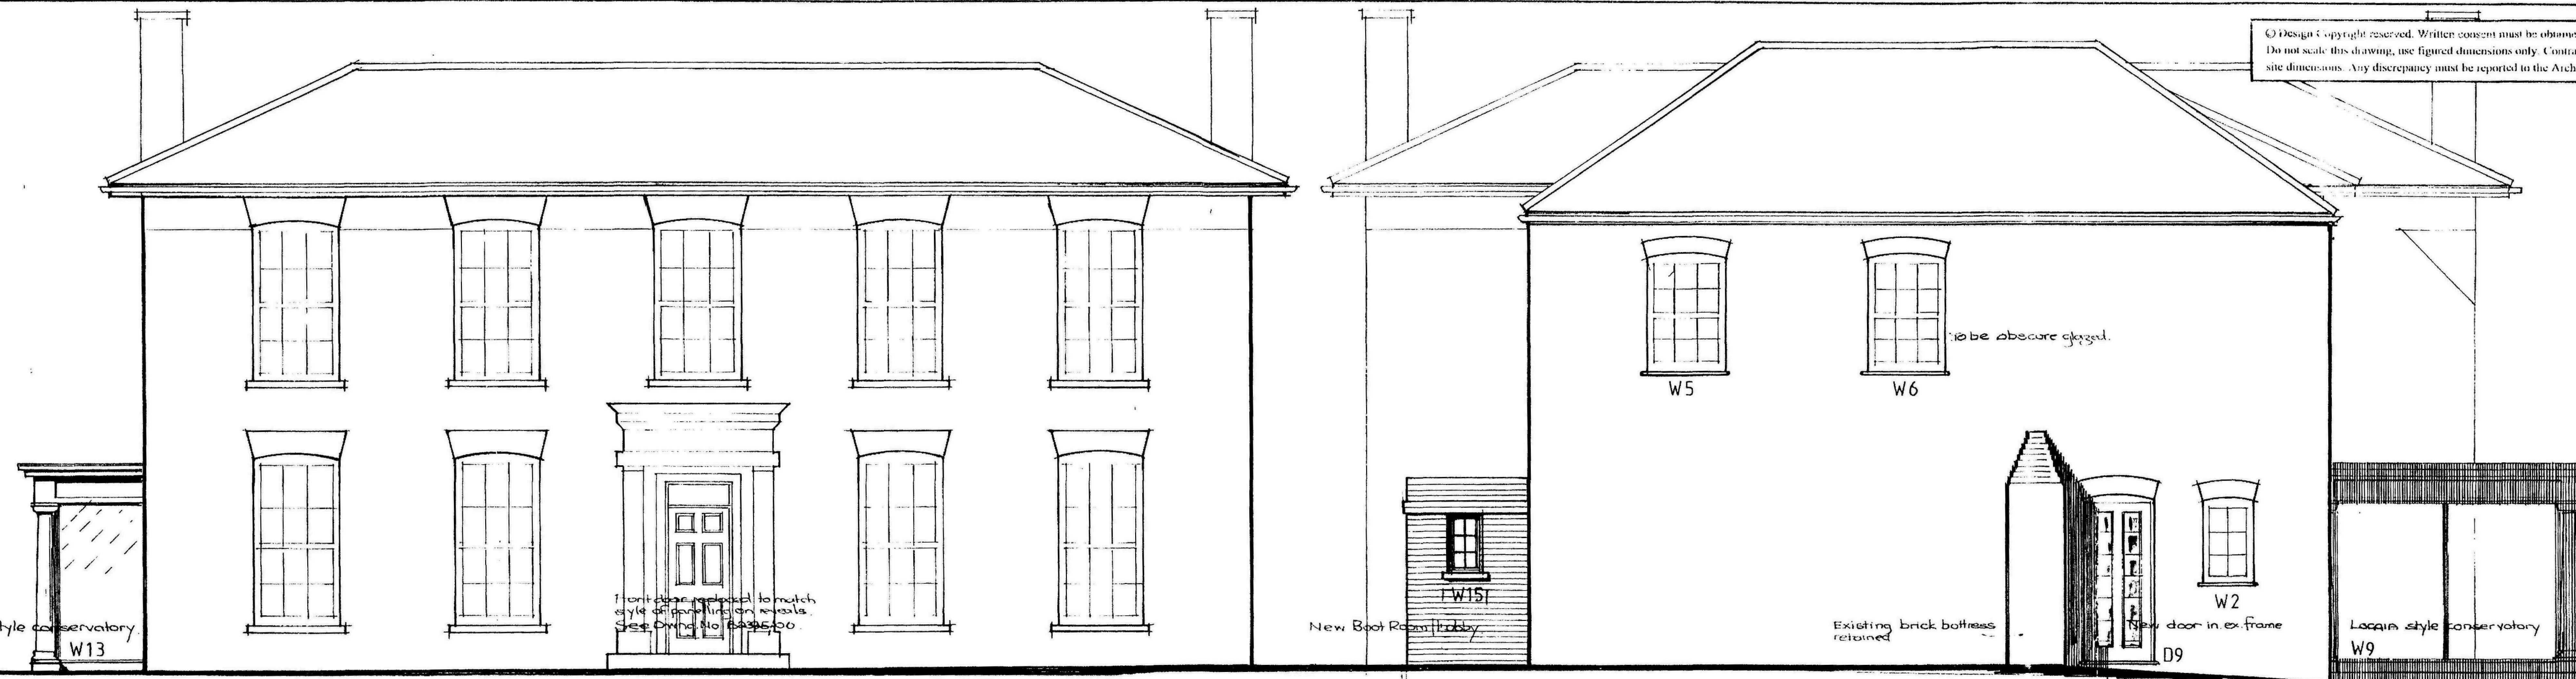


SOUTH EAST ELEVATION


NORTH WEST ELEVATION



SOUTH WEST ELEVATION

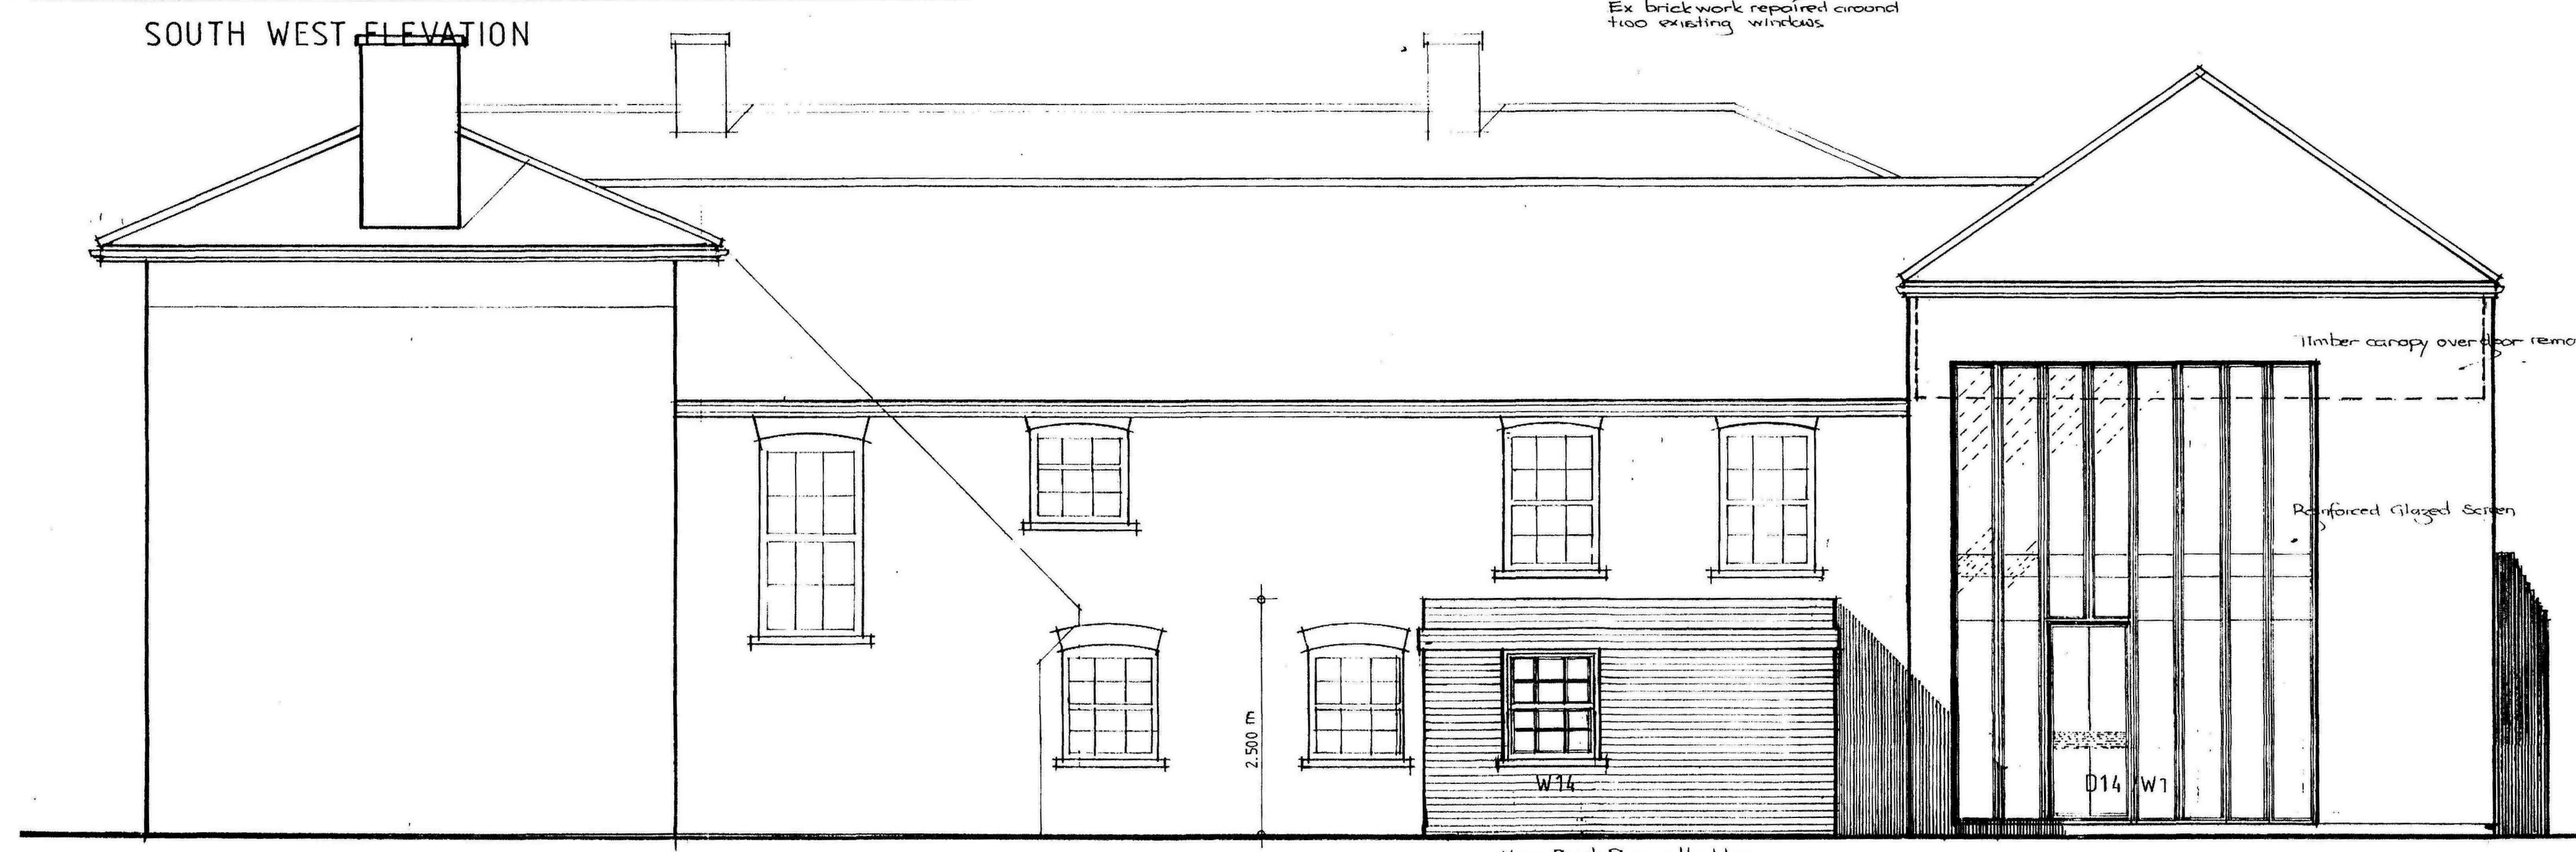

NORTH EAST ELEVATION

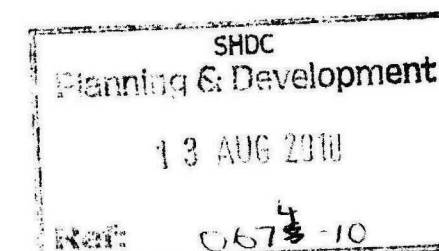

REVA 15/02/2010 Screen & Boot room alterations.

NEIL DOWLMAN Architecture Neil Dowlman Architecture Ltd
Tel 01205 357272 Fax 01205 351115
Email: neil@neildowlman-architecture.co.uk

Members of The Royal Institute of British Architects
Members of The Royal Institute of Architectural Technologists
Chartered Architects * Architectural Technologists
Designers * Building Engineers * Project Managers
Planning Supervisors * Party Wall Surveyors * Access Consultants

www.neildowlman-architecture.co.uk

Client
Mr & Mrs R Smith
Project

Proposed Alterations to
Curlew Lodge
Sutton Bridge

Title

Proposed Elevations

Scale
1:50
Date
17/12/2009
Drawn by:
GAR
Drawing No.
B2395/05
Revision
A