



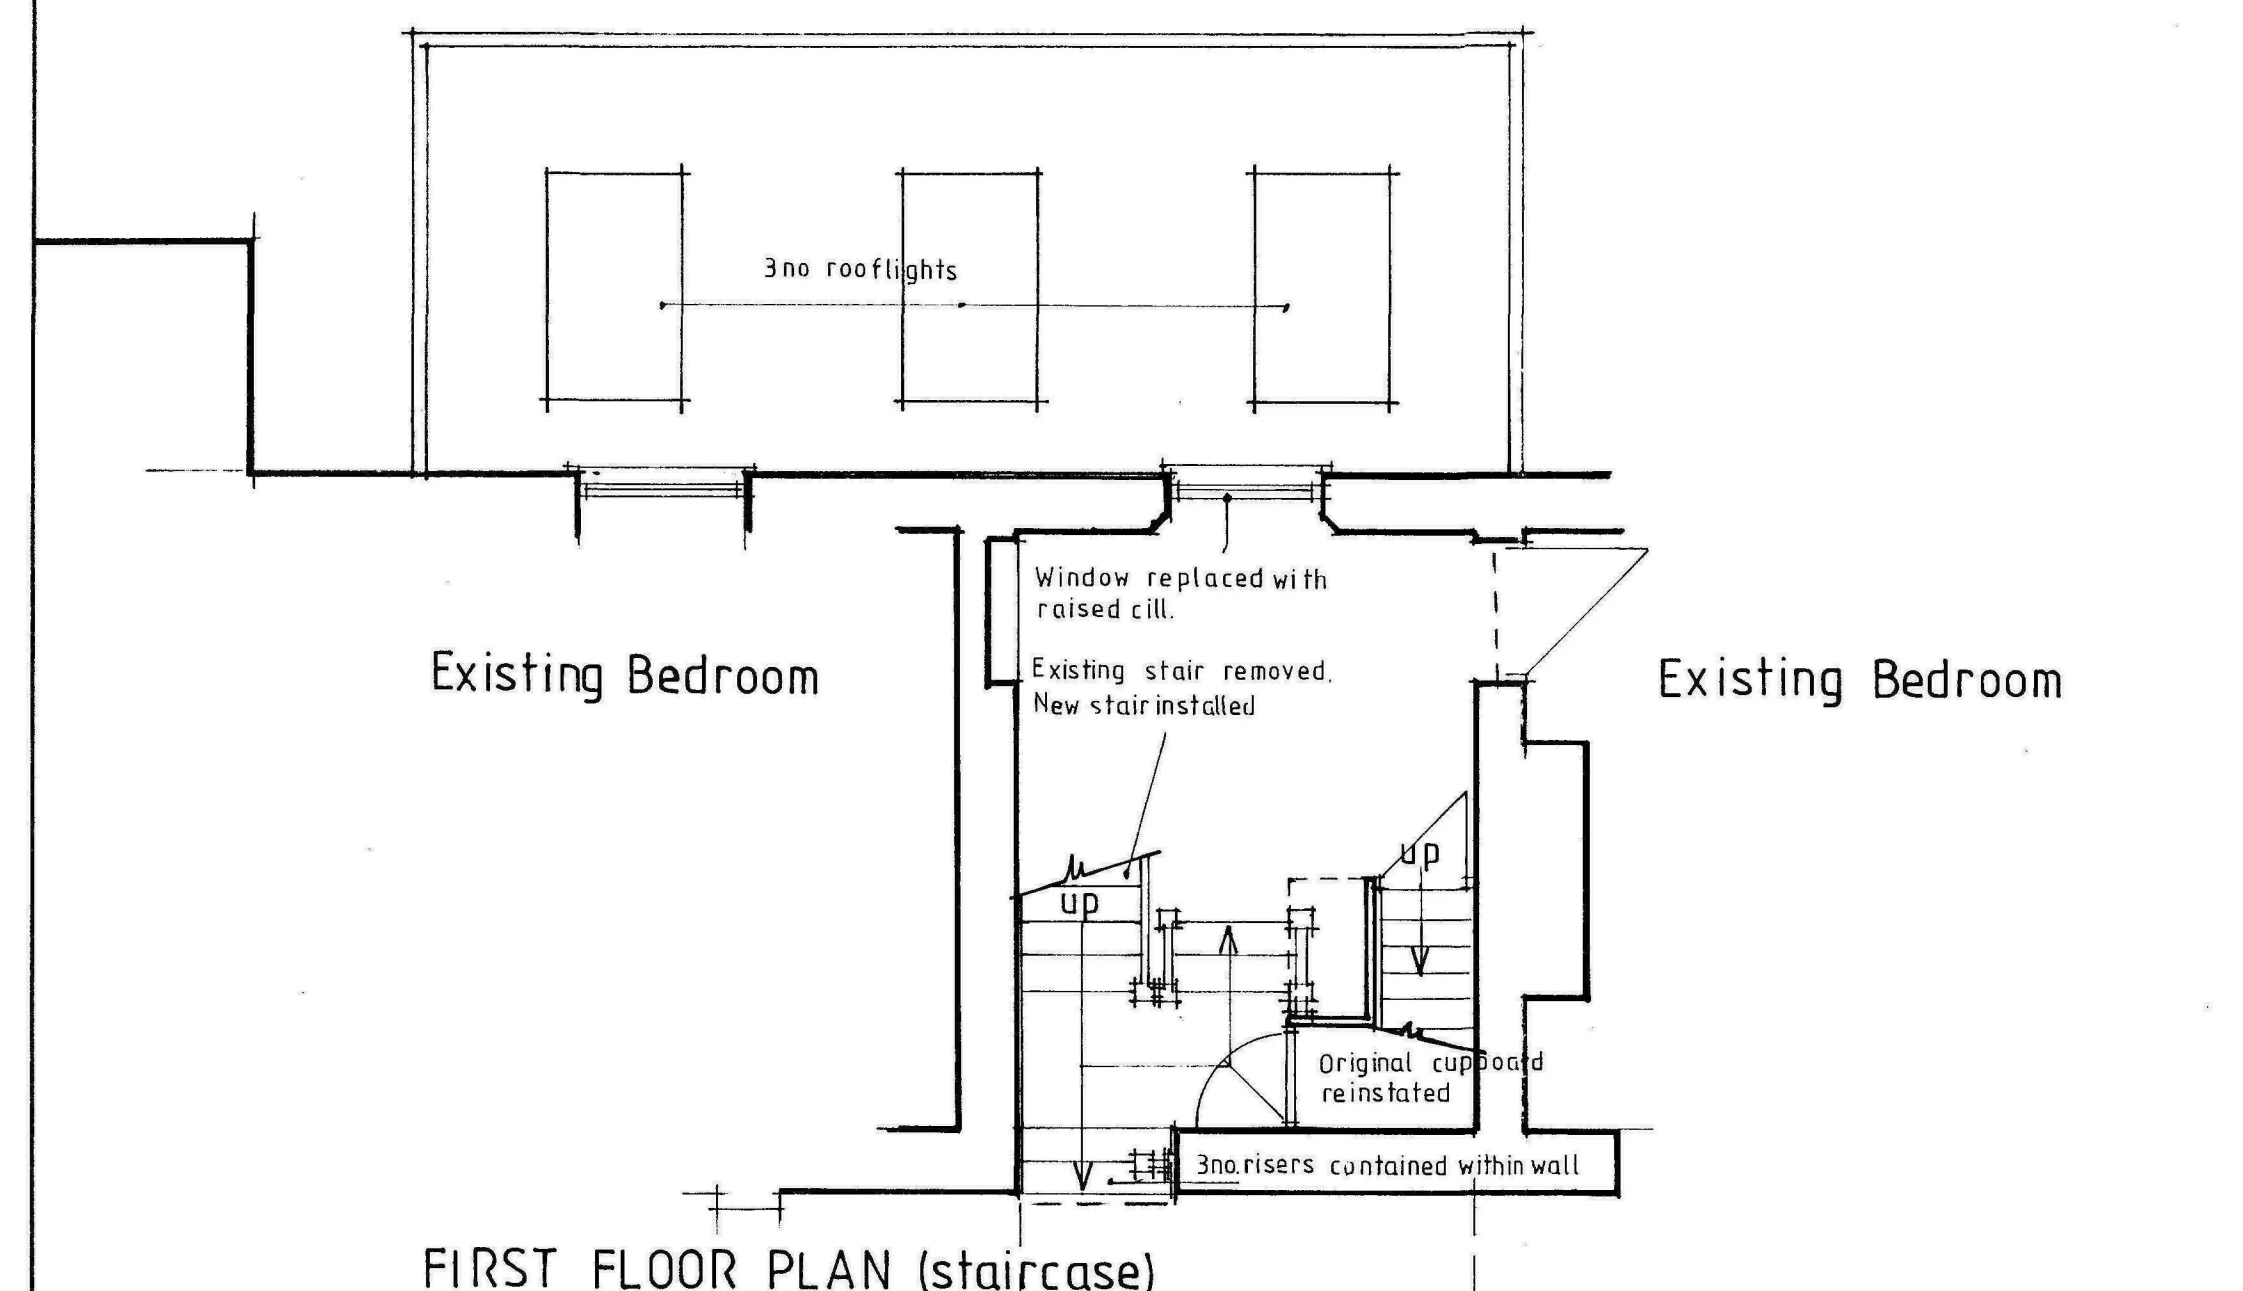


FIRST FLOOR PLAN (staircase)

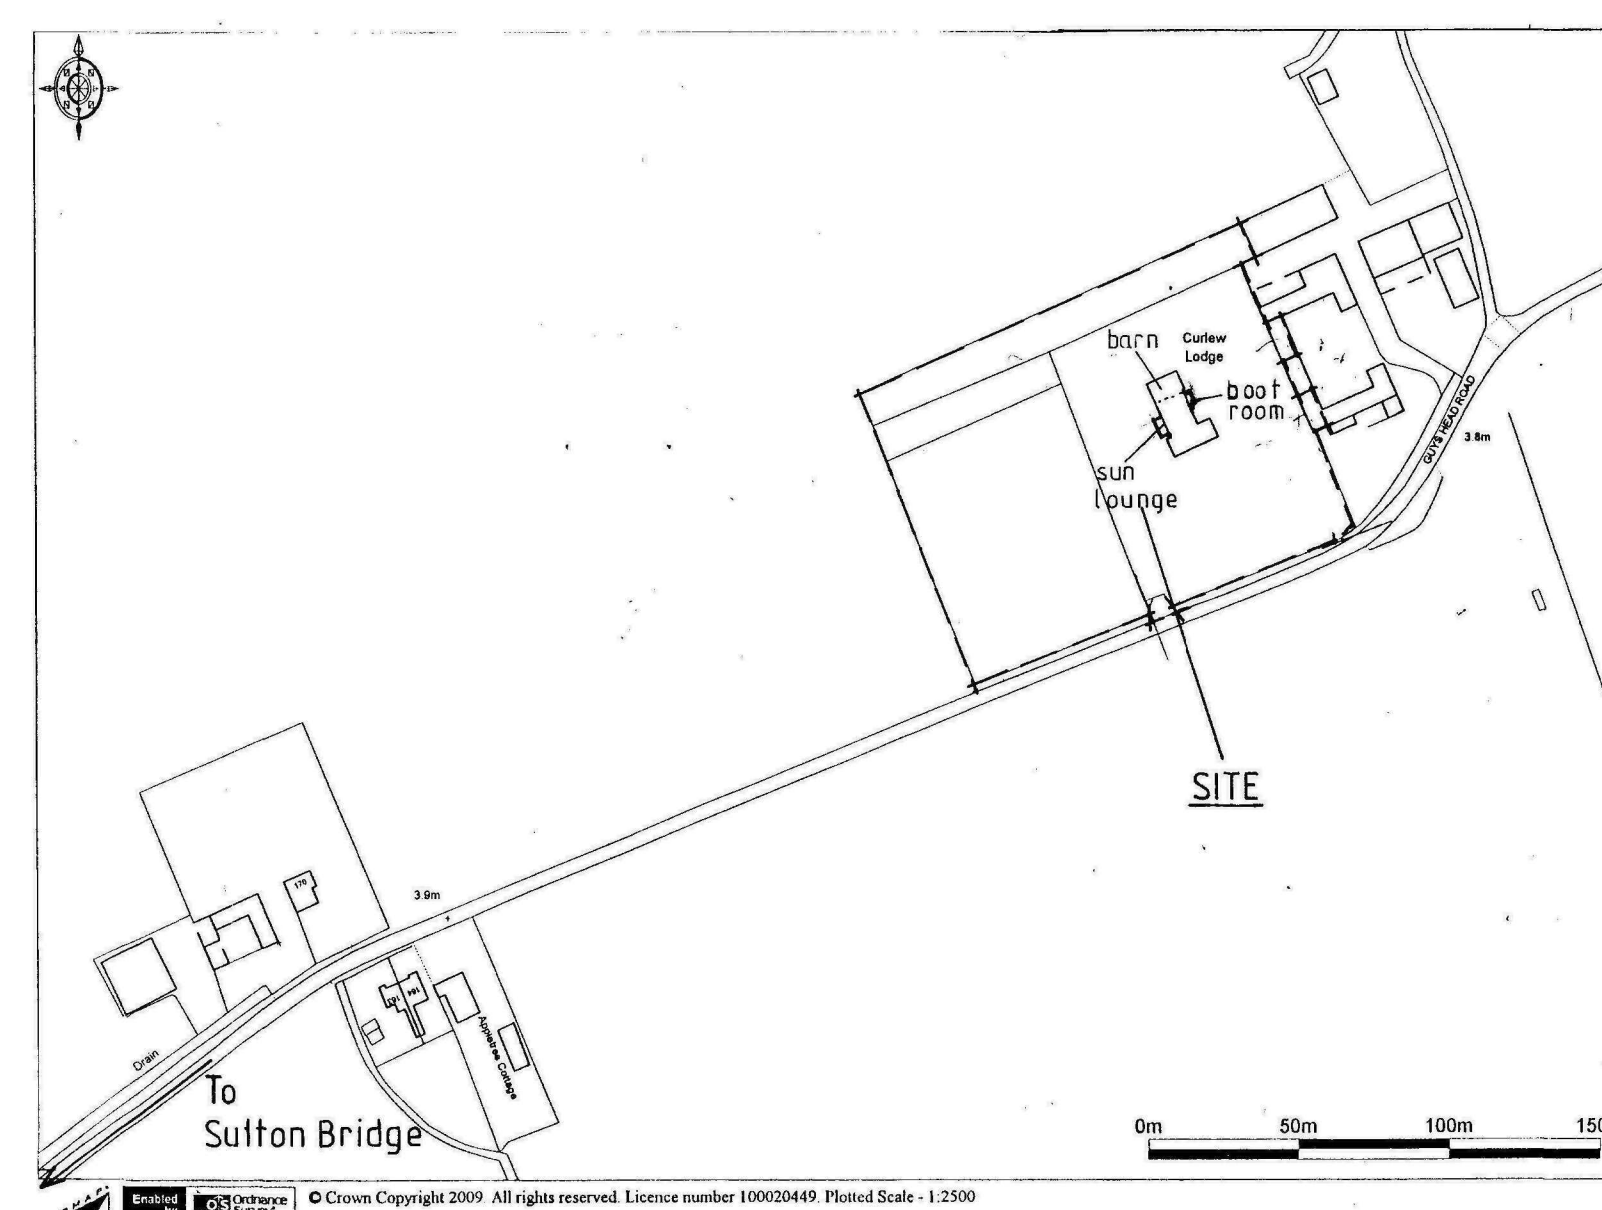


LOCATION PLAN

1:2500

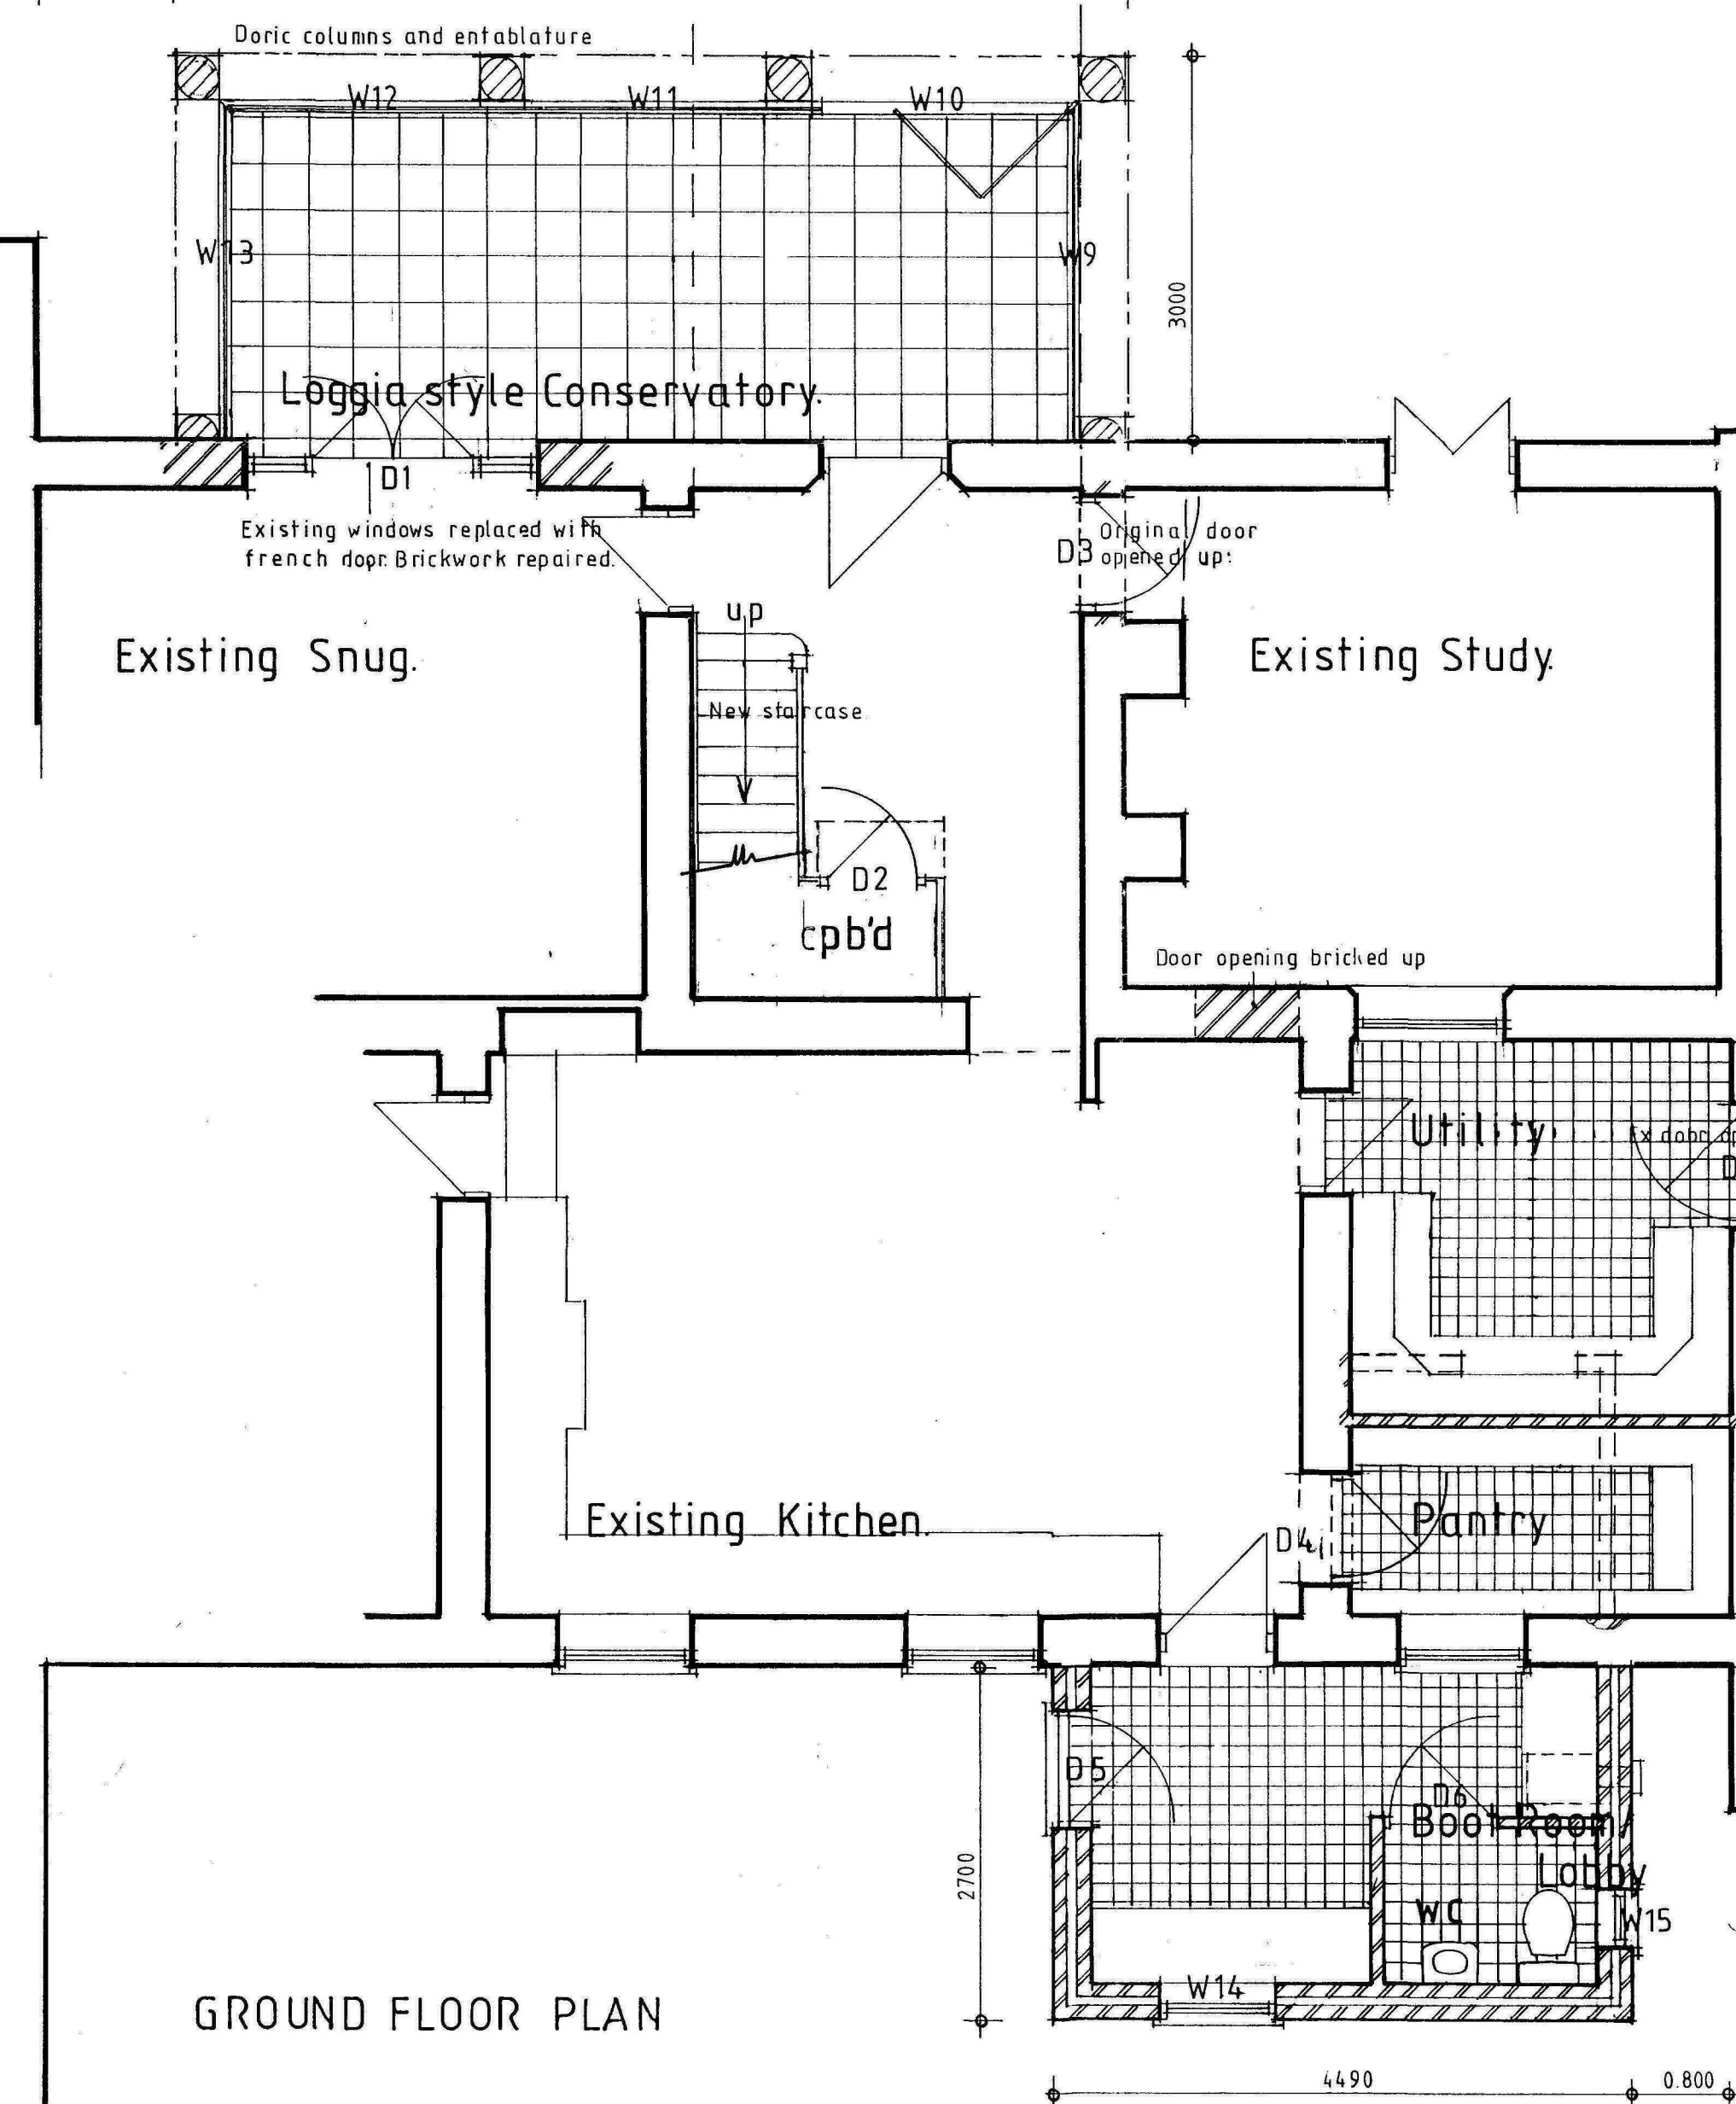

GROUND FLOOR PLAN

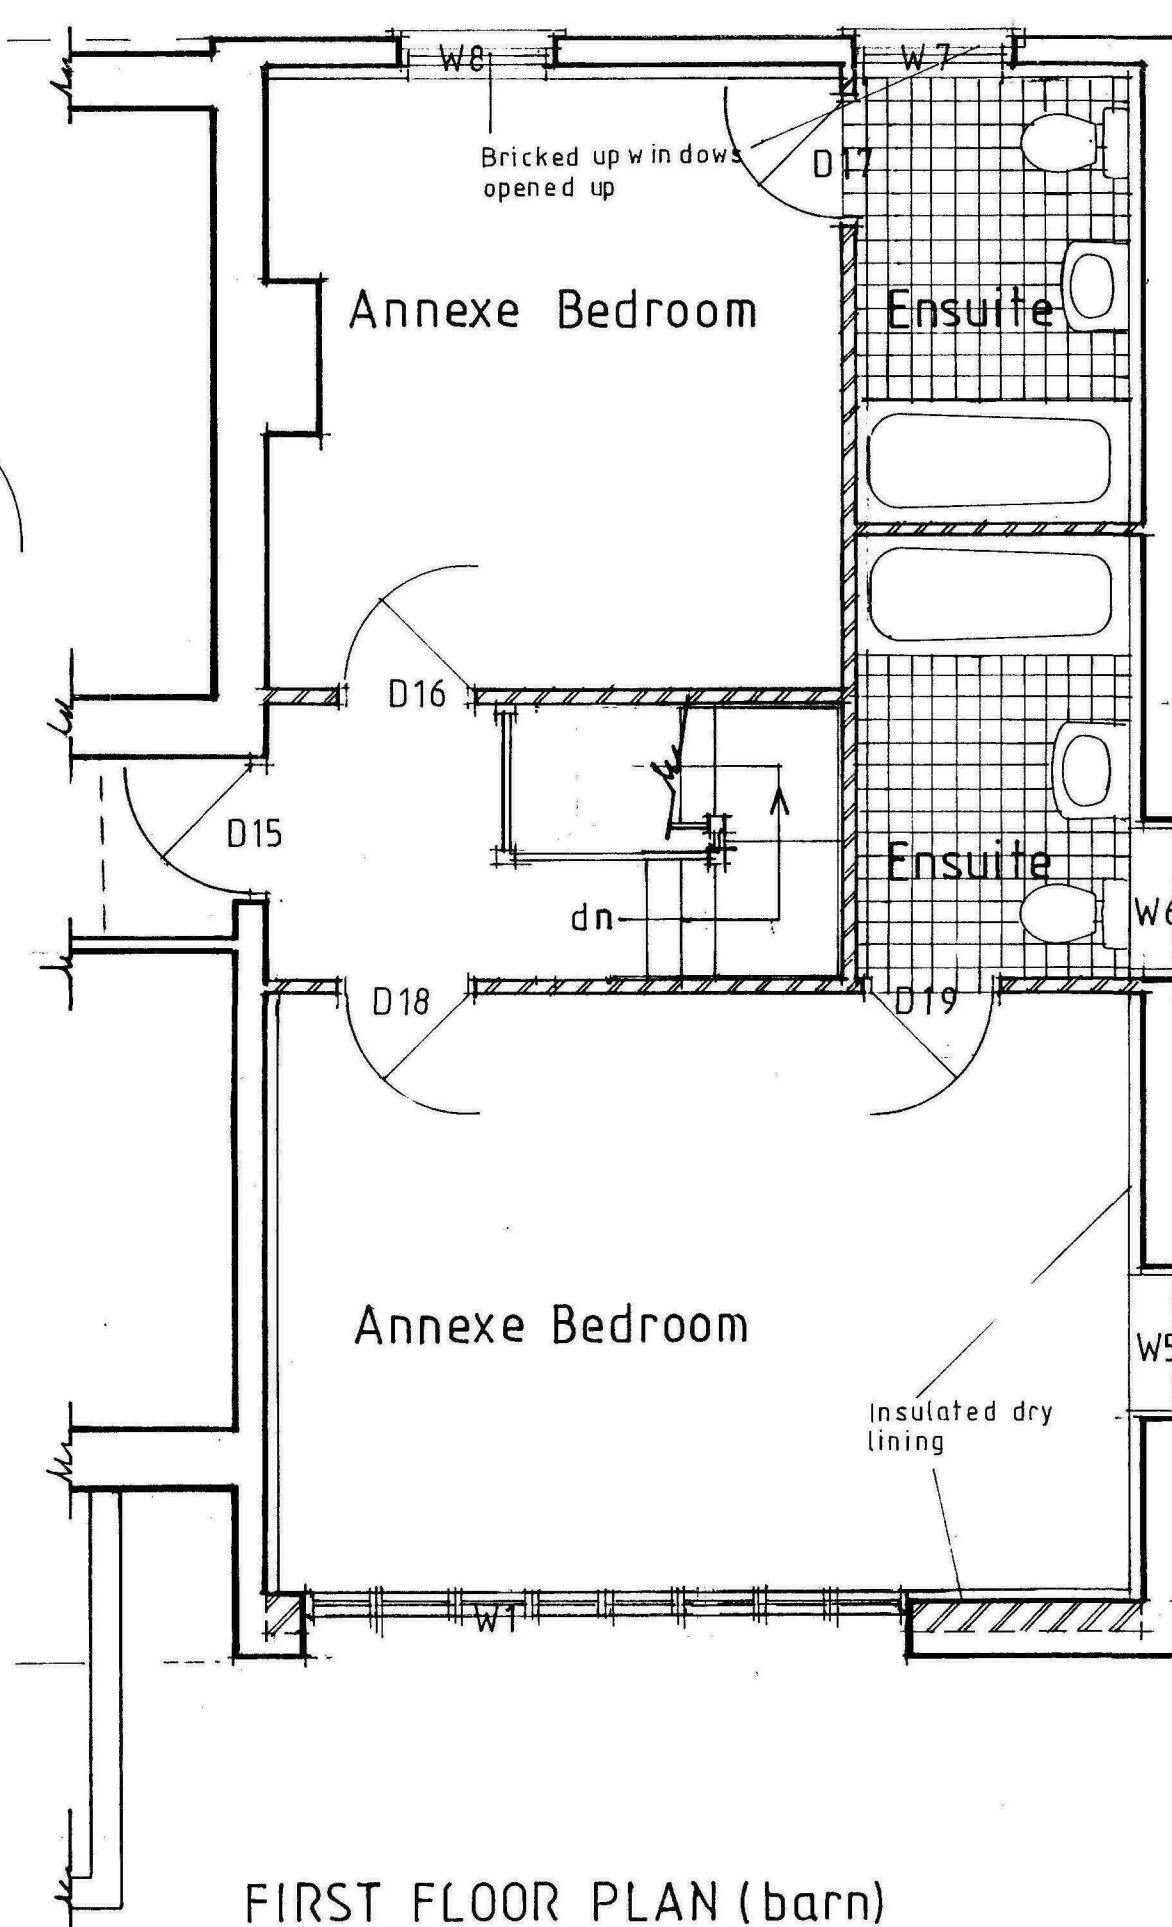

FIRST FLOOR PLAN (barn)

SHDC
Planning & Development
13 AUG 2010
Ref: 0675-10

REV B 19.05.2010 Annexe stair redesigned
REV A 12.02.2010 Screen & Bootroom alterations

NEIL DOWLMAN Architecture
Neil Dowlman Architecture Ltd
Tel: 01205 357272 Fax: 01205 351113
Email: bsston@neildowlman-architecture.co.uk

Members of The Royal Institute of British Architects
Members of British Institute of Architectural Technologists
Chartered Architects * Architectural Technologists
Designers * Building Engineers * Project Managers
Planning Supervisors * Party wall Surveyors * Access Consultants

www.neildowlman-architecture.co.uk

Client	Mr and Mrs R. Smith	Scale	1:50
Project	Proposed Alterations to Curlew Lodge Sulton Bridge	Date	15/12/2009
		Drawn by:	GAR
		Drawing No.	B2395/04
Title	Proposed Scheme	Revision	AB




SOUTH EAST ELEVATION


NORTH WEST ELEVATION



SOUTH WEST ELEVATION

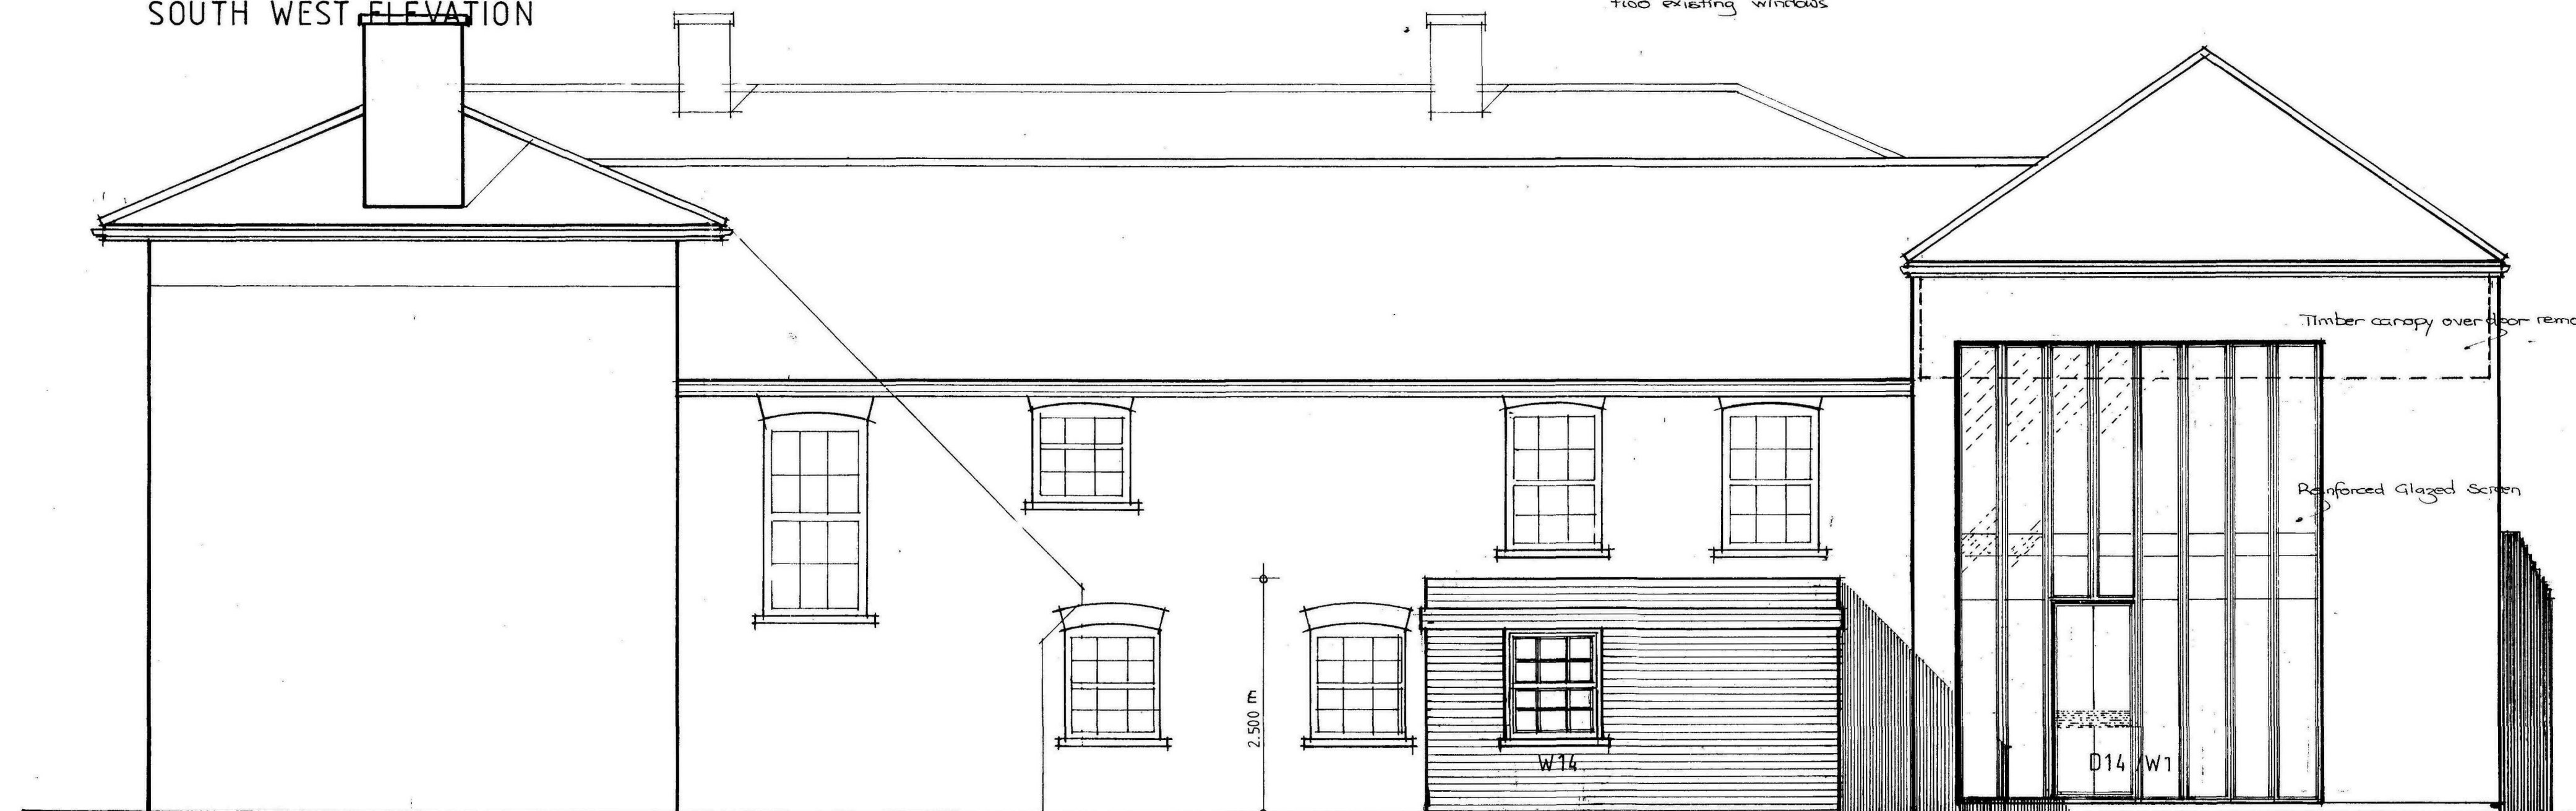

NORTH EAST ELEVATION

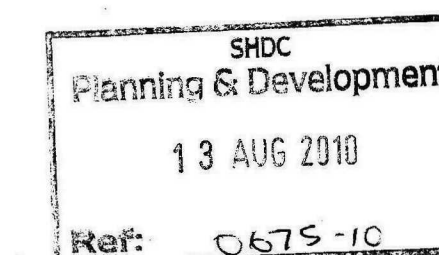

REVA 15/02/2010 Screen & Boot room alterations.

NEIL DOWLMAN Architecture
Neil Dowlman Architecture Ltd
Tel: 01205 357272 Fax: 01205 351115
Email: boston@neildowlman-architecture.co.uk

Members of The Royal Institute of British Architects
Members of British Institute of Architectural Technologists
Chartered Architects * Architectural Technologists
Designers * Building Engineers * Project Managers
Planning Supervisors * Party Wall Surveyors * Access Consultants

www.neildowlman-architecture.co.uk

Client
Mr & Mrs R Smith

Project

Proposed Alterations to
Curlew Lodge
Sutton Bridge

Title

Proposed Elevations

Scale

1:50

Date

17/12/2009

Drawn by:

GAR













Drawing No.

B2395/05


Revision

A


© Design & copyright reserved. Written consent must be obtained before copying or reproducing this drawing. Do not scale this drawing, use figured dimensions only. Contractors are responsible for taking and checking site dimensions. Any discrepancy must be reported to the Architectural Technologist immediately.

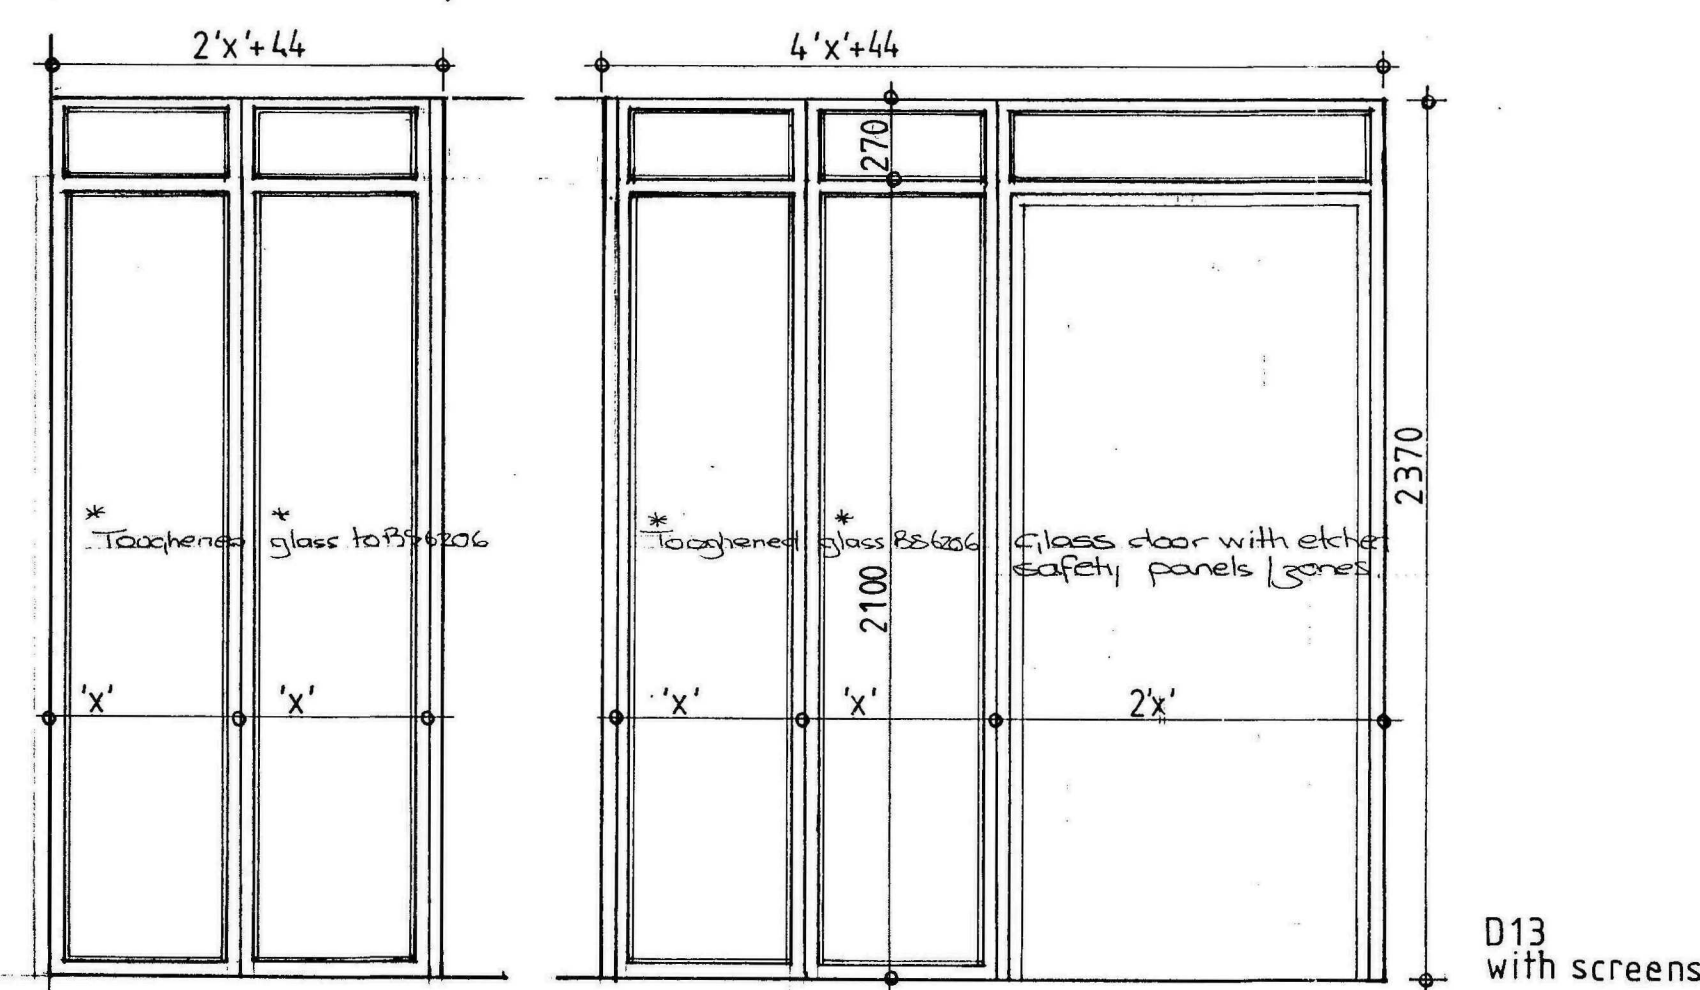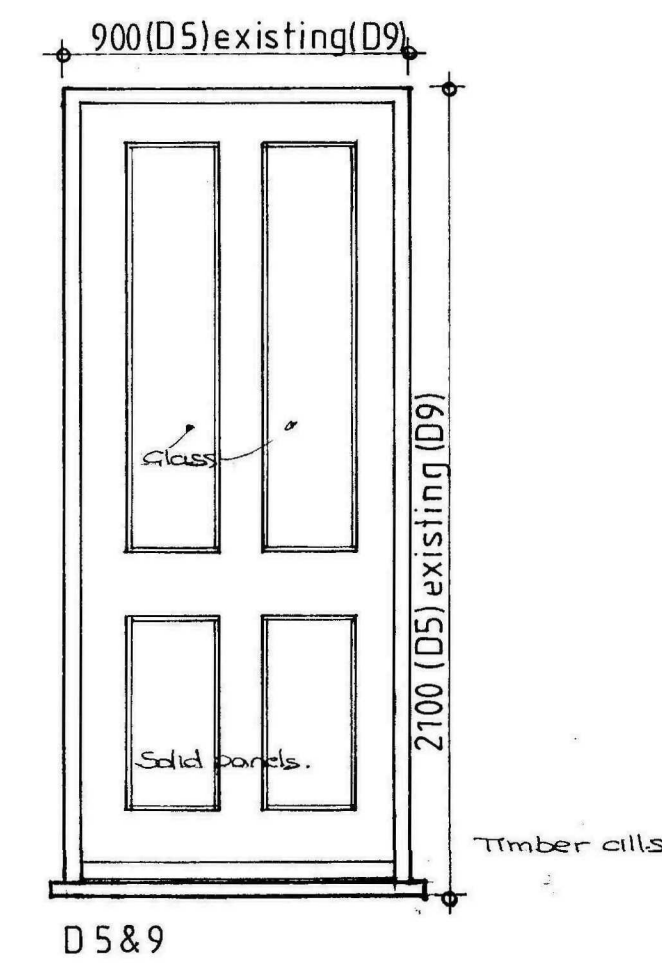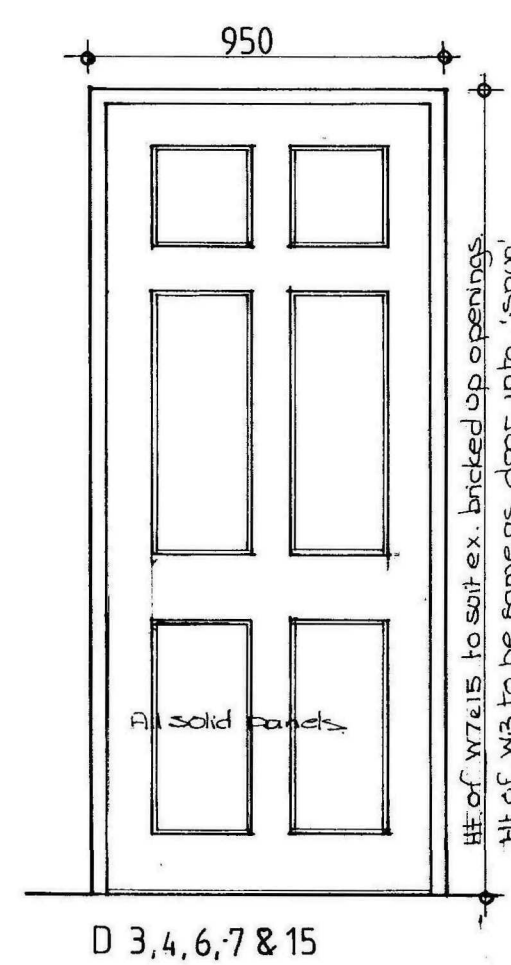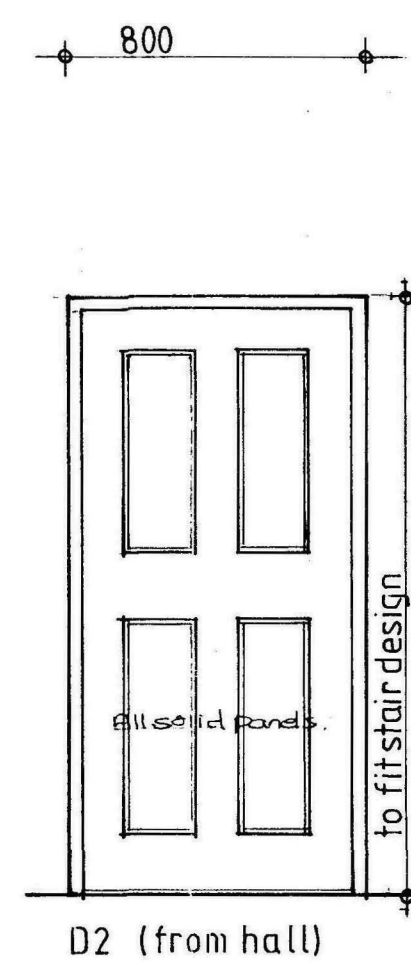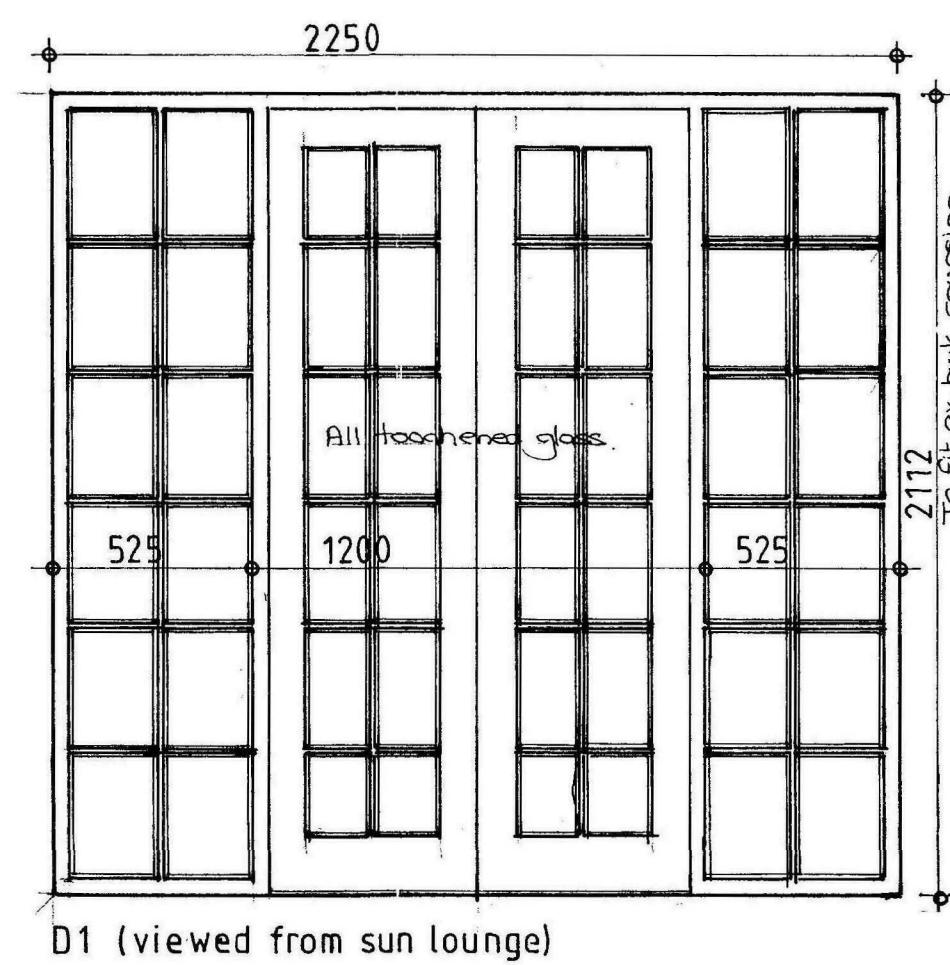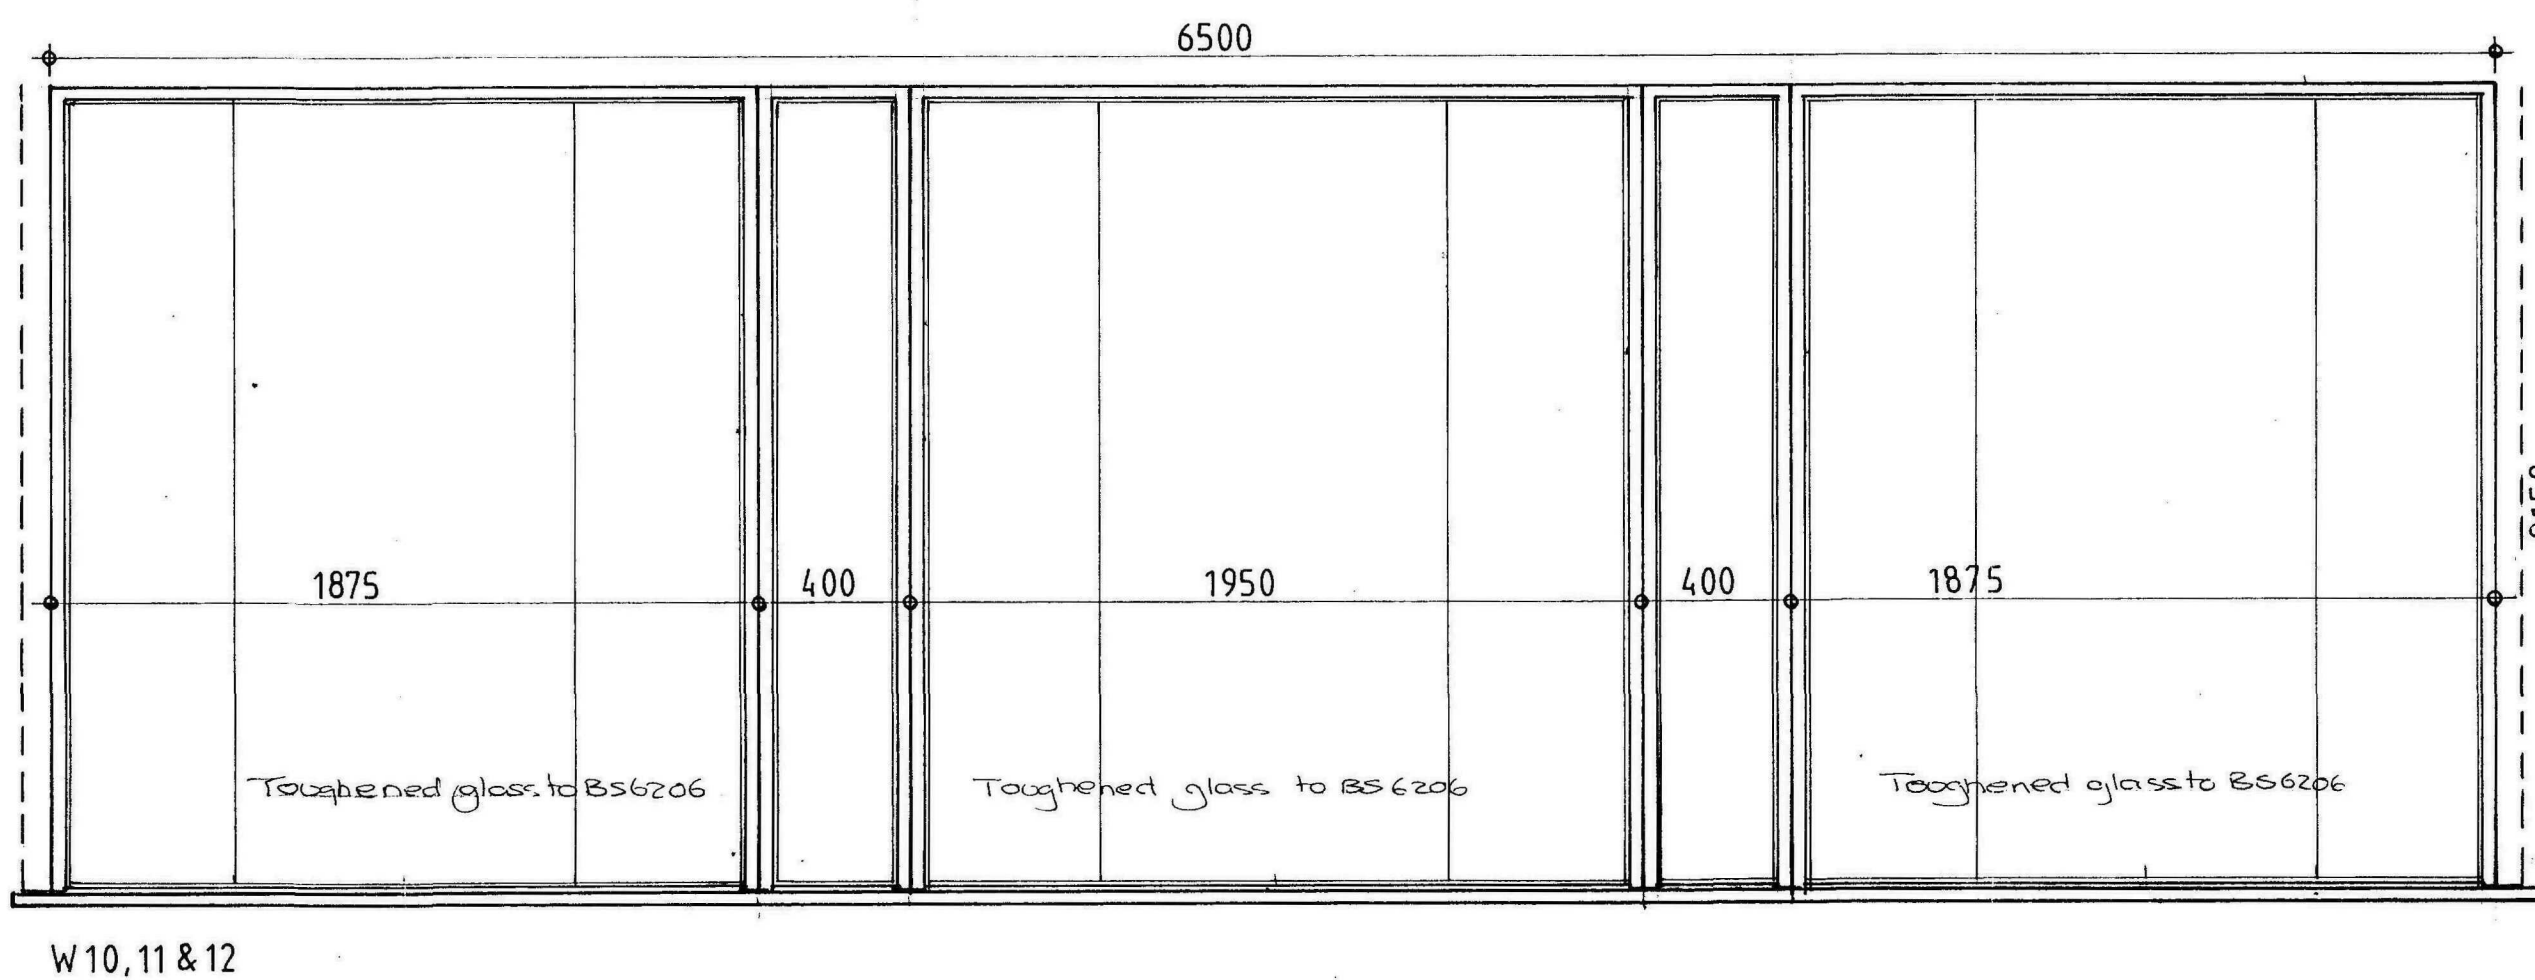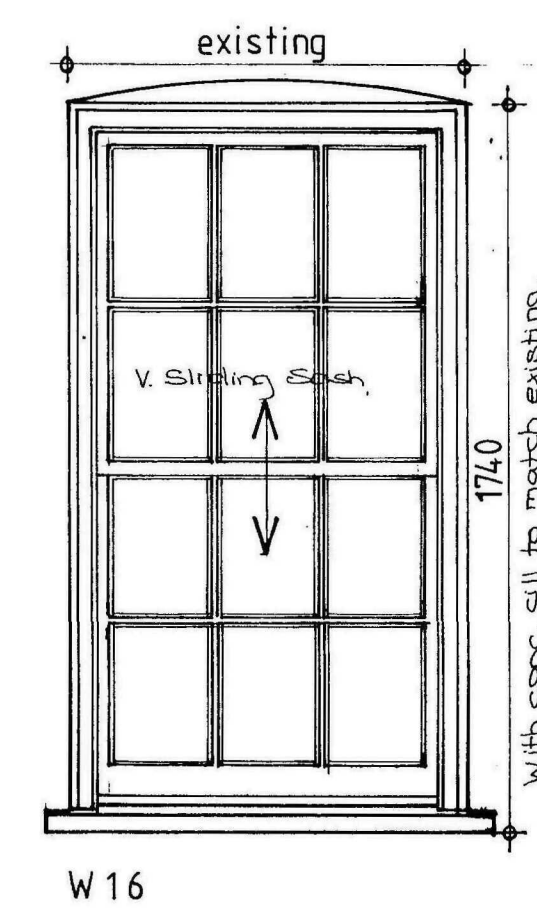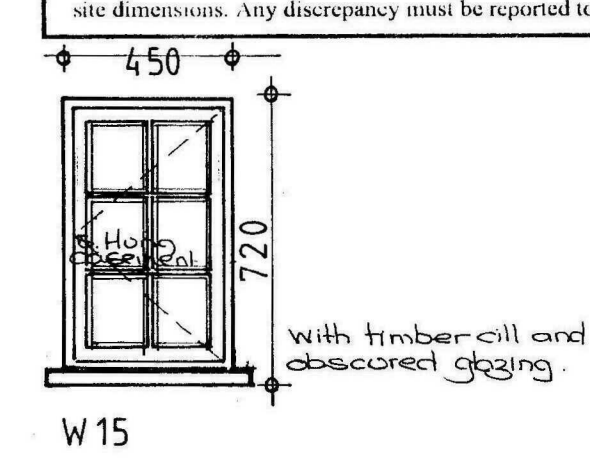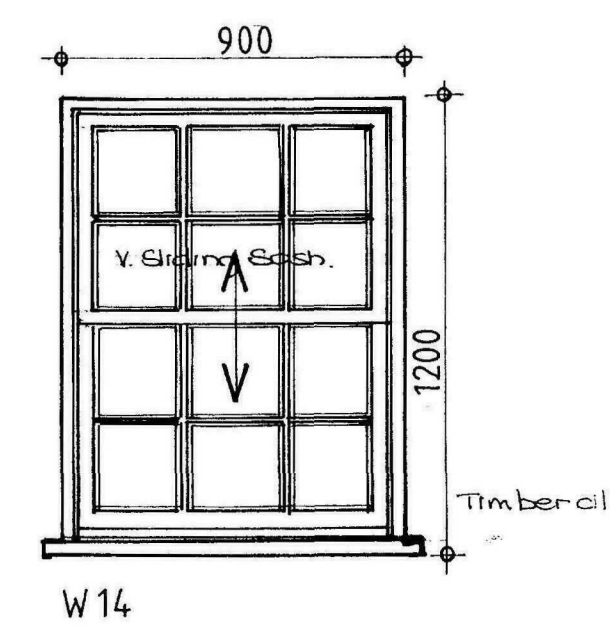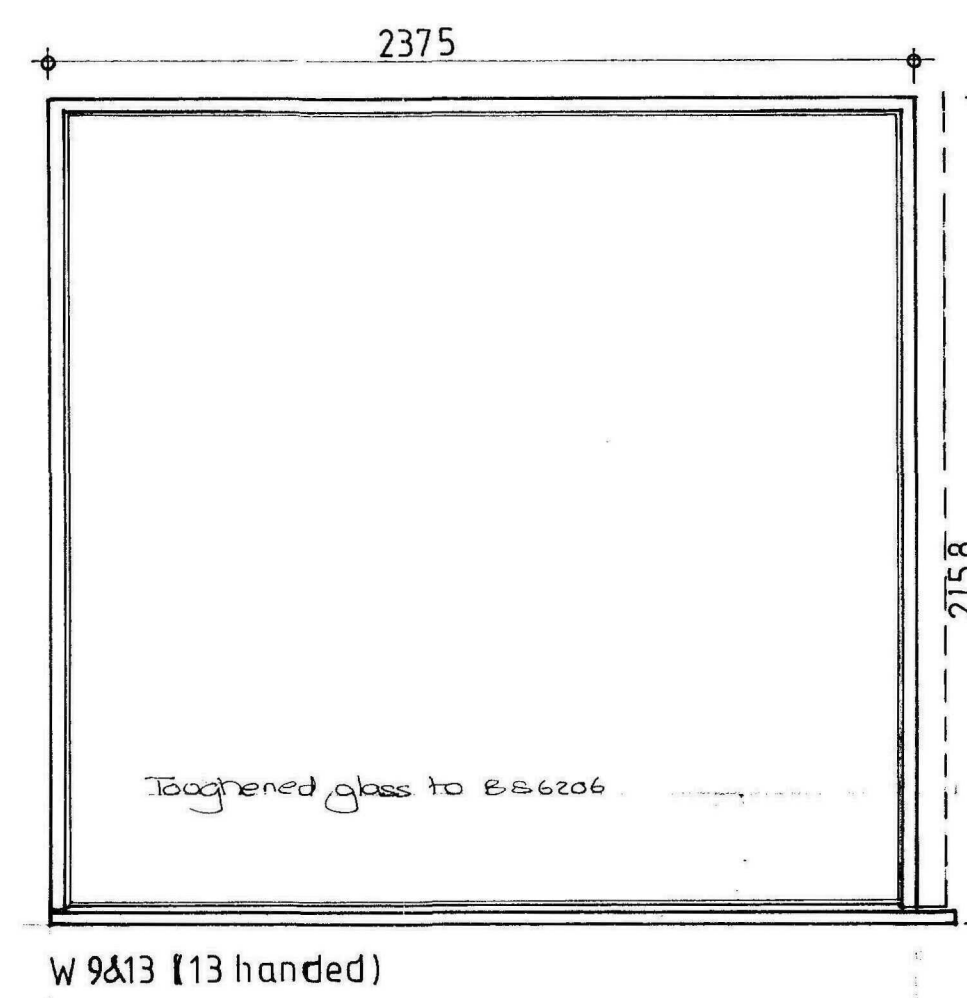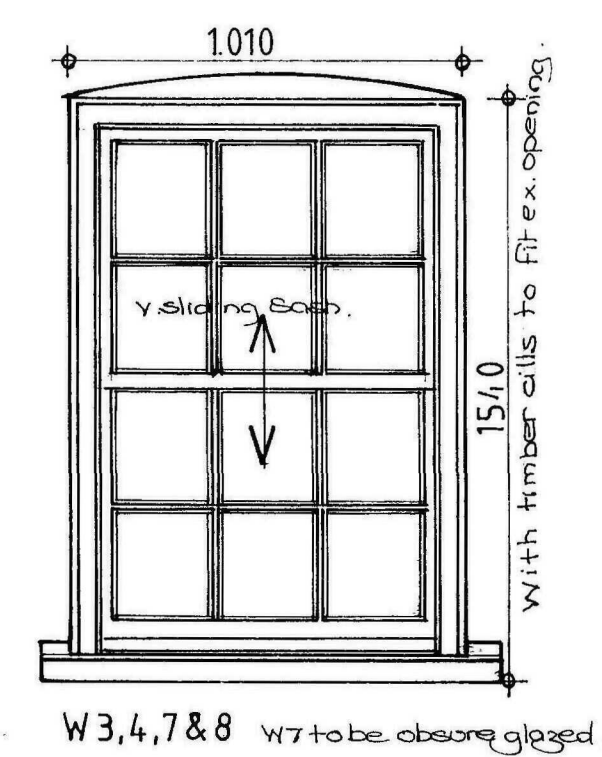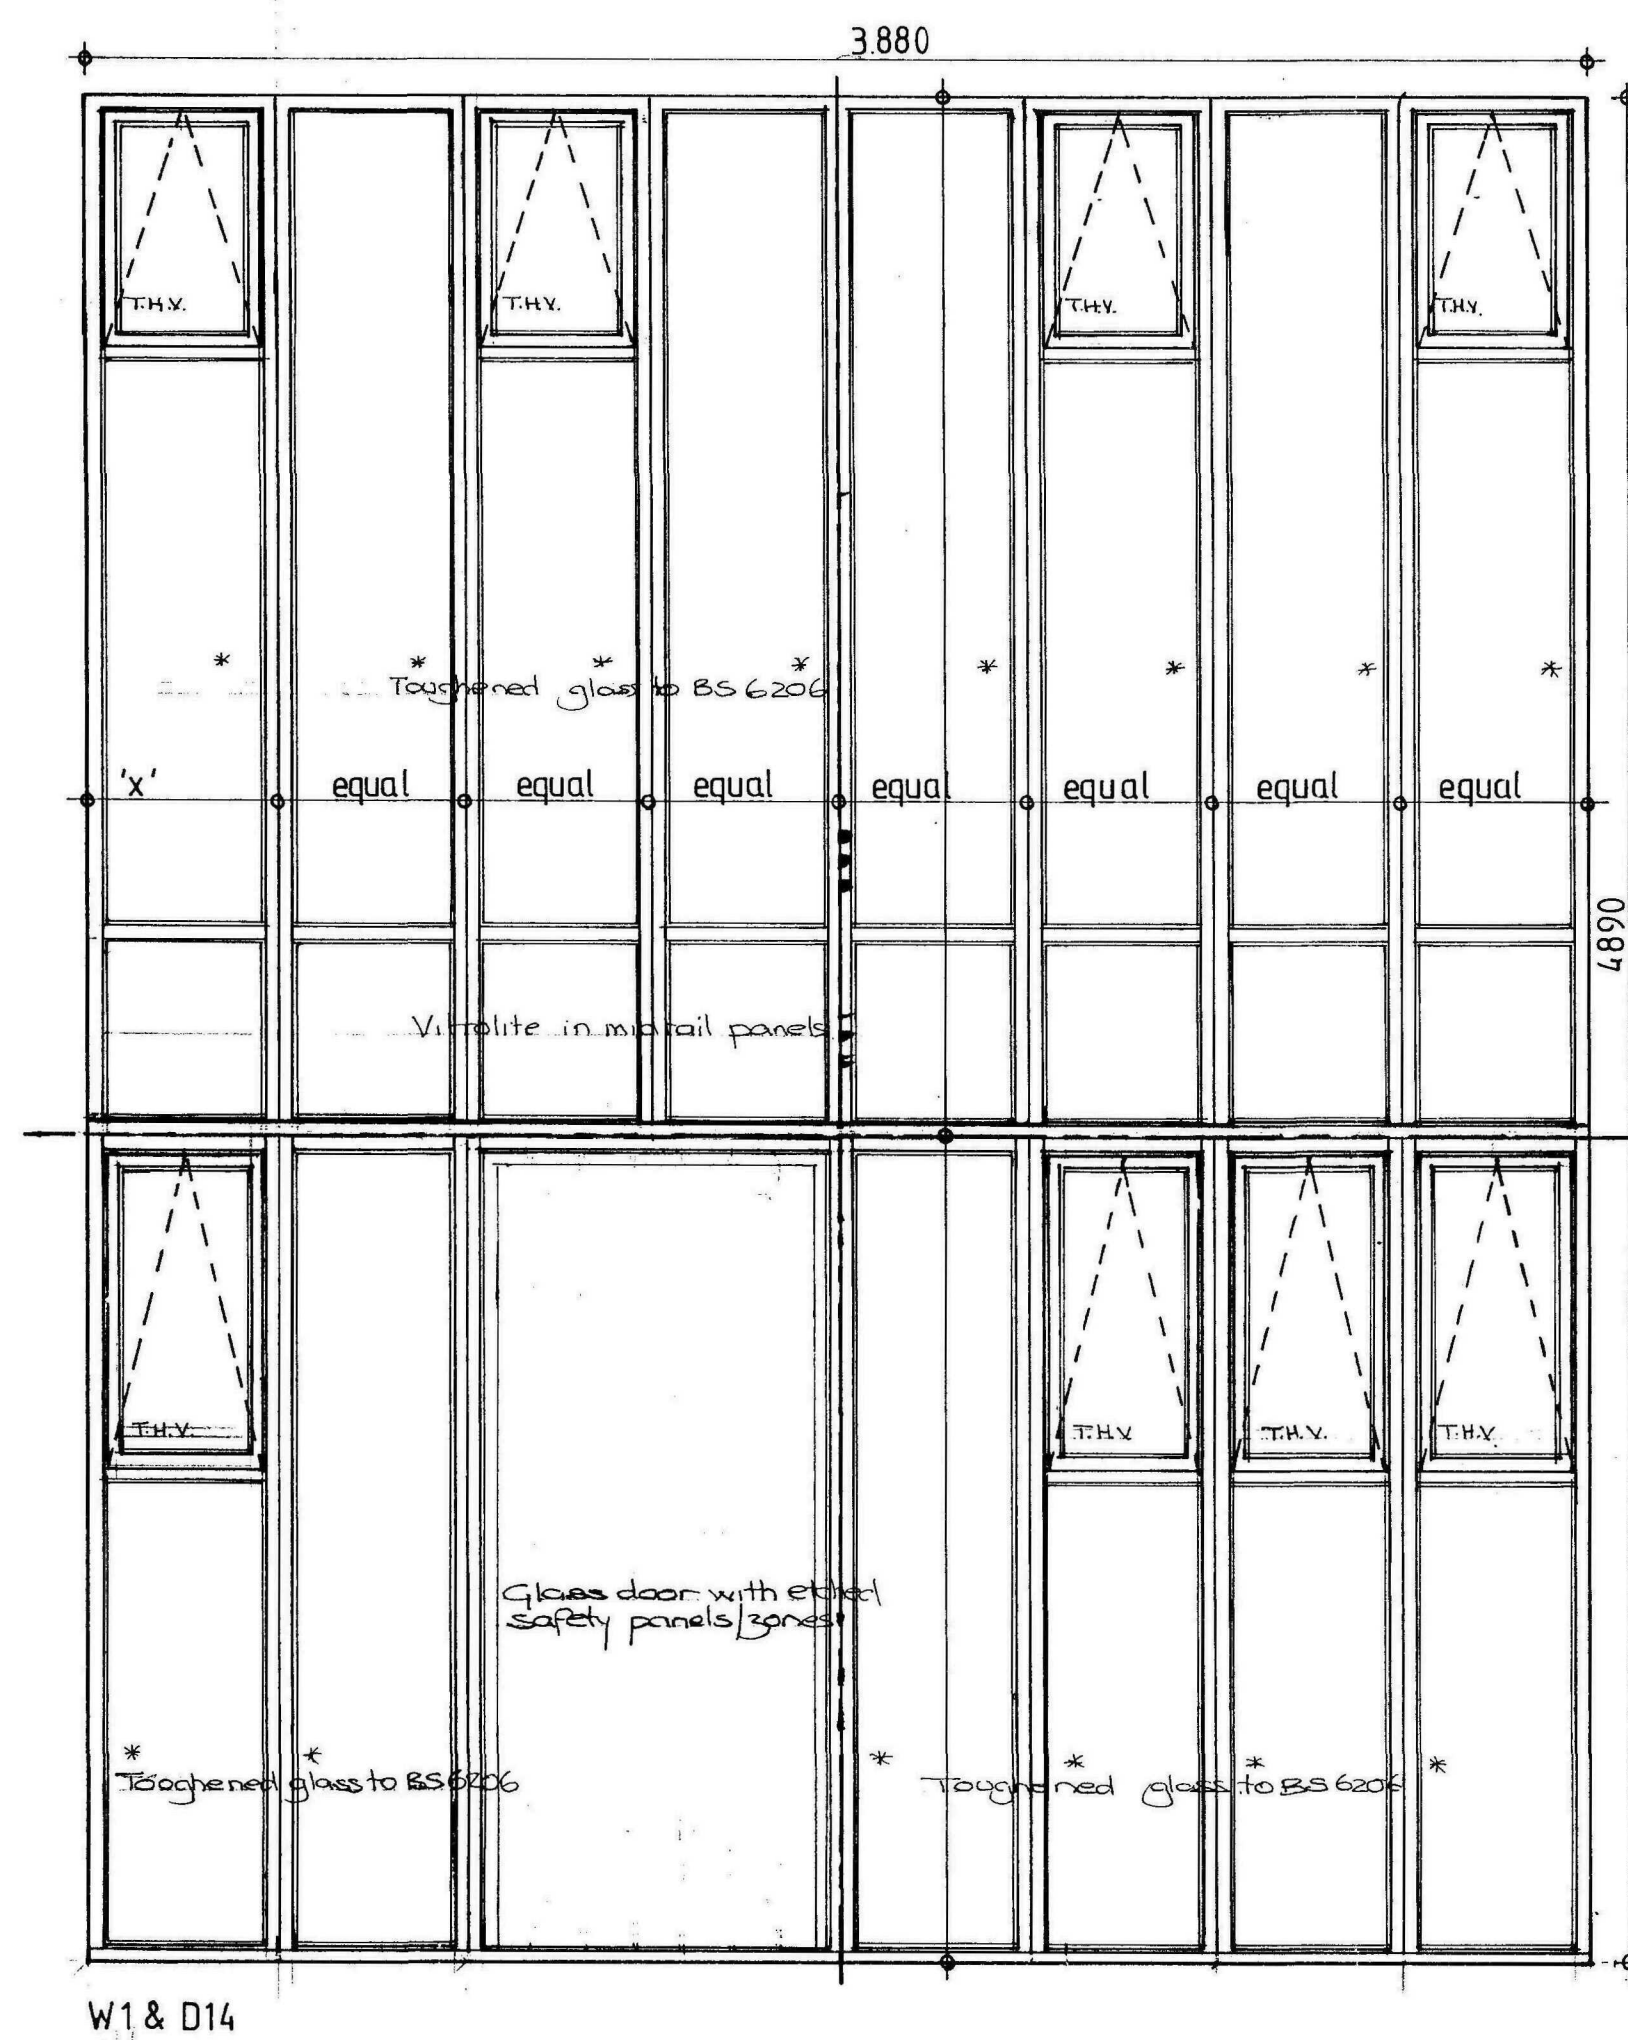


N.B. THIS DRAWING TO BE READ IN CONJUNCTION WITH DRAWING NO B2395/15

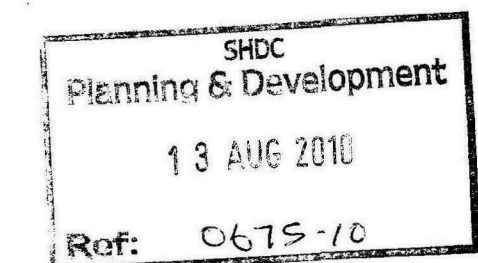


REV A 28.07.10 Doors 4 & 6 same as 3, 7 & 11, Doors 12 & 13 sheet glass.

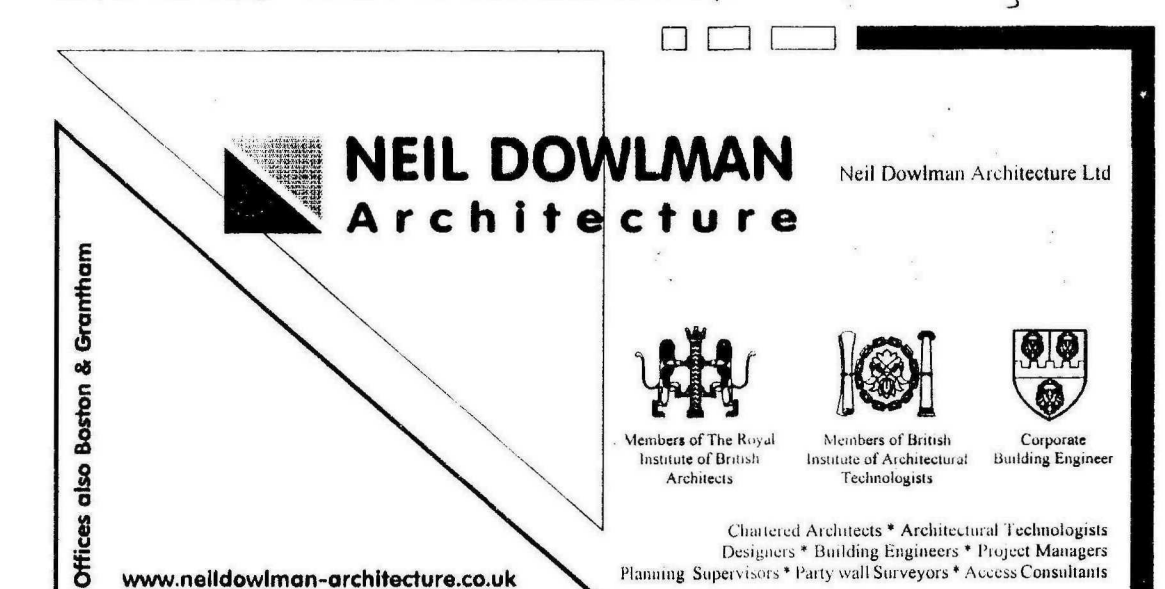


Client	Mr. & Mrs. R. Smith	Scale	1:20
Project	Proposed Alterations to Curlew Lodge Sutton Bridge	Date	14/06/2010
		Drawn by:	GAR
		Drawing No.	B2395/14
		Revision	A

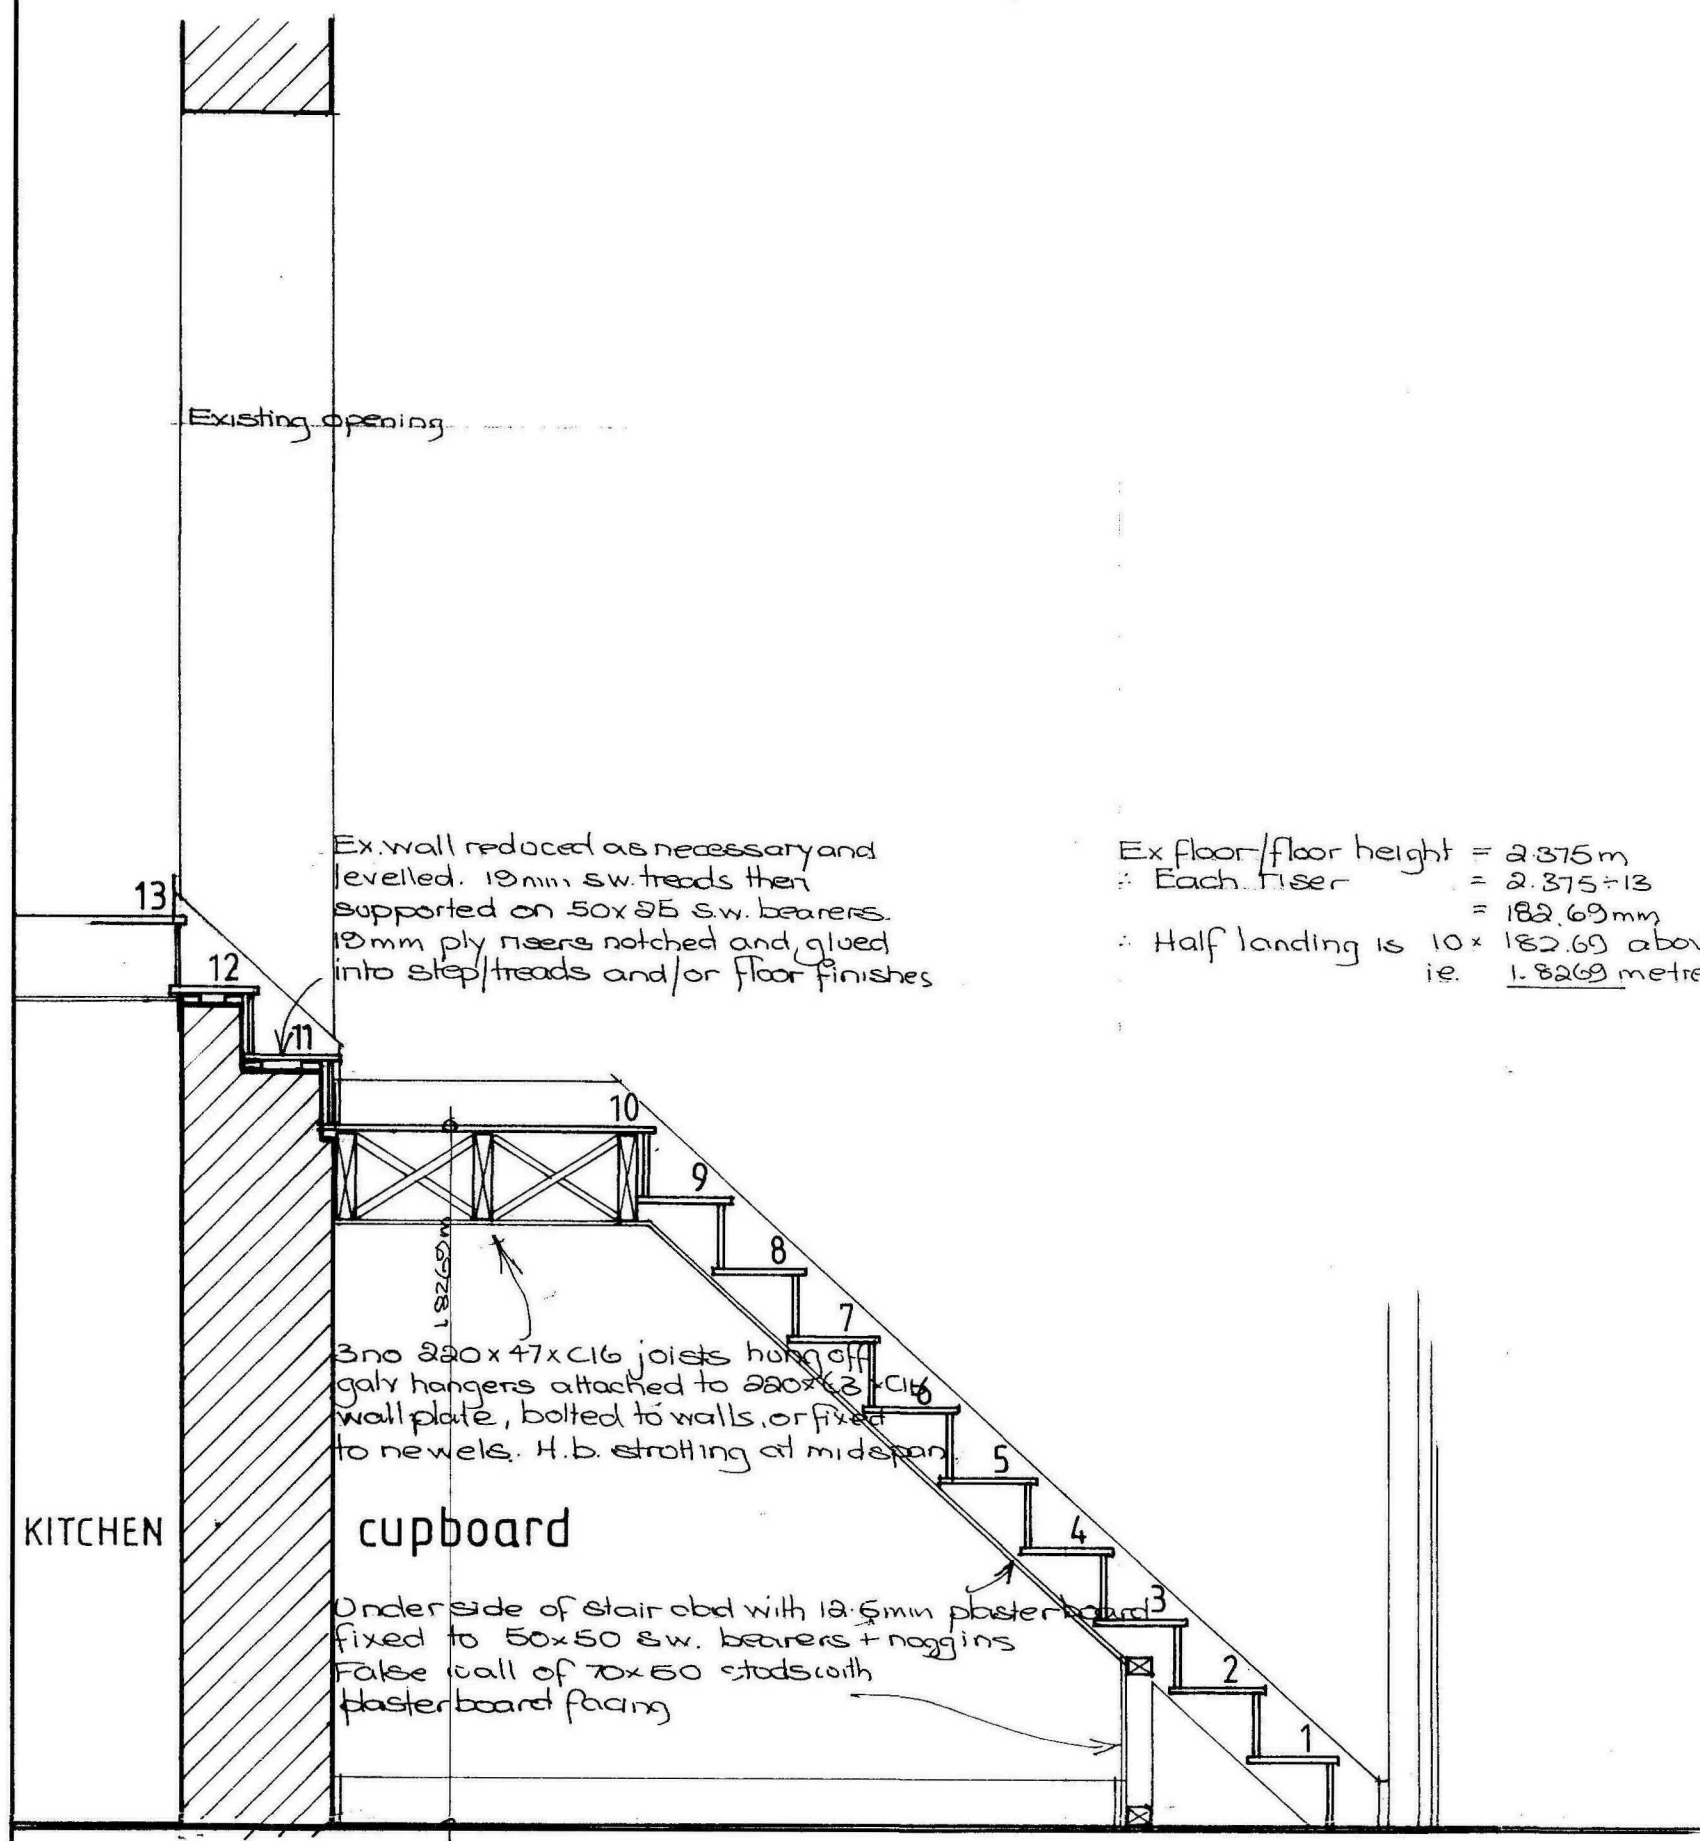



SECTION A-A

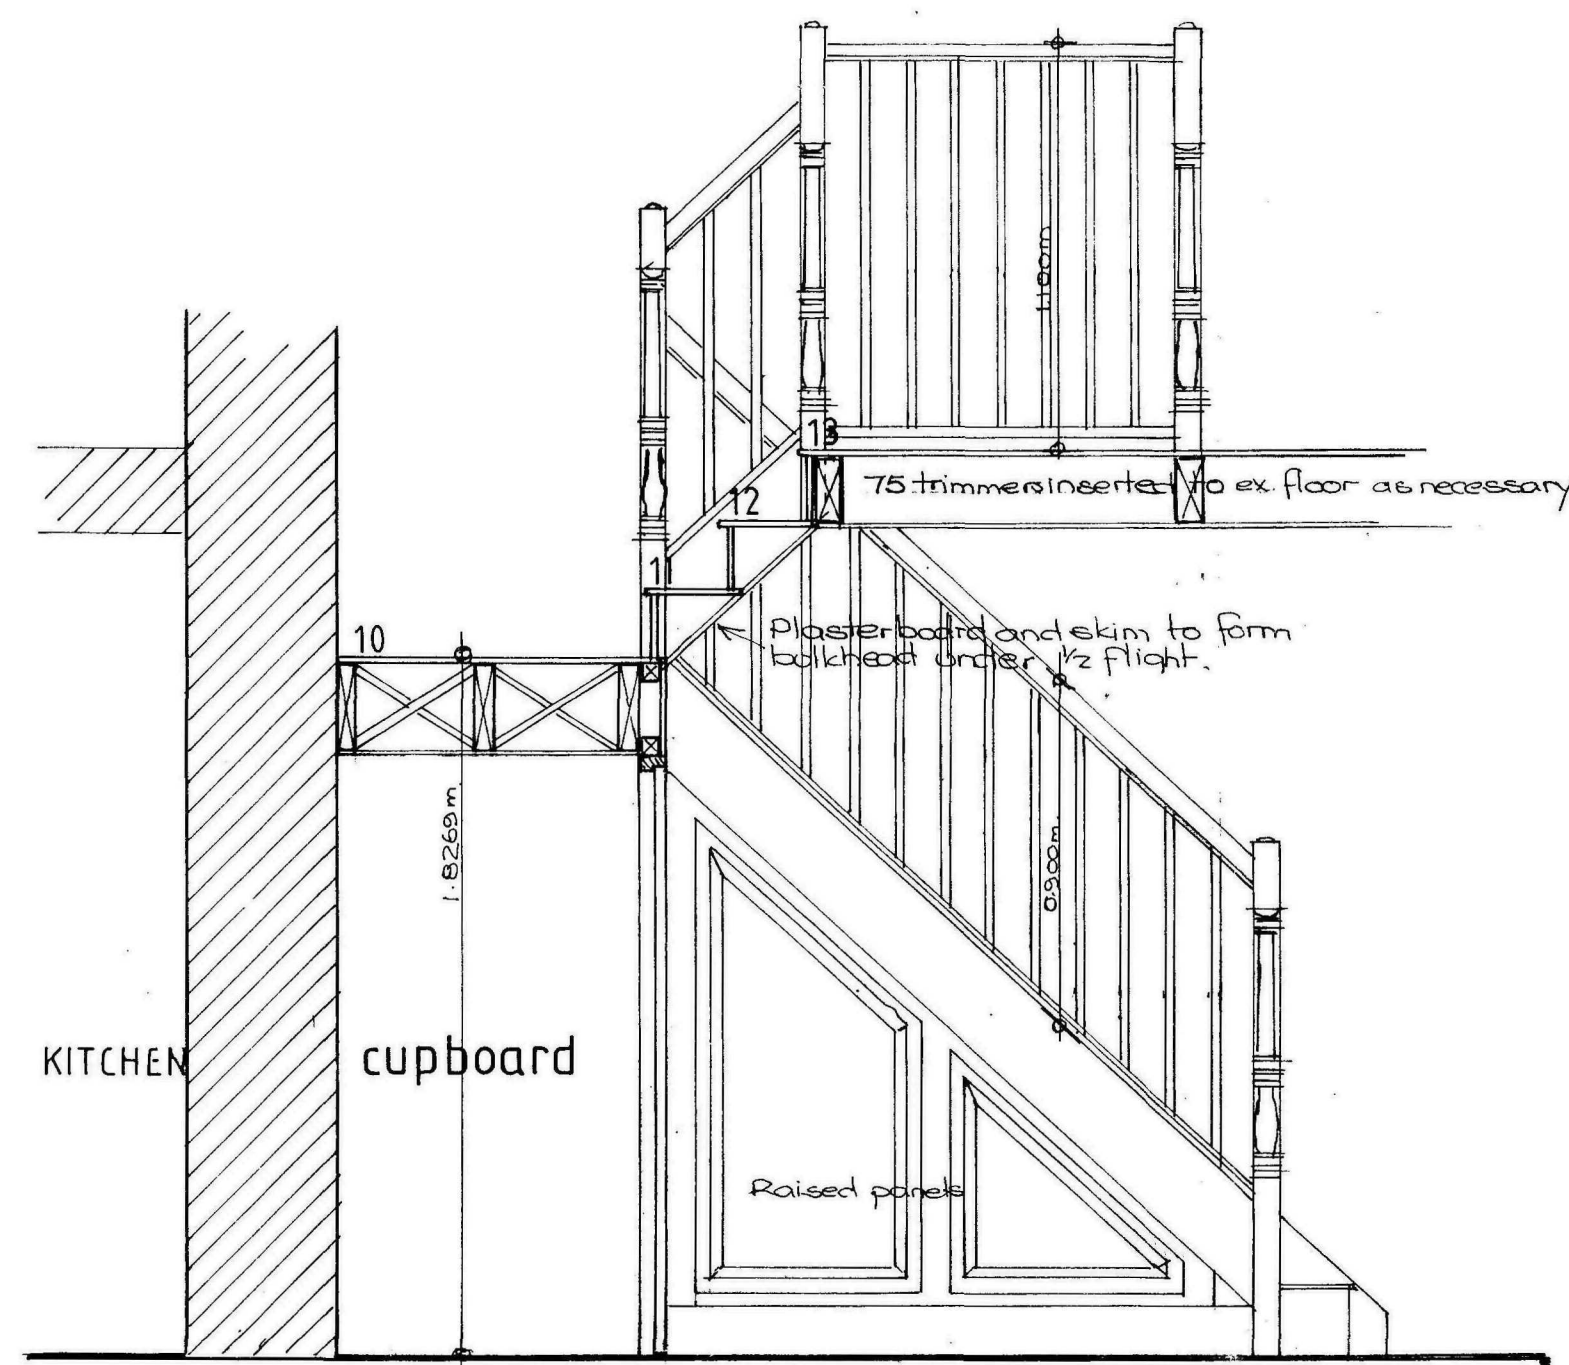

SECTION B-B

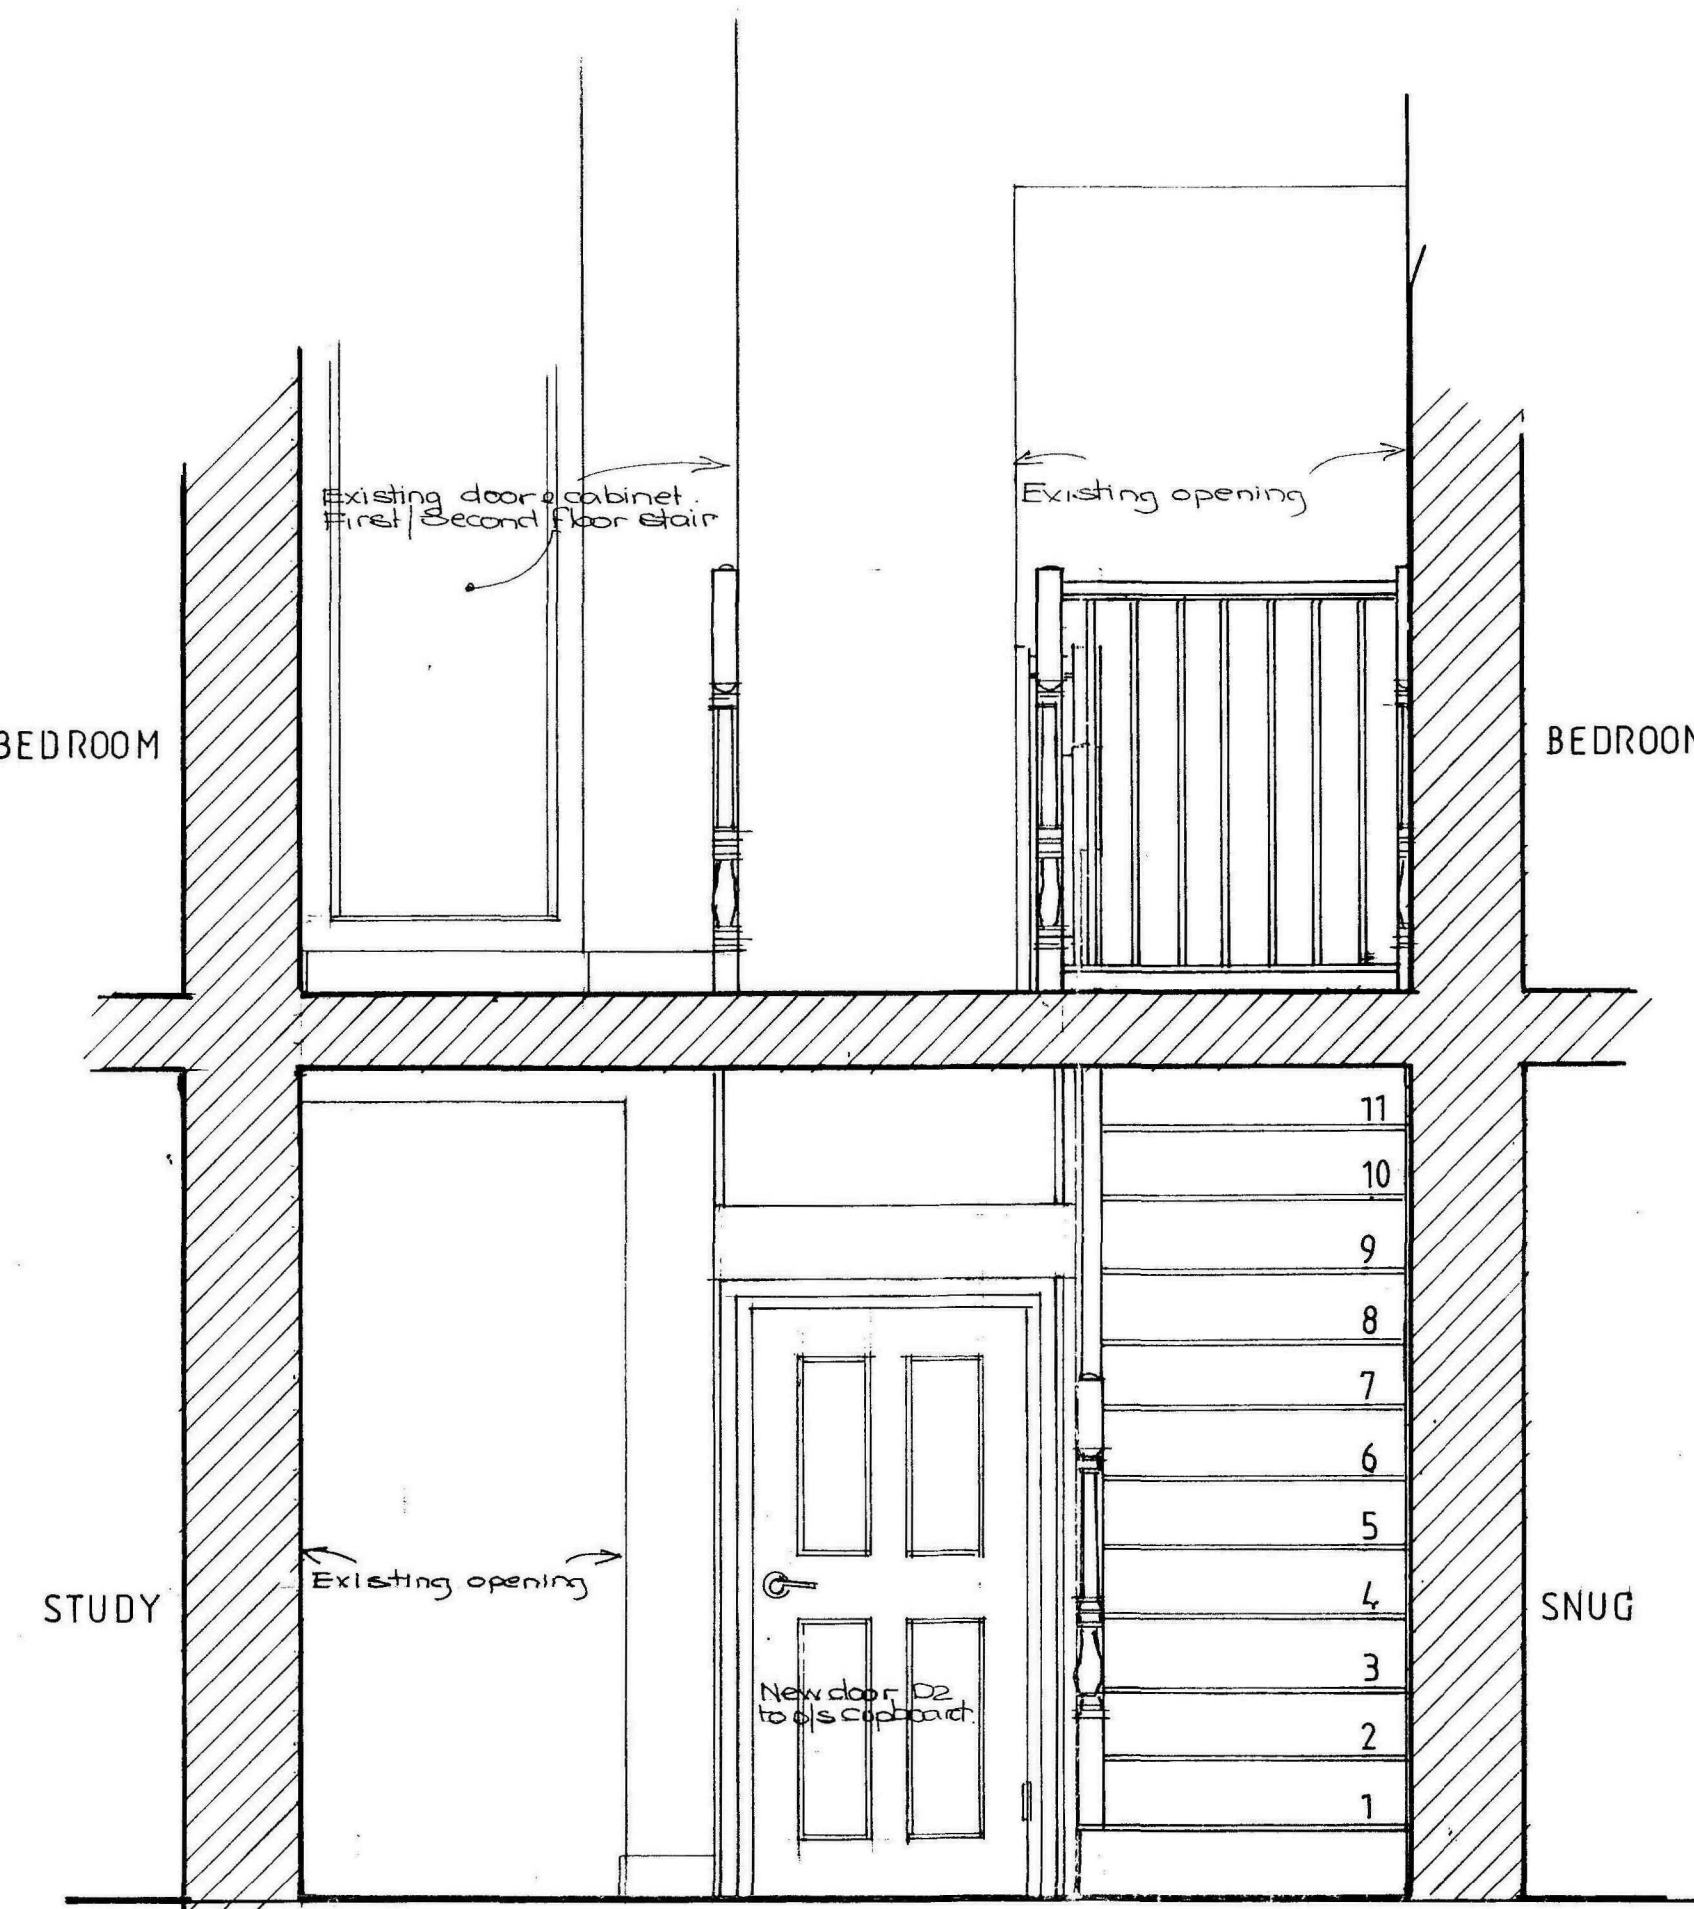

SECTION C-C

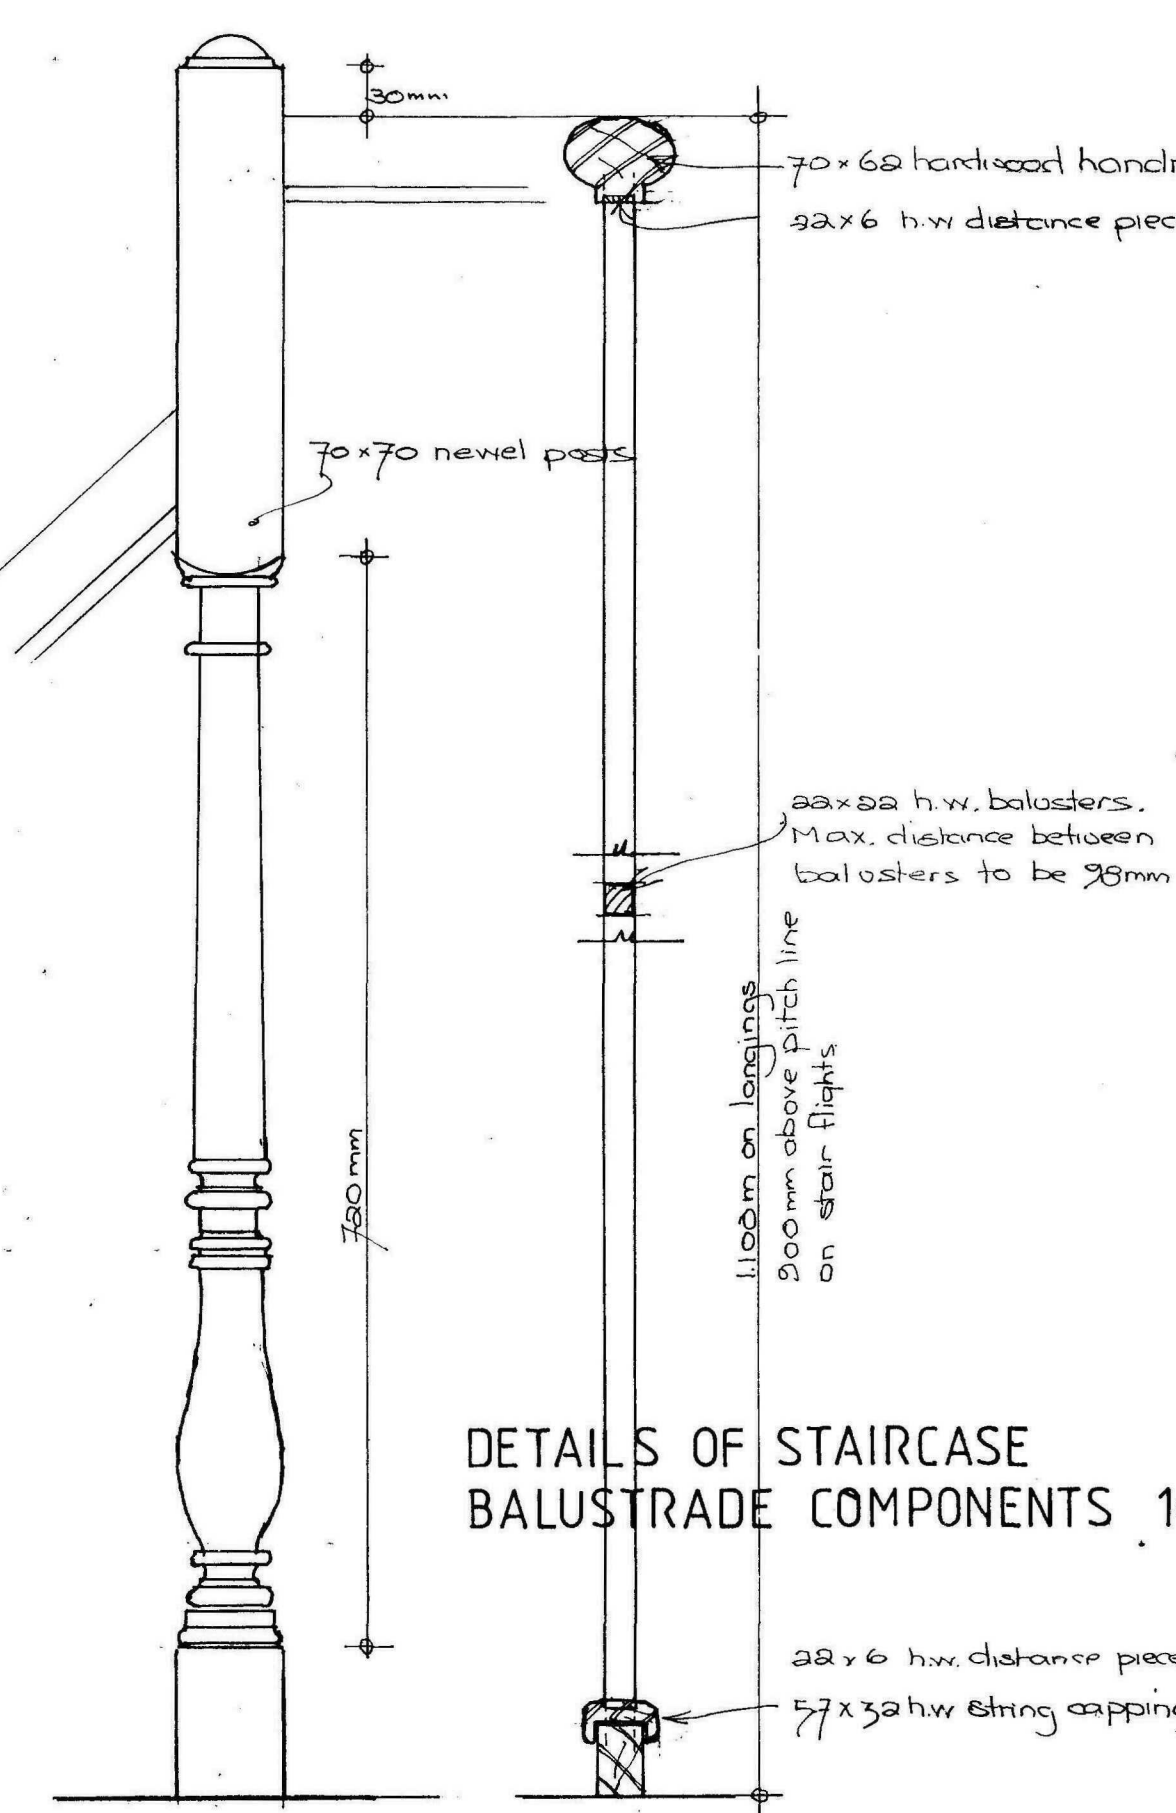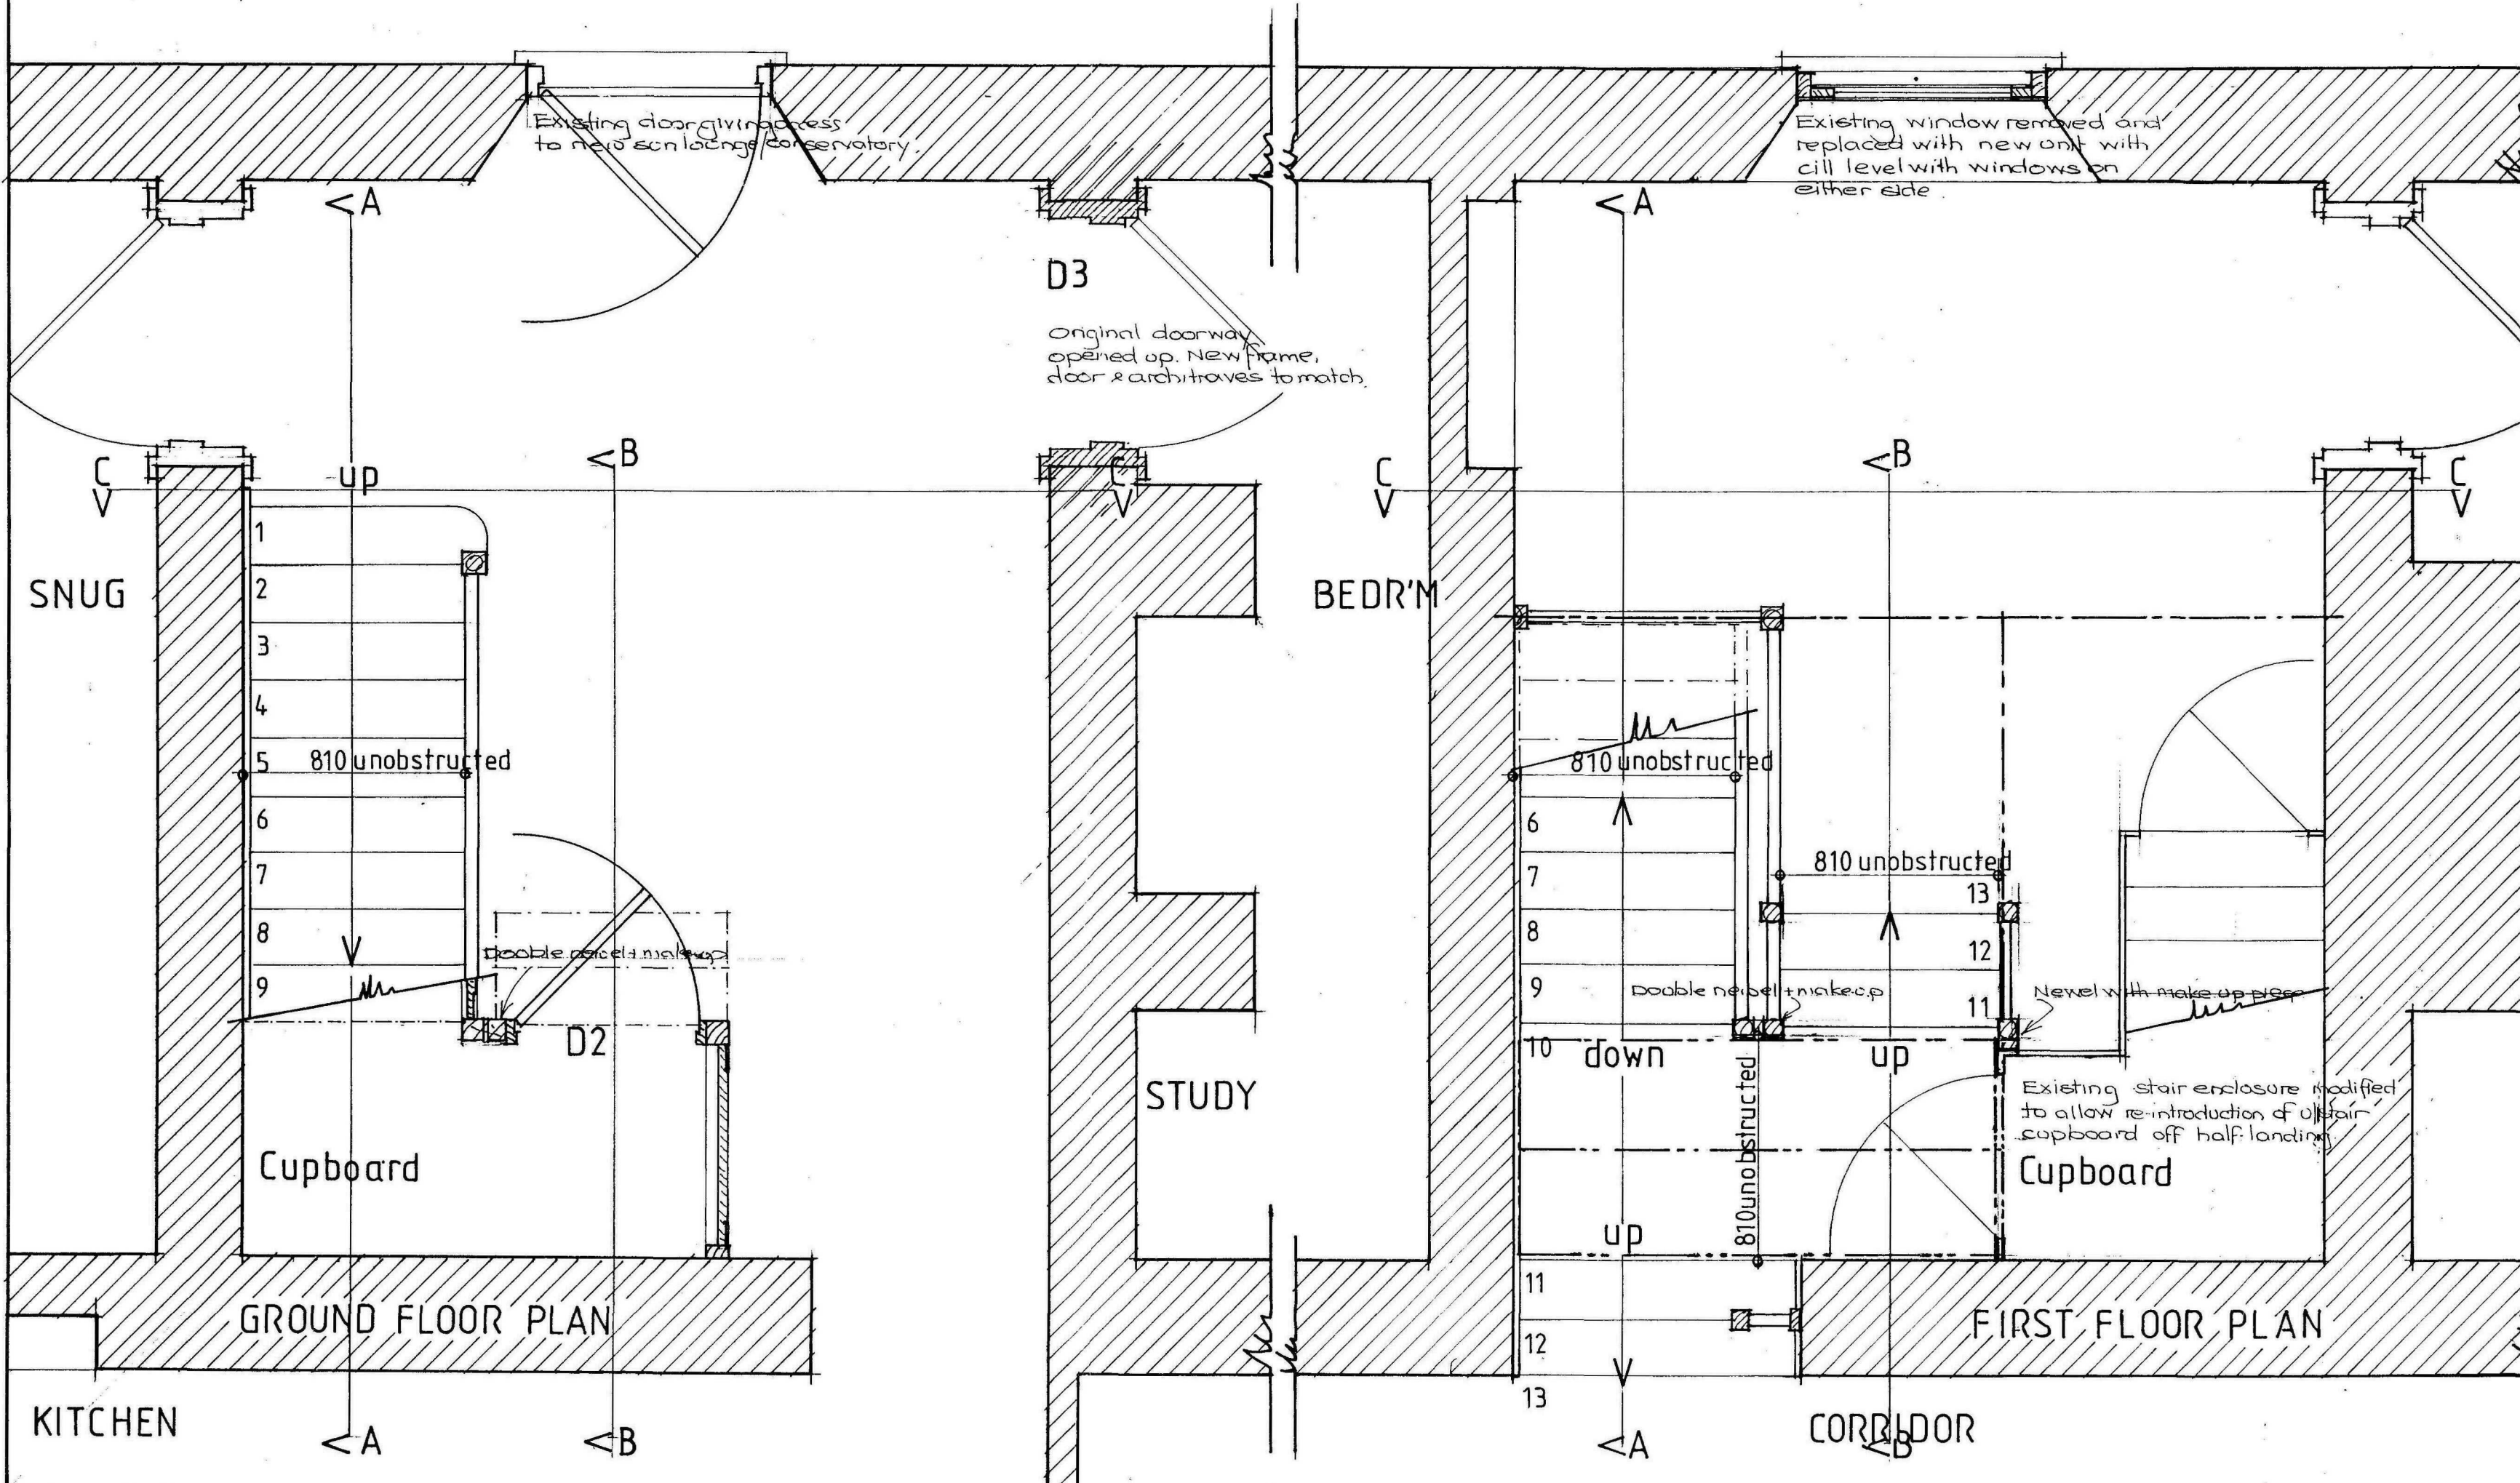

DETAILS OF STAIRCASE BALUSTRADE COMPONENTS 1:5

SHDC
Planning & Development
13 AUG 2010
Ref: 0675-10

NEIL DOWLMAN Architecture
Neil Dowdman Architecture Ltd

Members of The Royal Institute of British Architects
Members of British Institute of Architectural Technologists
Chartered Architects * Architectural Technologists
Designers * Building Engineers * Project Managers
Planning Supervisors * Party wall Surveyors * Access Consultants

Office also Barton & Grentham
www.neildowdman-architecture.co.uk

Client
Mr. & Mrs R. Smith

Project
Proposed Alterations & Extensions
Curlew Lodge, Guys Head Road
Sutton Bridge

Scale
1:20 1:5





Date
16/06/2010

Drawn by:
G.A.R.

Drawing No.
B2395/16

Revision

Title
Details of New Staircase in House.

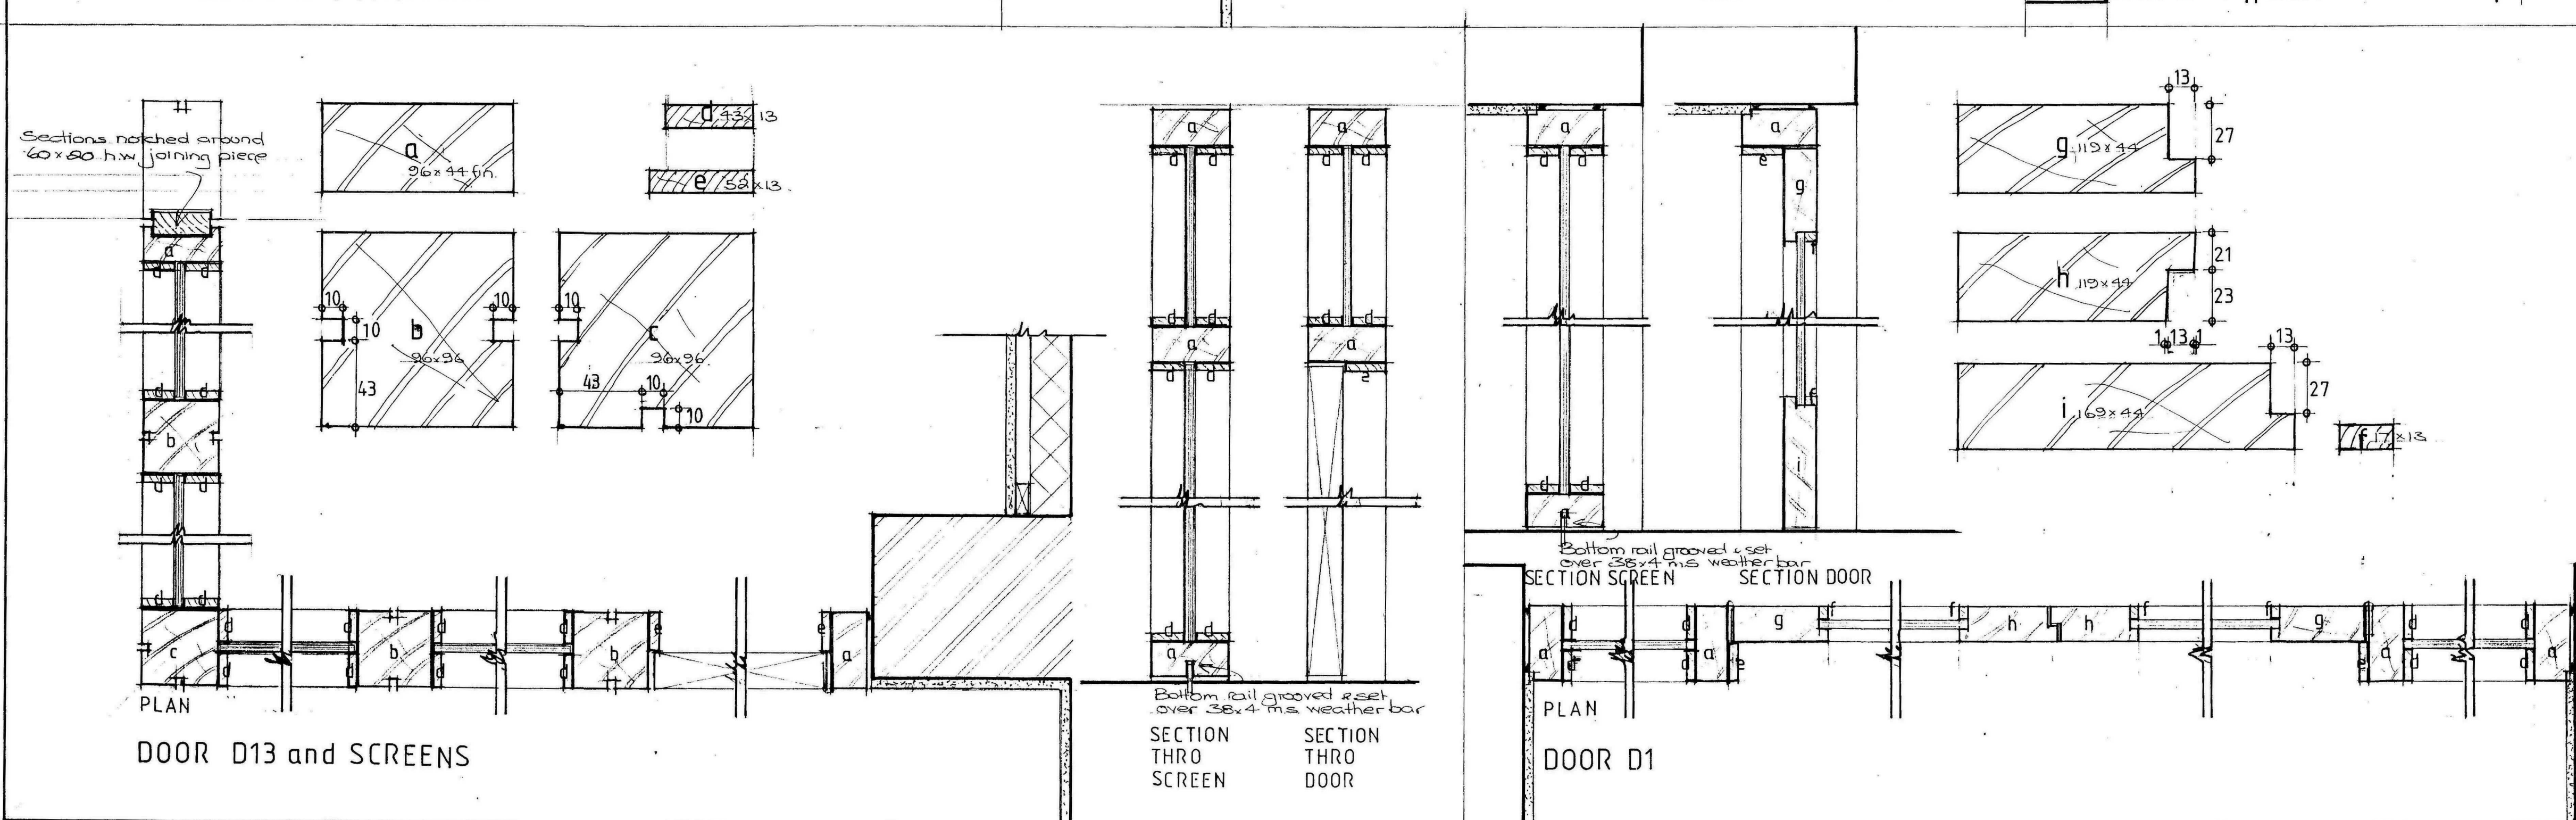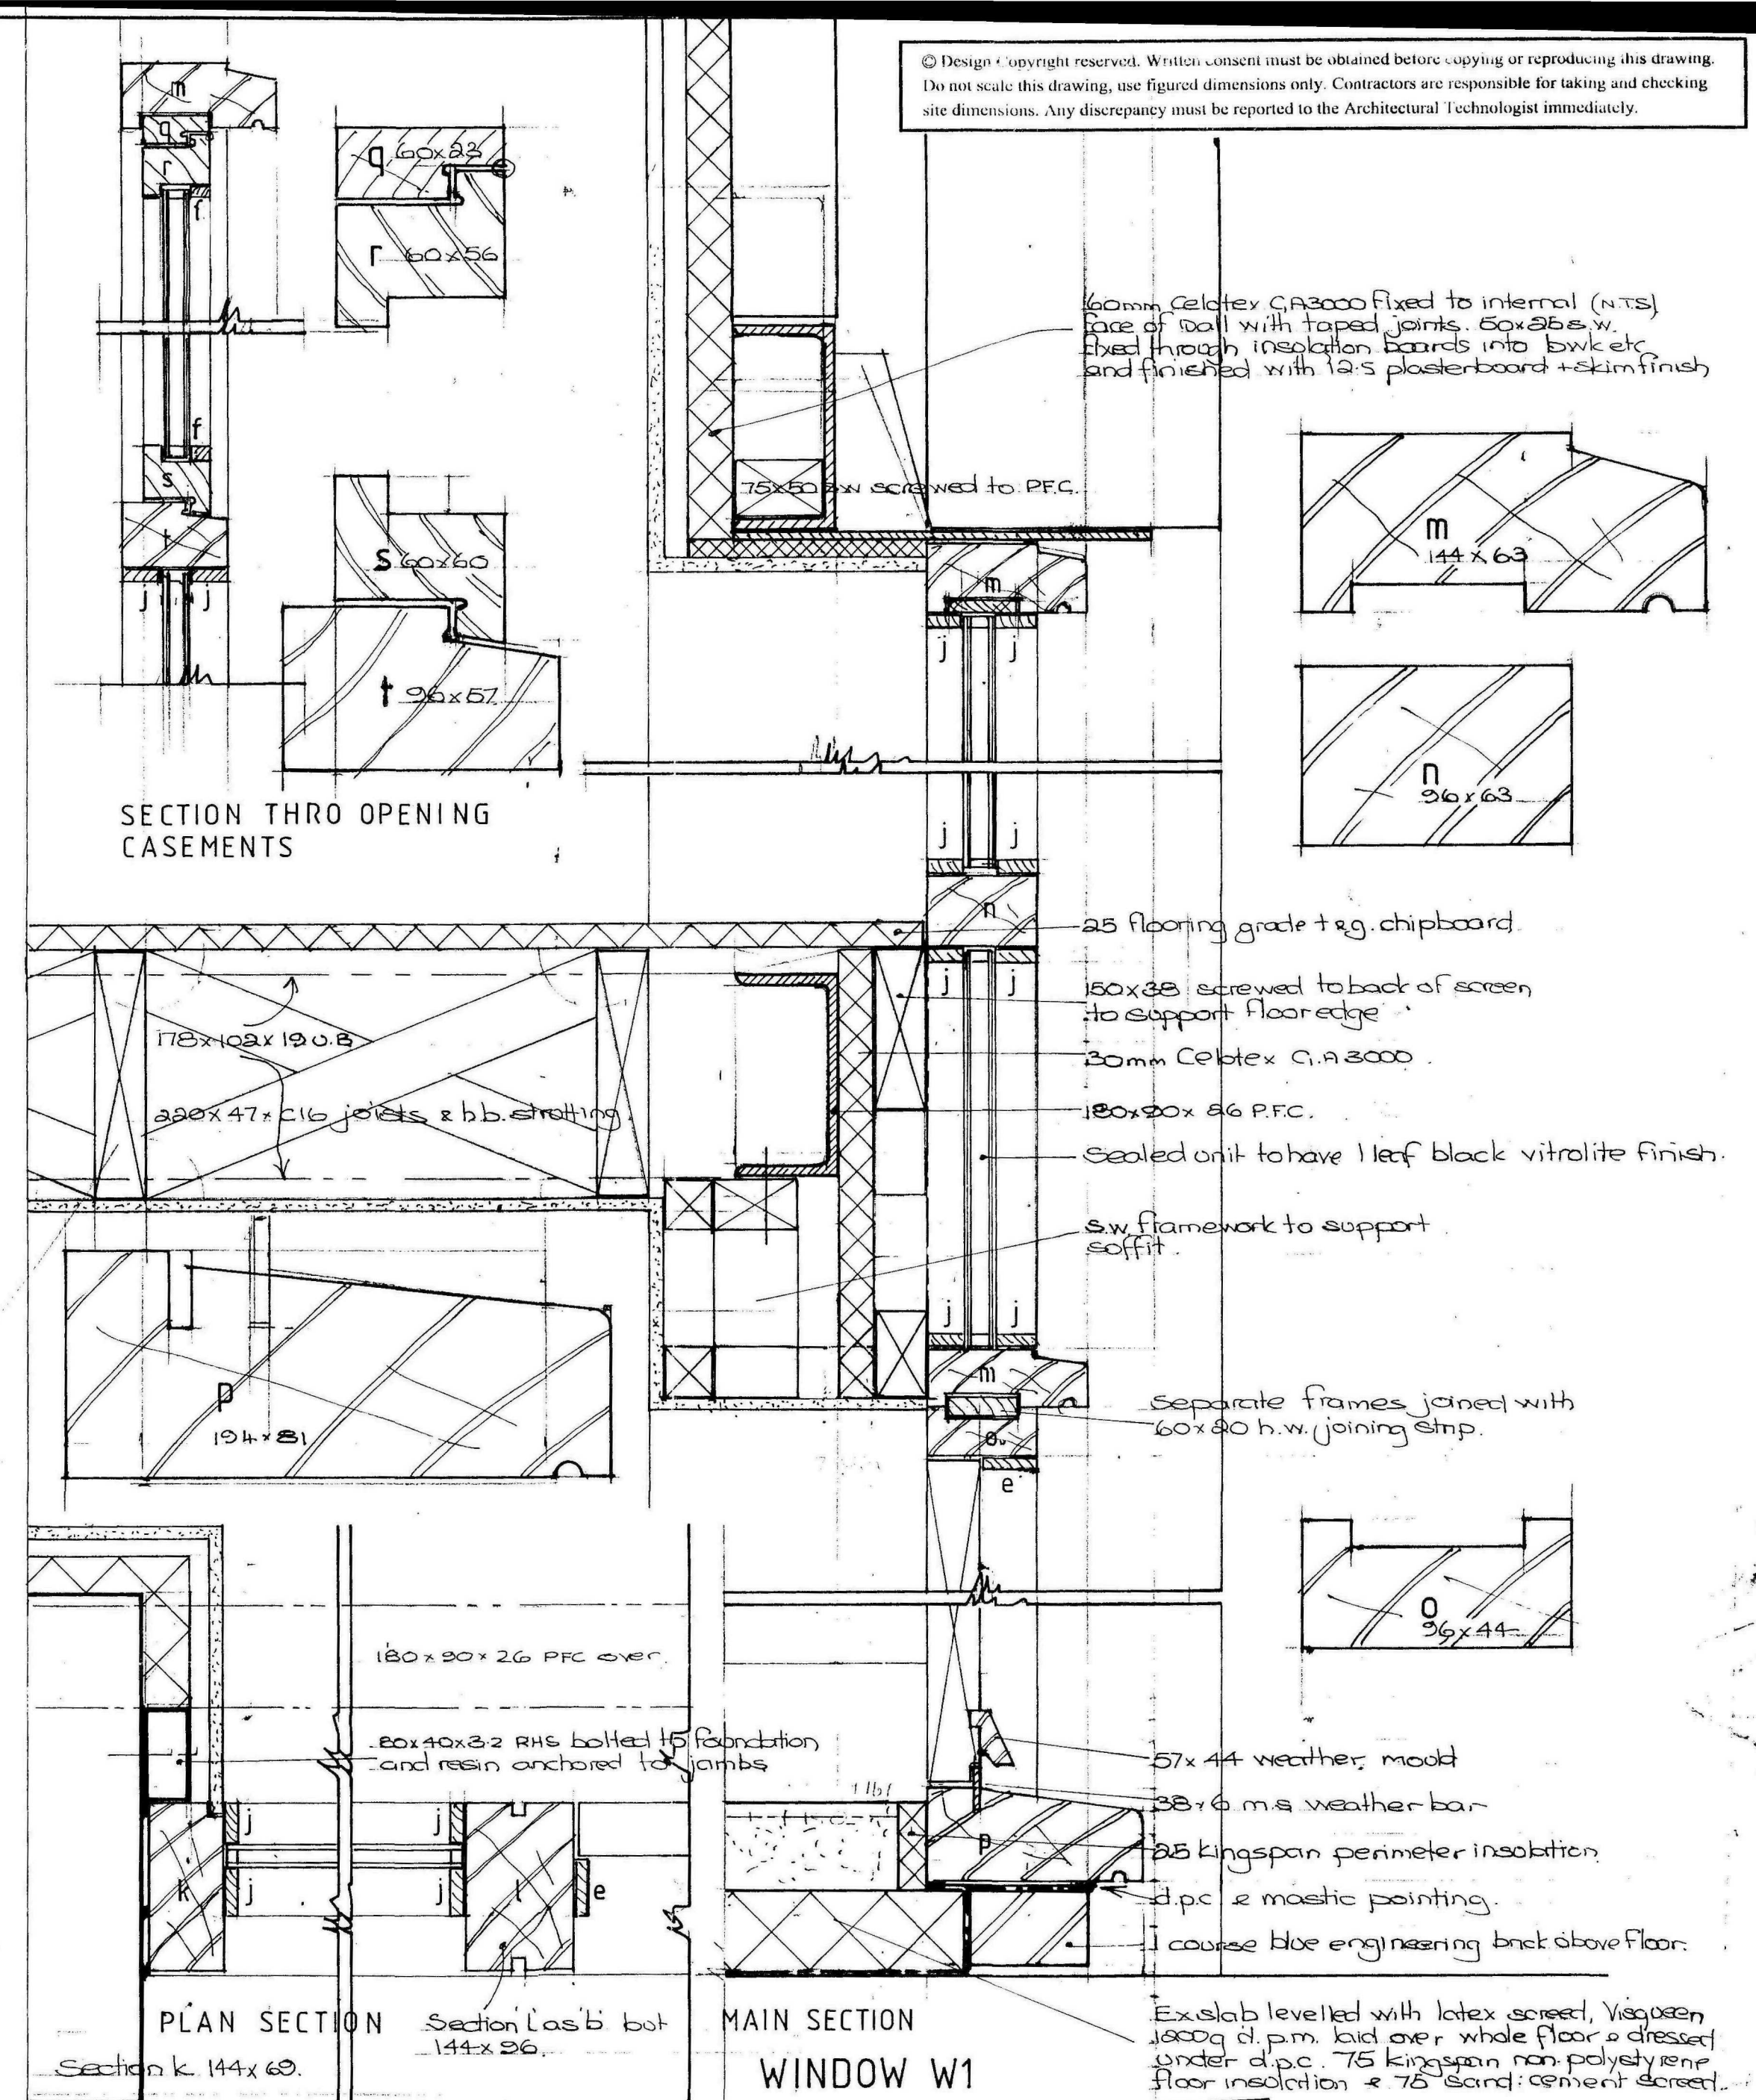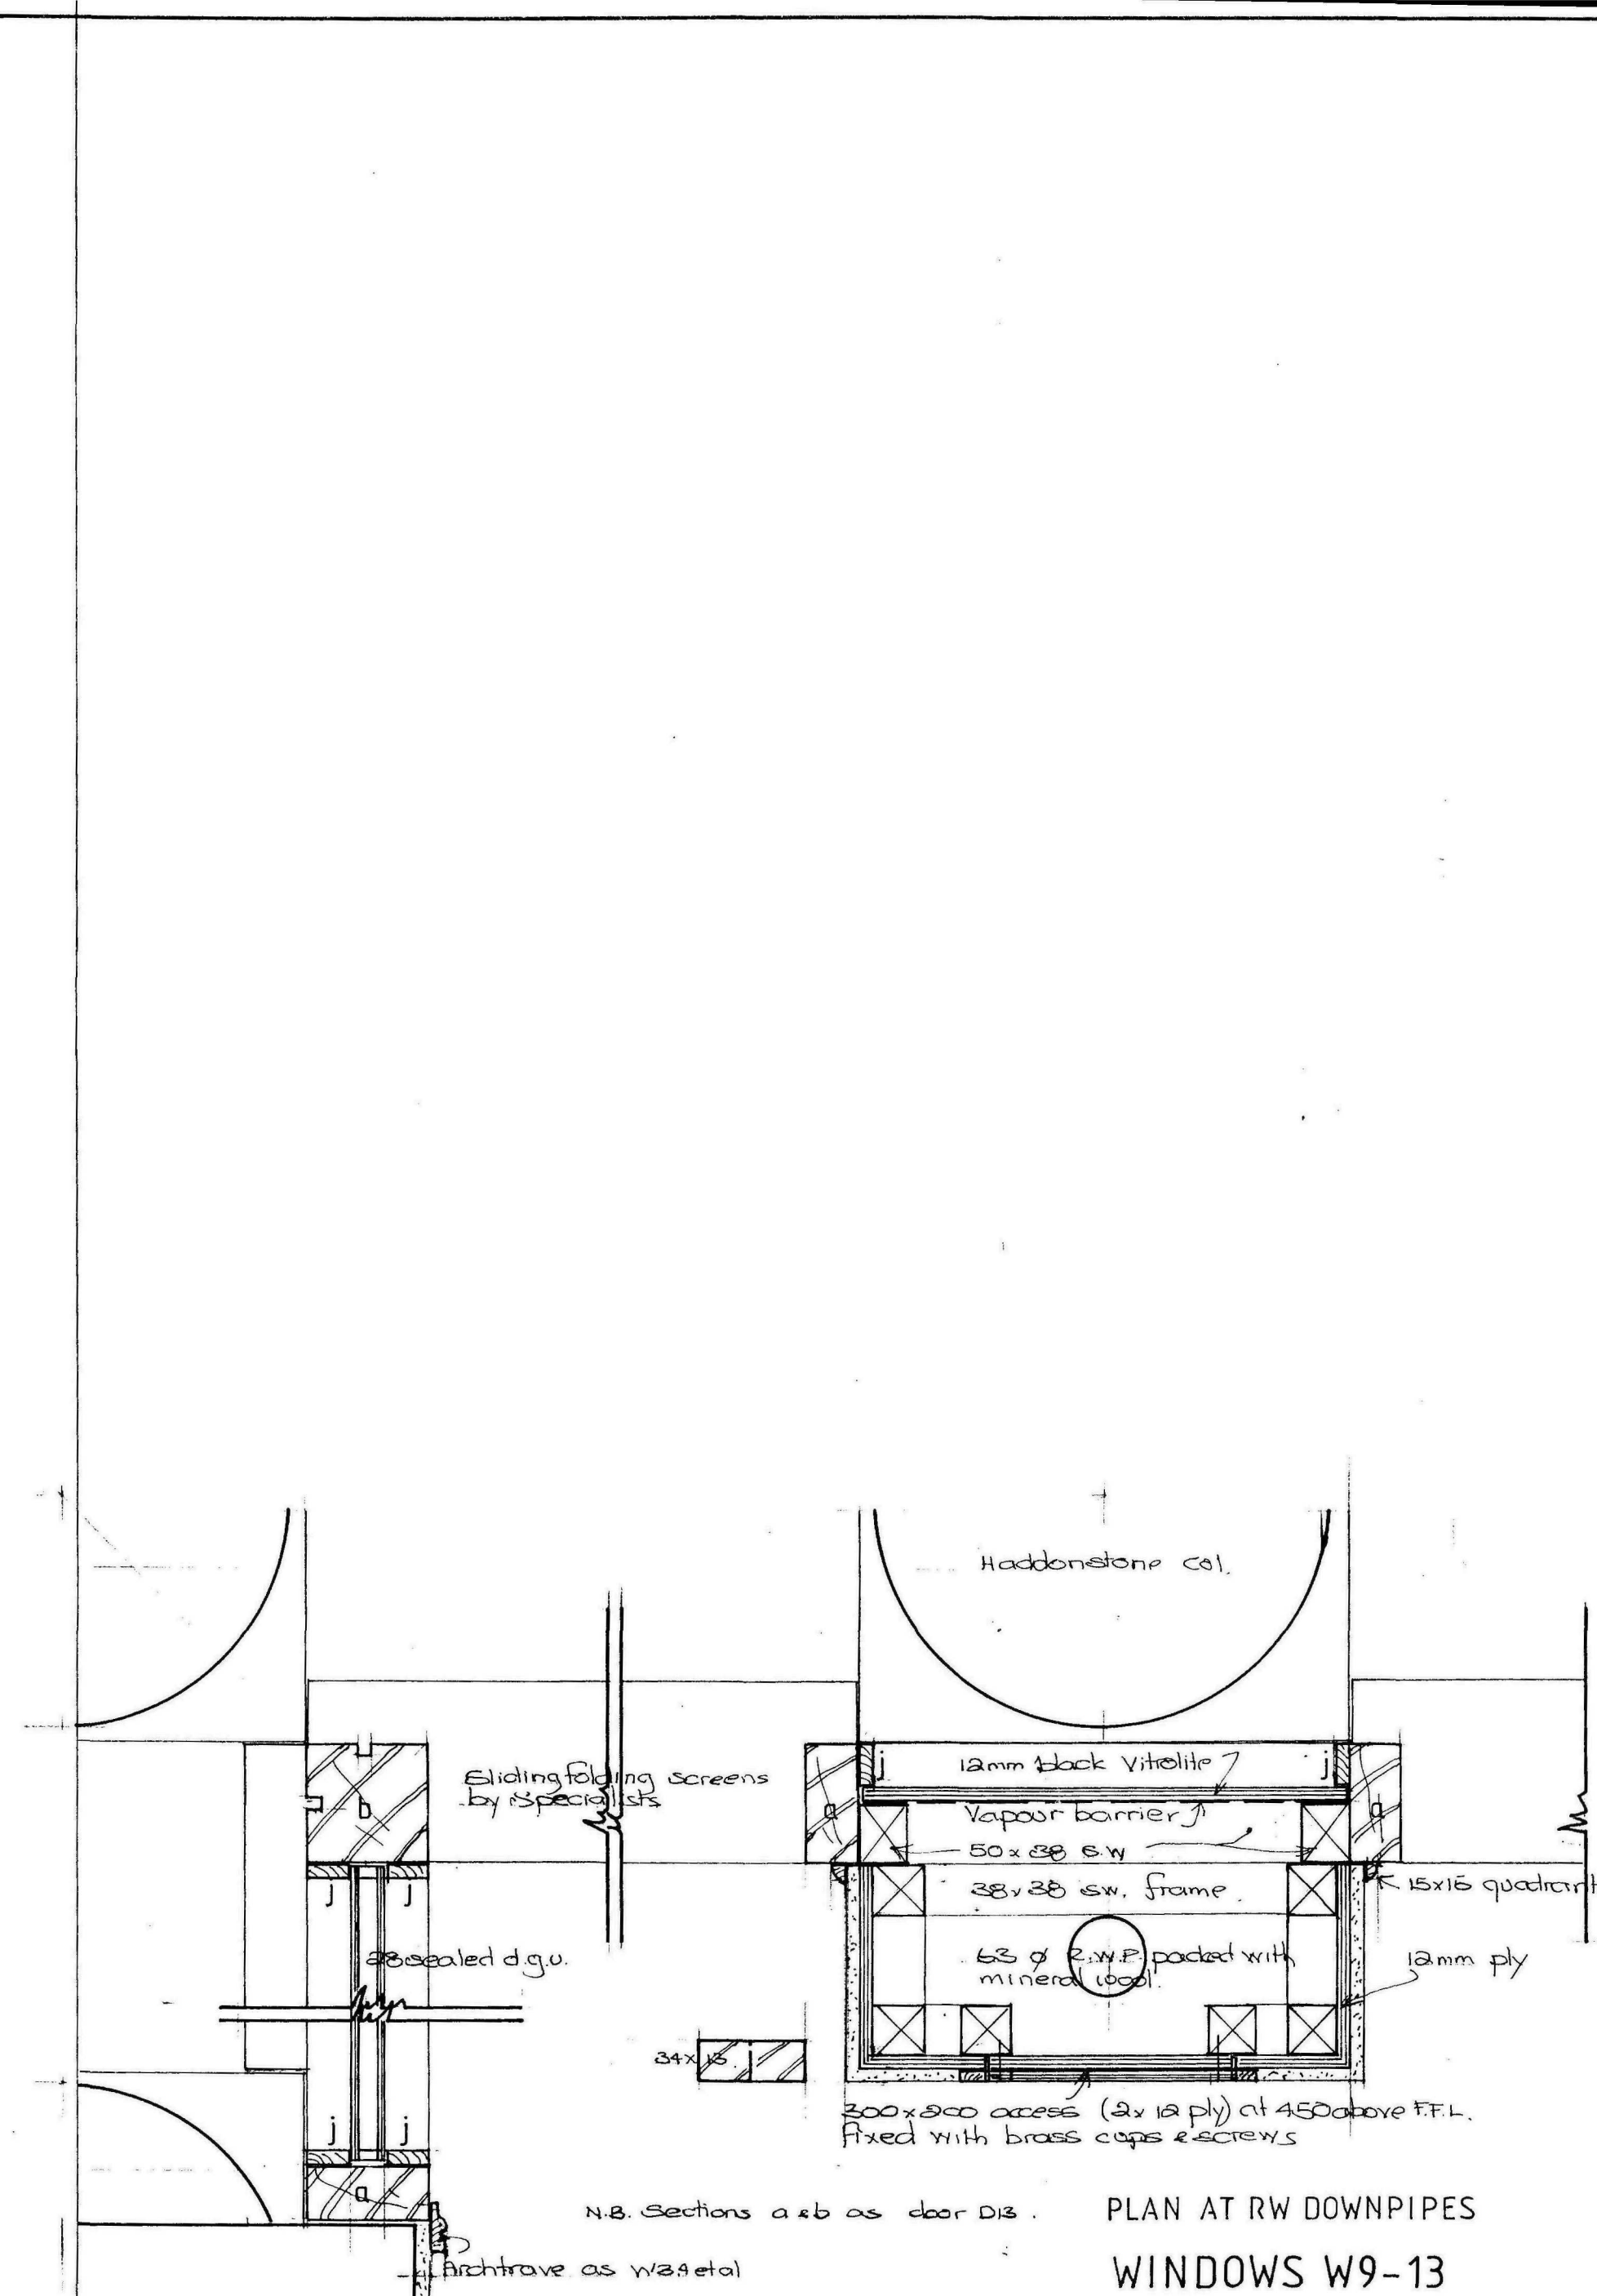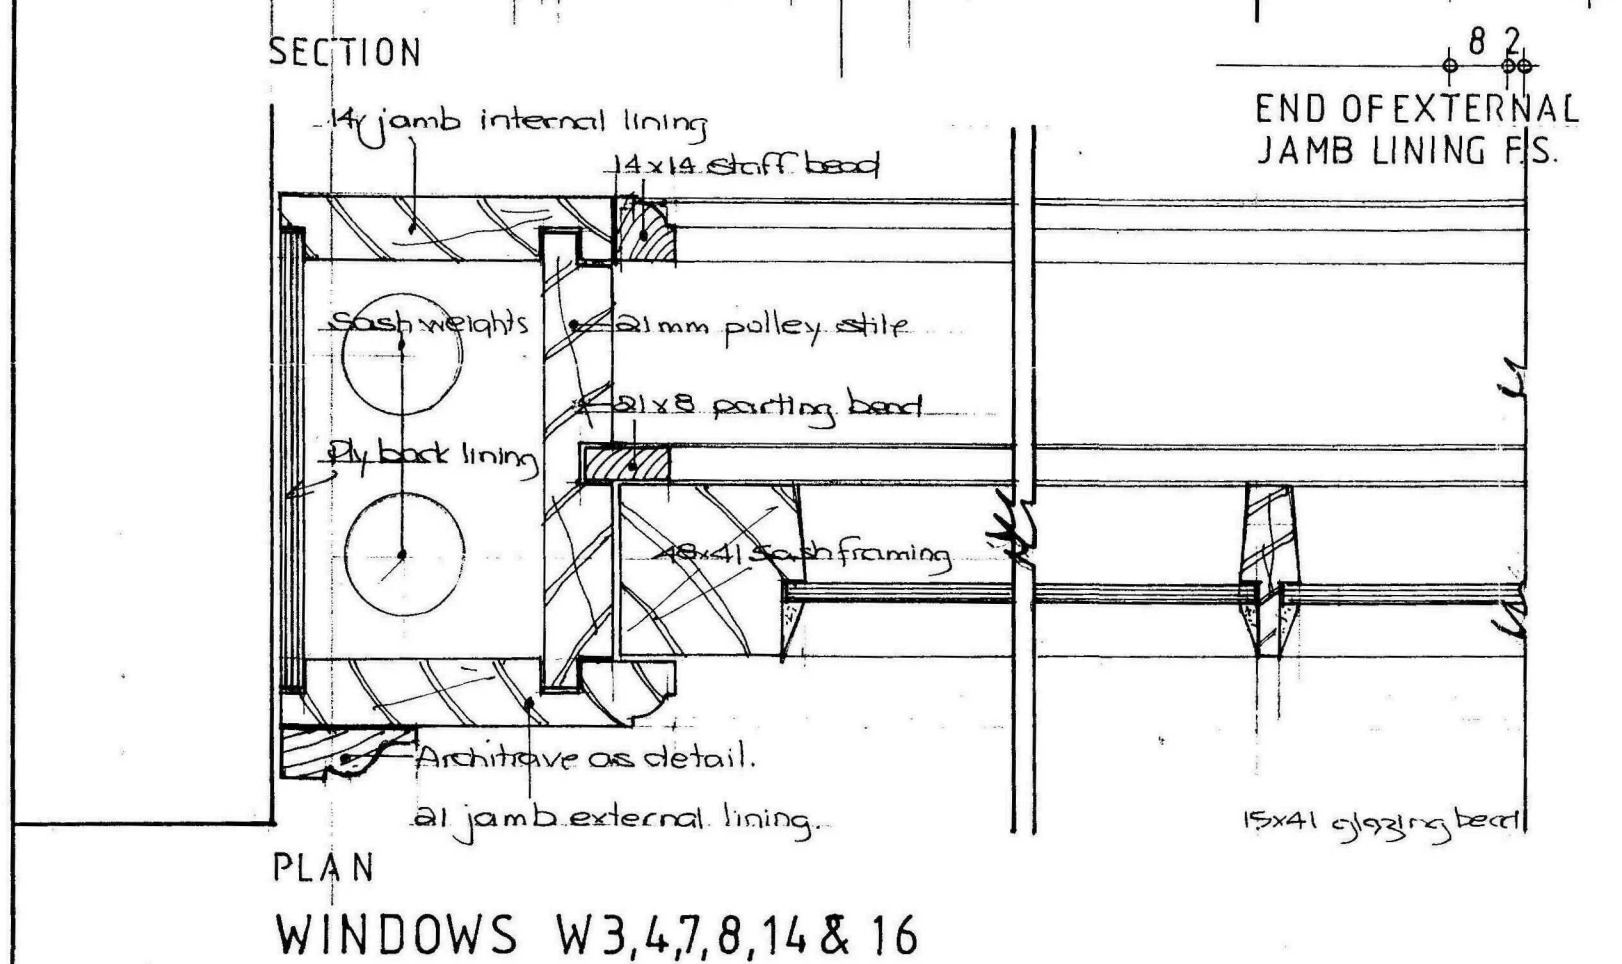

Client	Scale
Mr & Mrs R. Smith	1:5 + 1/2 F.S.
Project	Date
	20/07/2010
	Drawn by:
Proposed Alterations & Extensions	GAR
Curlw Lodge Guys Head Road	
Sufion Bridge	Drawing No.
	B2395/17
Title	Revision

Client	Scale
Mr & Mrs R. Smith	1:5 + 1/2 F.S.
Project	Date
	20/07/2010
	Drawn by:
Proposed Alterations & Extensions	GAR
Curlw Lodge Guys Head Road	
Sufion Bridge	Drawing No.
	B2395/17
Title	Revision