





FRONT ELEVATION

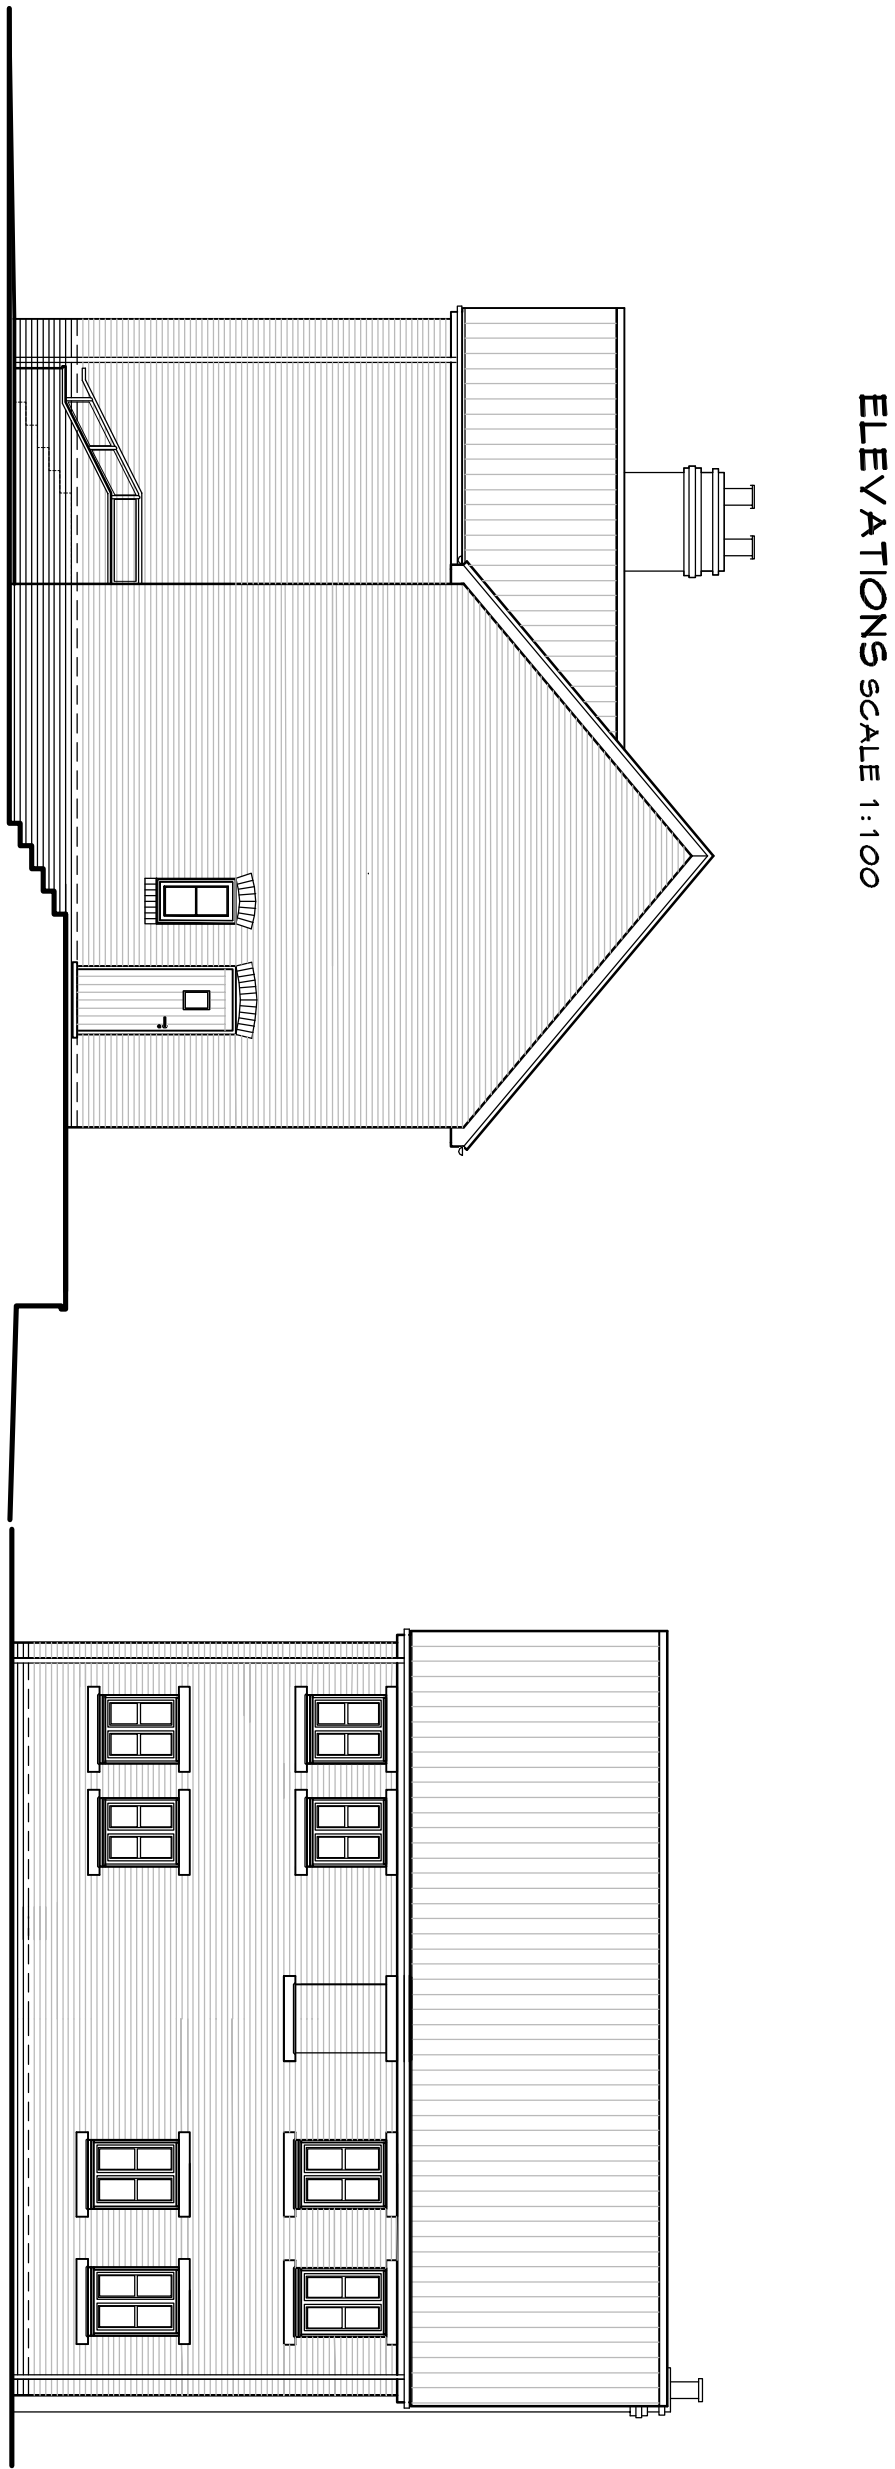


ELEVATIONS SCALE 1:100

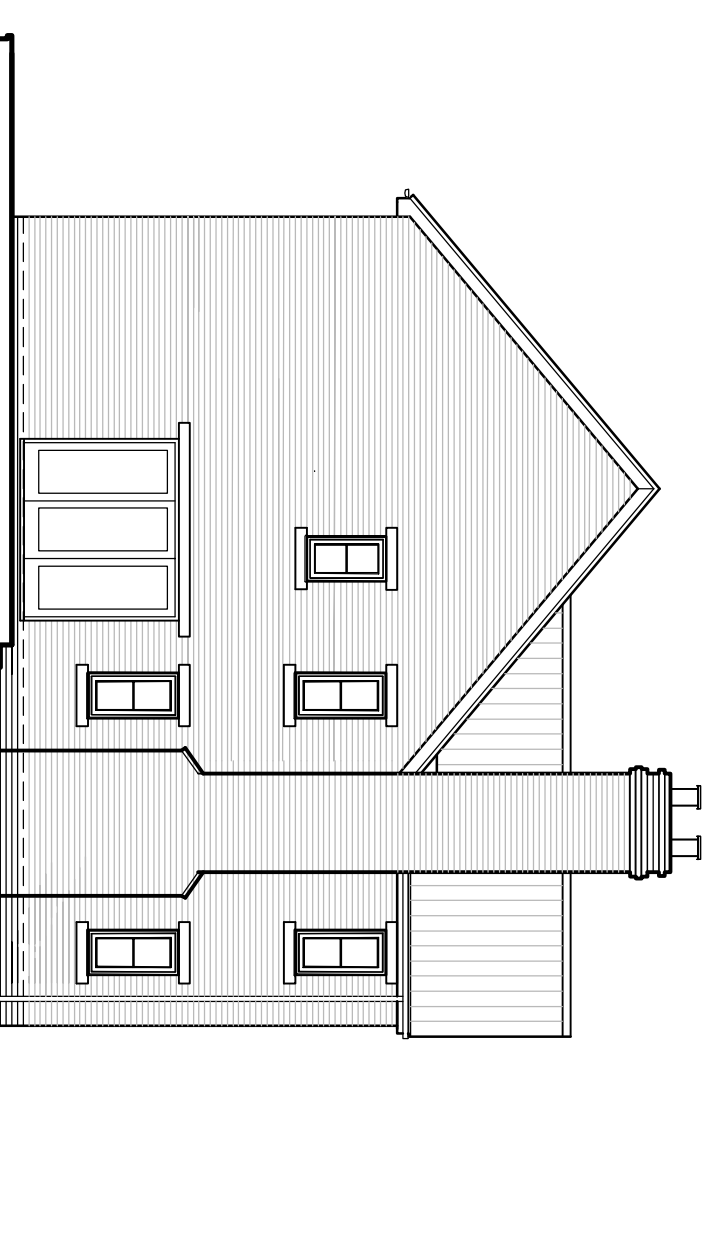


REAR ELEVATION

SIDE ELEVATION

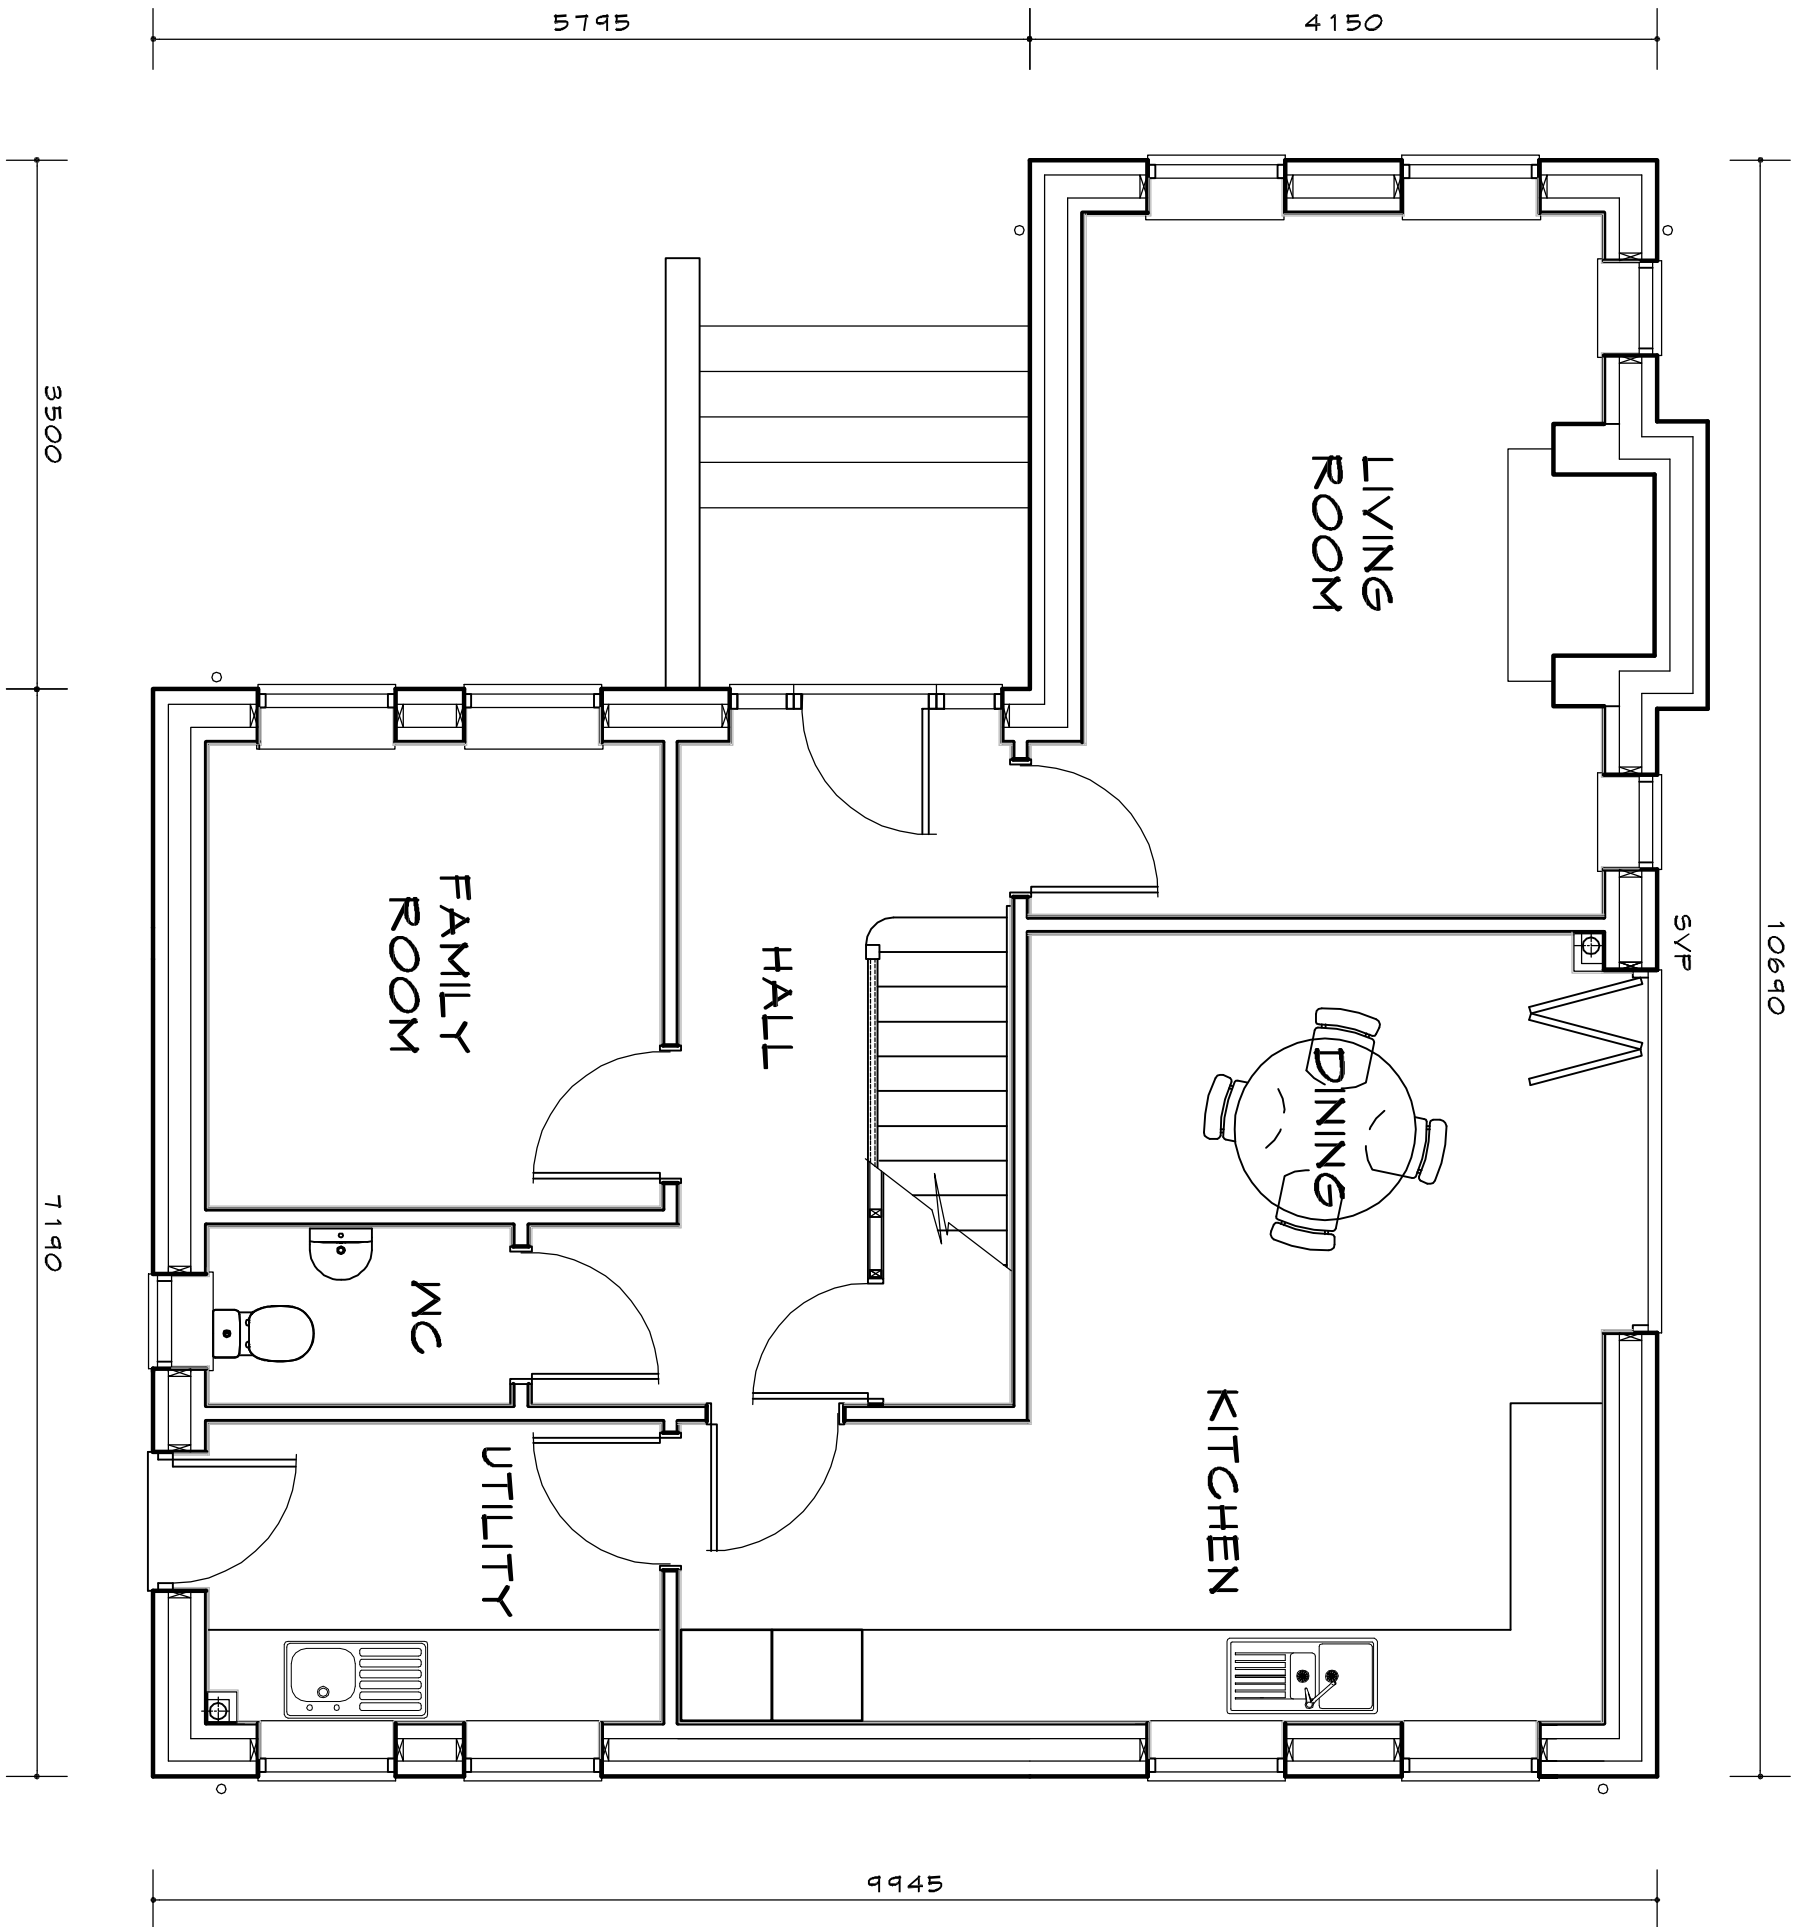

GROUND FLOOR

G/A - 71.2m2

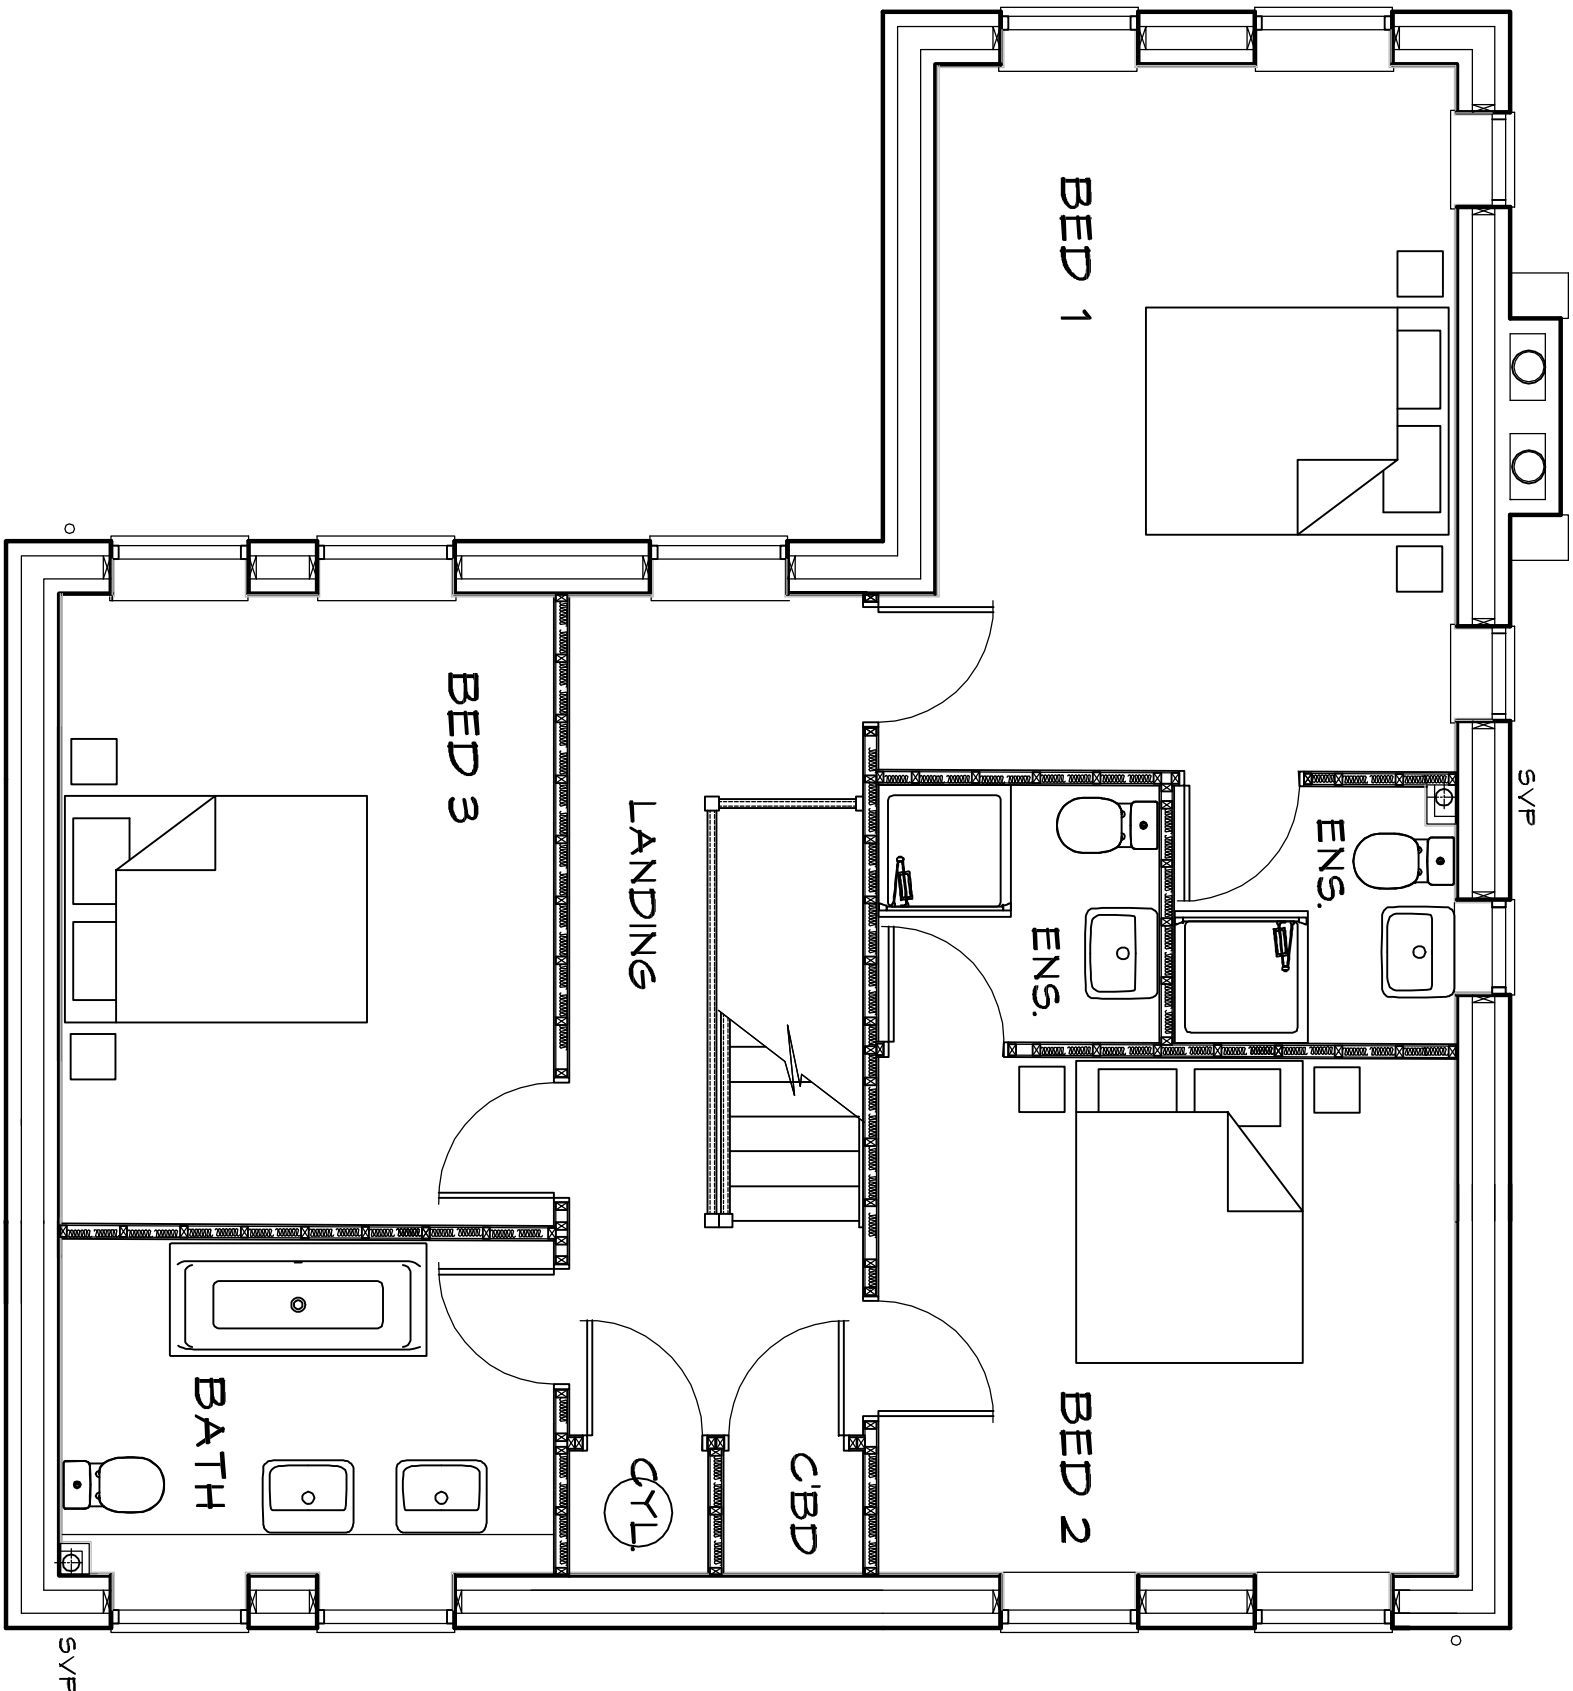


FIRST FLOOR

G/A - 71.2m2

PLOTS 1 & 5 - AS DRAWN

PLOT 3 - HANDED

 

Rev	Date	By	Description
-----	------	----	-------------



ABDS
Ltd
architectural consultants

Middlesex
1st Floor
15 St Quintin's St.
Barnet
Middlesex
MK40 3LB

Surrey
Bosconian Farmhouse
St Kenelm
Cornwall
T112 6NU

Tel: 0204 224267
Fax: 0204 224267
Email: info@abds.co.uk
Web: www.abds.co.uk

**PROPOSED RESIDENTIAL
DEVELOPMENT
CHESTNUT TERRACE
SUTTON BRIDGE**

**PLOTS 1 & 5
FLOOR PLANS &
ELEVATIONS**

SCALE: 1:50 / 1:100 @ A1 | DATE: 4.9.2019
DRAWN BY: AEB | CAD FILE: xxxxxxxxxx



PLANNING
PORTAL