


ELEVATIONS SCALE 1:100

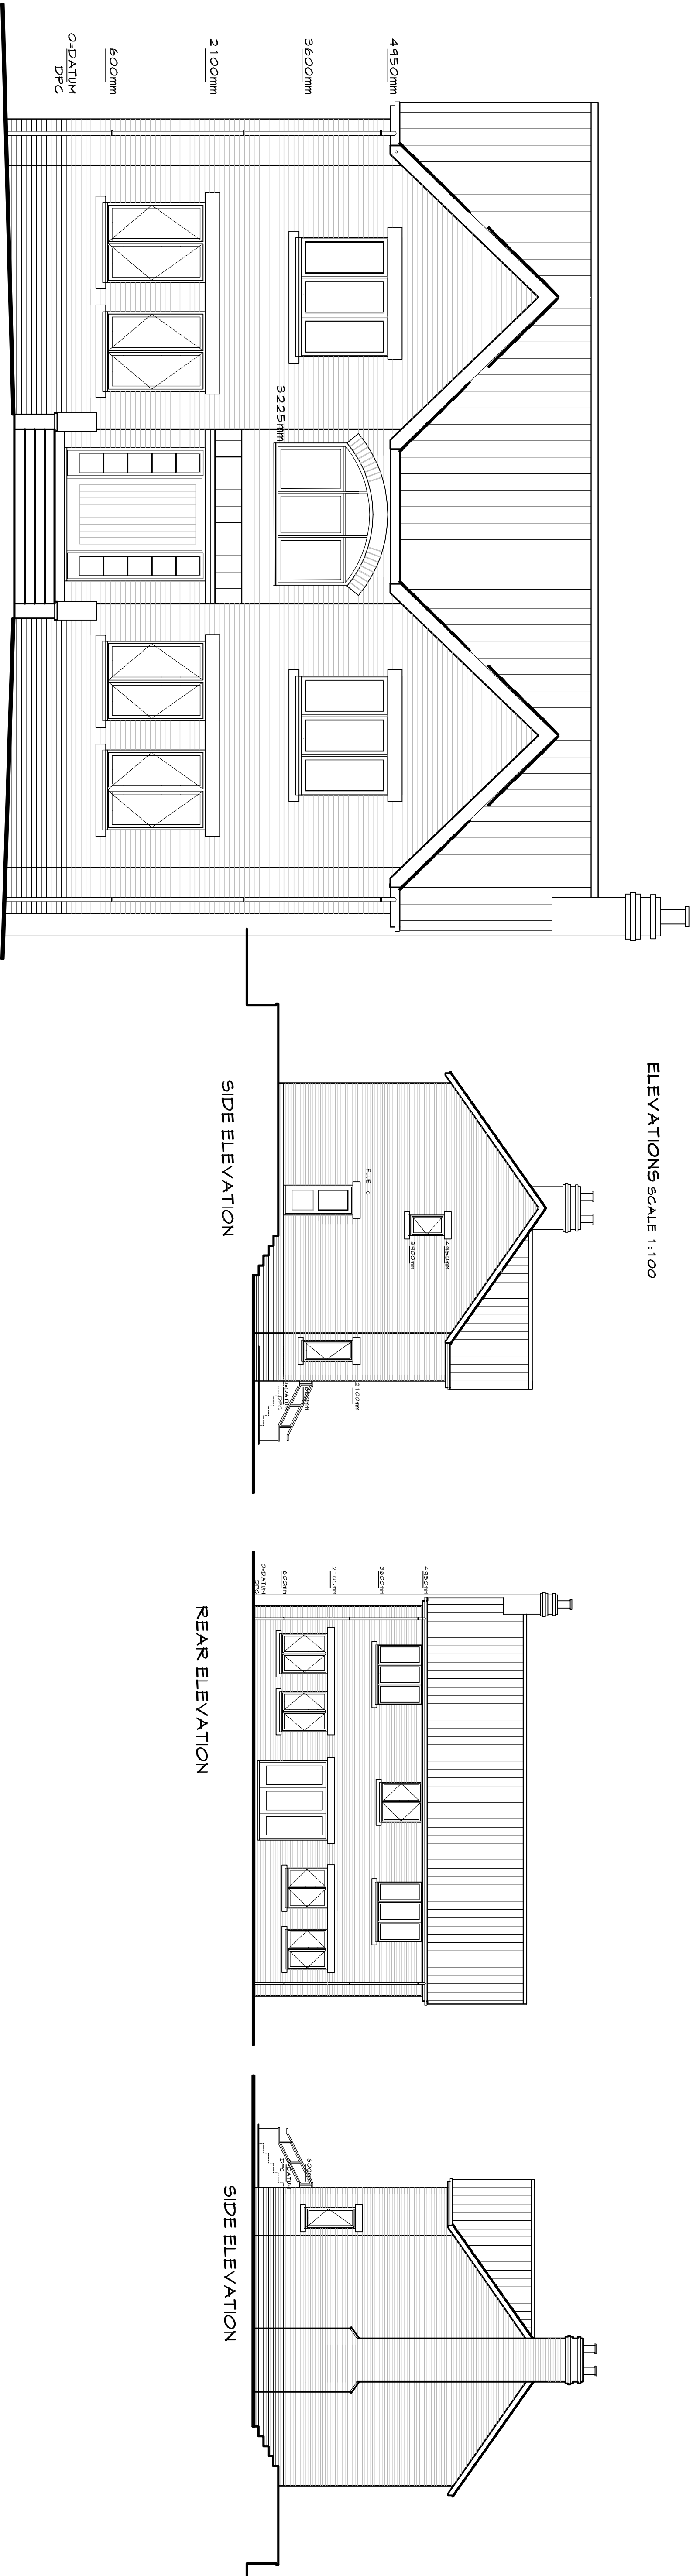


FRONT ELEVATION

SIDE ELEVATION

REAR ELEVATION


SIDE ELEVATION

11780

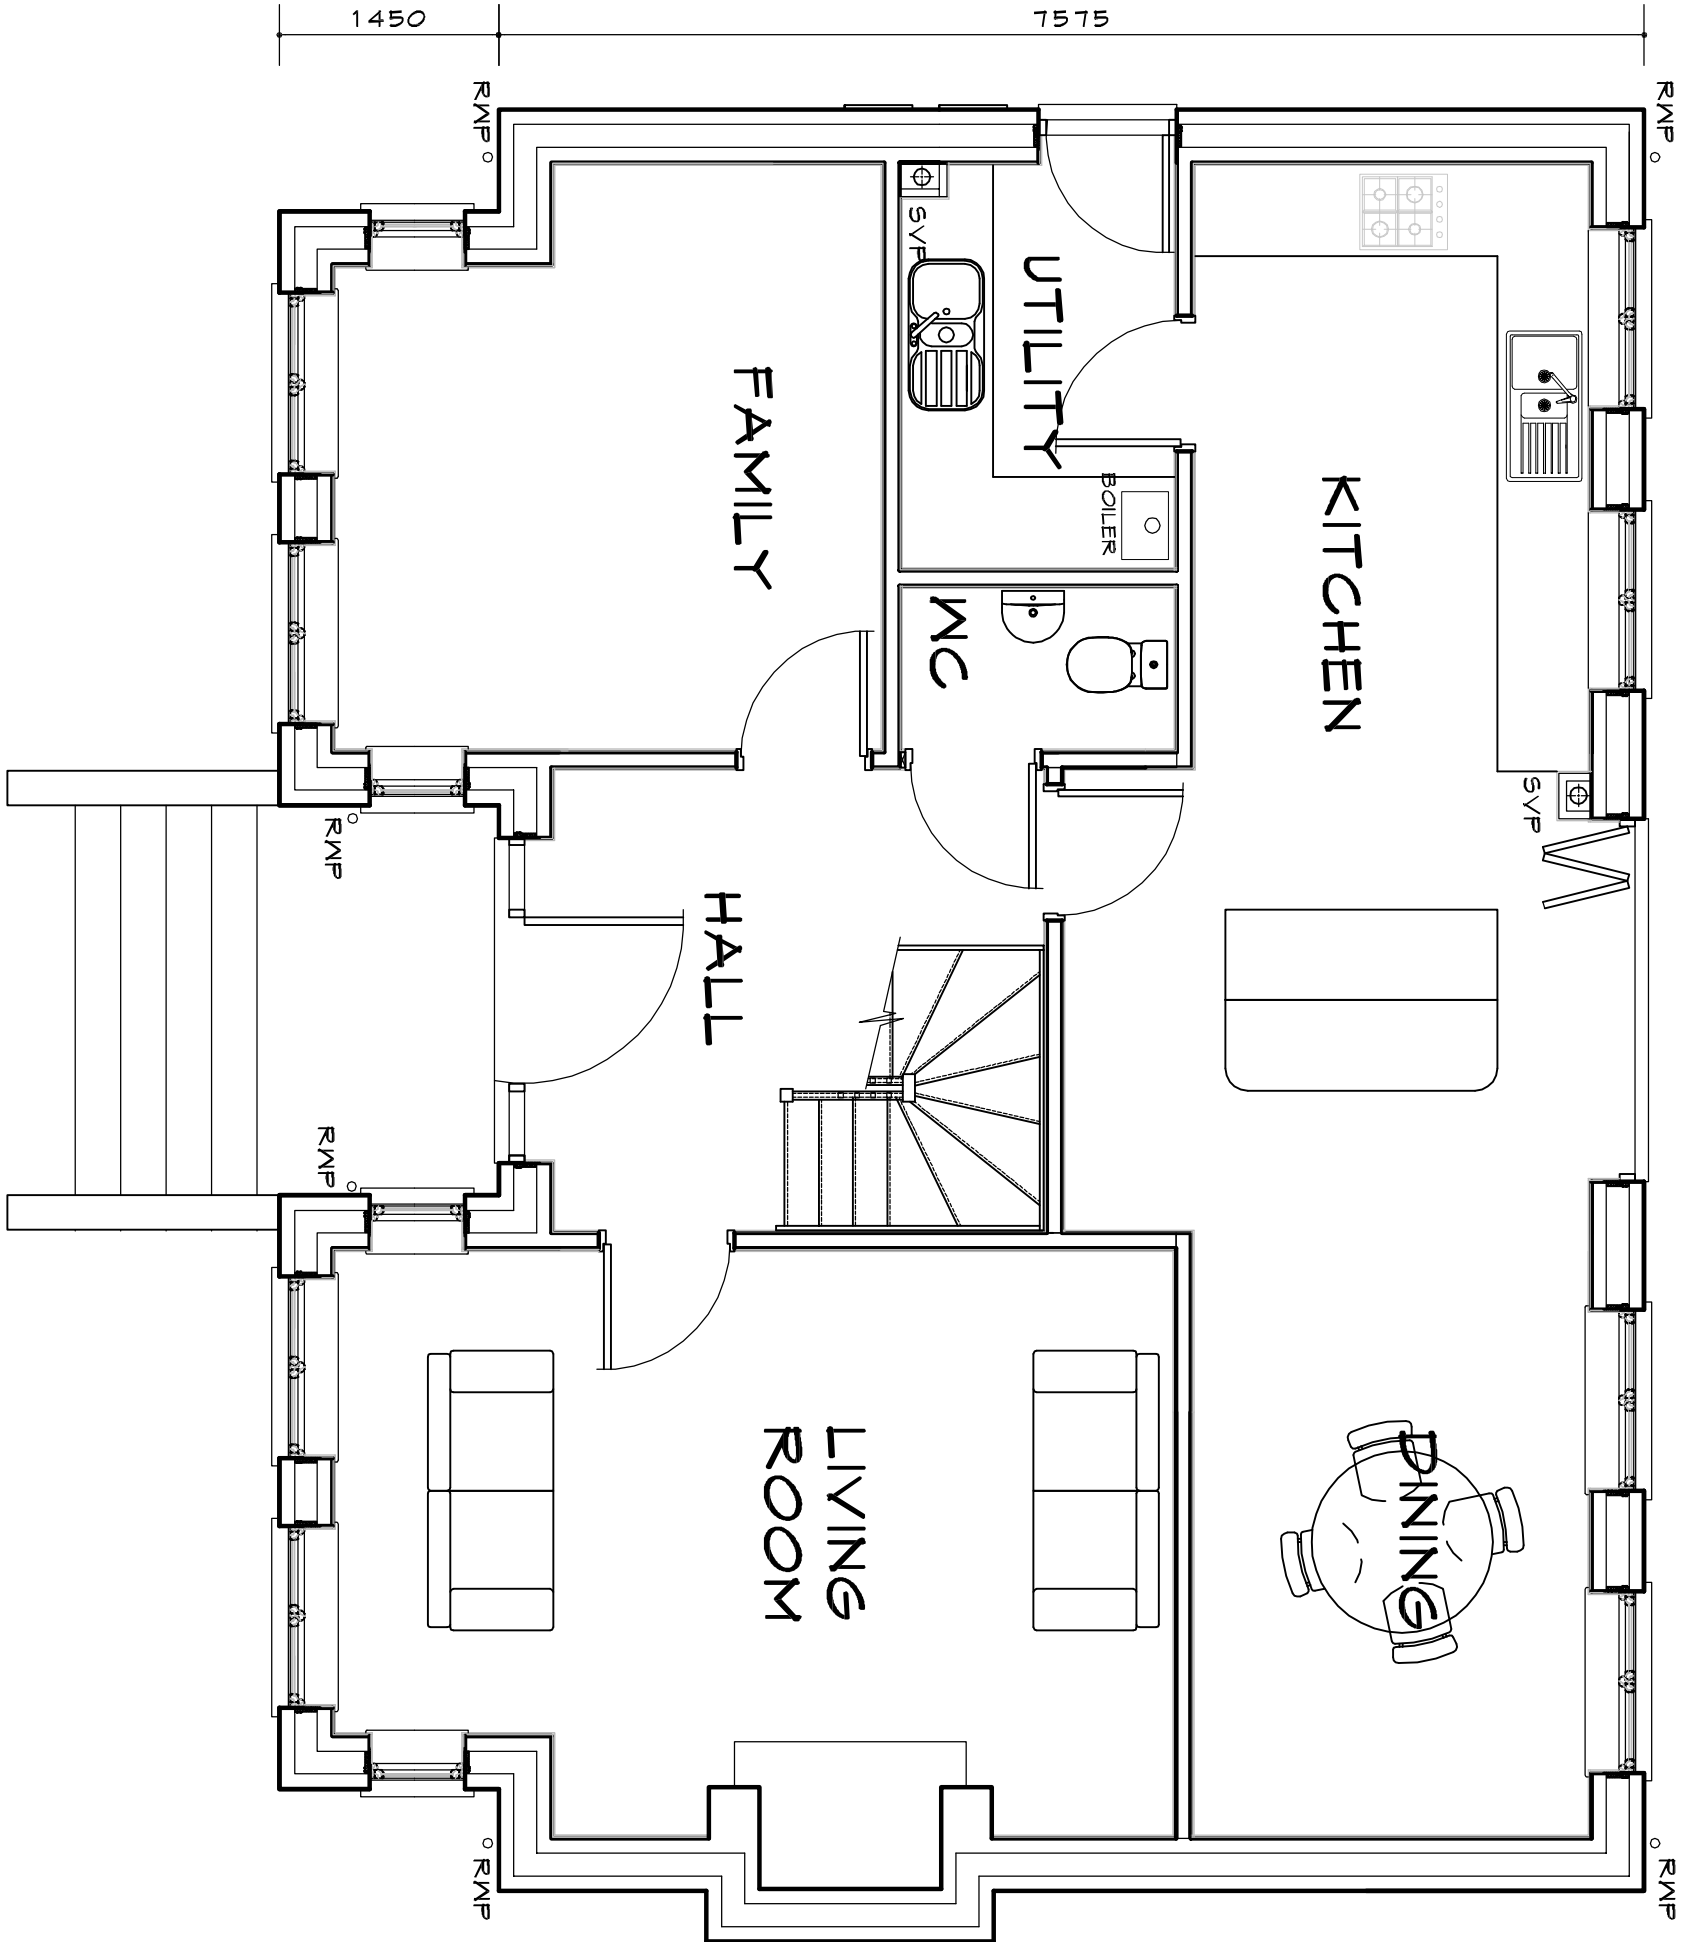


GROUND FLOOR

G/A = 168m2 (1808 sqft)

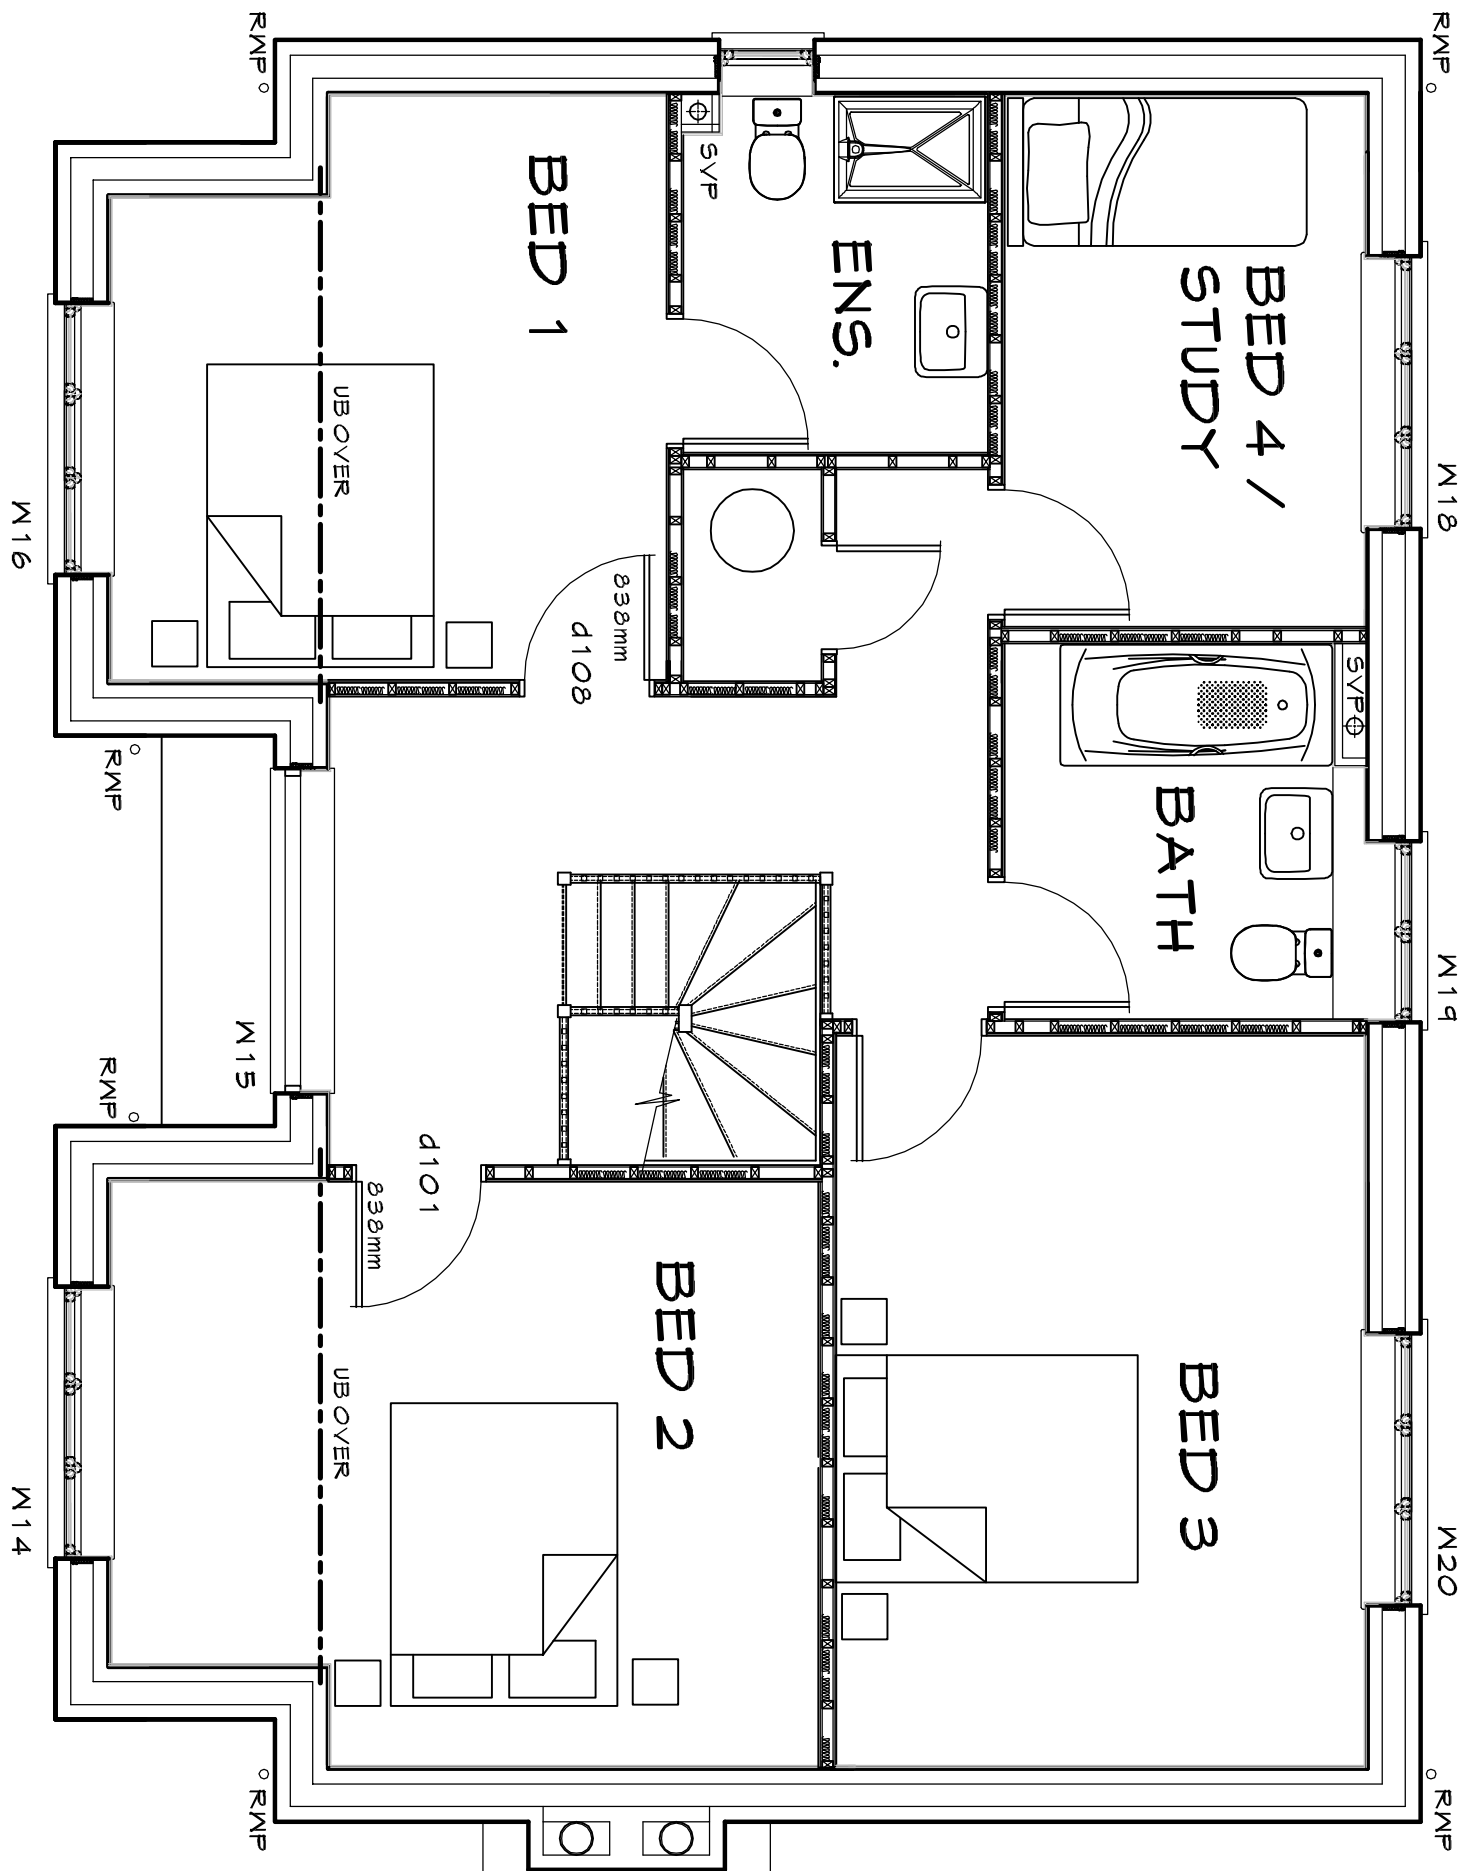

FIRST FLOOR

PLOT 6 - AS DRAWN
PLOT 2 - HANDED

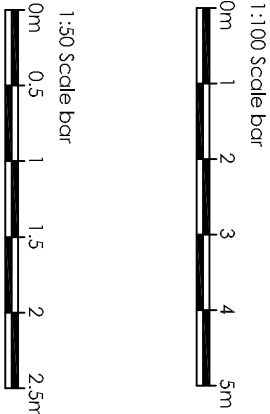

Model		Drawn	By	Discussed
 ABDS architectural consultants				
Middlesex 1st Floor 15 St. Clements St. Barnet Middlesex MK40 3LB Tel: 0464 254287 Fax: 0464 254287 Email: info@abds.co.uk				
Southern Boscawen Farmhouse St. Kewena Cornwall TR12 8NU Tel: 01508 254287 Fax: 01508 254287 Email: info@abds.co.uk				
PROPOSED RESIDENTIAL DEVELOPMENT CHESTNUT TERRACE SUTTON BRIDGE				
PLOTS 2 & 6 FLOOR PLANS & ELEVATIONS				
SCALE: 1:50 / 1:100 @ A1		DATE: 30.2019		
DRAWN BY: AEB		CADD FILE: xxxxxxxxxx		