




ELEVATIONS SCALE 1:100

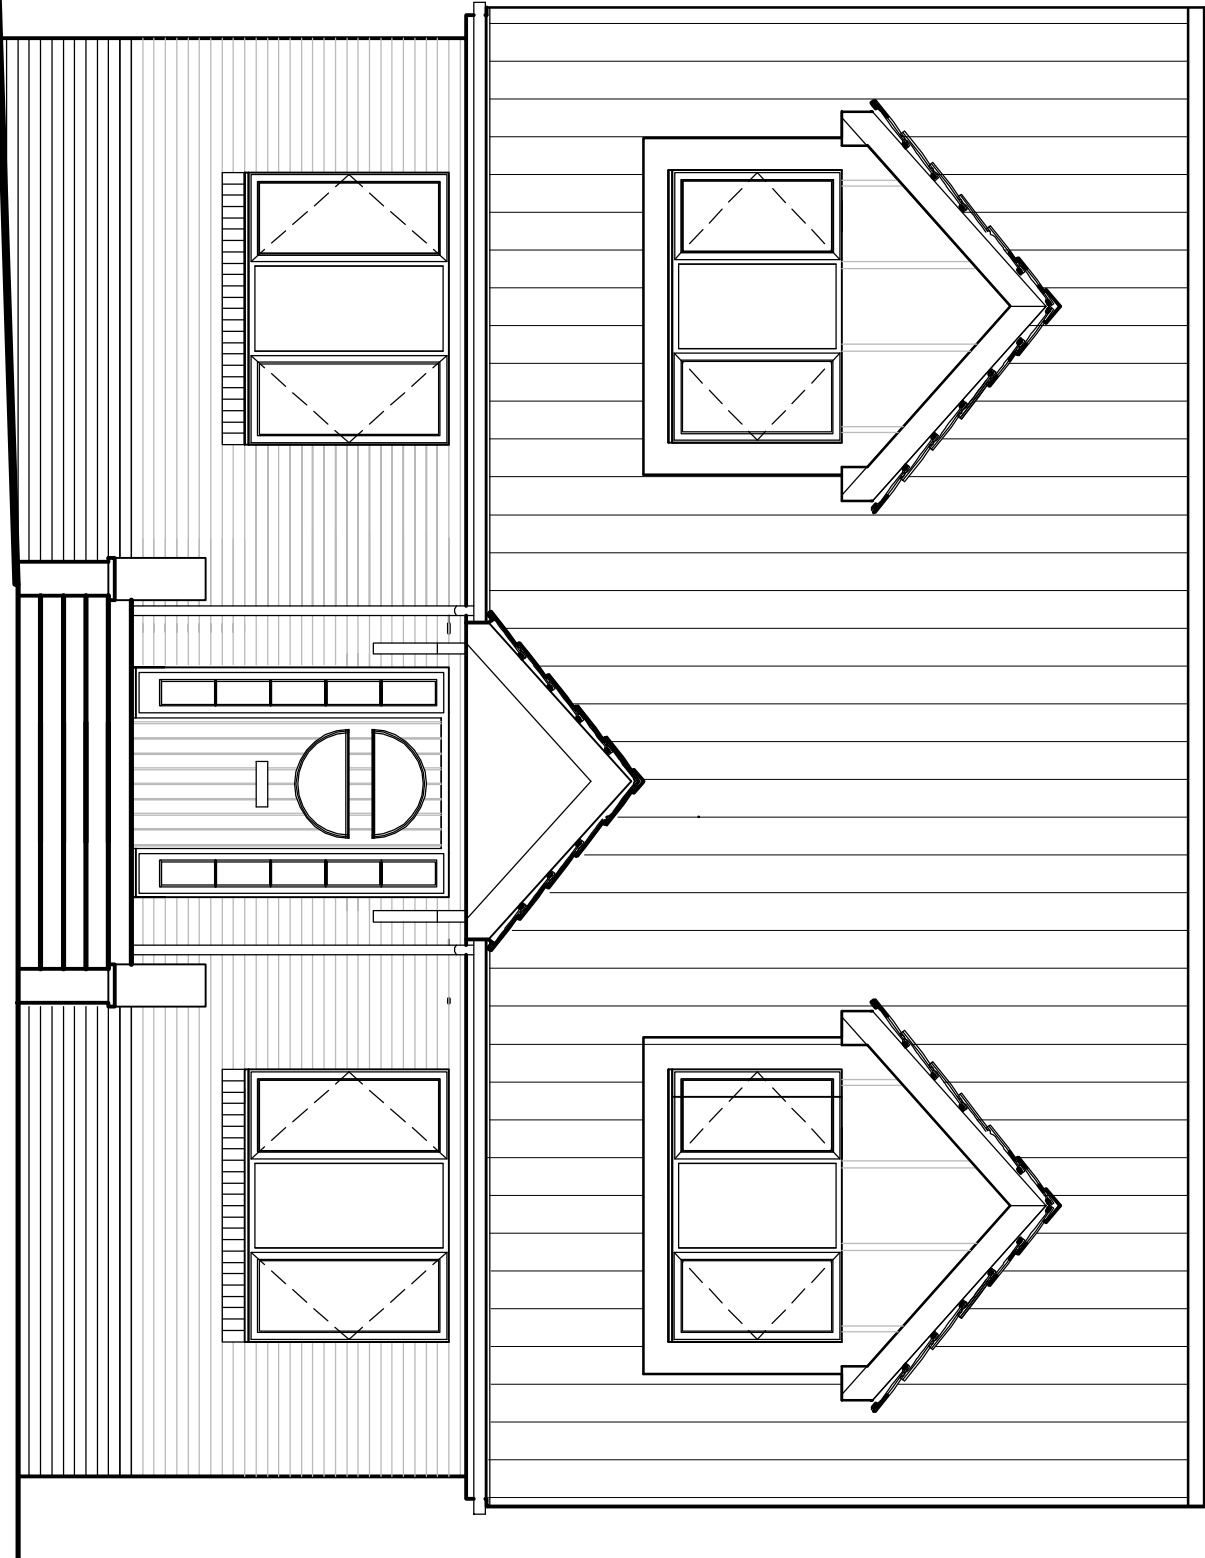


FRONT ELEVATION

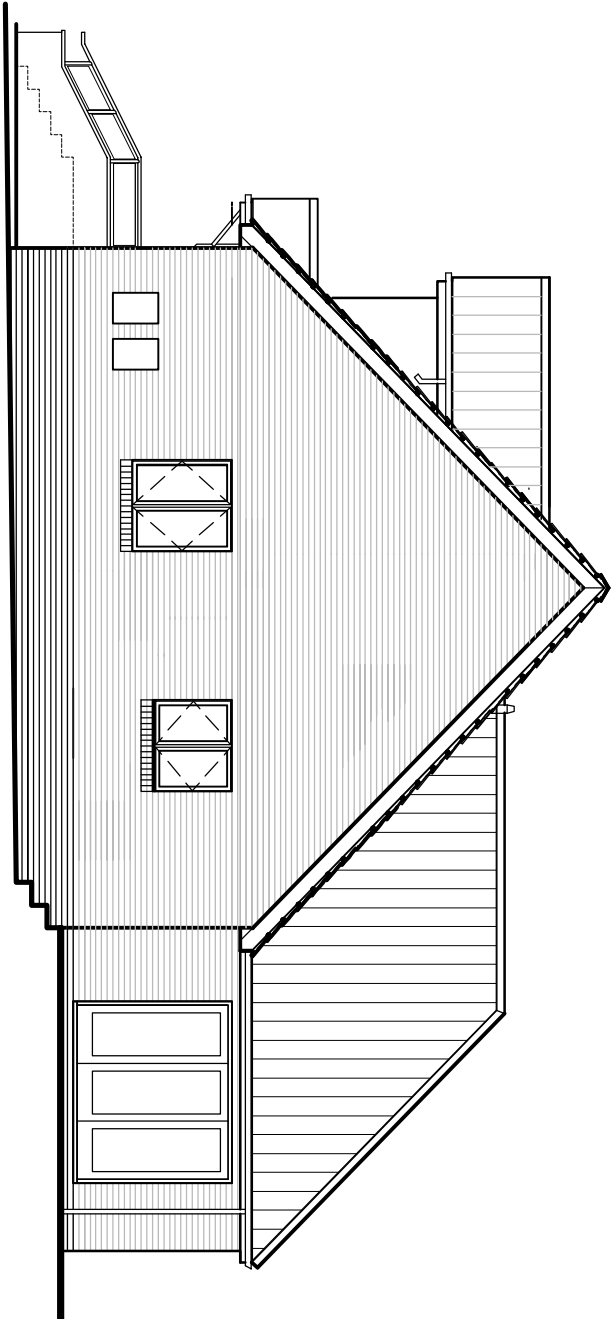


SIDE ELEVATION

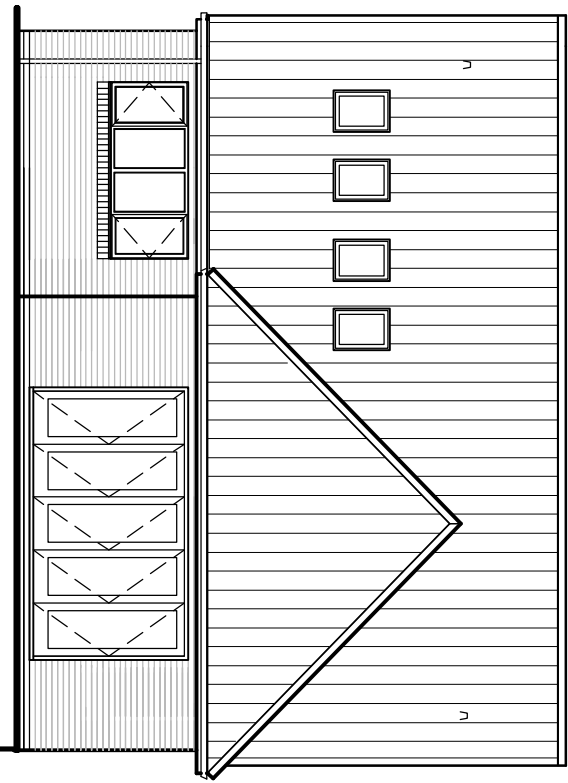

REAR ELEVATION

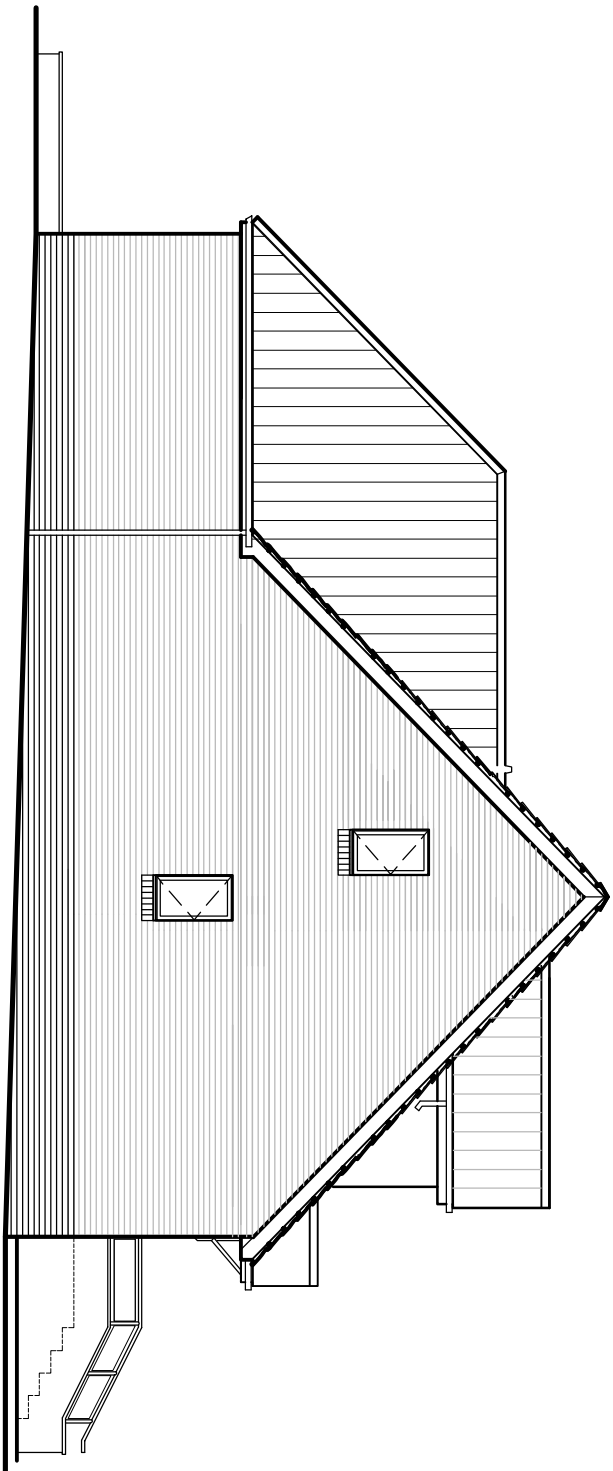


SIDE ELEVATION

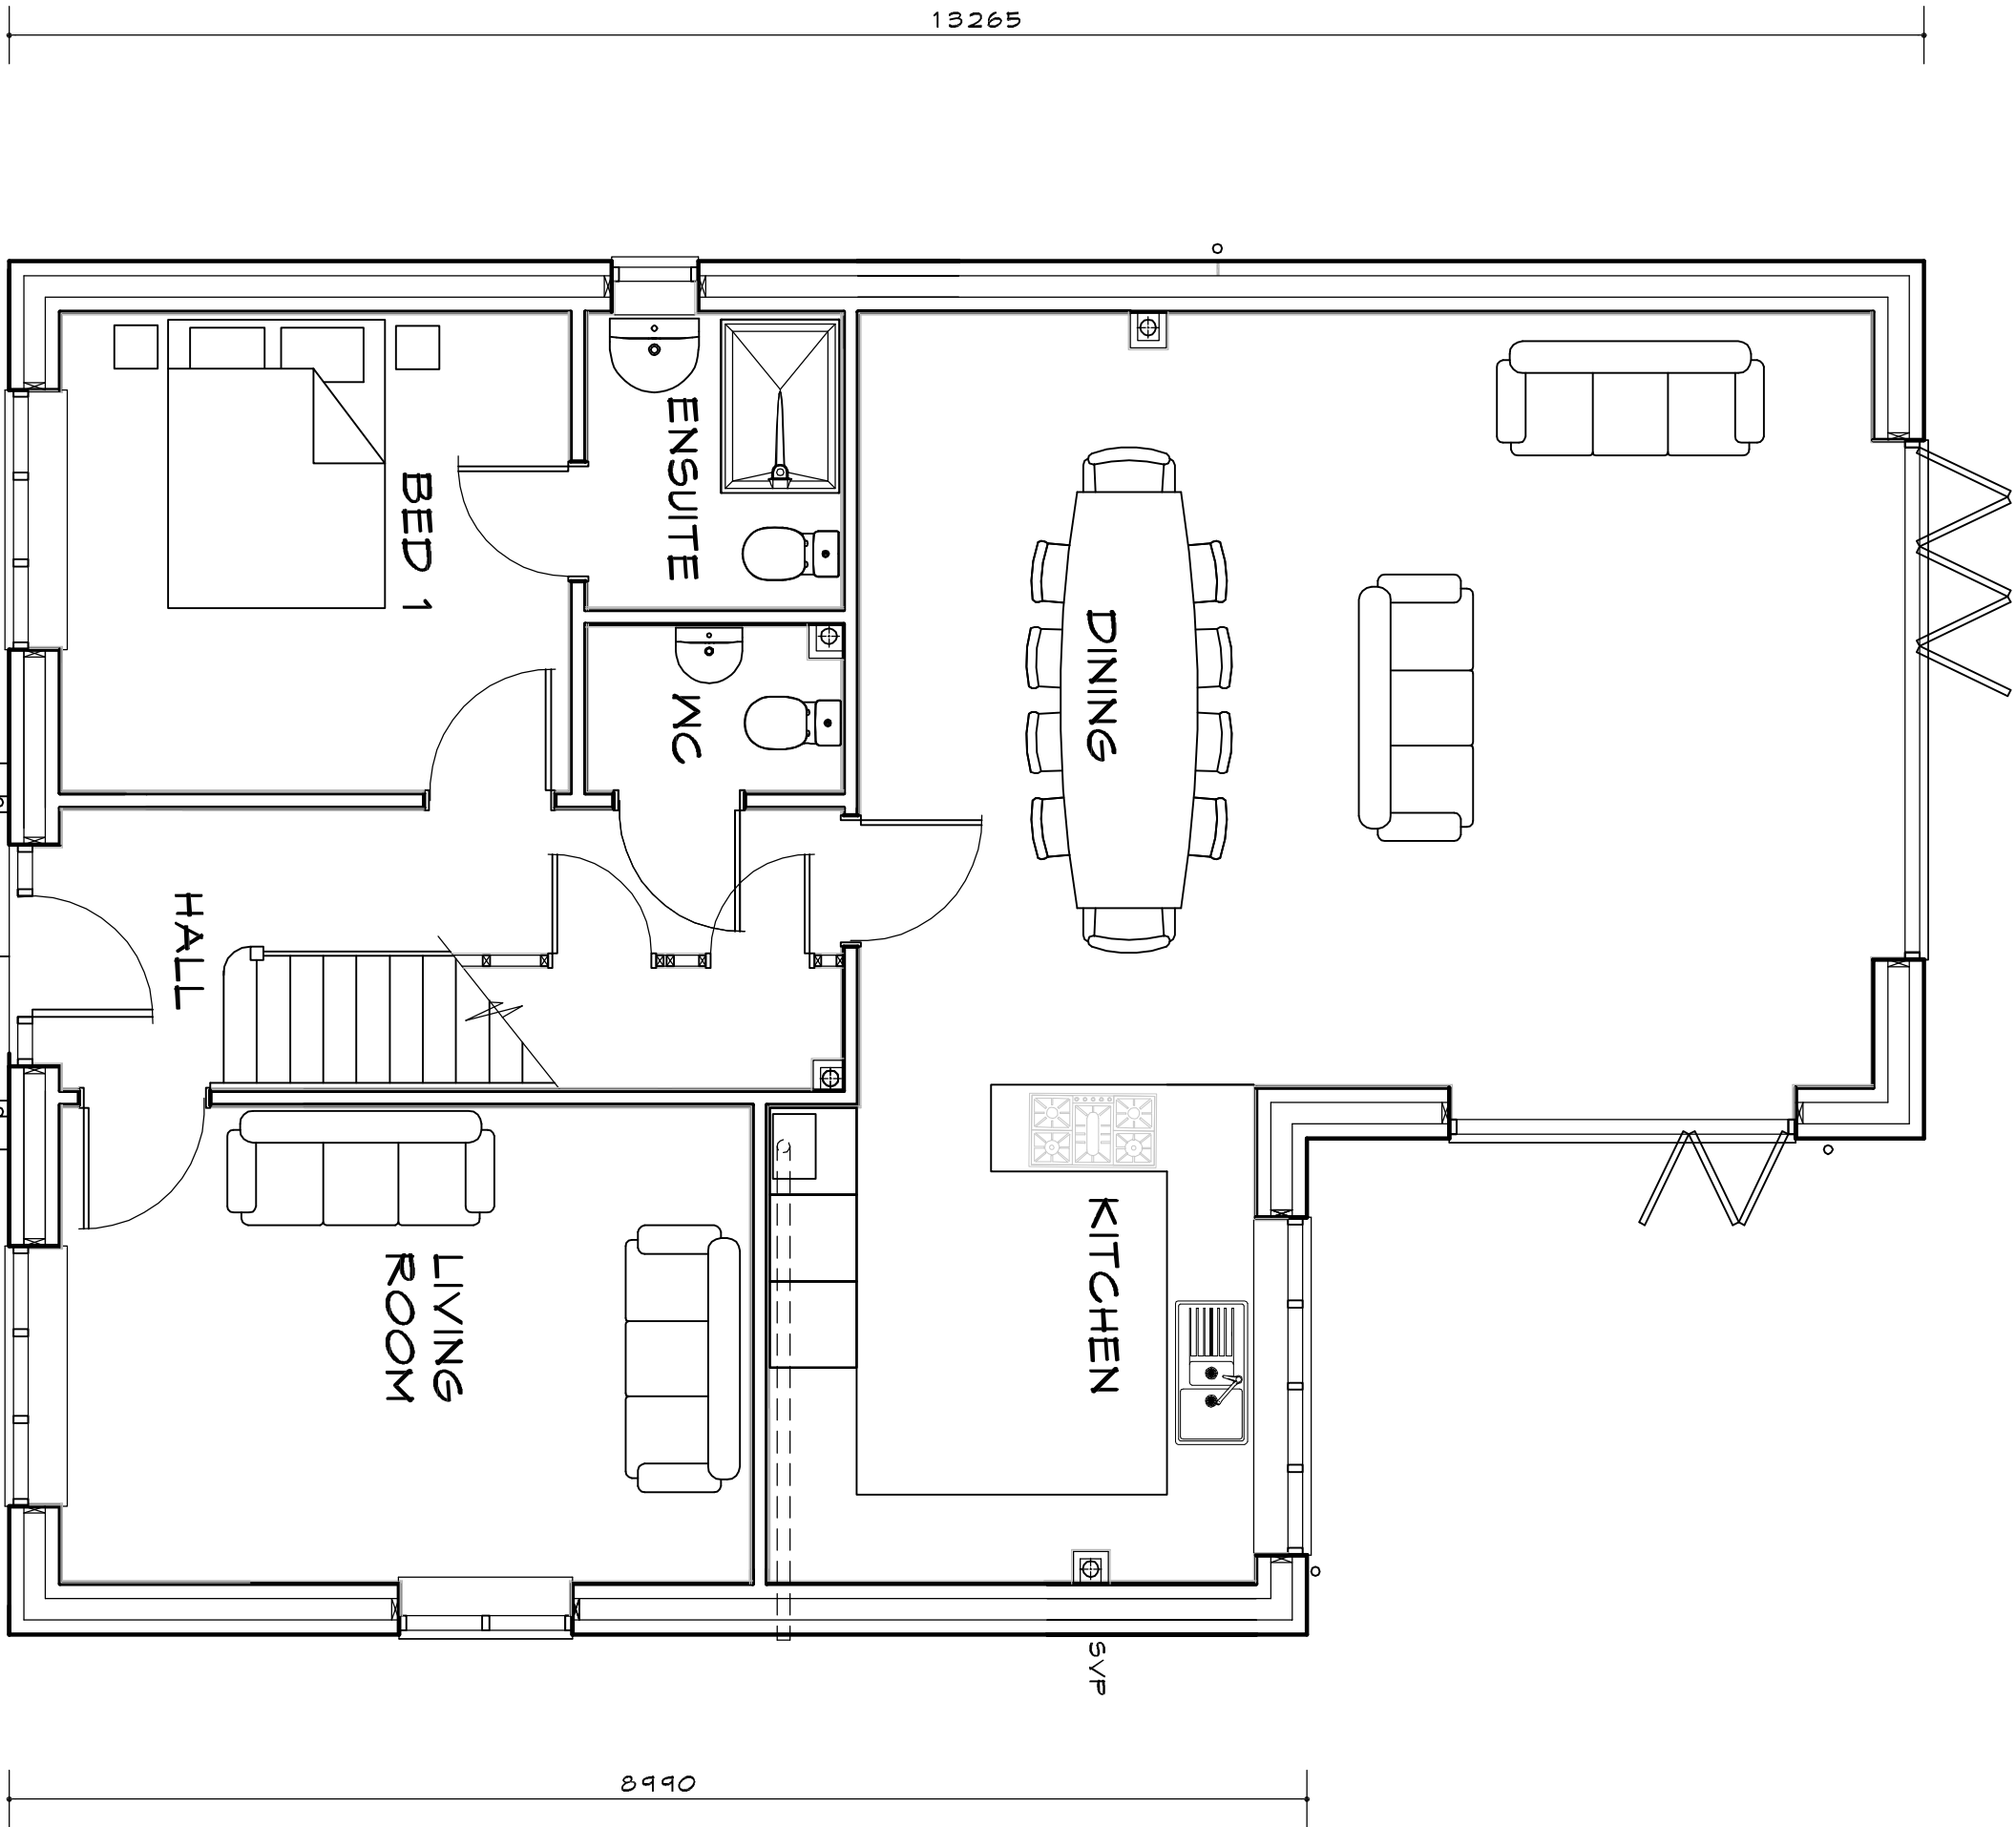

GROUND FLOOR

G/A = 95m²

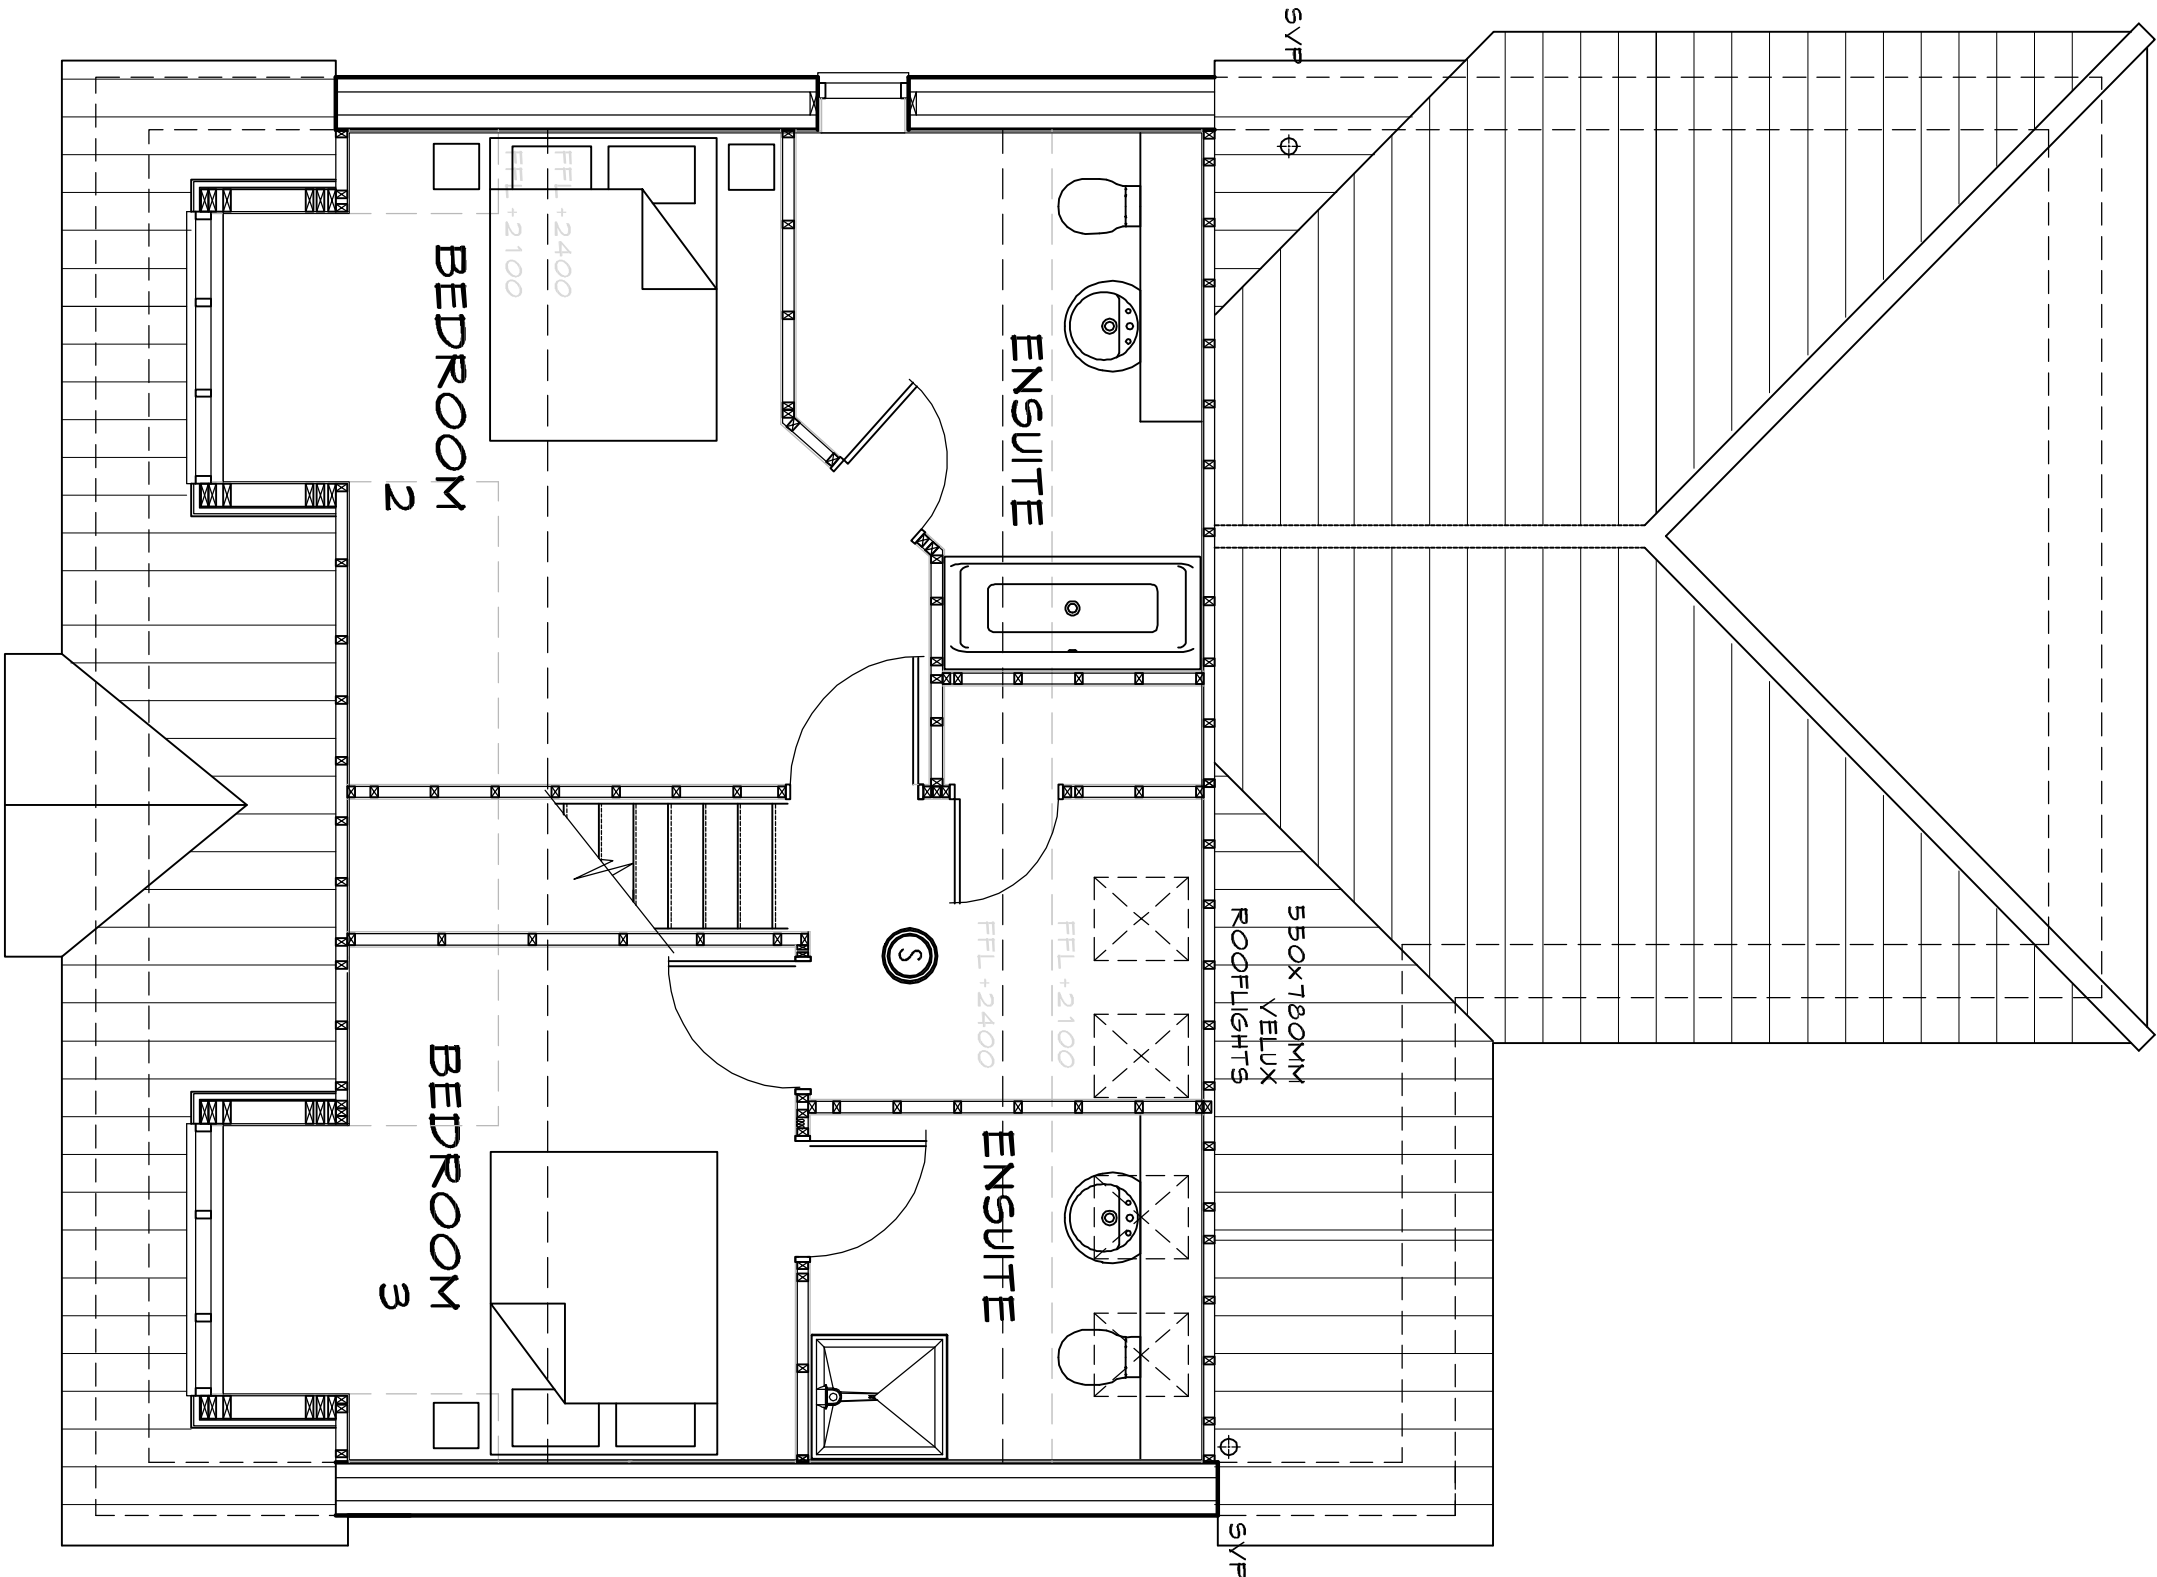

FIRST FLOOR

G/A = 52.4m²

Model		Drawn	By	Discipline
				
ABDSid architectural consultants				
Midlands 1st Floor 15 St Clements St. Birmingham B2 1SU UK Tel: 0246 254267 Fax: 0246 254267 Email: info@abdsid.co.uk Web: www.abdsid.co.uk				
Southern Boscawen Farmhouse St Kewenn Cornwall TR12 8NU UK Tel: 0246 254267 Fax: 0246 254267 Email: info@abdsid.co.uk Web: www.abdsid.co.uk				
PROPOSED RESIDENTIAL DEVELOPMENT CHESTNUT TERRACE SUTTON BRIDGE				
PLOT 4				
FLOOR PLANS & ELEVATIONS				
SCALE: 1:50 / 1:100 @ A1 DATE: 3.9.2019				
DRAWN BY: AEB CAD: PAB CHECKED BY: AEB				
DWG No: LH/5B/19/022 -				