

The image displays two architectural drawings of a building's rear elevation, oriented vertically. The top drawing is the main rear elevation, showing a gabled roof with a chimney on the right. The roof is covered in horizontal cladding. The main wall features a large bay window with a curved top and a smaller rectangular window to its left. The bottom drawing is a side elevation, showing a gabled roof with a chimney on the right. The roof is covered in horizontal cladding. The main wall features a large bay window with a curved top and a smaller rectangular window to its left.

ELEVATIONS SCALE 1:100

REAR ELEVATION


4.150mm
3.600mm
3.225mm

SIDE ELEVATION

4.150mm
3.600mm
3.225mm
2.100mm
1.500mm
0.750mm
0.750mm

Architectural drawing of a house elevation showing a symmetrical facade. The drawing includes the following dimensions:

- 4930mm (Total width)
- 3600mm (Central section width)
- 2100mm (Side sections width)
- 600mm (Door height)
- 3225mm (Window height)

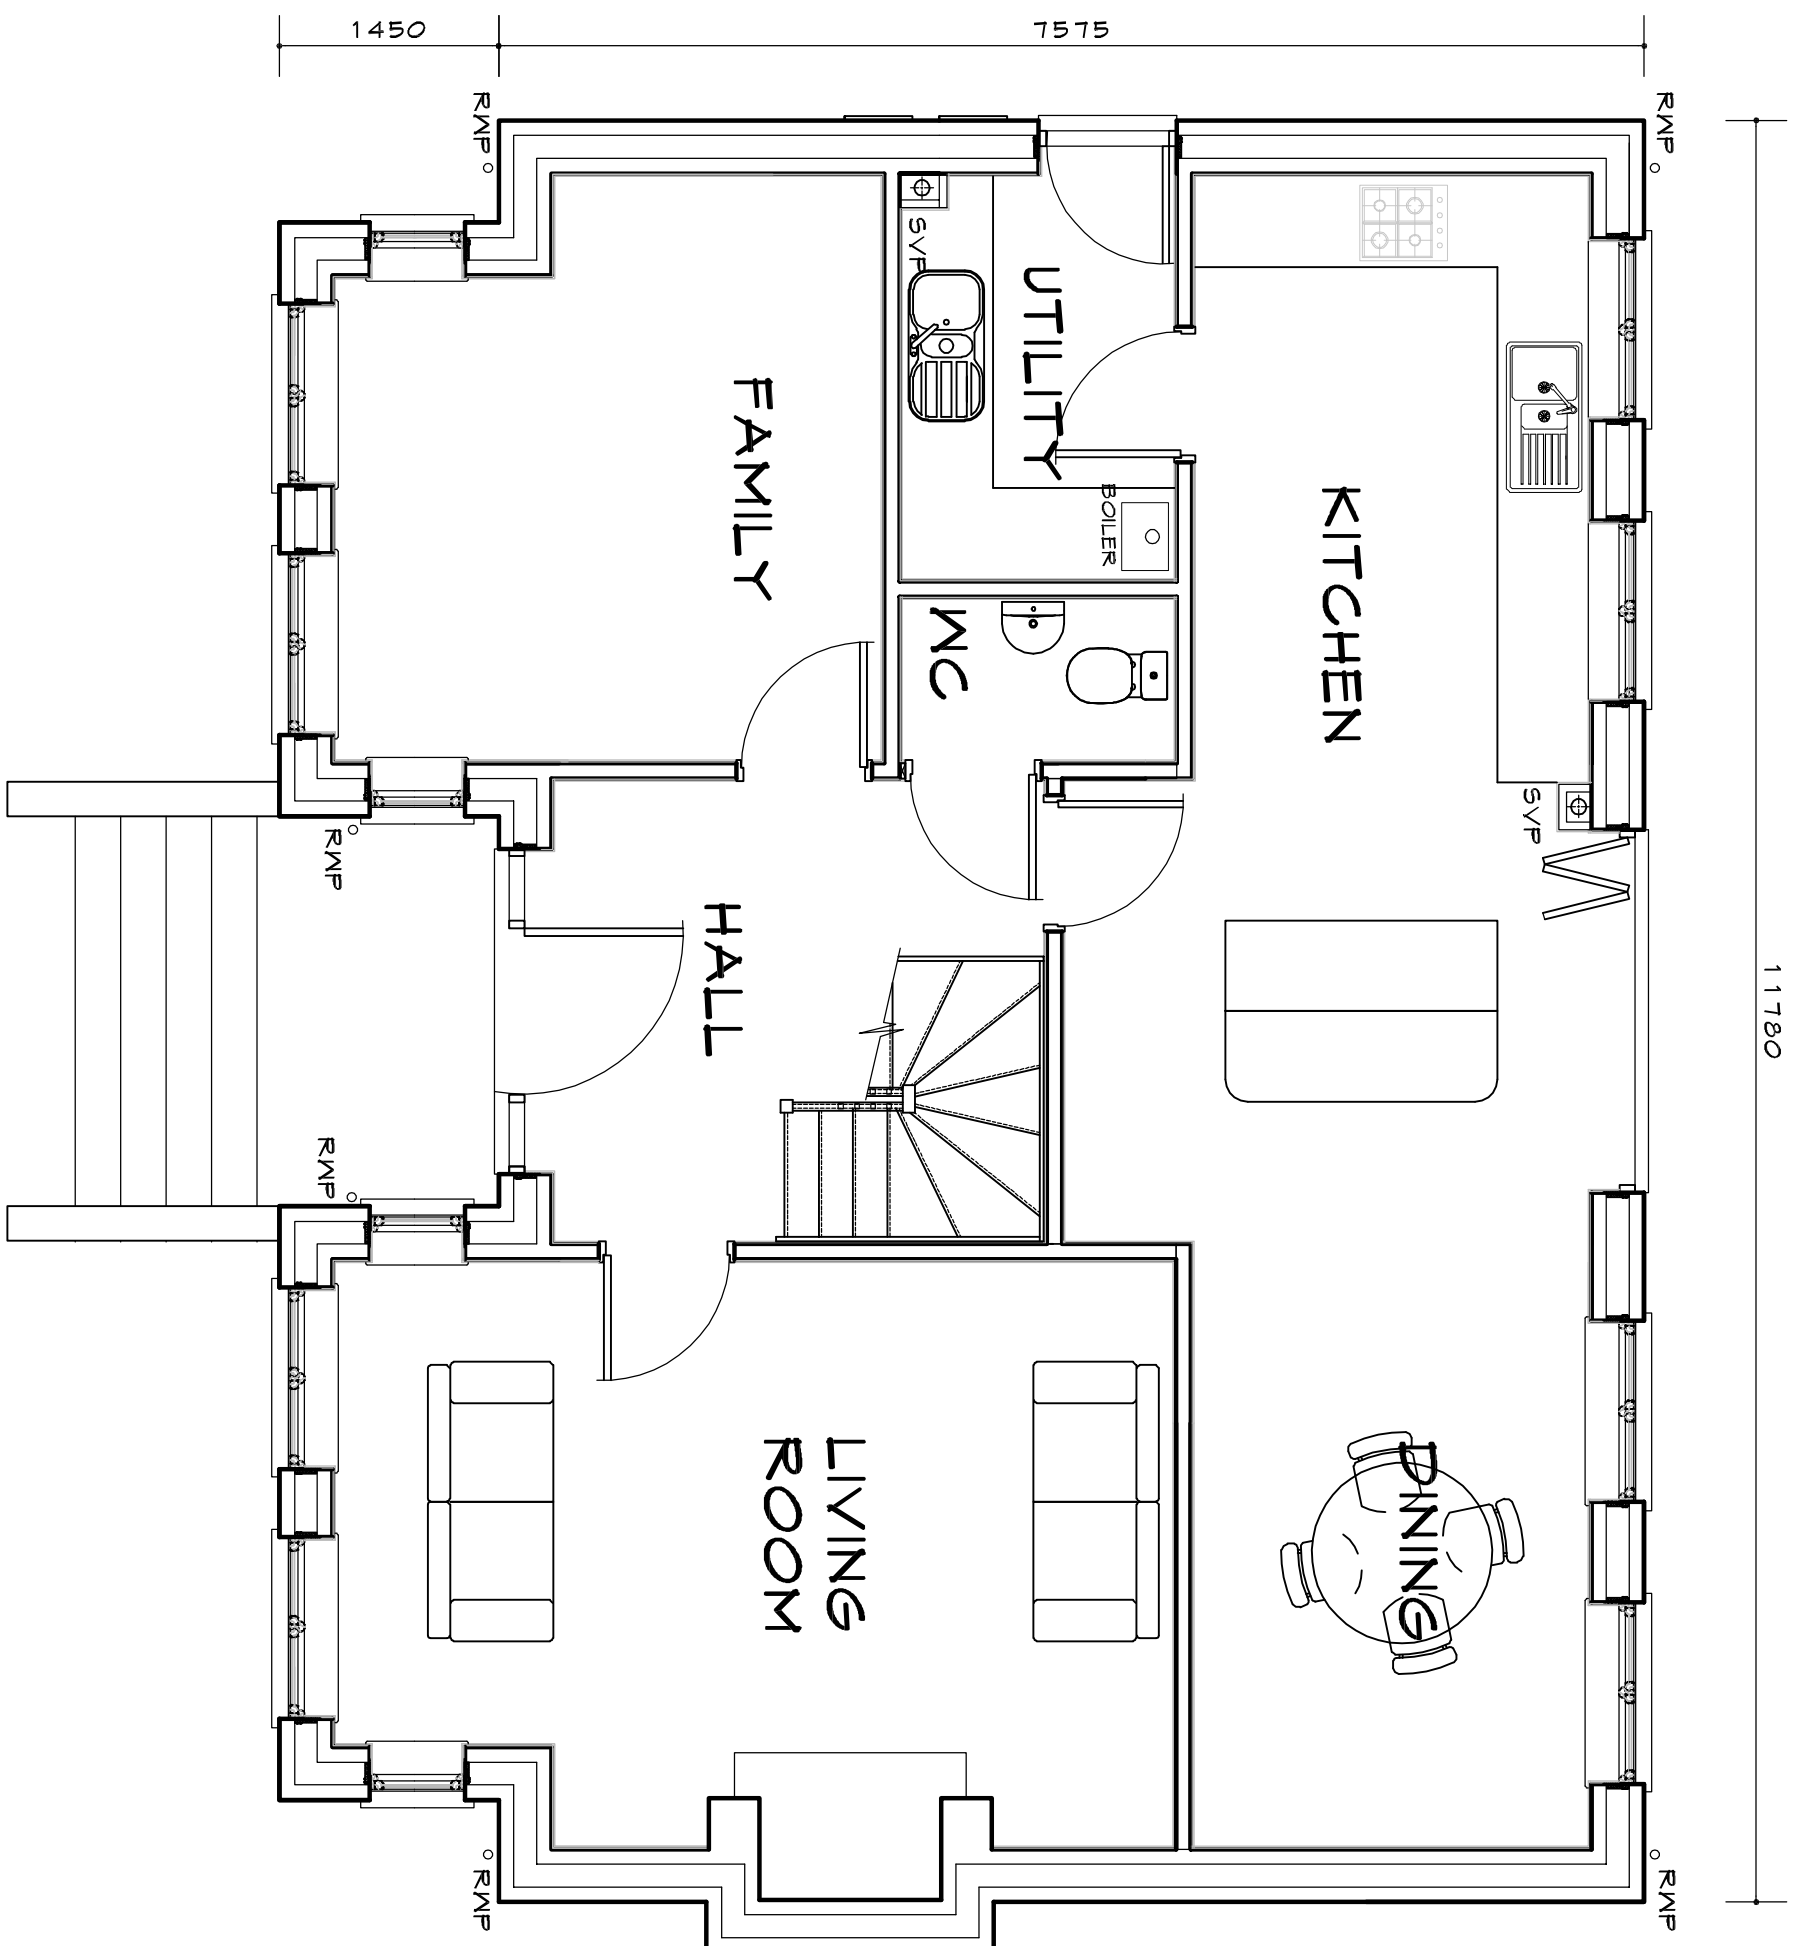


The floor plan shows a rectangular layout with a central hallway (ENS.) and a staircase. The rooms are labeled as follows:

- BED 1**: Located in the top left corner, featuring a bed, a wardrobe (W.C.), and a door (d108).
- BED 2**: Located in the bottom left corner, featuring a bed, a wardrobe (W.C.), and a door (d101).
- BED 3**: Located in the bottom right corner, featuring a bed, a wardrobe (W.C.), and a door (d101).
- BED 4 / STUDY**: Located in the top right corner, featuring a bed, a desk, and a door (d108).
- BATH**: Located in the center-right, featuring a bathtub, a toilet, and a sink.
- ENS.**: Located in the center, featuring a toilet and a sink.

The plan includes various dimensions and labels for doors, windows, and furniture. The overall dimensions are 11.8m by 12.0m. The plan also shows a central staircase and a central hallway (ENS.).

$G/A = 168 \text{ m}^2 (1808 \text{ sq.ft})$

1:100 Scale bar

 

Plot	Size	Qty	Description



ABDS
Ltd
architectural consultants

Headed:
1st Floor
15 St Clements St
Bedford
MK40 3JB

Tel: 0455 252567
Email: info@abds.co.uk

Southern
Boscawen Farmhouse
St Keverne
Cornwall
TR1 6NU

PROPOSED RESIDENTIAL DEVELOPMENT
CHESTNUT TERRACE
GUTTON BRIDGE

PLOTS 4 & 5
FLOOR PLANS & ELEVATIONS

DRAWN BY: AQB **DATE:** 14.5.2019
SCALE: 1:50 / 1:100 @ A1 **CAD FILE:** 2009050000

DWG No.: LH/SB/19/009 -