

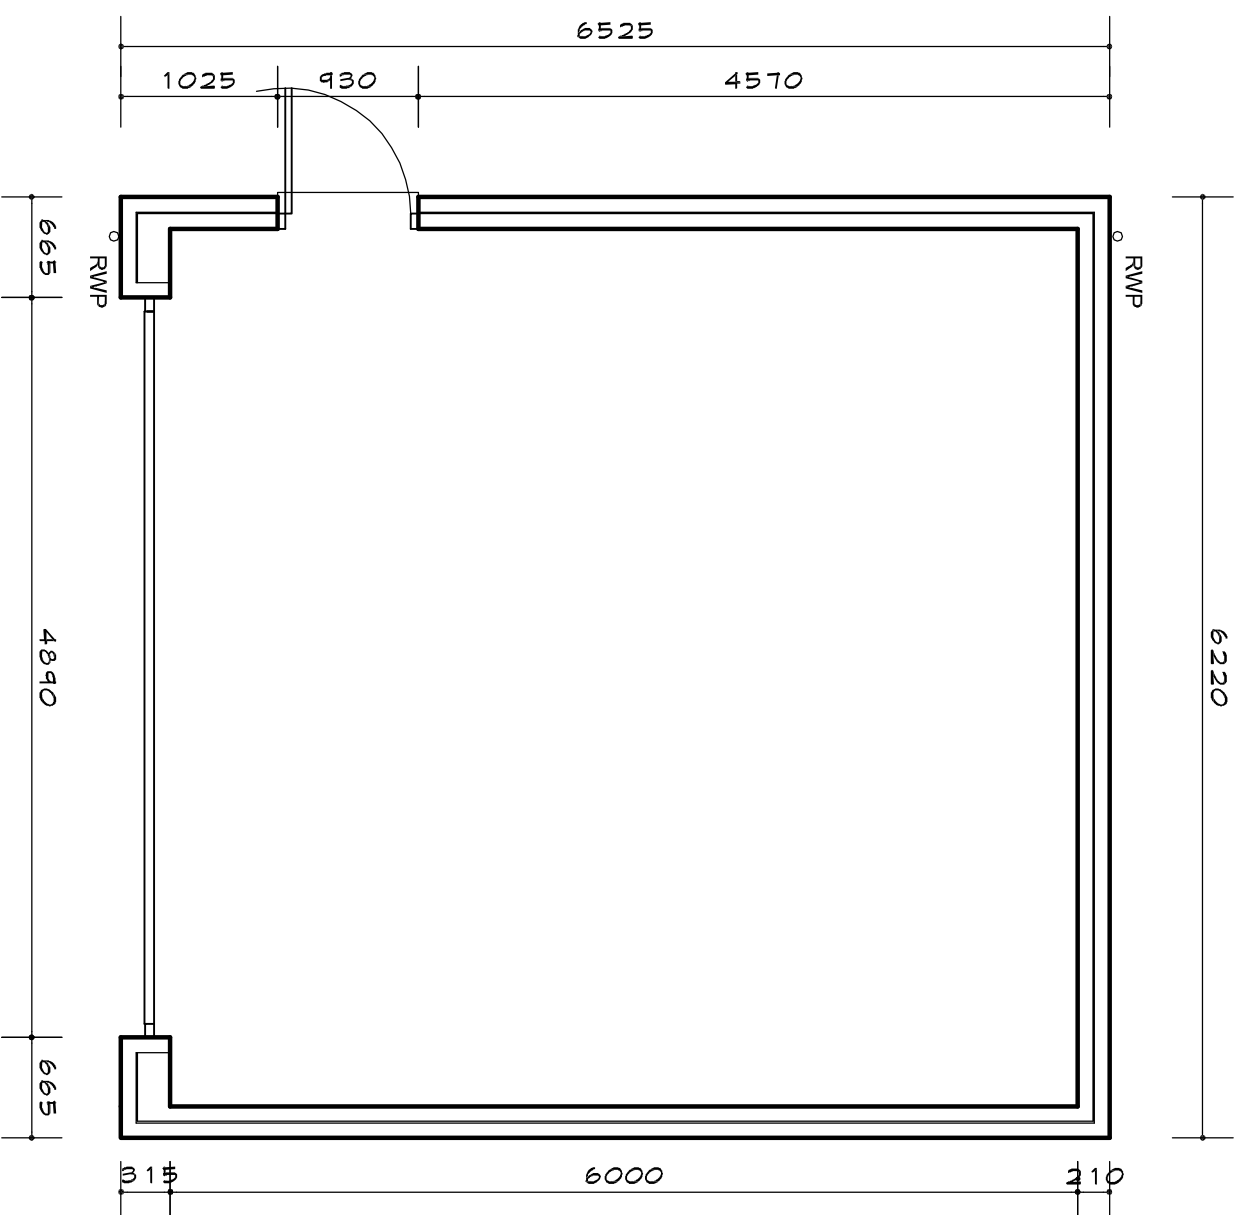
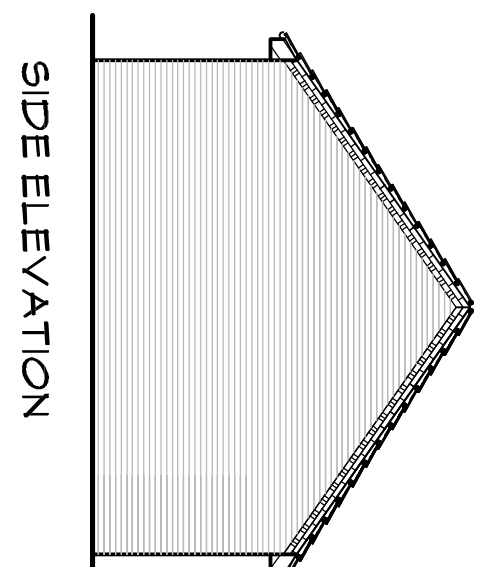
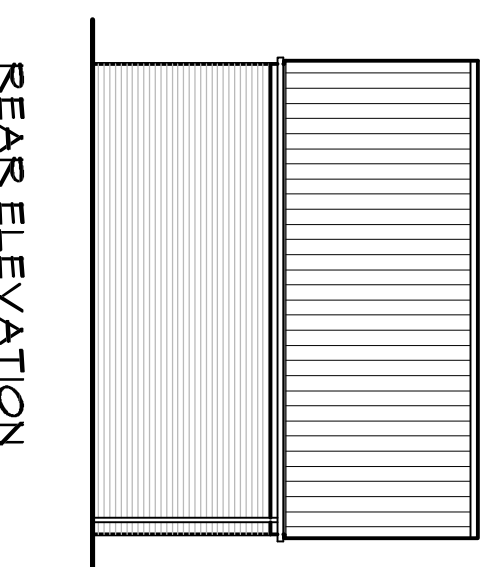
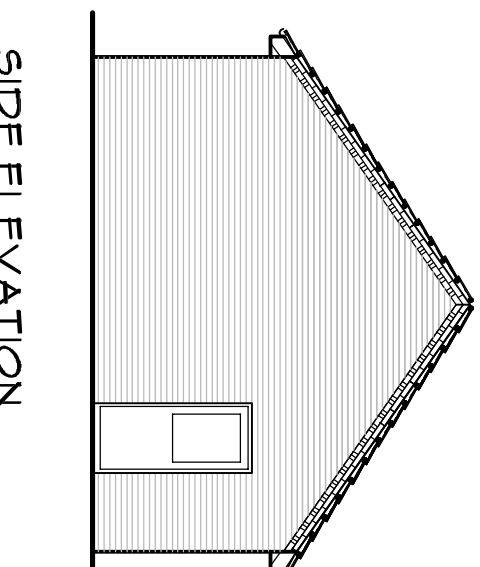


FLOOR PLAN SCALE 1:50






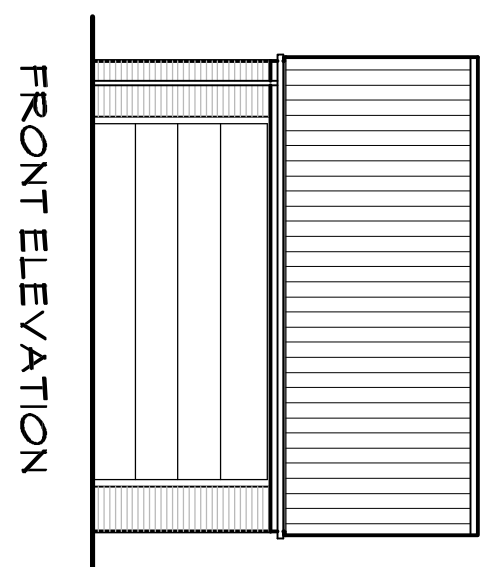


ELEVATIONS SCALE 1:100

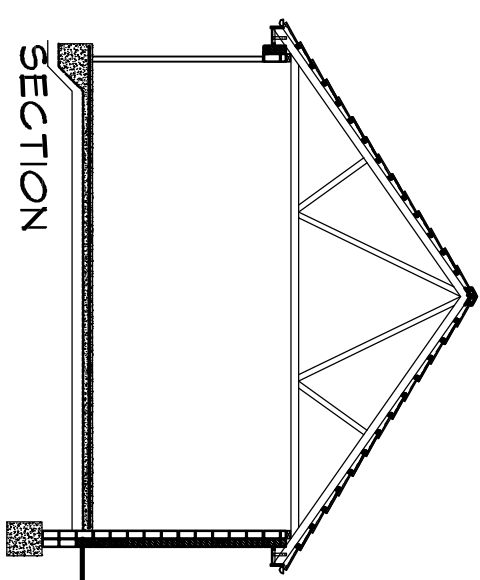

PLAN

GARAGE 1

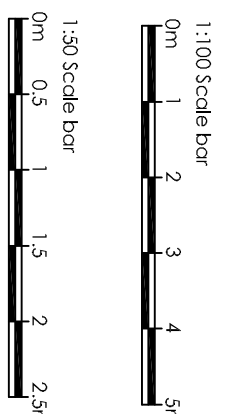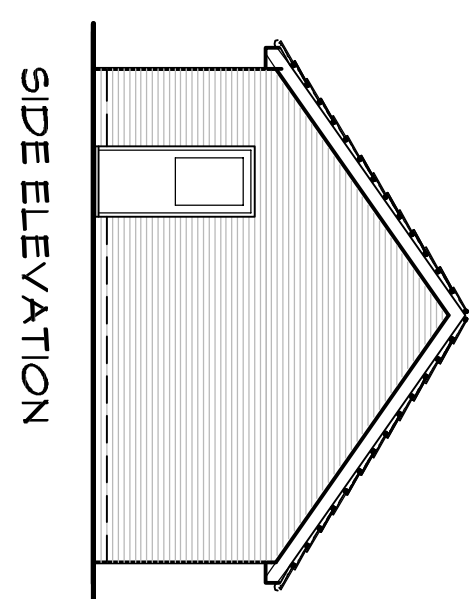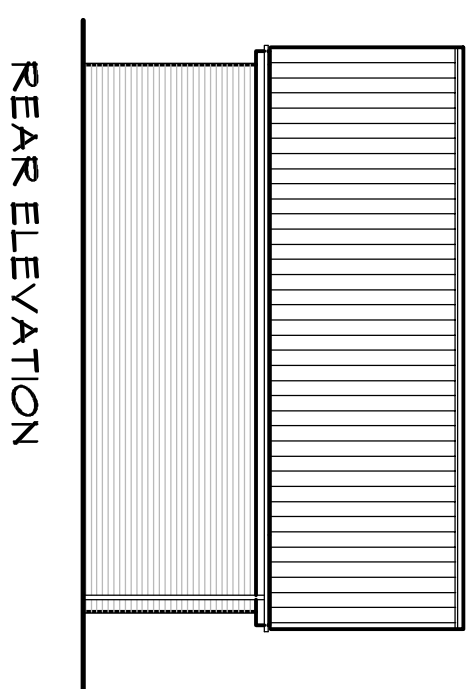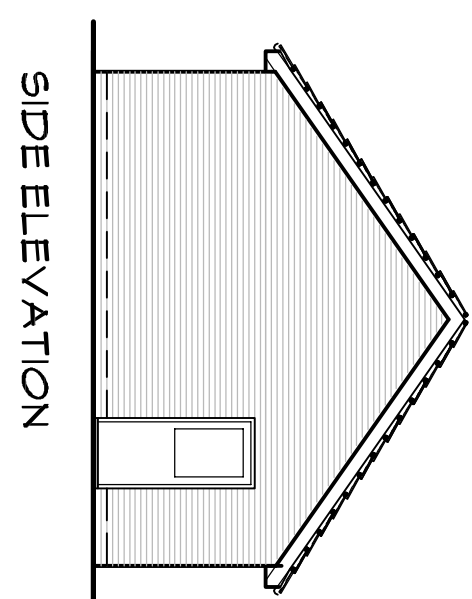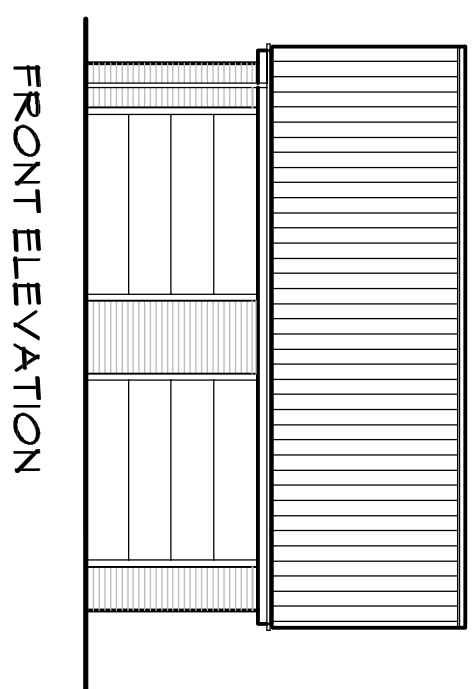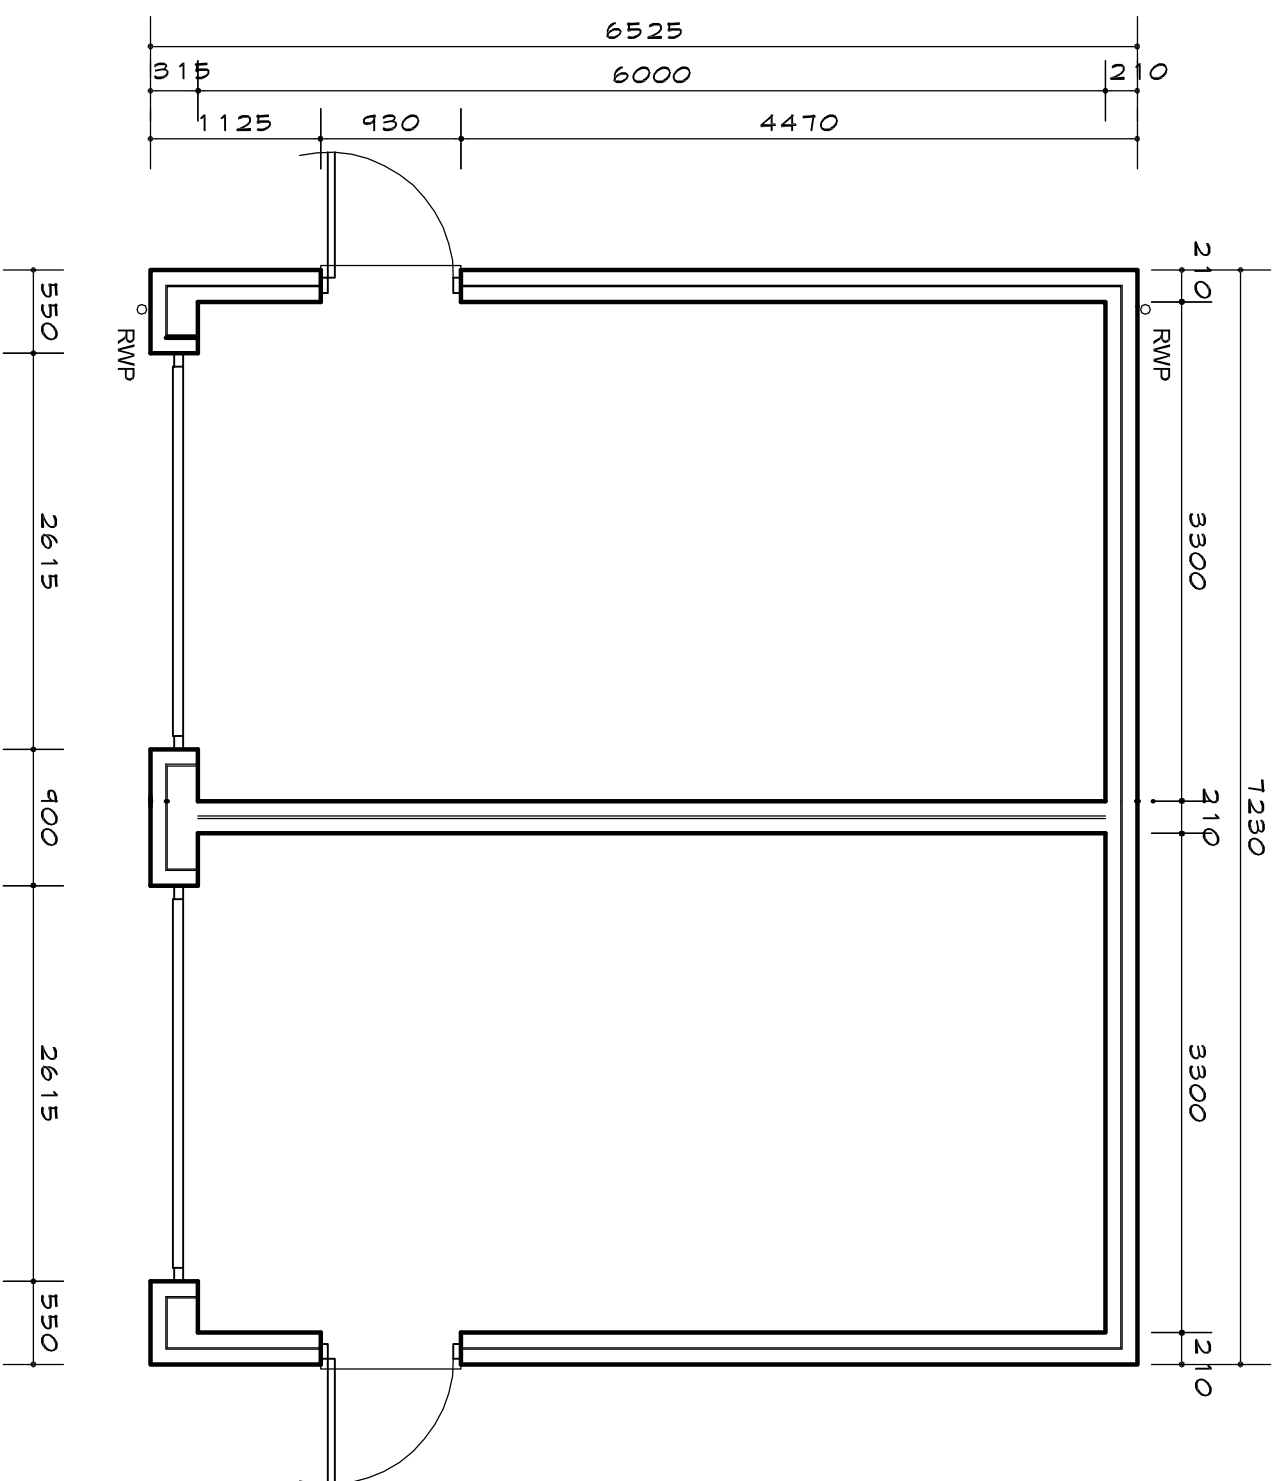[illegible]