


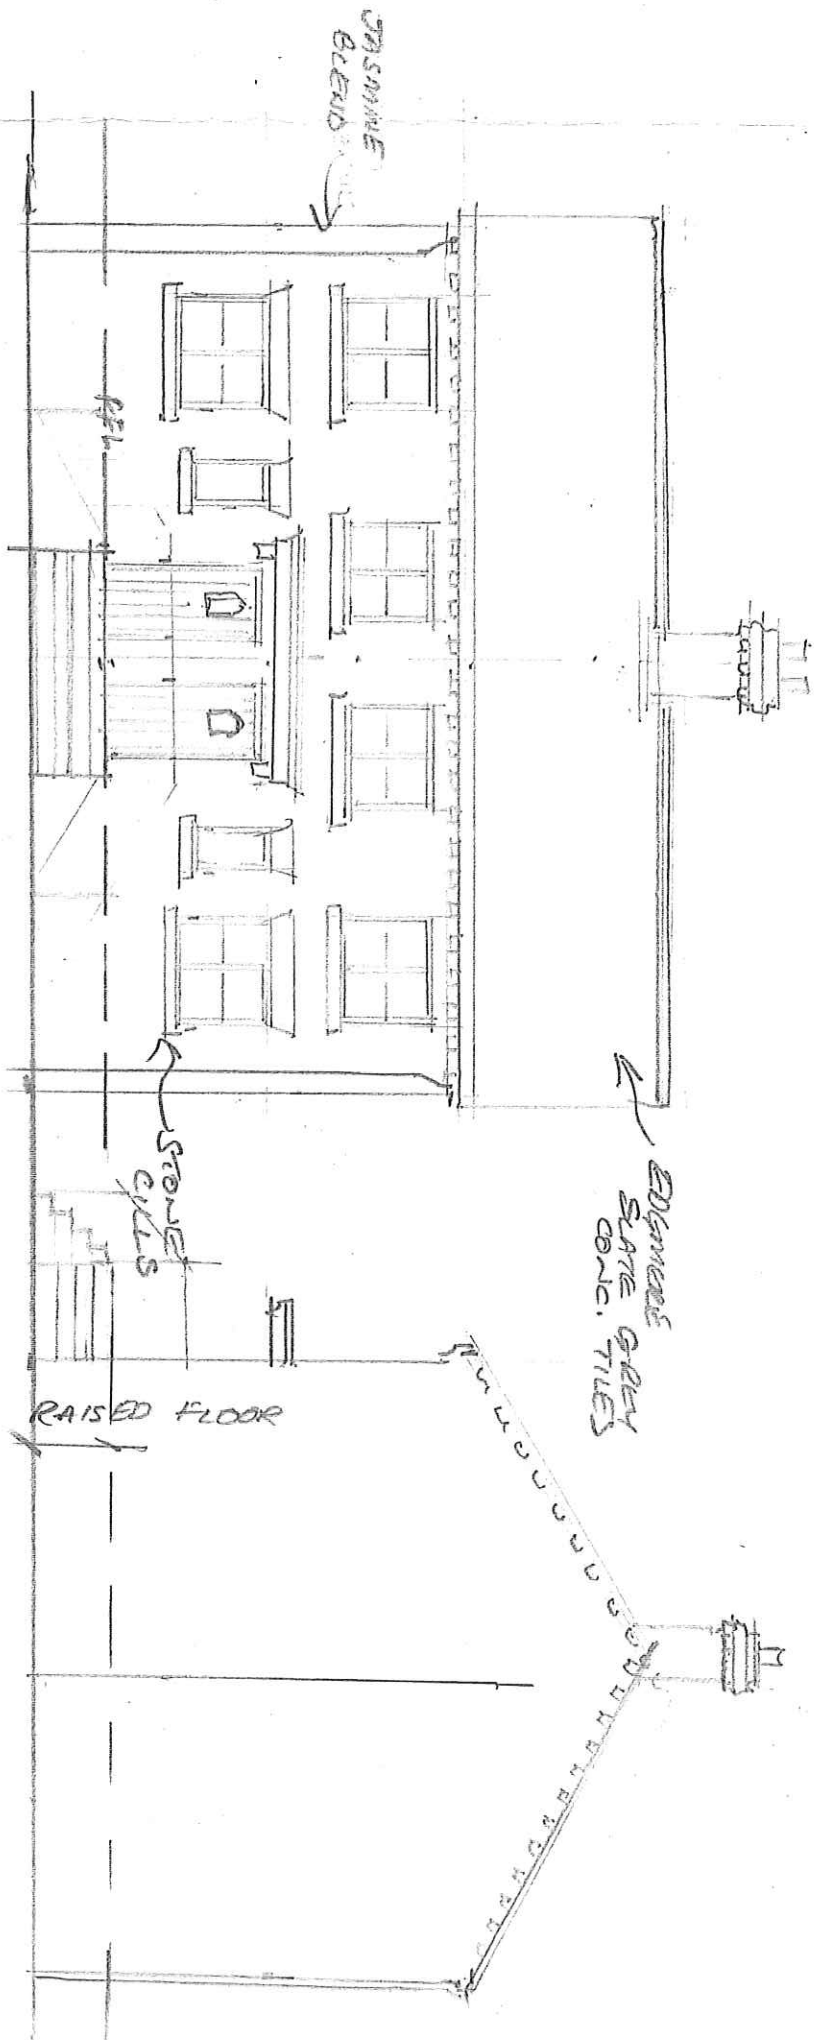

FRONT ELEVATION

SCALE 1:100

SIDE ELEVATION

DB-04-22