

Revisions

Notes

NB: The Contractor must verify all specified items with client and local authority before purchase. The contractor must be satisfied with all details and practicalities on site before commencing construction / works.


The contractor must check and verify all building and site dimensions, all sewer invert levels and road levels at connection points prior to start of works. Any discrepancies found on site must be notified to the Architect prior to works commencing.

This drawing must be read in conjunction with and checked against any structural or specialist drawings / details. (ie. from Structural Engineer)

The contractor is to carry out the works in compliance with the current Building Regulations and N.H.B.C requirements where they apply.



Ground Floor Plan

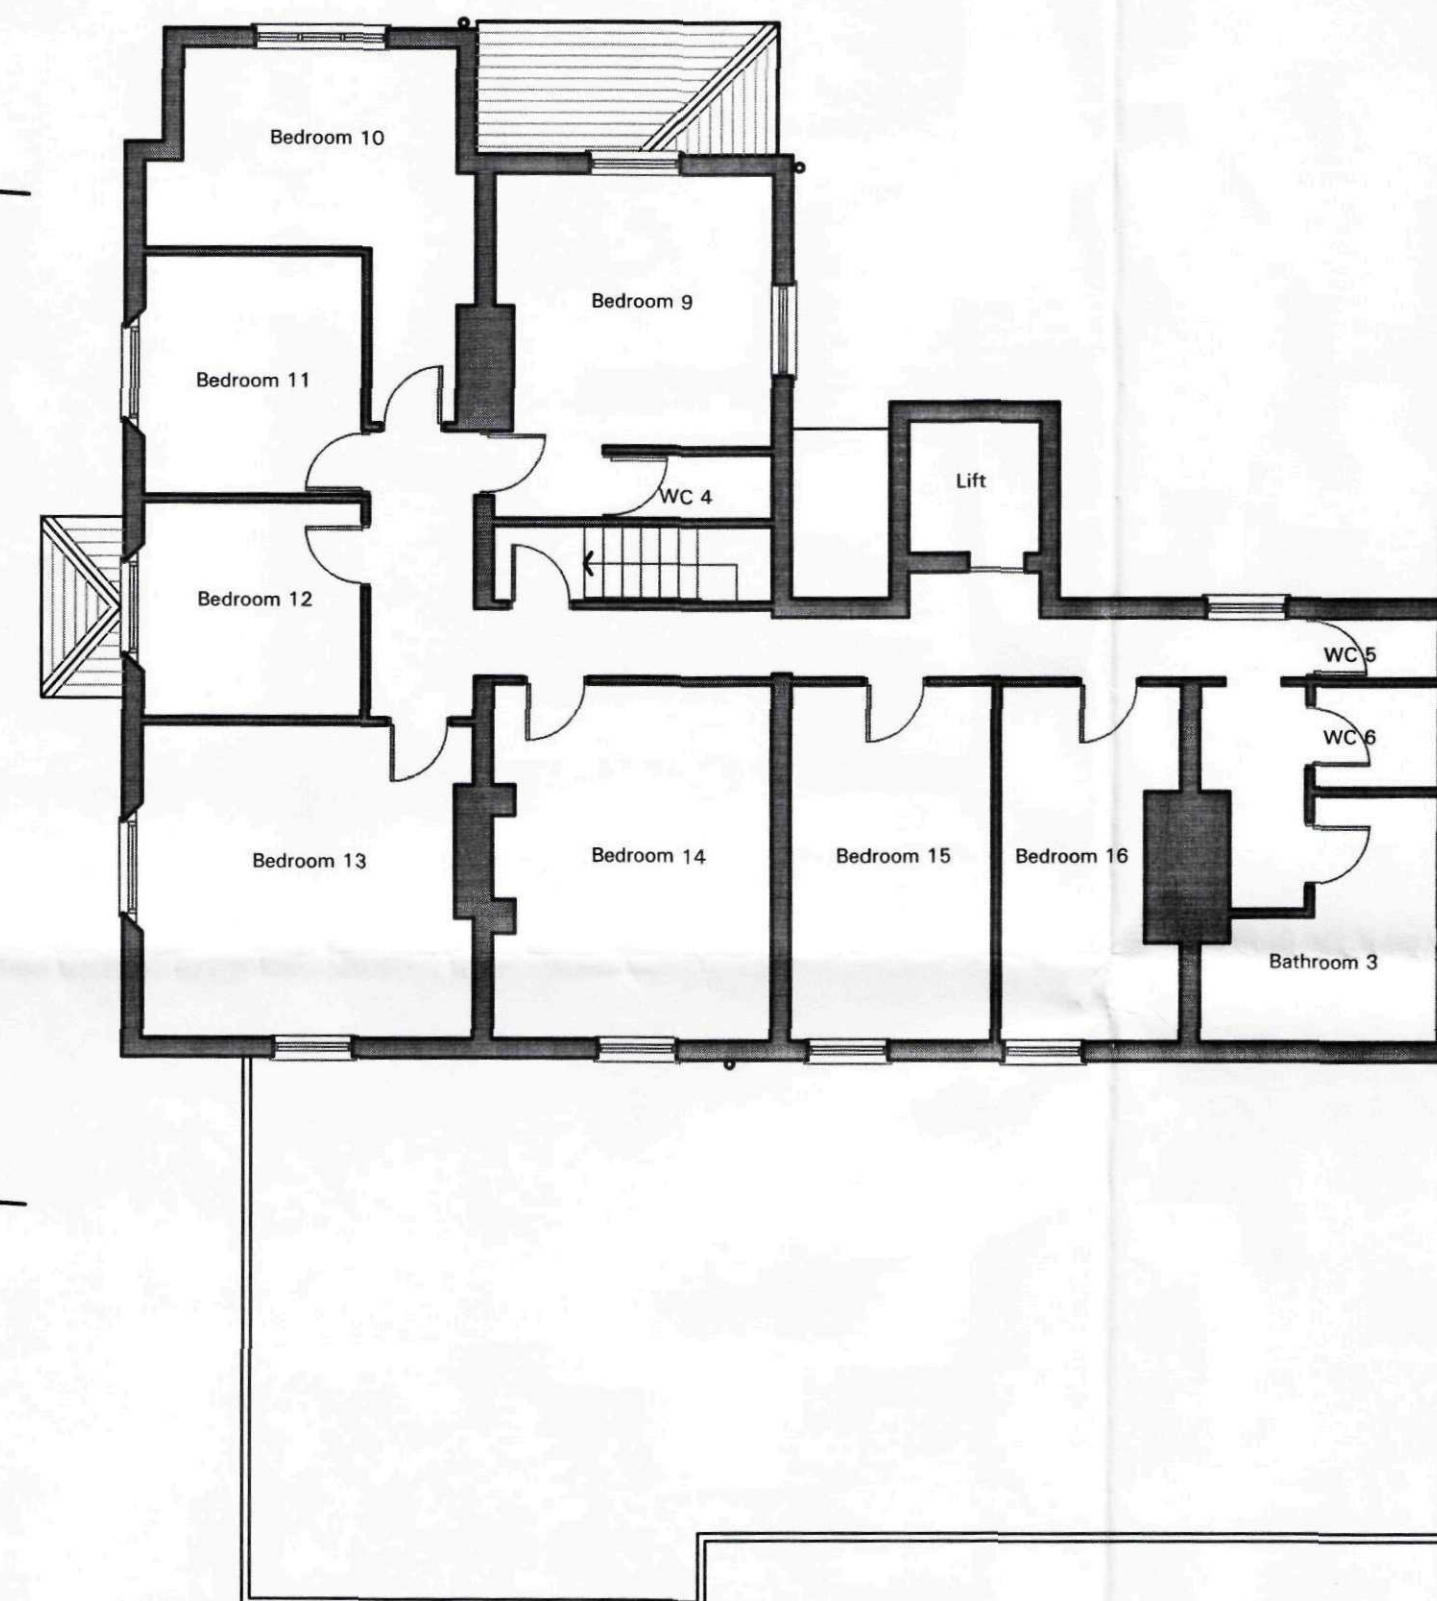

First Floor Plan

SHDC
Planning & Development
18 SEP 2009
Ref: 0738-09

1:100 0 1 2 3 4 5 6 7 8 9 10 A1

ADL architects

Client	Title		
Kailash Ltd	Existing Plans		
Job	Drawn JC	Approved DJF	Date JUN 09
PROPOSED EXTENSION TO SUDELEY HOUSE NURSING HOME SUTTON BRIDGE SPAWLDING	Scale @ A1 1:100	© Reserved	
Drawing No K22/0931-01	Rev		

Chartered Architects
12 Church Street Windermere Cumbria LA23 1AQ - UK
Tel: +44 (0) 15394 43721 Fax: +44 (0) 15394 46728
www.adlarchitects.co.uk

RIBA


ARCHITECTURAL DESIGN LIMITED




North Elevation




West Elevation

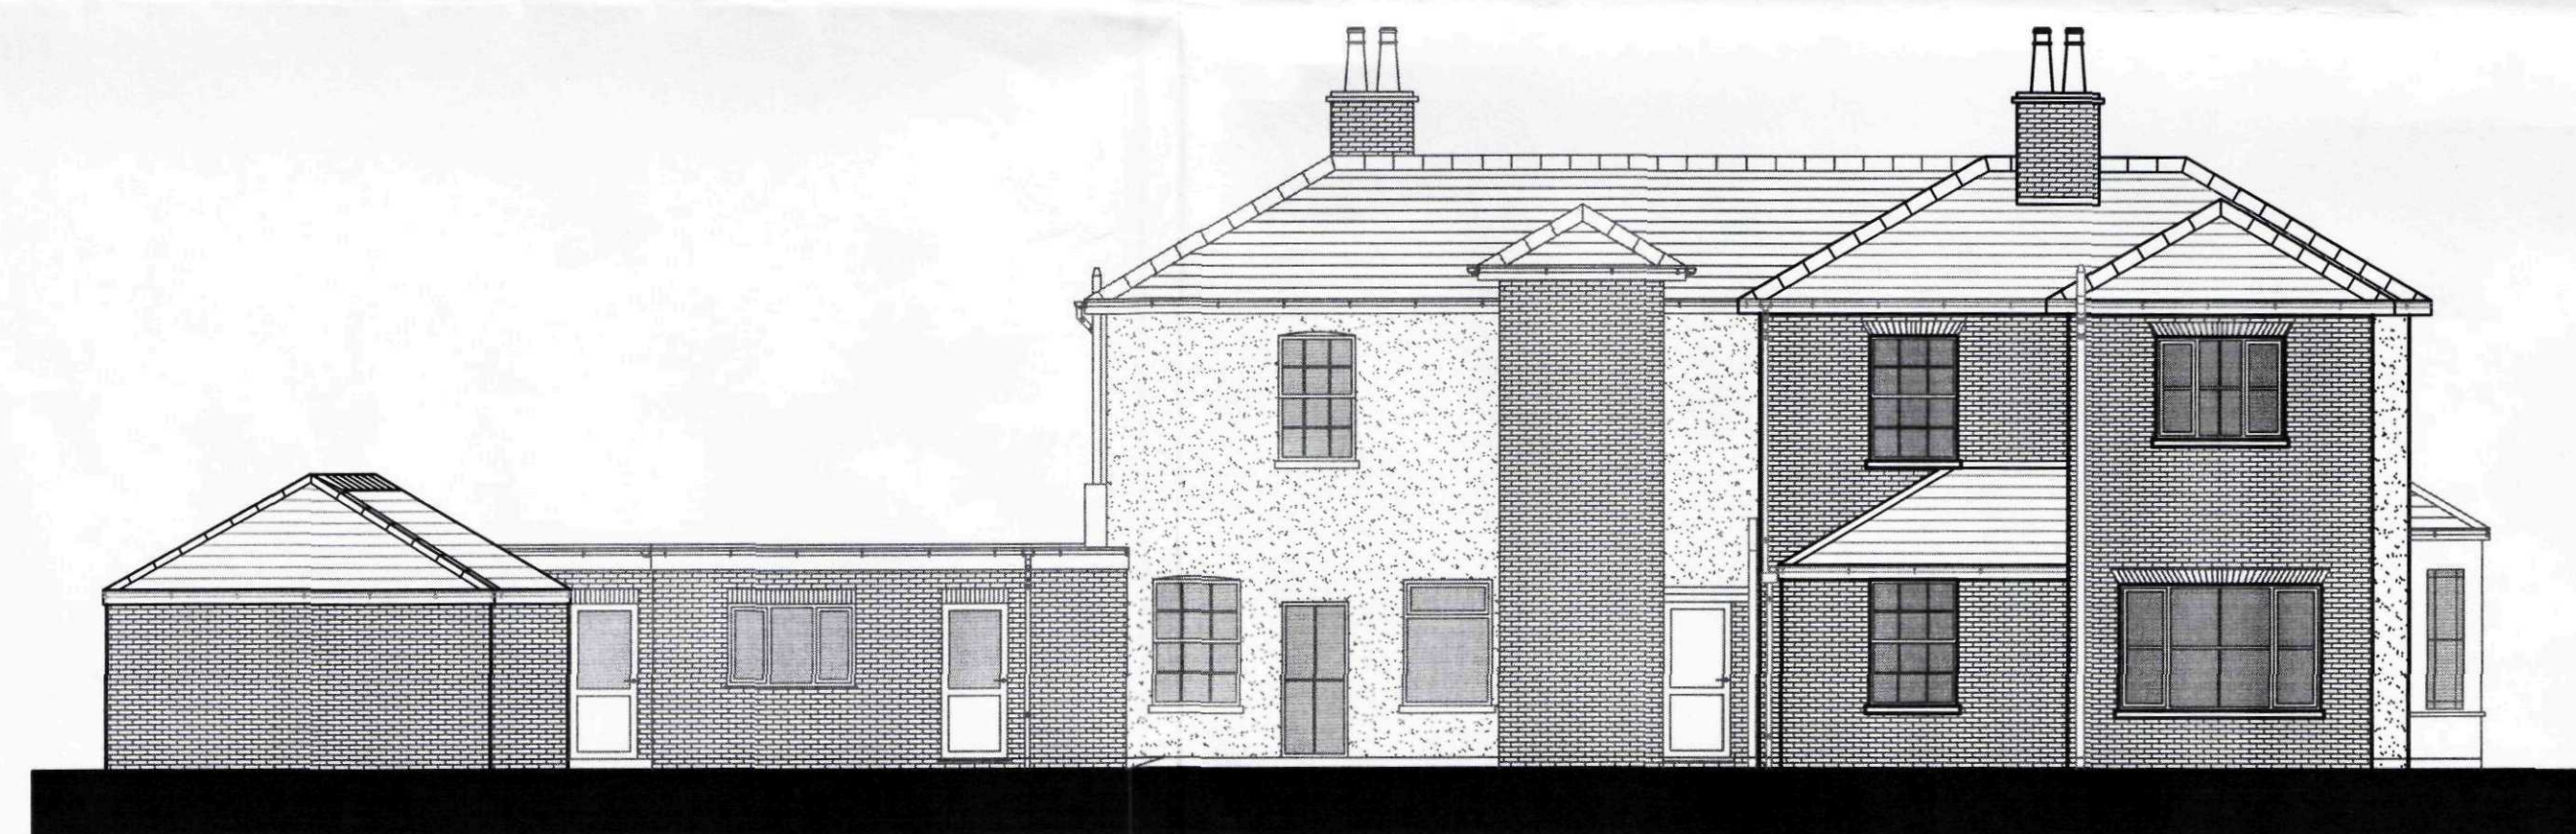

East Elevation

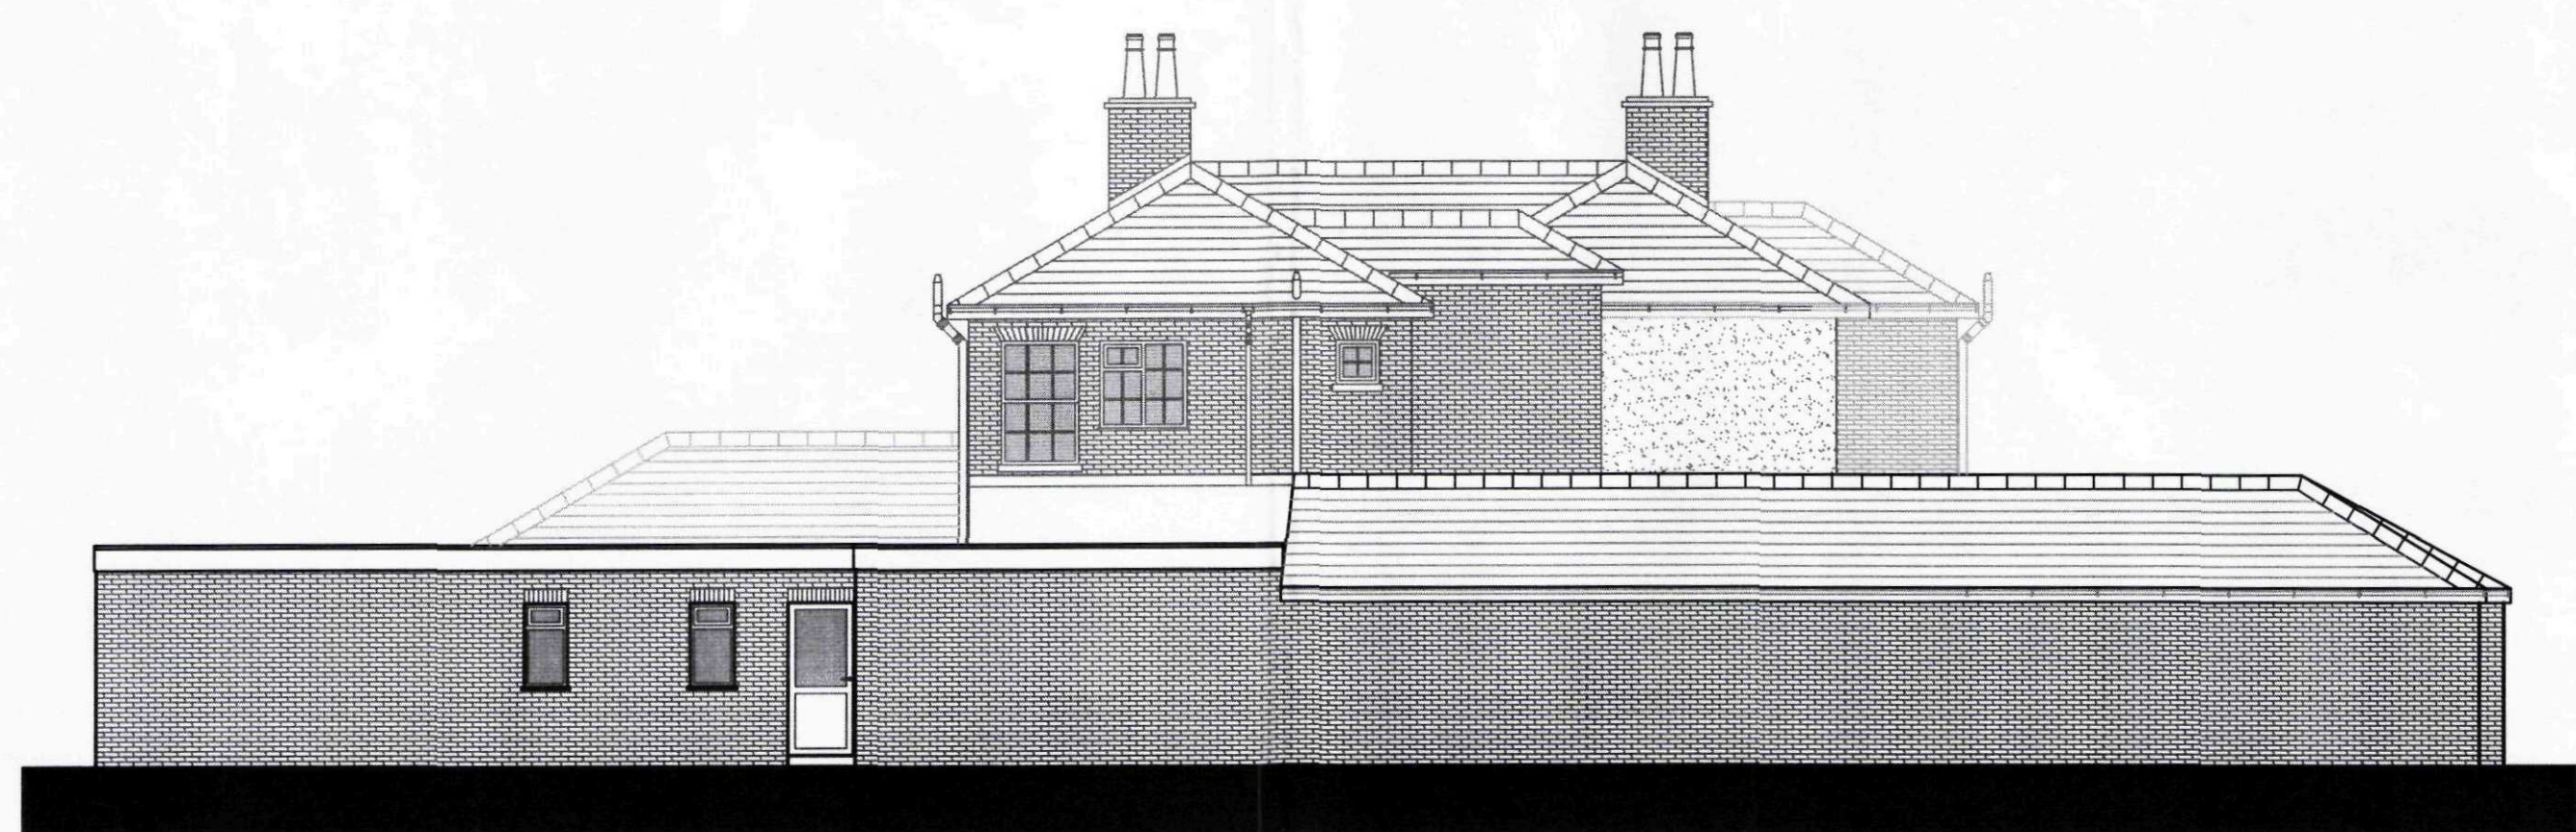

South Elevation

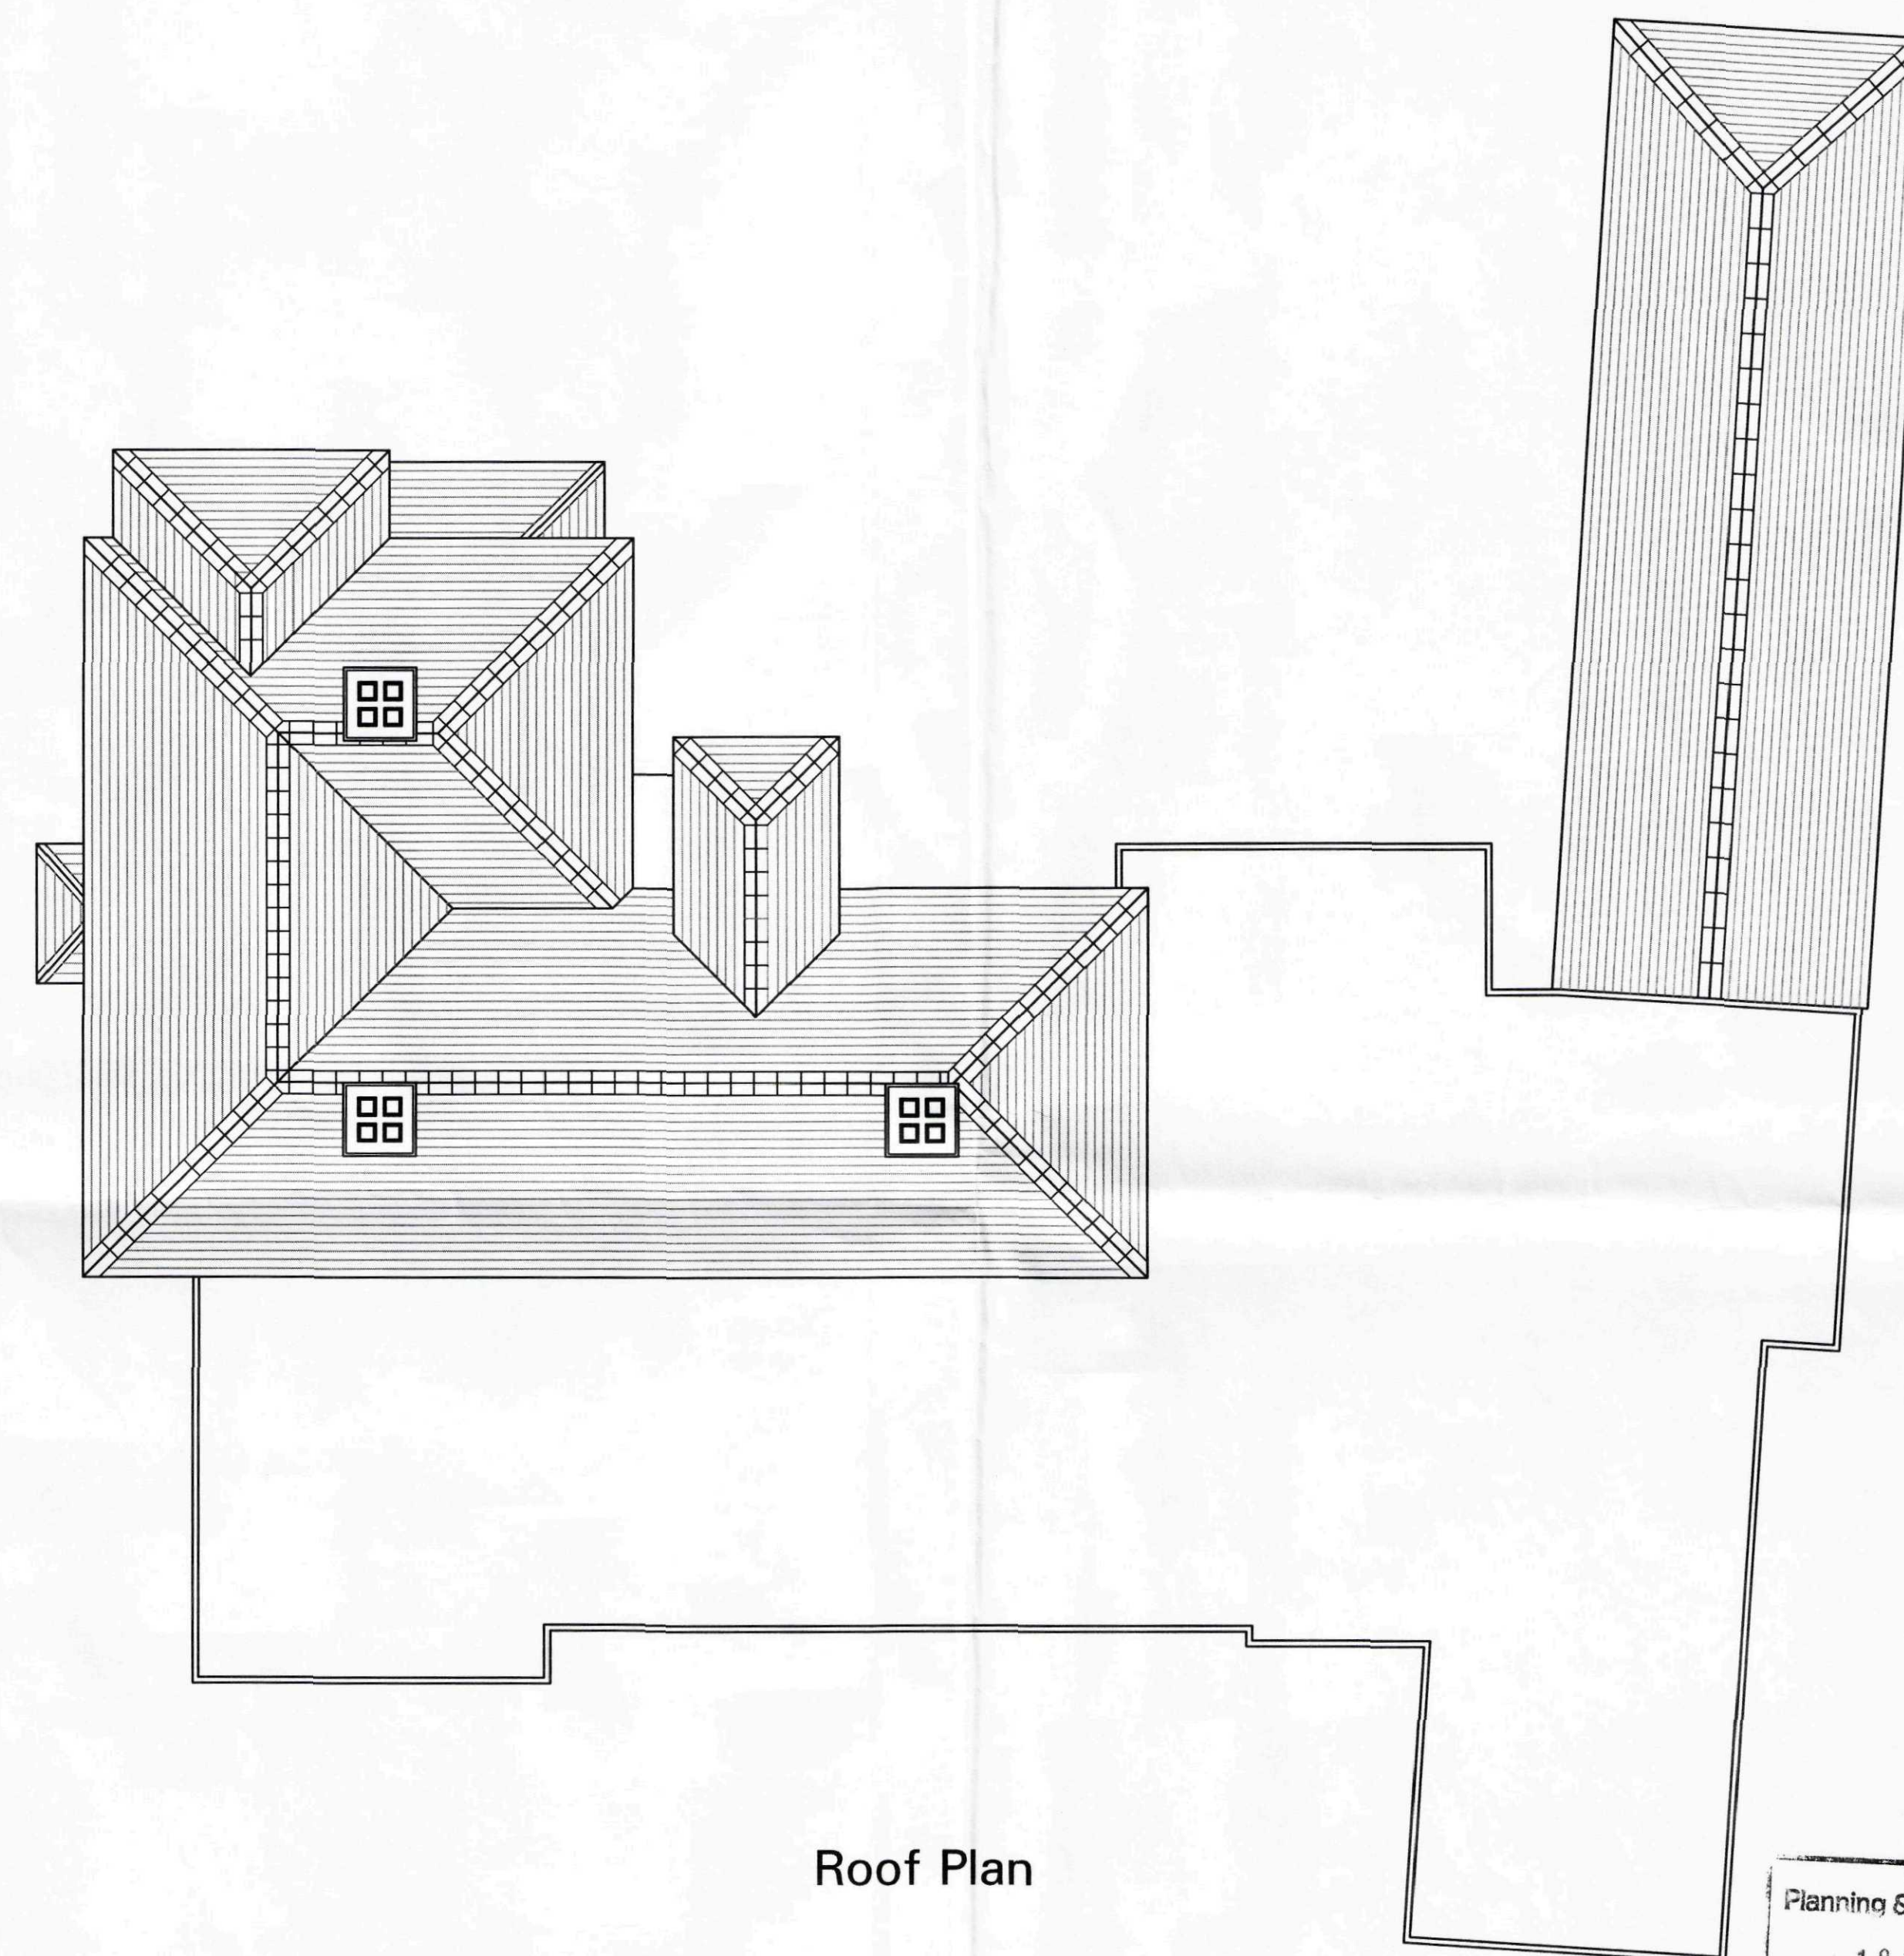

Roof Plan

SHDC
Planning & Development
18 SEP 2009
Ref: 0738-09

1:100 0 1 2 3 4 5 6 7 8 9 10A1
metres

ADL architects

Client

Kailash Ltd

Job

PROPOSED EXTENSION TO
SUDELEY HOUSE NURSING
HOME SUTTON BRIDGE
SPAWLDING

Title

Existing Elevations
and Roof Plan

Drawn JC

Approved DJF

Date JUN 09

Scale @ A1 1:100

© Reserved

Drawing No K22/0931-02

Rev

Chartered Architects
12 Church Street Windermere Cumbria LA23 1AQ - UK
Tel: +44 (0) 15394 43721 Fax: +44 (0) 15394 46728
www.adlarchitects.co.uk

RIBA

ARCHITECTURAL DESIGN LIMITED

Revisions

NOTES
NB: The Contractor must verify all specified items with client and local authority before purchase. The contractor must be satisfied with all details and practicalities on site before commencing construction / works.
The contractor must check and verify all building and site dimensions, all sewer invert levels and road levels at connection points prior to start of works. Any discrepancies found on site must be notified to the Architect prior to works commencing.
This drawing must be read in conjunction with and checked against any structural or specialist drawings / details, (ie. from Structural Engineer).
The contractor is to carry out the works in compliance with the current Building Regulations and N.H.S.C. requirements where they apply.

Revisions
 REV A JULY 09 ROOM 10 REDUCED TO A SINGLE
 REV B AUG 09 REDUCED SIZE
 REV C AUG 09 25 ROOMS
 REV D AUG 09 REDUCED IN MASS & SIZE
 REV E AUG 09 ROOF & FENESTRATION ALTERATIONS

Notes
 NB: The Contractor must verify all specified items with client and local authority before purchase. The contractor must be satisfied with all details and practicalities on site before commencing construction / works.
 The contractor must check and verify all building and site dimensions, all sewer invert levels and road levels at connection points prior to start of works. Any discrepancies found on site must be notified to the Architect prior to works commencing.
 This drawing must be read in conjunction with and checked against any structural or specialist drawings / details. (ie. from Structural Engineer)
 The contractor is to carry out the works in compliance with the current Building Regulations and N.H.B.C requirements where they apply.



Ground Floor Plan

SHDC
 Planning & Development
 18 SEP 2009
 Ref: 0738-09

25 beds including 4 doubles 29 persons
 1:100 1 2 3 4 5 6 7 8 9 10 metres

ADL architects	
Client	Title
Kailash Ltd	Proposed Ground Floor Plan
Job	Drawn JC Approved DJF Date JUN 09
PROPOSED EXTENSION TO SUDELEY HOUSE NURSING HOME SUTTON BRIDGE SPAWLDING	Scale @ A1 1:100 © Reserved
Drawing No K22/0931-03	Rev E
Chartered Architects 12 Church Street Windermere Cumbria LA23 1AQ - UK Tel: +44 (0) 15394 43721 Fax: +44 (0) 15394 46728 www.adlarchitects.co.uk	

ARCHITECTURAL DESIGN LIMITED


RIBA

Revisions
 REV A AUG 09 REDUCED SIZE
 REV B AUG 09 25 ROOMS
 REV C AUG 09 REDUCED IN MASS & SIZE
 REV D AUG 09 ROOF & FENESTRATION ALTERATIONS

NOTES
 All: The Contractor must verify all specified items with client and local authority before purchase. The contractor must be satisfied with all details and practicalities on site before commencing construction / works.
 The contractor must check and verify all building and site dimensions. All server must levels and road levels at connection points prior to start of works. Any discrepancies found on site must be notified to the Architect prior to works commencing.
 This drawing must be read in conjunction with and checked against any structural or specialist drawings / details. (ie. from Structural Engineer)
 The contractor is to carry out the works in compliance with the current Building Regulations and N.H.B.C. requirements where they apply.



First Floor Plan

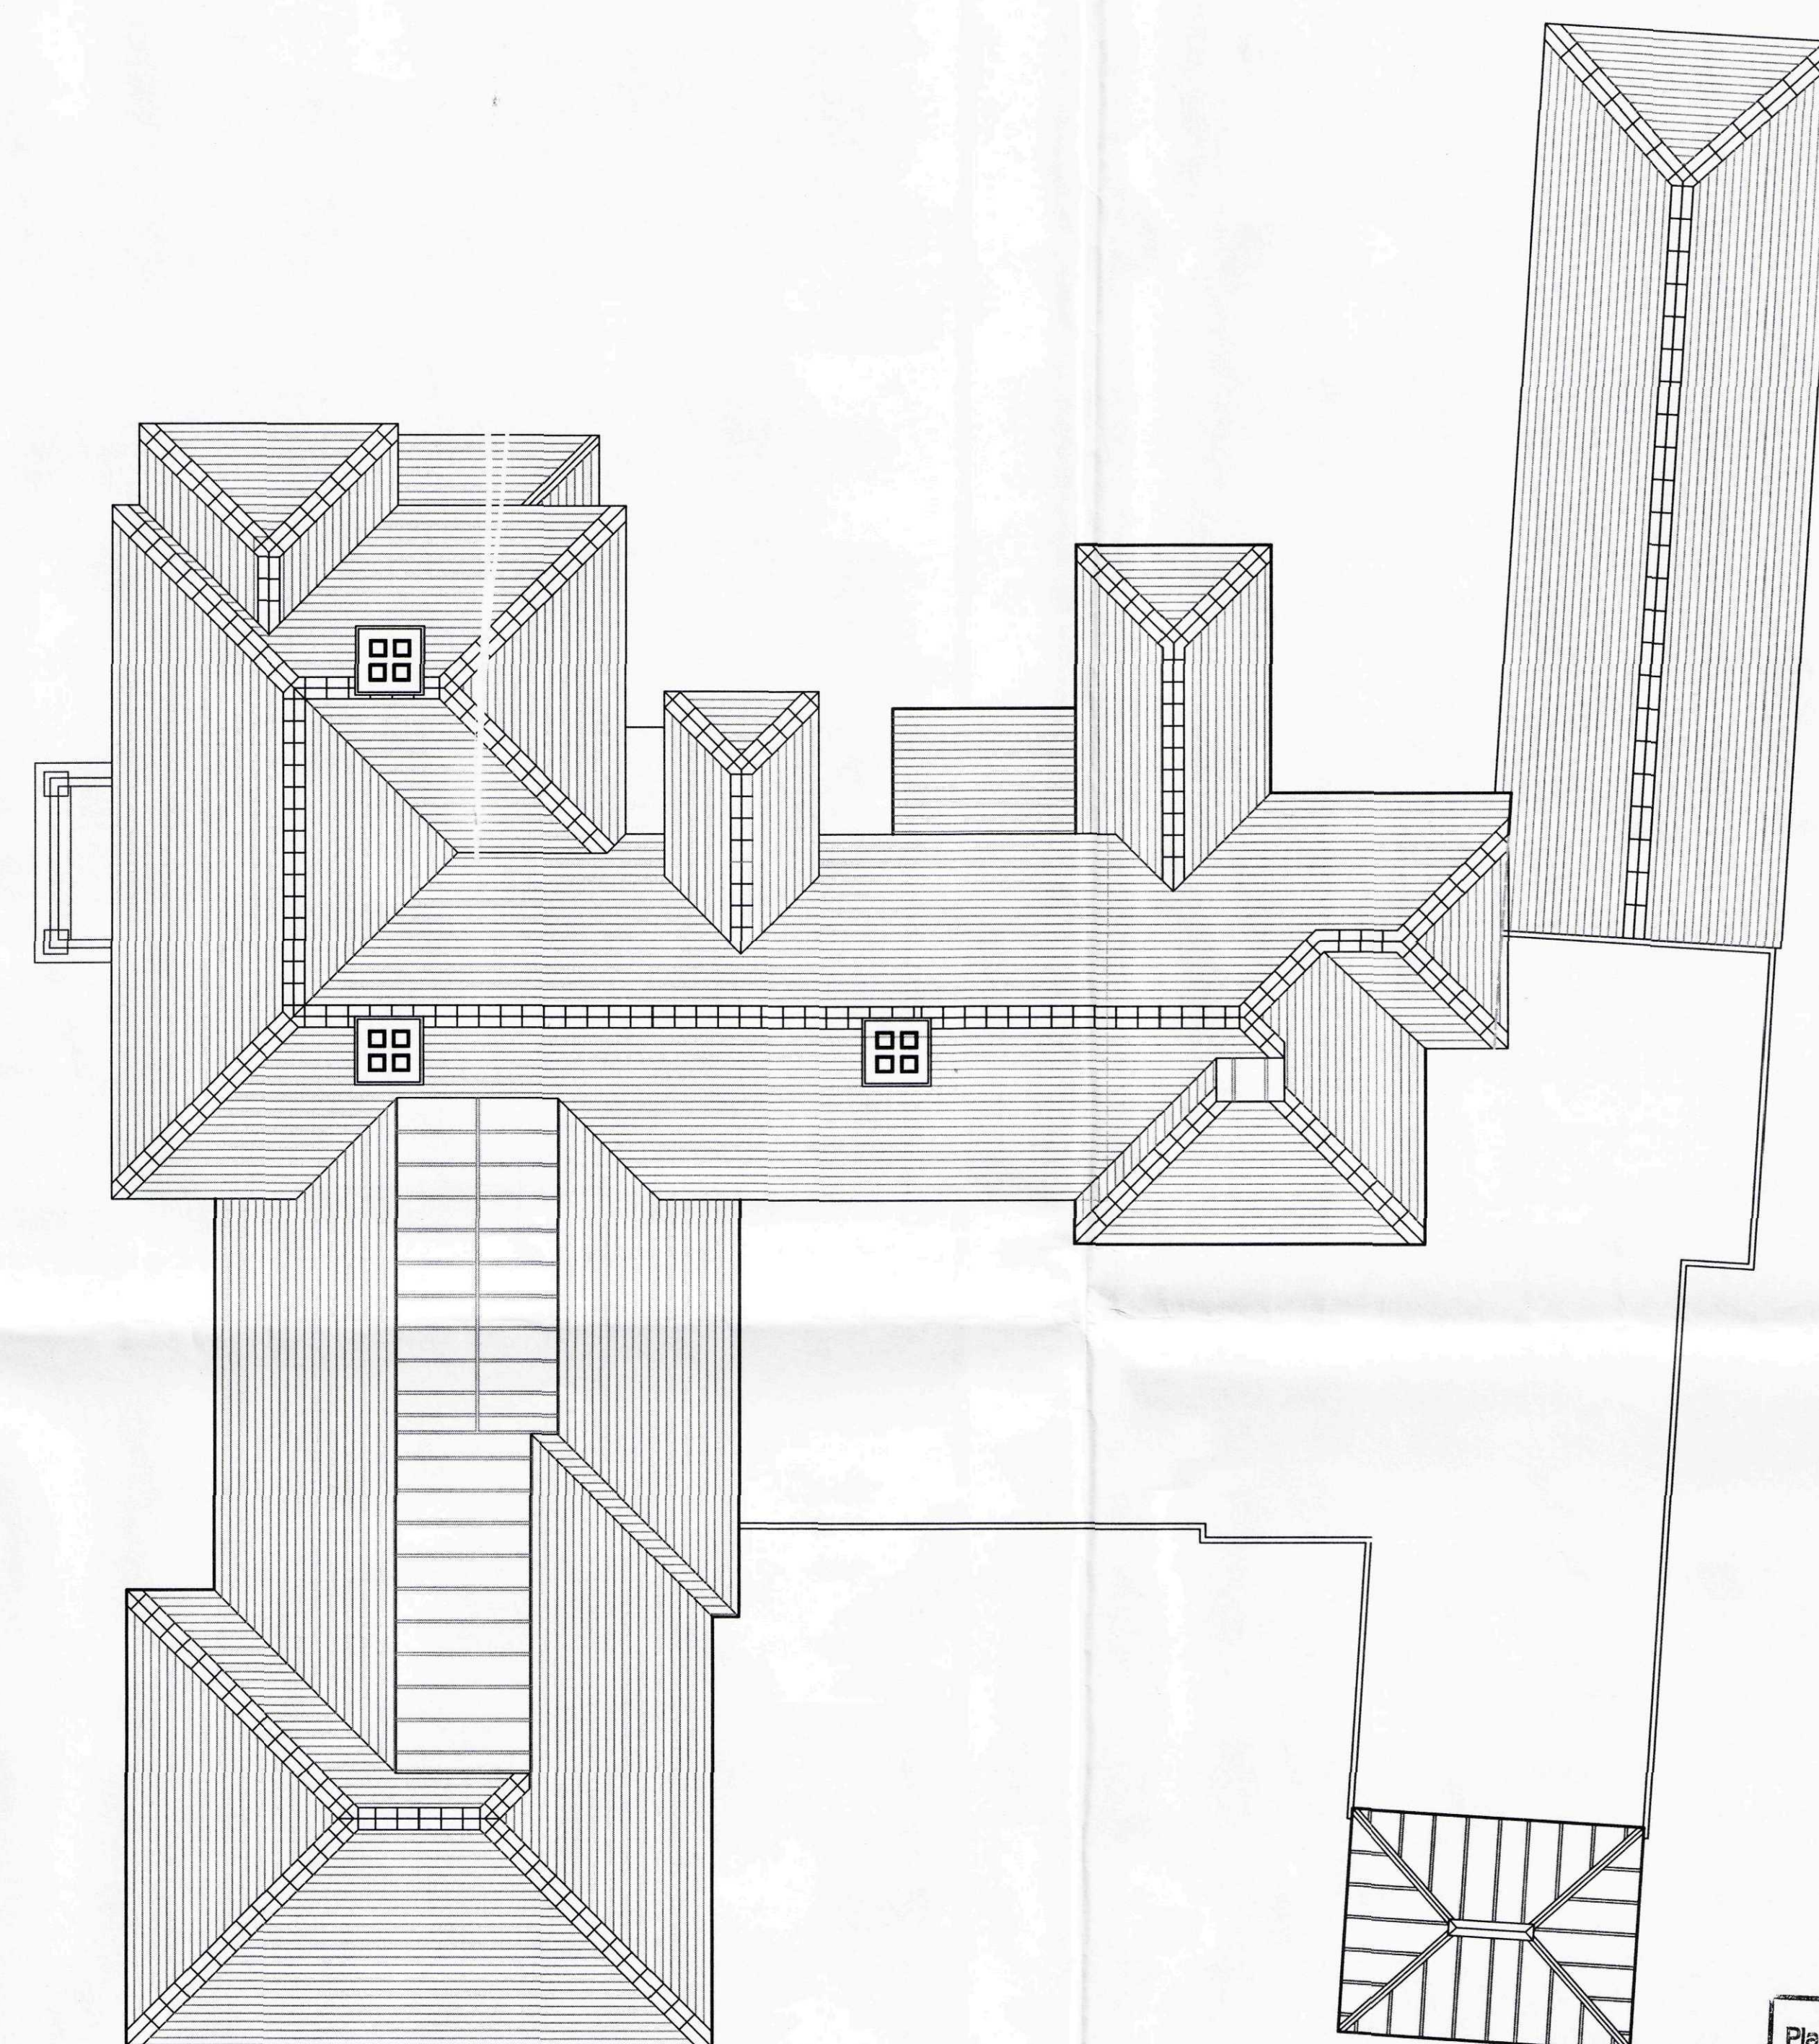

Roof Plan

1:100 0 1 2 3 4 5 6 7 8 9 10A3

SHDC
 Planning & Development
 18 SEP 2009
 Ref: 0738-09

ADL architects	
Client	Title
Kailash Ltd	Proposed First Floor and Roof Plan
Job	Drawn JC Approved DJF Date JUN 09
PROPOSED EXTENSION TO SUDELEY HOUSE NURSING HOME SUTTON BRIDGE SPAWLING	Scale @ A1 1:100 © Reserved
Drawing No K22/0931-04	Rev D

Chartered Architects
 12 Church Street Windermere Cumbria LA23 1AQ - UK
 Tel: +44 (0) 15394 43721 Fax: +44 (0) 15394 46728
 www.adlarchitects.co.uk

RIBA


ARCHITECTURAL DESIGN LIMITED

Revisions
 REV A AUG 09 REDUCED IN SIZE & MASS
 REV B AUG 09 ROOF & FENESTRATION ALTERATIONS
 REV C AUG 09 FENESTRATION TO FRONT ELE AMENDED

NOTES
 NB: The Contractor must verify all specified items with client and local authority before purchase. The contractor must be satisfied with all details and practicalities on site before commencing construction / works.
 The contractor must check and verify all building and site dimensions, all sewer invert levels and road levels at connection points prior to start of works. Any discrepancies found on site must be notified to the Architect prior to works commencing.
 This drawing must be read in conjunction with and checked against any structural or specialist drawings / details, (ie. from Structural Engineer)
 The contractor is to carry out the works in compliance with the current Building Regulations and N.J.B.C requirements where they apply.



North East Elevation

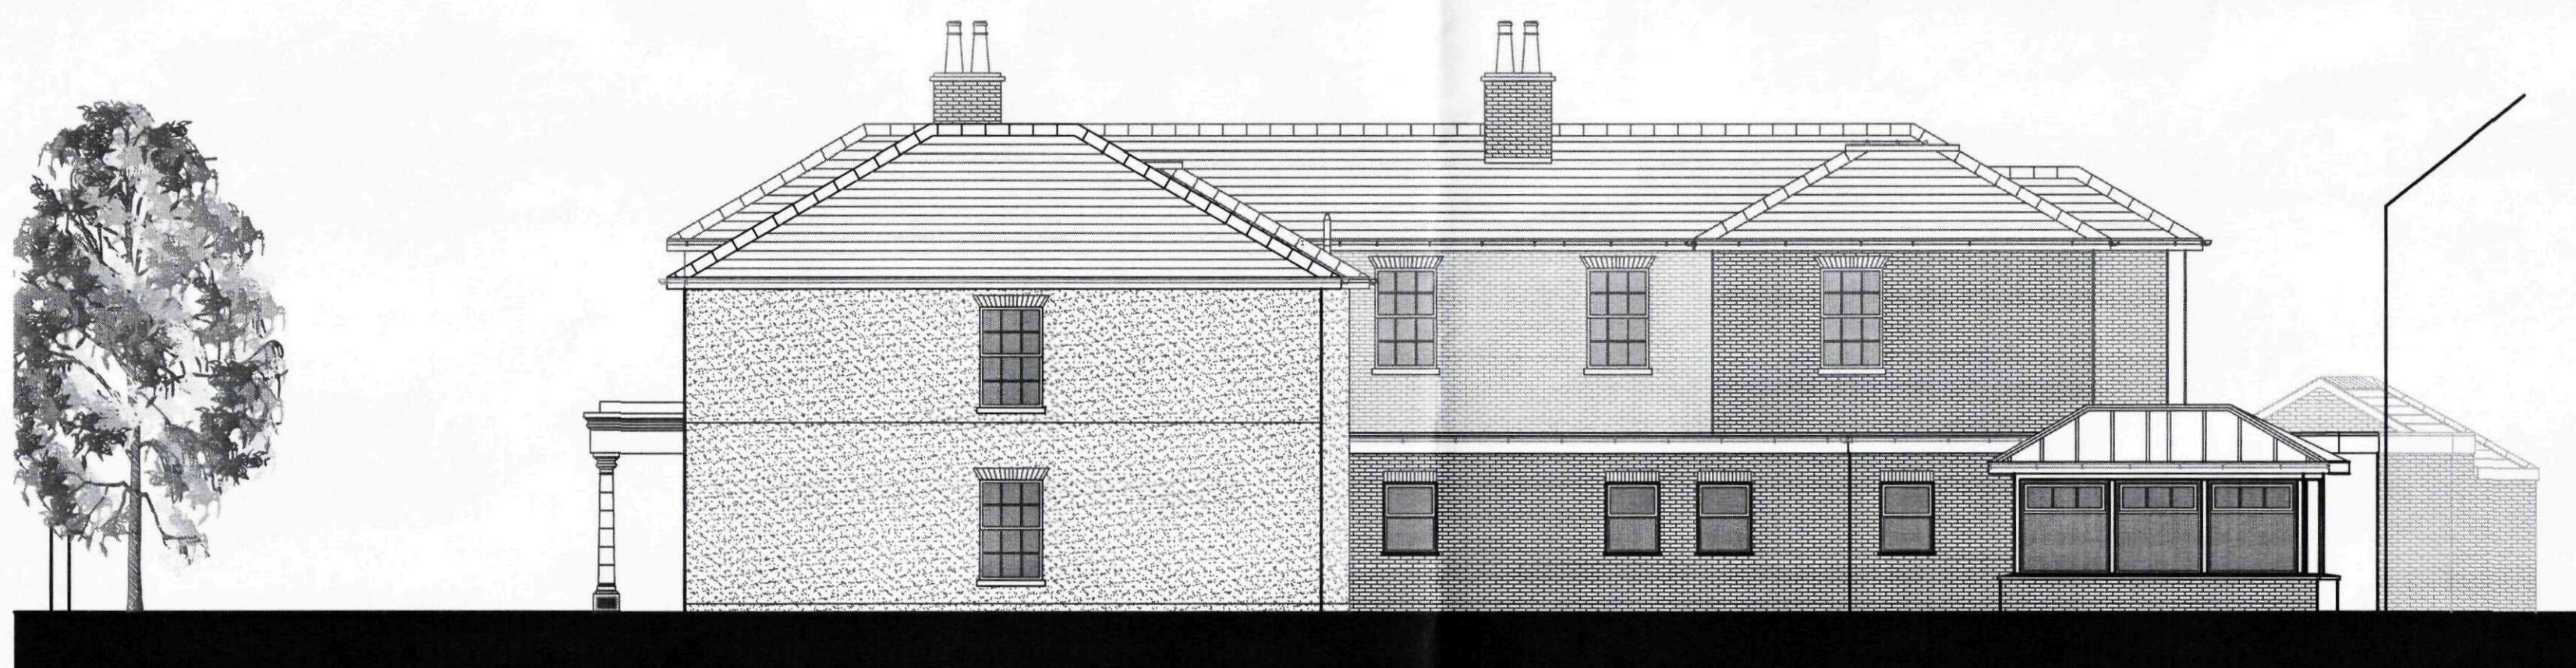

North West Elevation



South West Elevation



South East Elevation

1:100 0 1 2 3 4 5 6 7 8 9 10 metres

SHDC
 Planning & Development
 18 SEP 2009
 Ref: 0138-09

ADL architects

Client	Title		
Kailash Ltd	Proposed Elevations		
Job	Drawn JC	Approved DJF	Date JUN 09
PROPOSED EXTENSION TO SUDELEY HOUSE NURSING HOME SUTTON BRIDGE SPAWLDING	Scale @ A1 1:100	© Reserved	
	Drawing No K22/0931-05	Rev C	

Chartered Architects
 12 Church Street Windermere Cumbria LA23 1AQ - UK
 Tel: +44 (0) 15394 43721 Fax: +44 (0) 15394 46728
 www.adlarchitects.co.uk

RIBA #

ARCHITECTURAL DESIGN LIMITED