
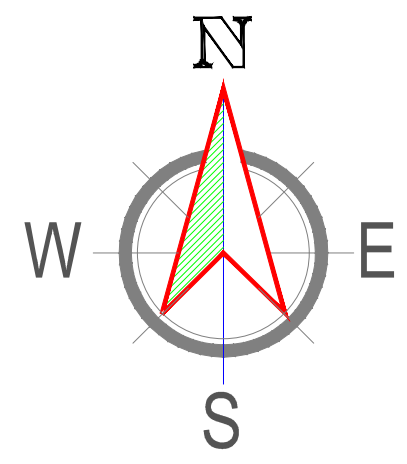


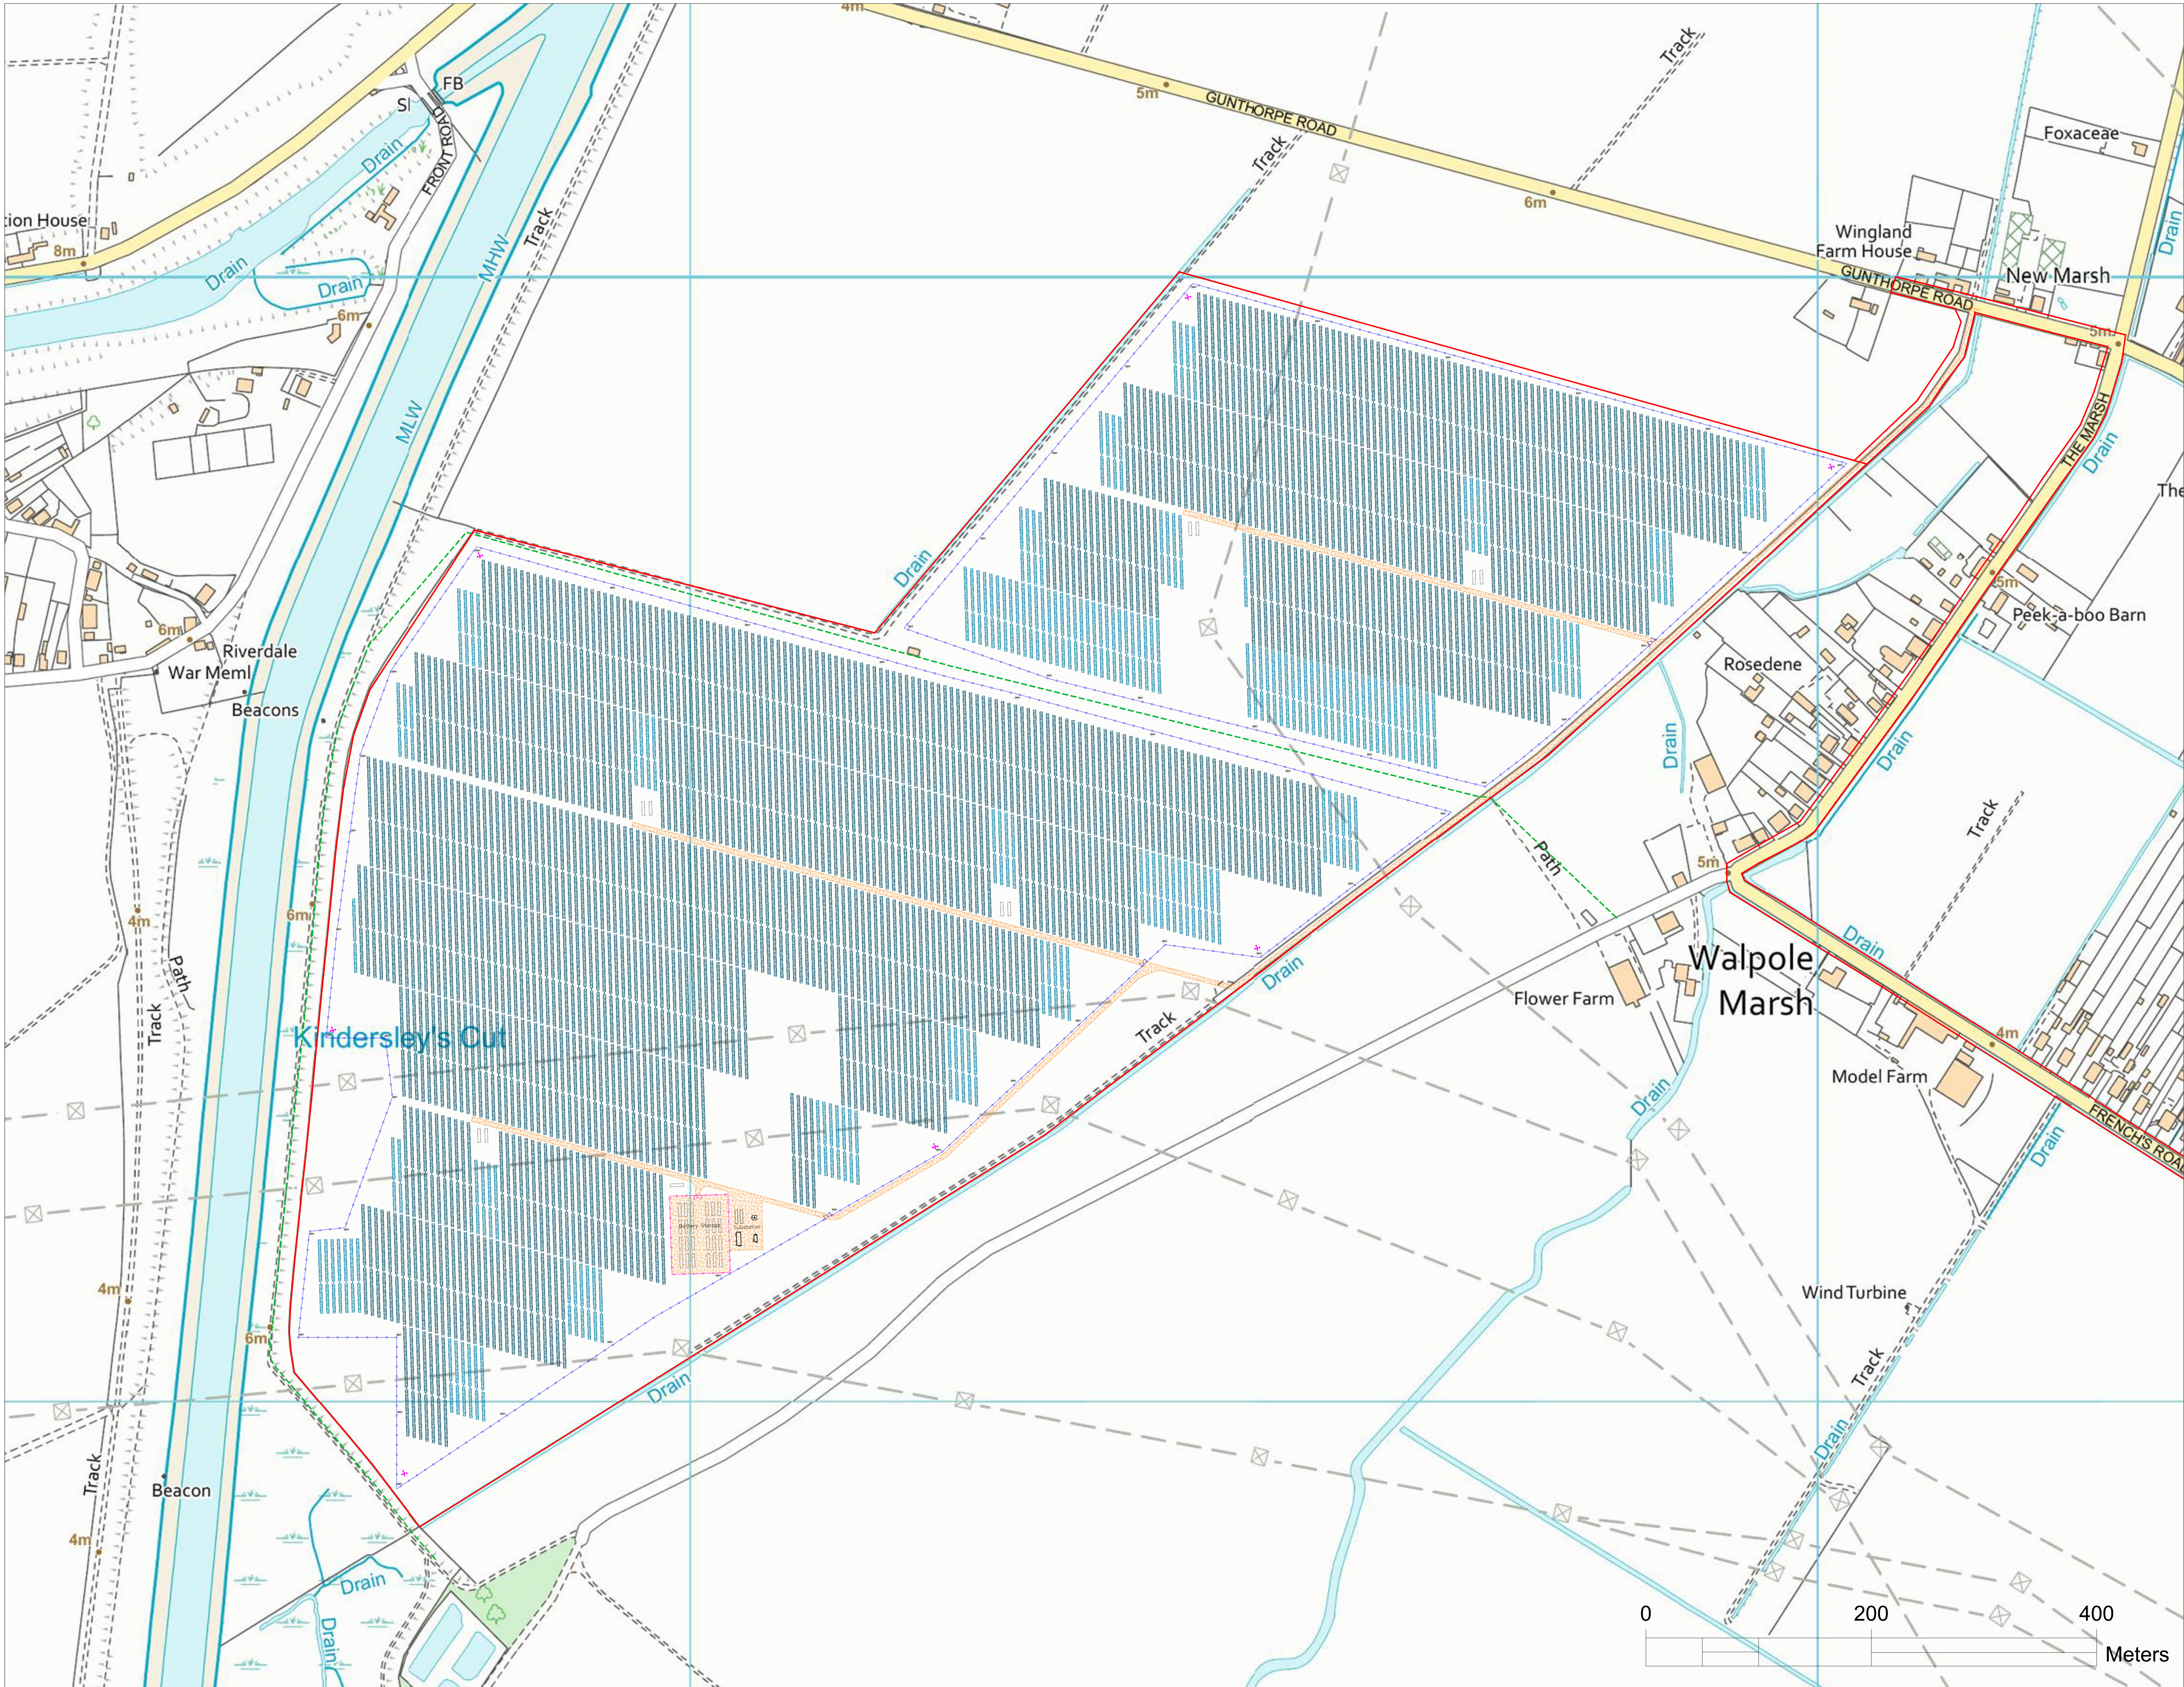

GENERAL NOTES

LEGEND

- PV MODULE
- PERIMETER FENCE
- BATTERY AREA FENCE
- INVERTER STATION
- INTERNAL ROAD
- PUBLIC RIGHT OF WAY
- CCTV CAMERA
- WEATHER STATION

REFERENCE DRAWINGS

No.	DRAWING TITLE	DRAWING No.

R	DATE	DESCRIPTION OF REVISION	REMARKS
---	------	-------------------------	---------

PROJECT NAME :
**GUNTHORPE ROAD
SOLAR PV AND BATTERY**

OWNER'S ENGINEER :

GENERAL CONTRACTOR :



THIS DRAWING IS PROPERTY OF CERO GENERATION AND MAY NOT BE COPIED (IN WHOLE OR IN PART) USED FOR MANUFACTURING OR DISCLOSED WITHOUT PRIOR CONSENT OF CERO GENERATION.

DRAWN BY : GM	SIGN :	TITLE :
DATE : 17-08-2021		
CHECKED BY :		
DATE :		
APPROVED BY :		
DATE :		

PROPOSED SITE PLAN

DRAWING No. : GR2.0			
SHEET SIZE : A0	SHEET : 1 OF 1	SCALE : 1:2000	REV : 04A