
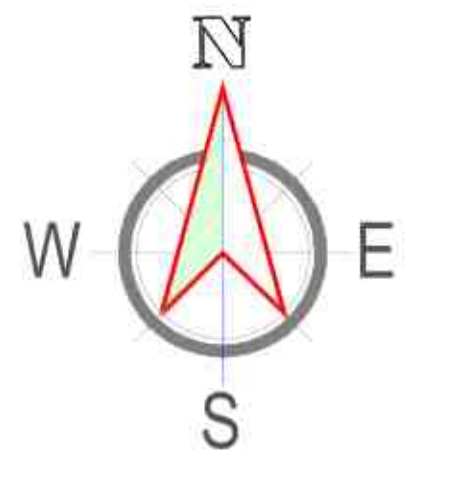


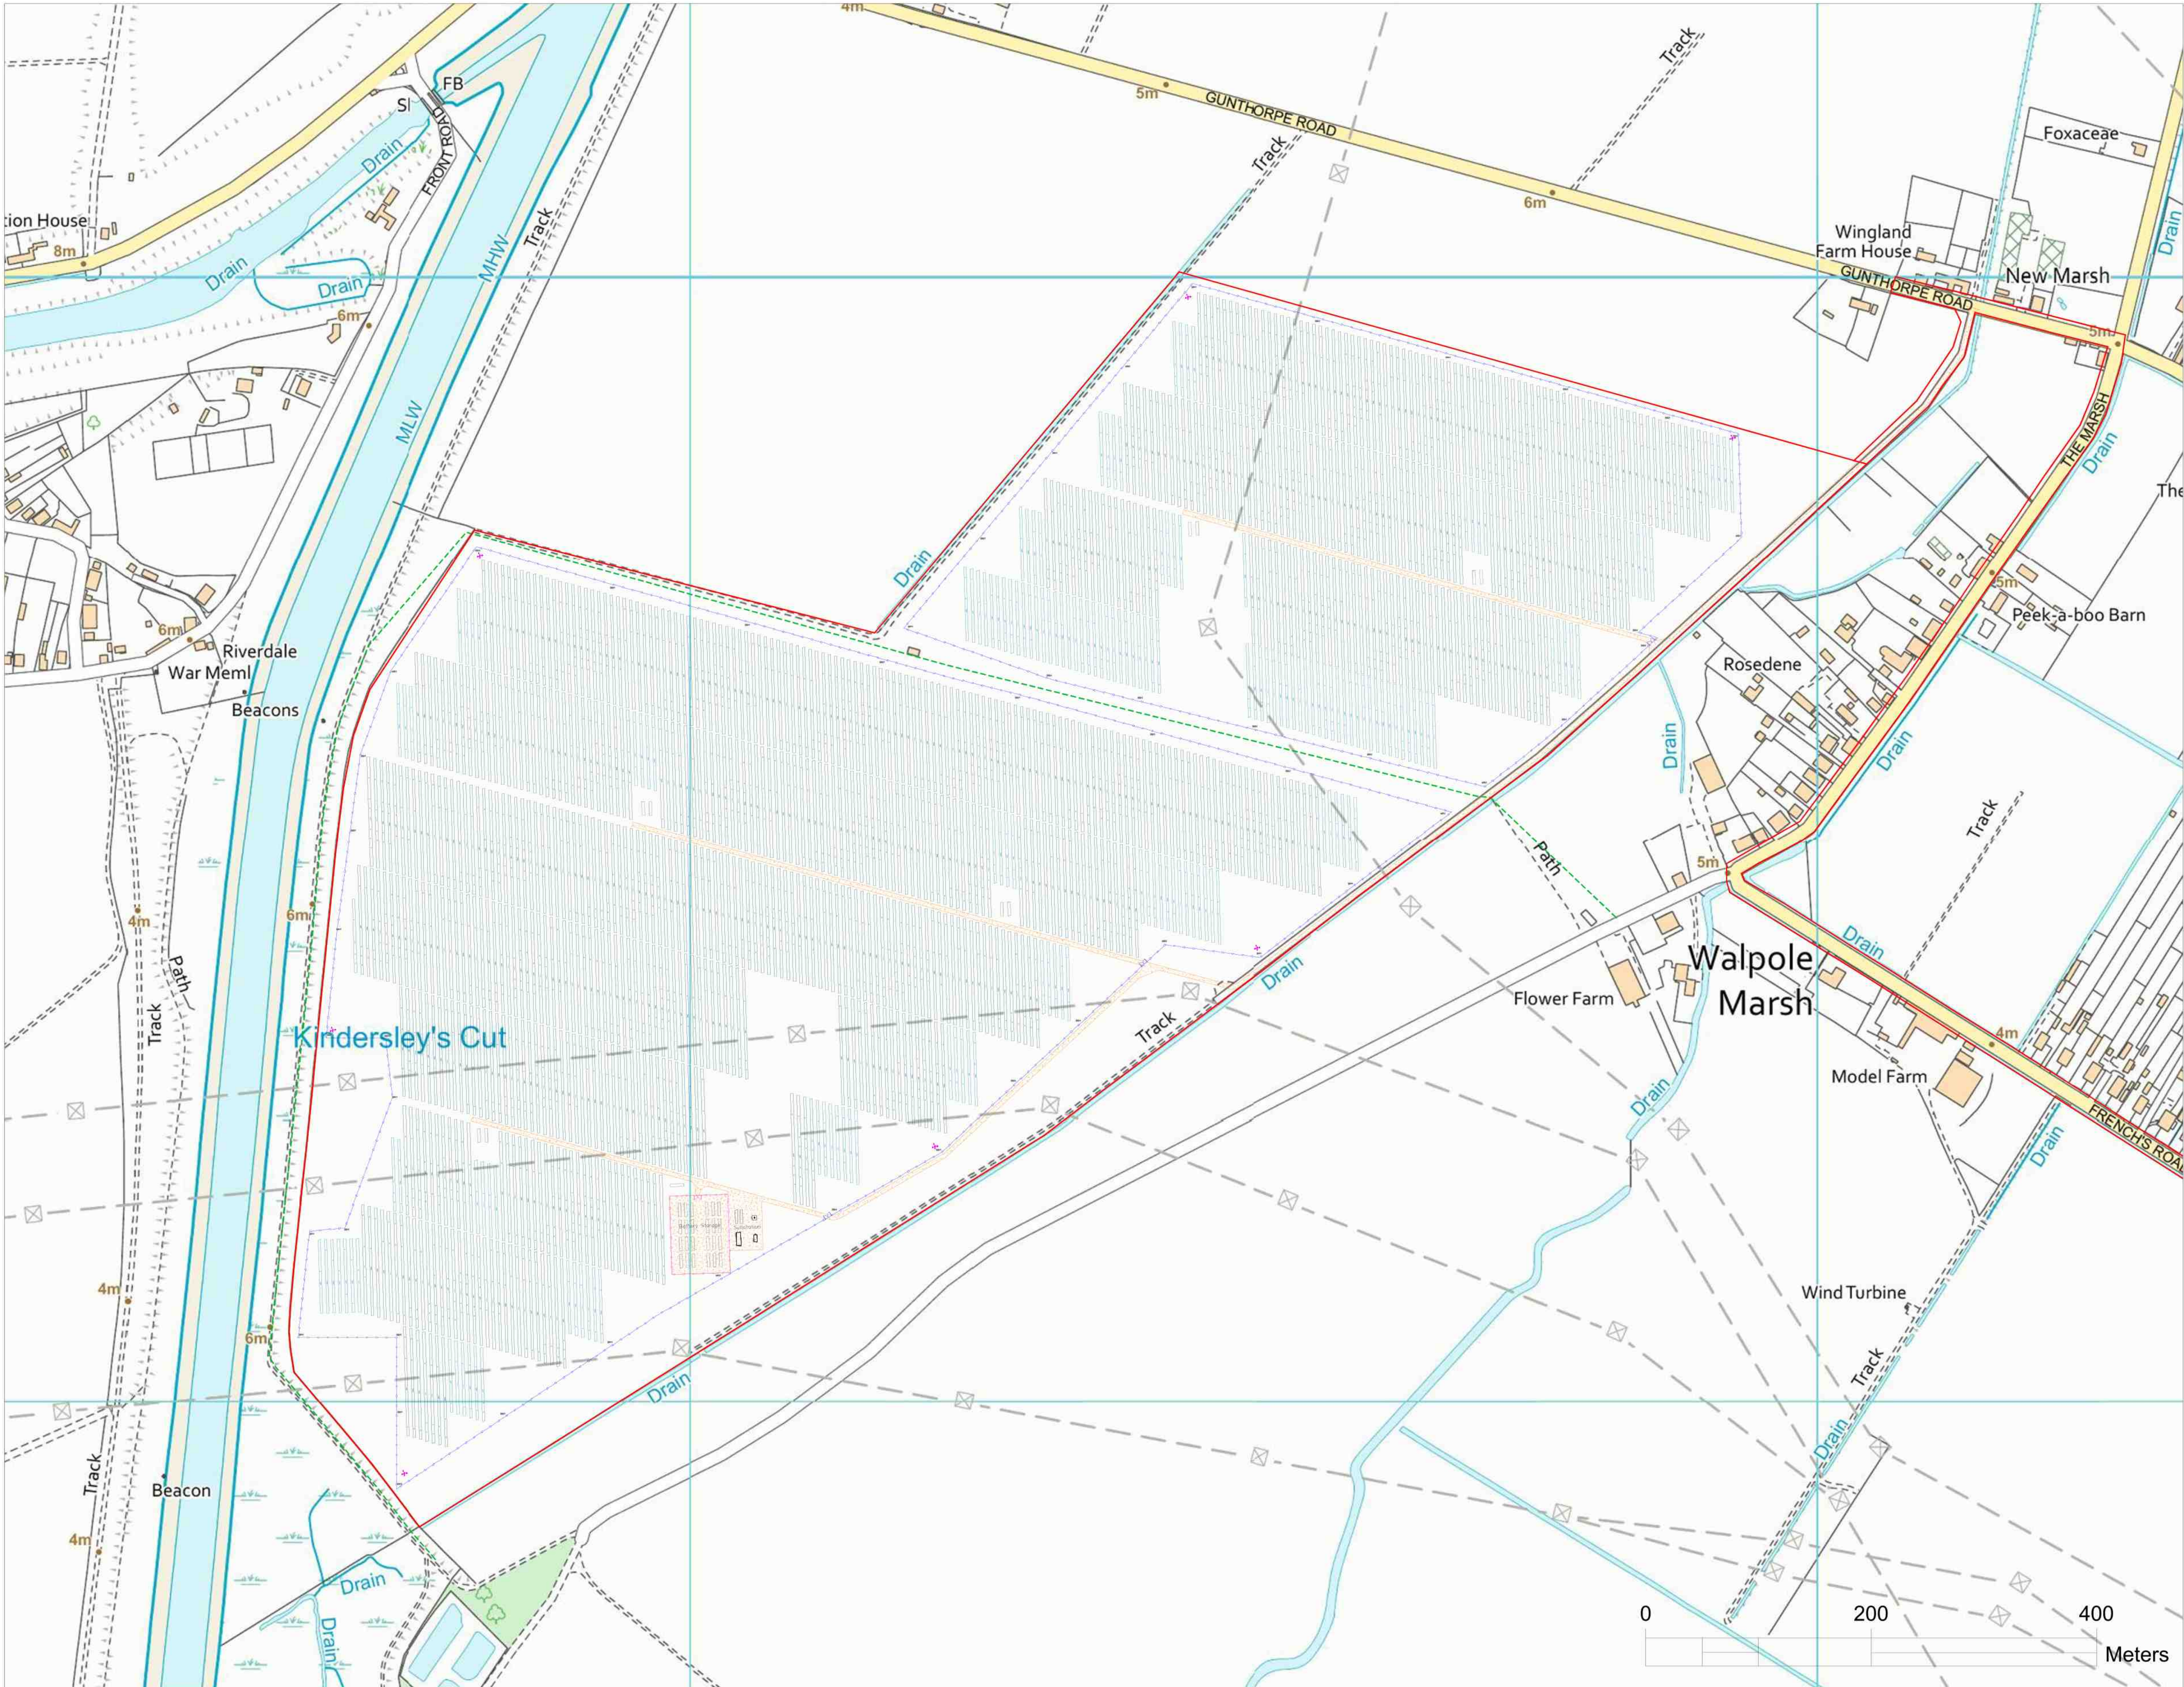

GENERAL NOTES

LEGEND

- PV MODULE
- PERIMETER FENCE
- BATTERY AREA FENCE
- INVERTER STATION
- INTERNAL ROAD
- PUBLIC RIGHT OF WAY
- CCTV CAMERA
- WEATHER STATION

REFERENCE DRAWINGS

No.	DRAWING TITLE	DRAWING No.

R	DATE	DESCRIPTION OF REVISION	REMARKS

PROJECT NAME :
**GUNTHORPE ROAD
SOLAR PV AND BATTERY**

OWNER'S ENGINEER :

GENERAL CONTRACTOR :



THIS DRAWING IS PROPERTY OF CERO GENERATION AND MAY NOT BE COPIED OR REPRODUCED IN WHOLE OR IN PART WITHOUT THE WRITTEN CONSENT OF CERO GENERATION.

DRAWN BY : GM	SIGN : TITLE :	PROPOSED SITE PLAN
DATE : 03-08-2021		
CHECKED BY :		
DATE :		
APPROVED BY :		
DATE :		
DRAWING No. : GR2.0		
SHEET SIZE A0	SHEET 1 OF 1	SCALE 1:2000
		REV 05A