



- General Notes
1. All dimensions are shown in 'mm' unless otherwise stated.
 2. The contractor, sub-contractors and suppliers must verify all dimensions on site prior to the commencement of any work.
 3. This drawing is to be read in conjunction with all relevant engineers and specialist sub-contractors drawings and specifications.
 4. Any discrepancies are to be brought to the designers attention.

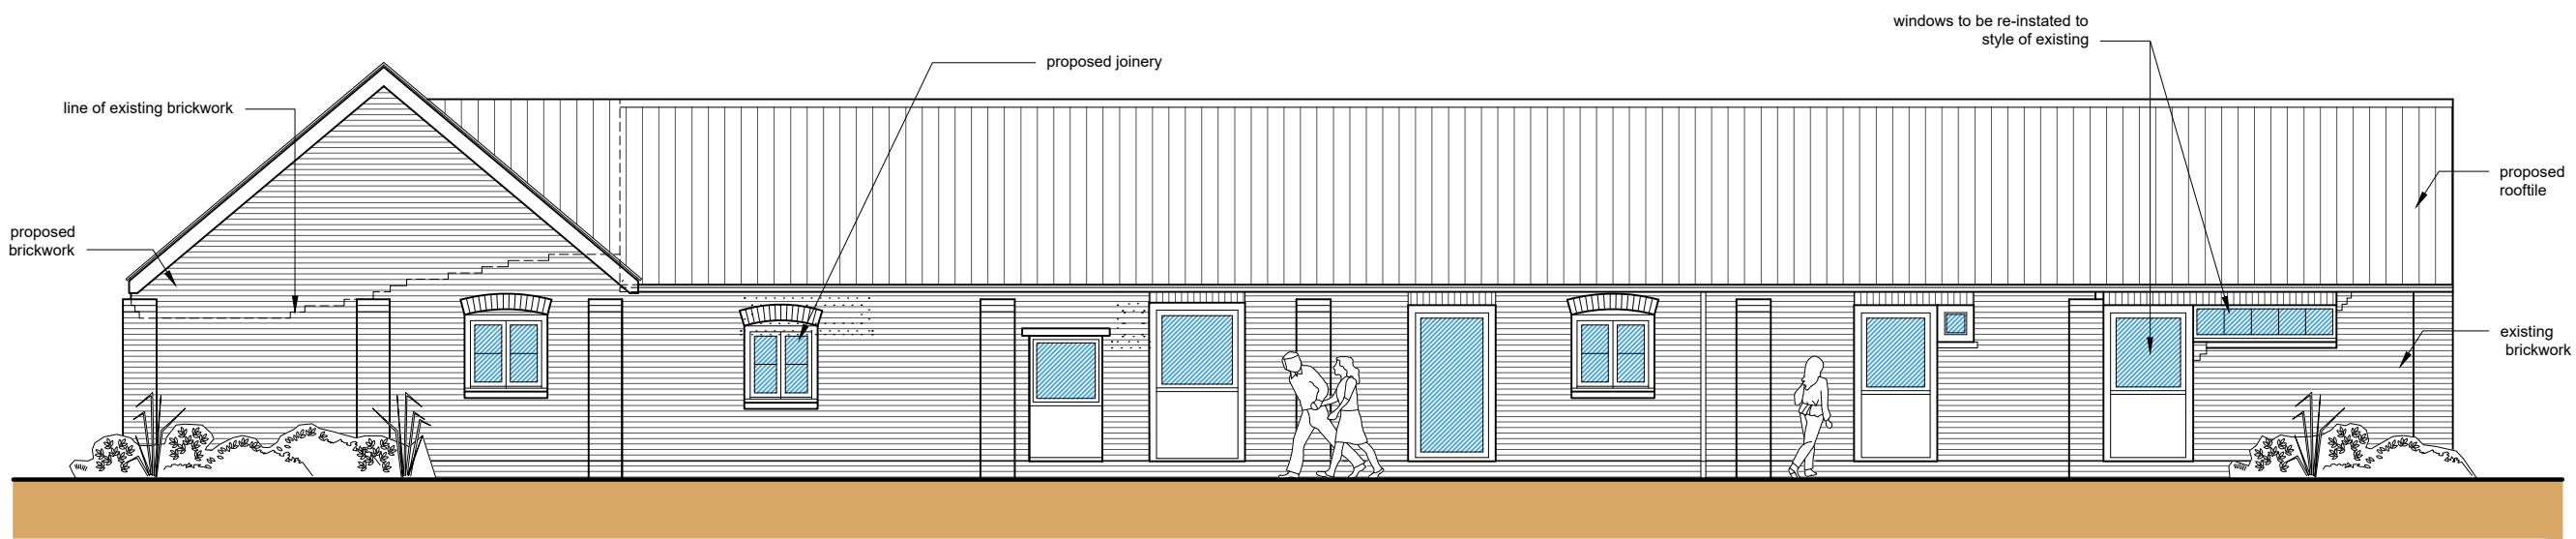


Front Elevation (S)
Scale: 1:100




Side Elevation (W)
Scale: 1:100

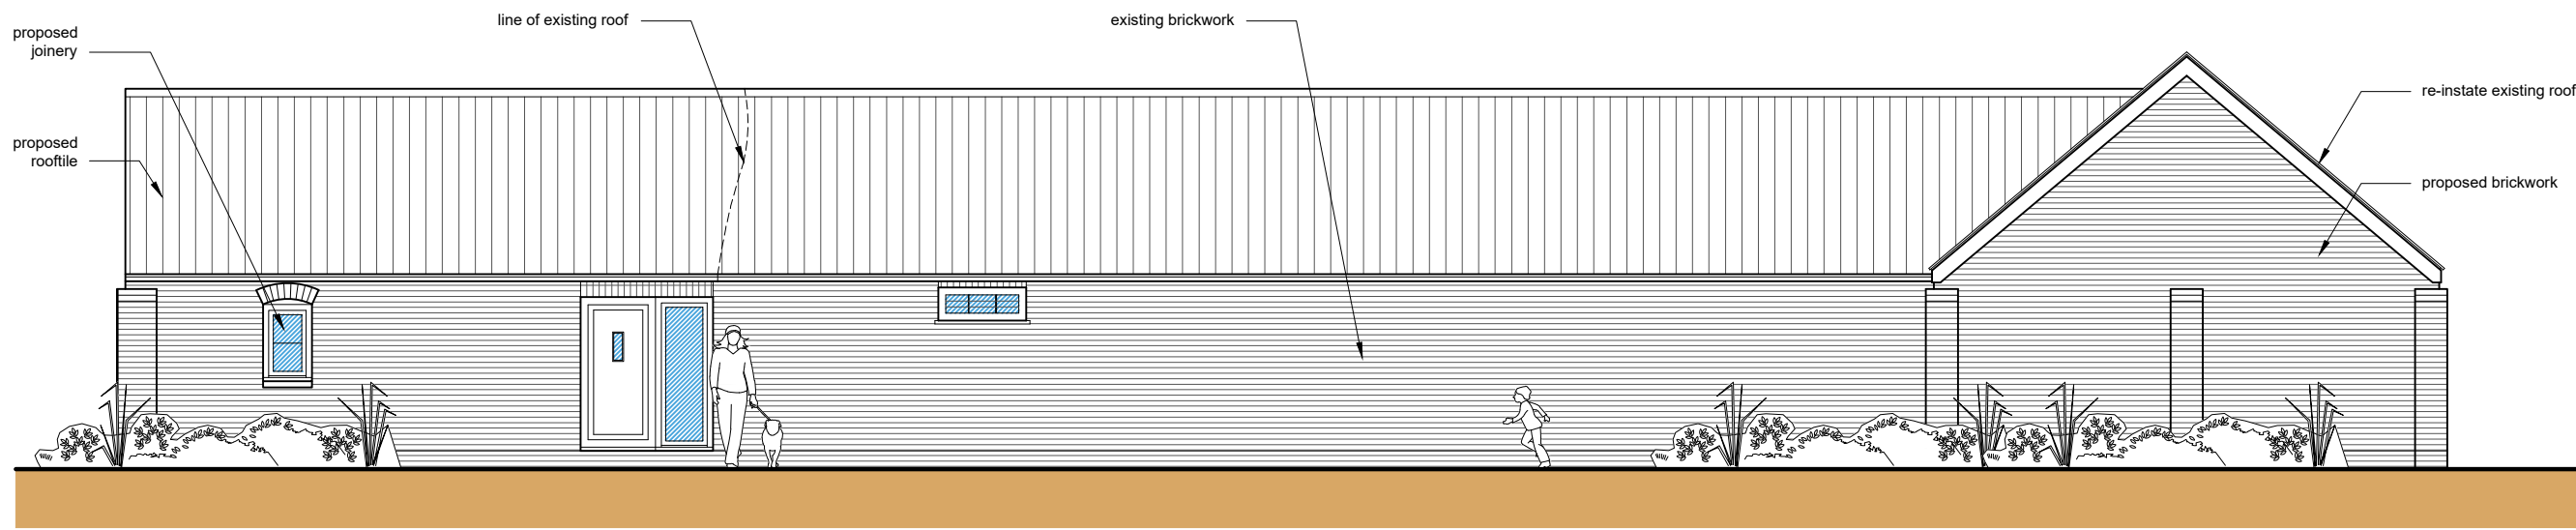


Rear Elevation (S)
Scale: 1:100

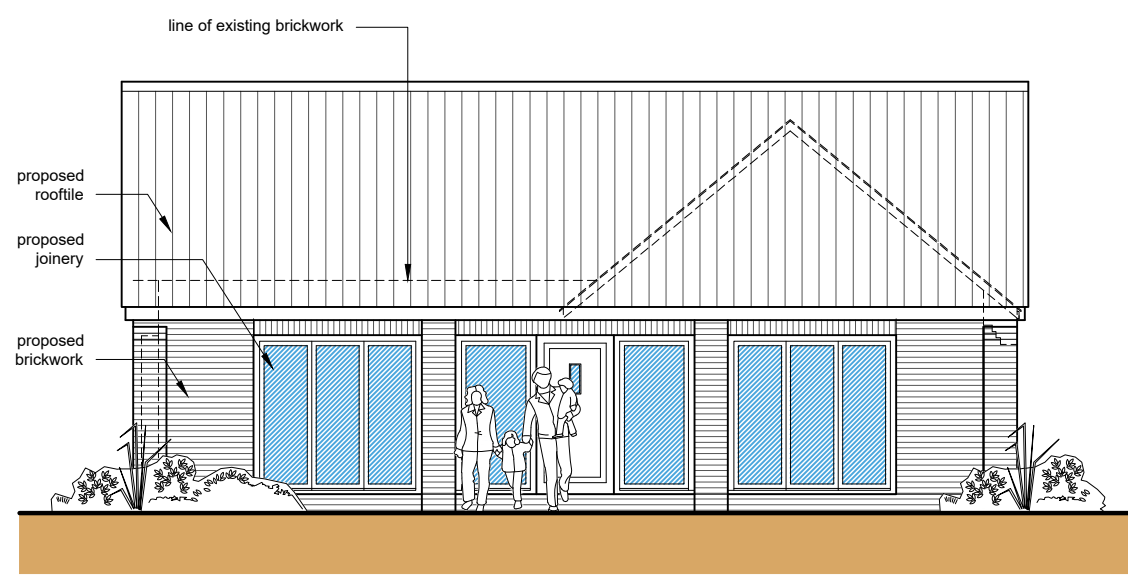


Side Elevation (E)
Scale: 1:100

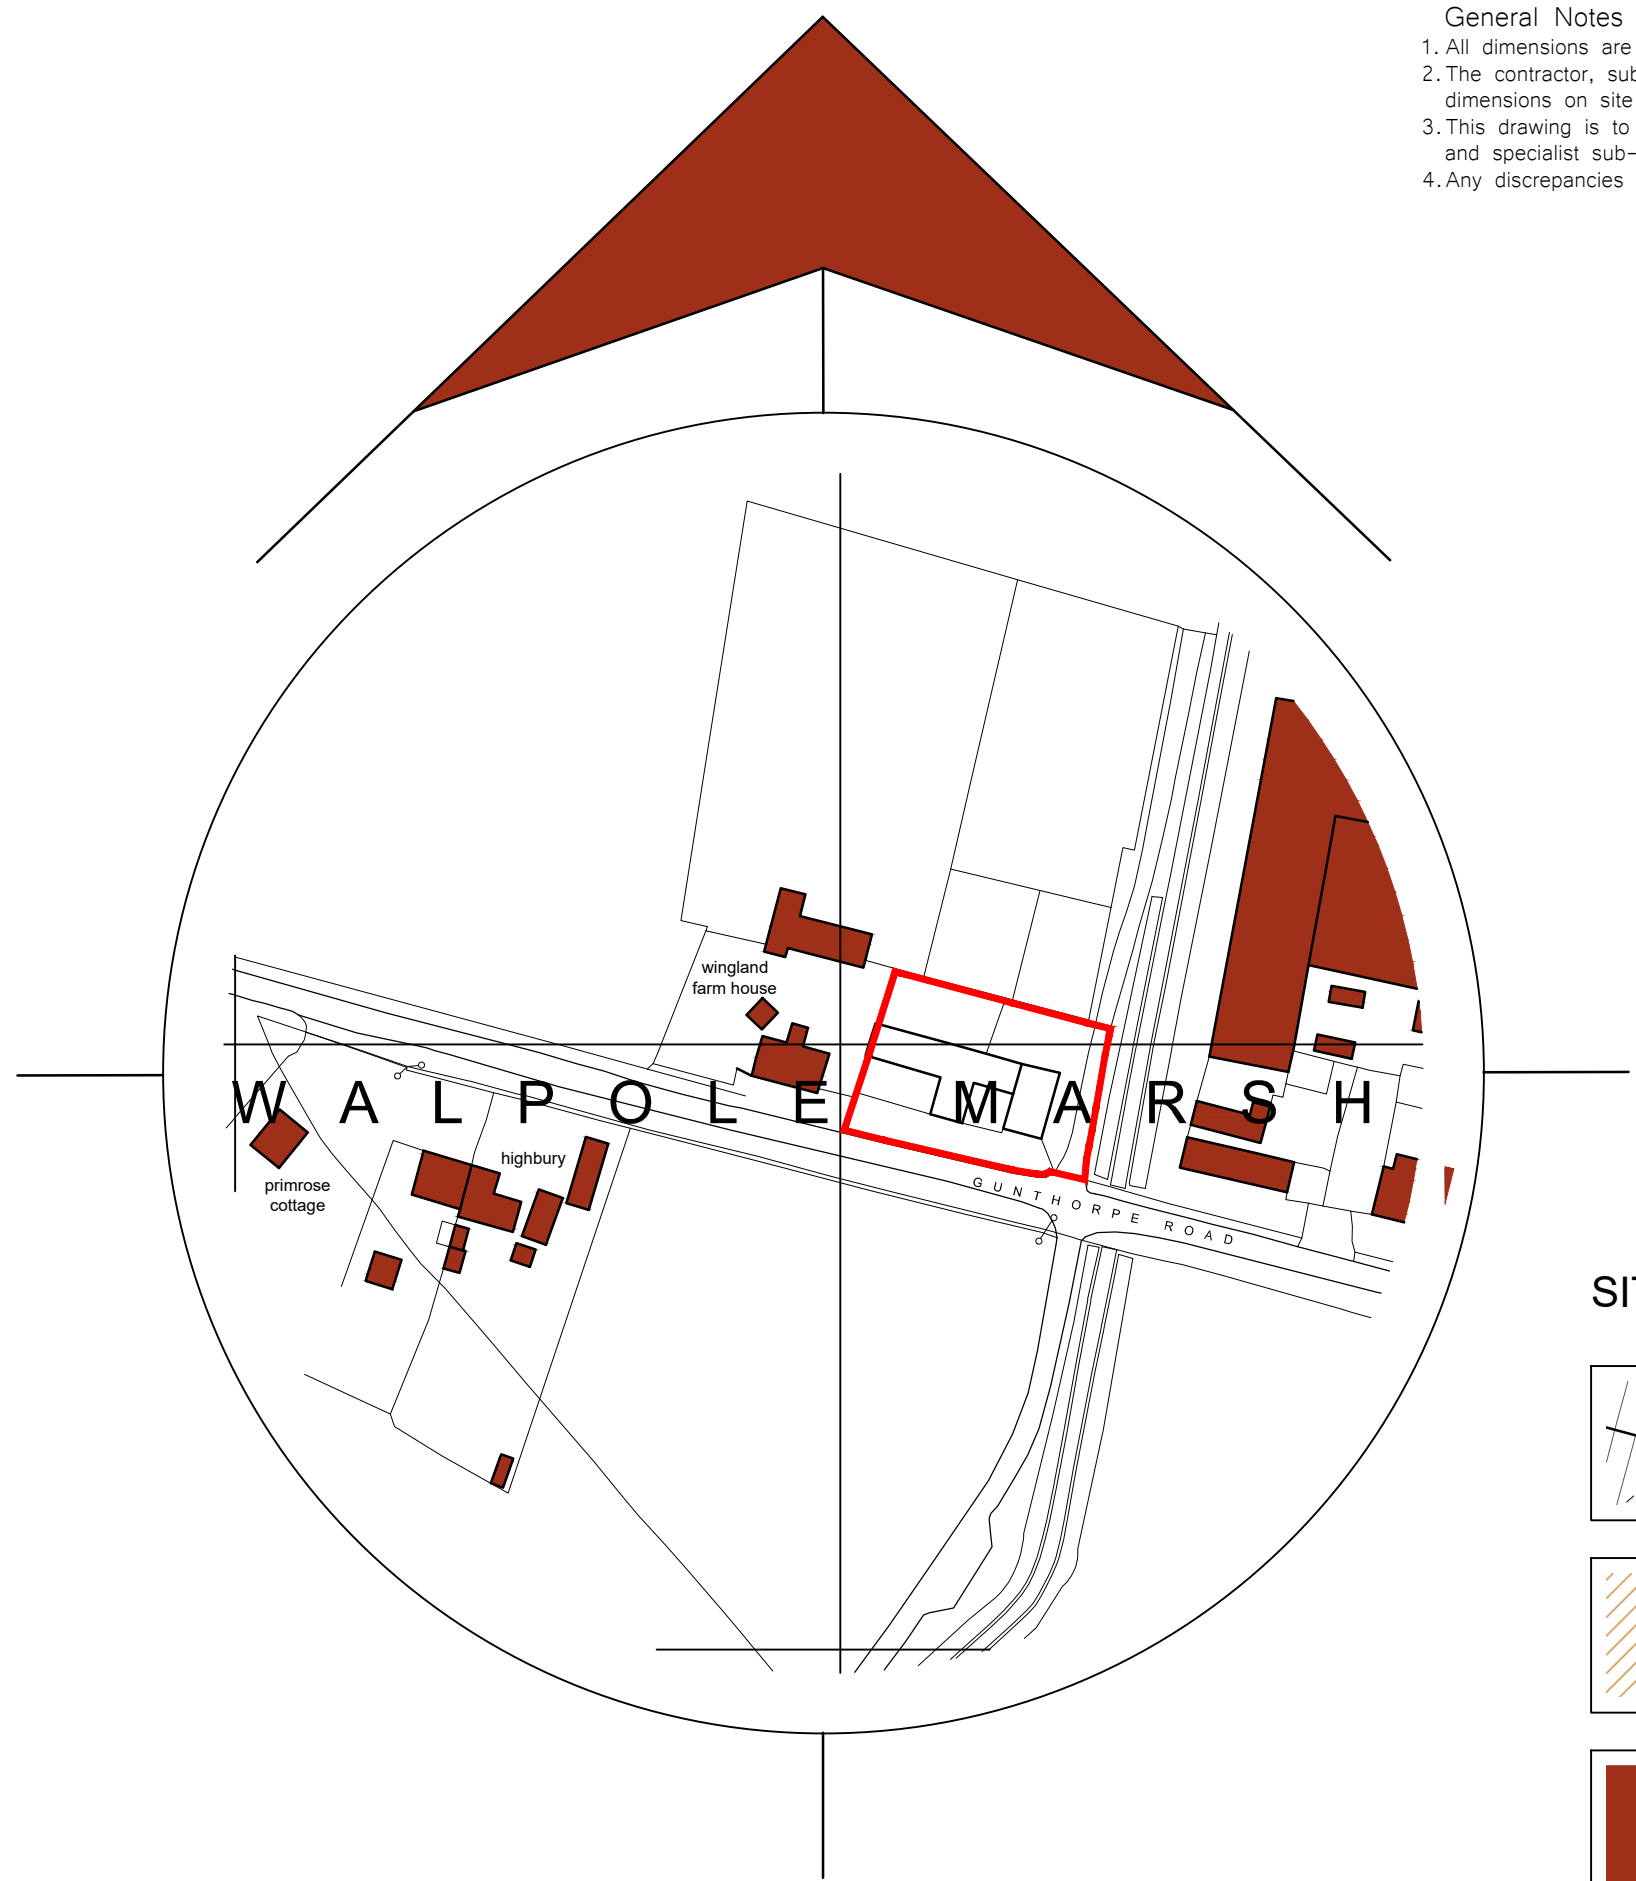

Location Plan
Scale: 1:1250


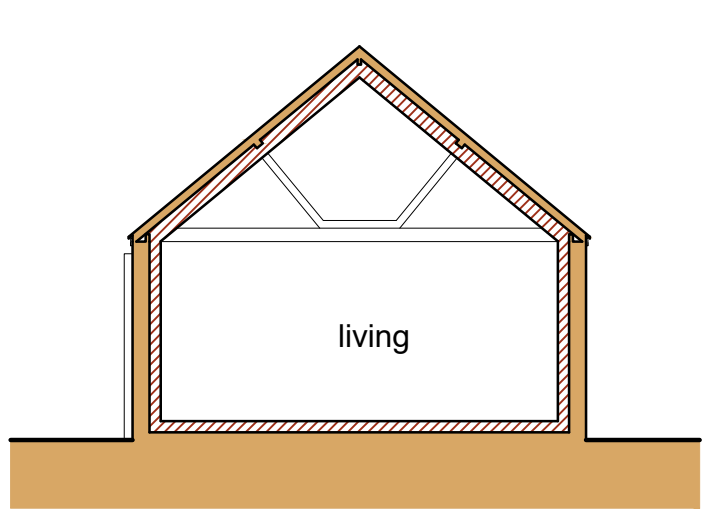


Section A-A
Scale: 1:100

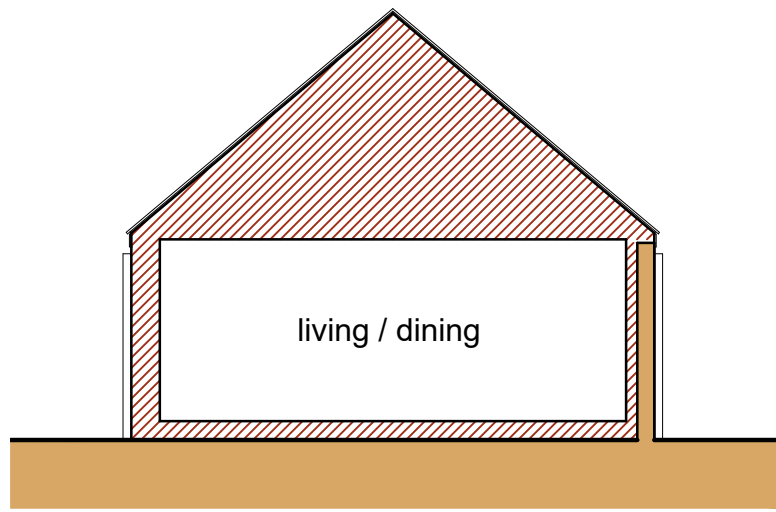

Section B-B
Scale: 1:100

WALL KEY

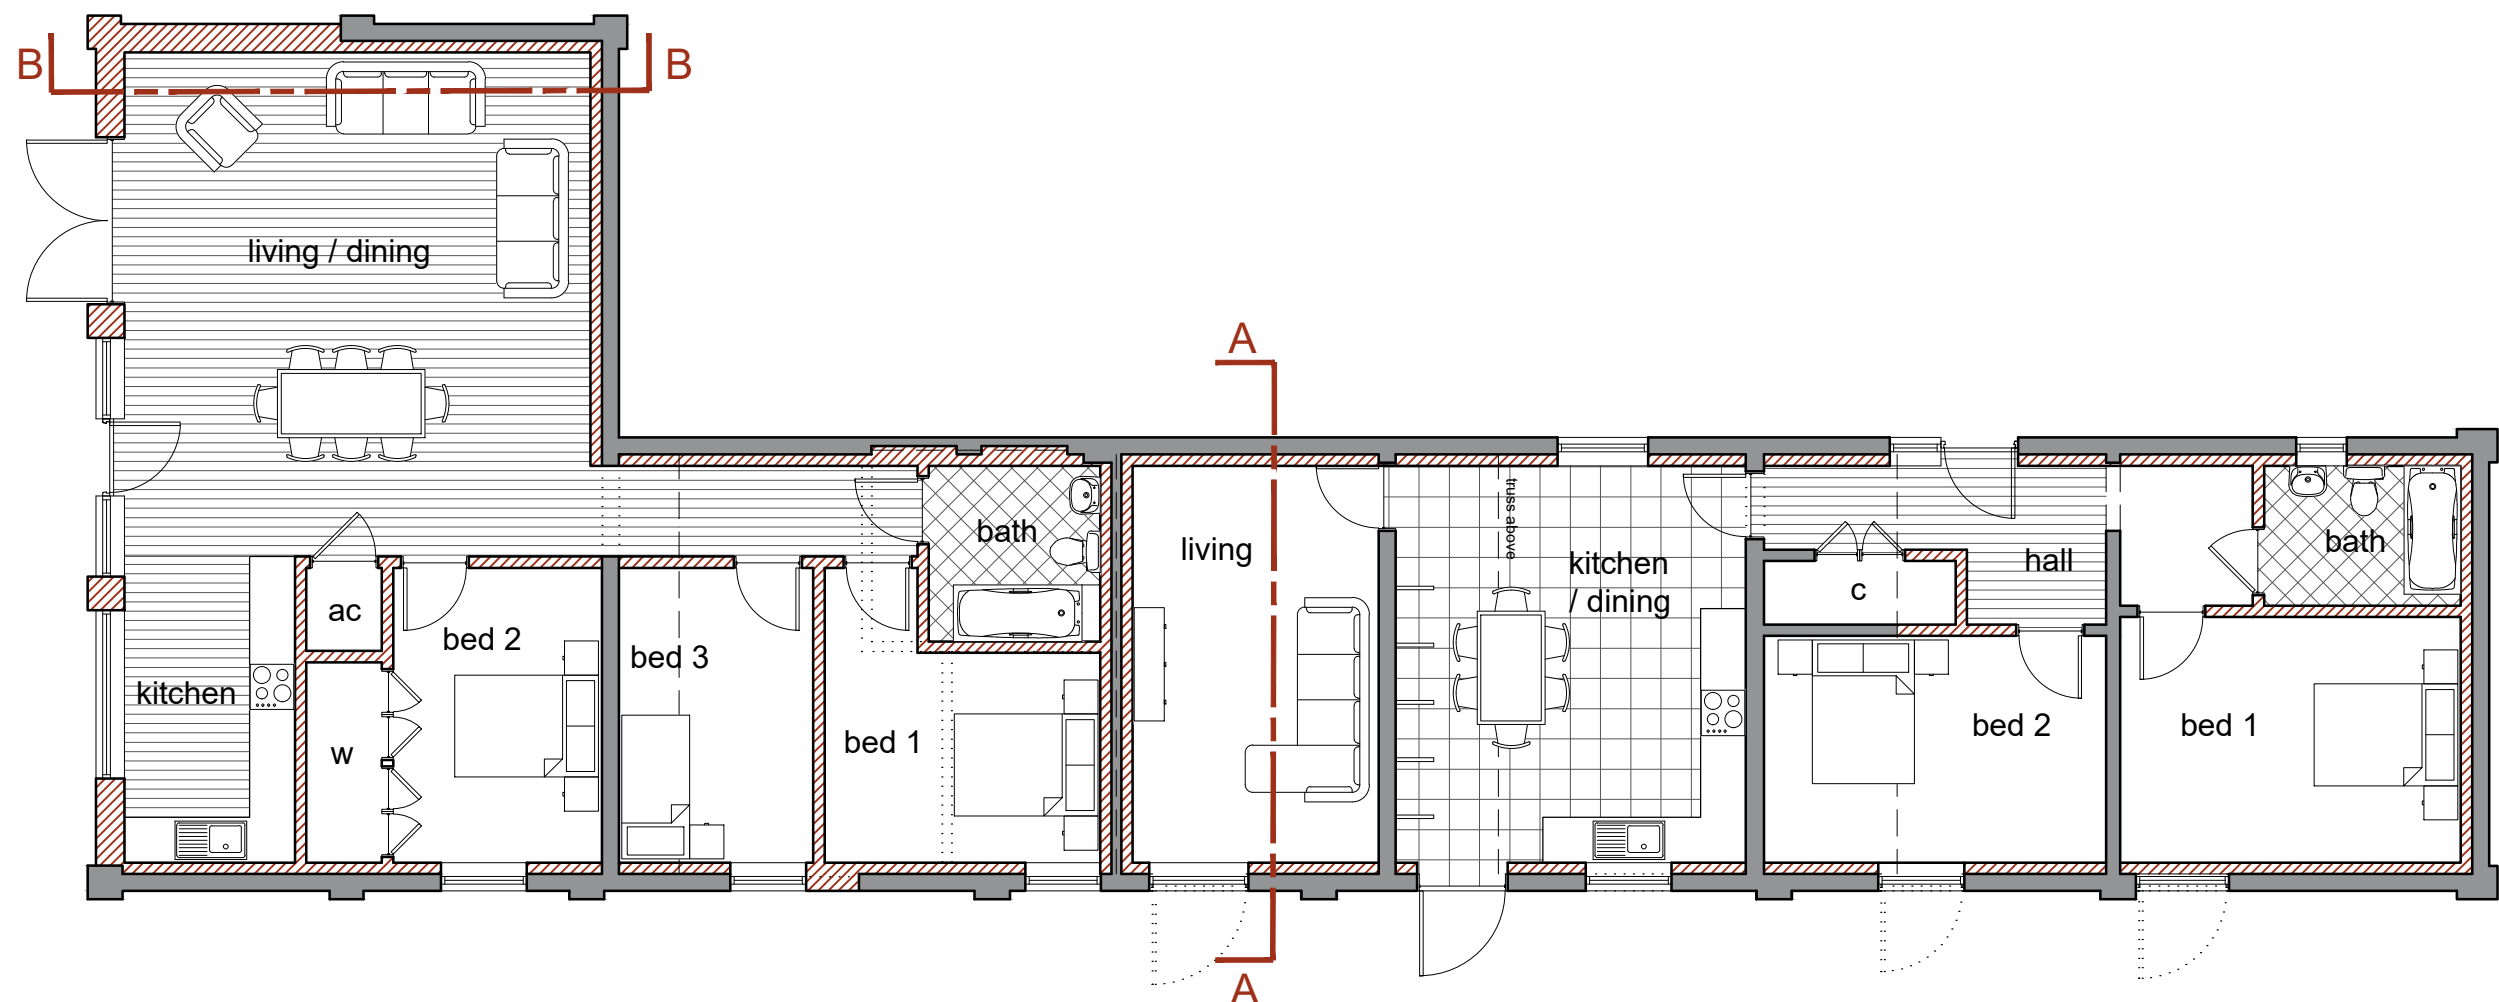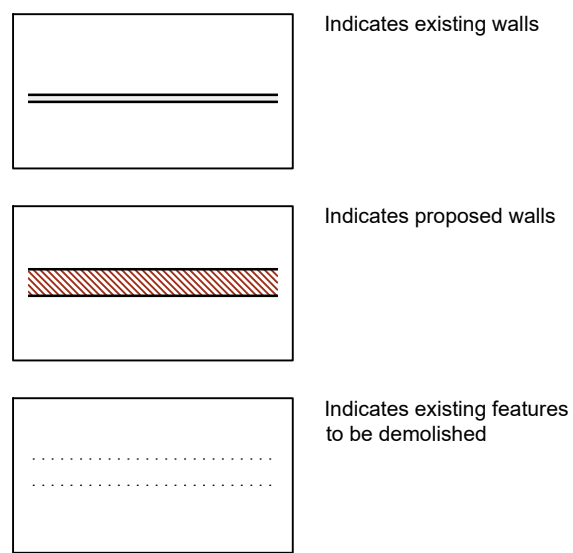

Floor Plan
Scale: 1:100



Site Plan
Scale: 1:500

SITE PLAN KEY



FOR APPROVAL



Swann Edwards Architecture Limited Guyhim, Cambs, PE13 4AA Boston, Lincs, PE21 7TW 01945 450 694 01205 632 708 info@swannedwards.co.uk • swannedwards.co.uk • be-collective.co.uk		Job Title Proposed Barn Conversion at Wingland Farm, Gunthorpe Road, Walpole Marsh	Date May 2026	Drawn by BR Checked by AL
Drawing Title Planning Drawing Site Plan, Location Plan, Floor Plans and Elevations	Job No. SE-2516 Dwg No. PP1000	Sheet Size A1 Revision		