

North East Elevation


North West Elevation

South West Elevation



Cross Section



Elevations (1:100)

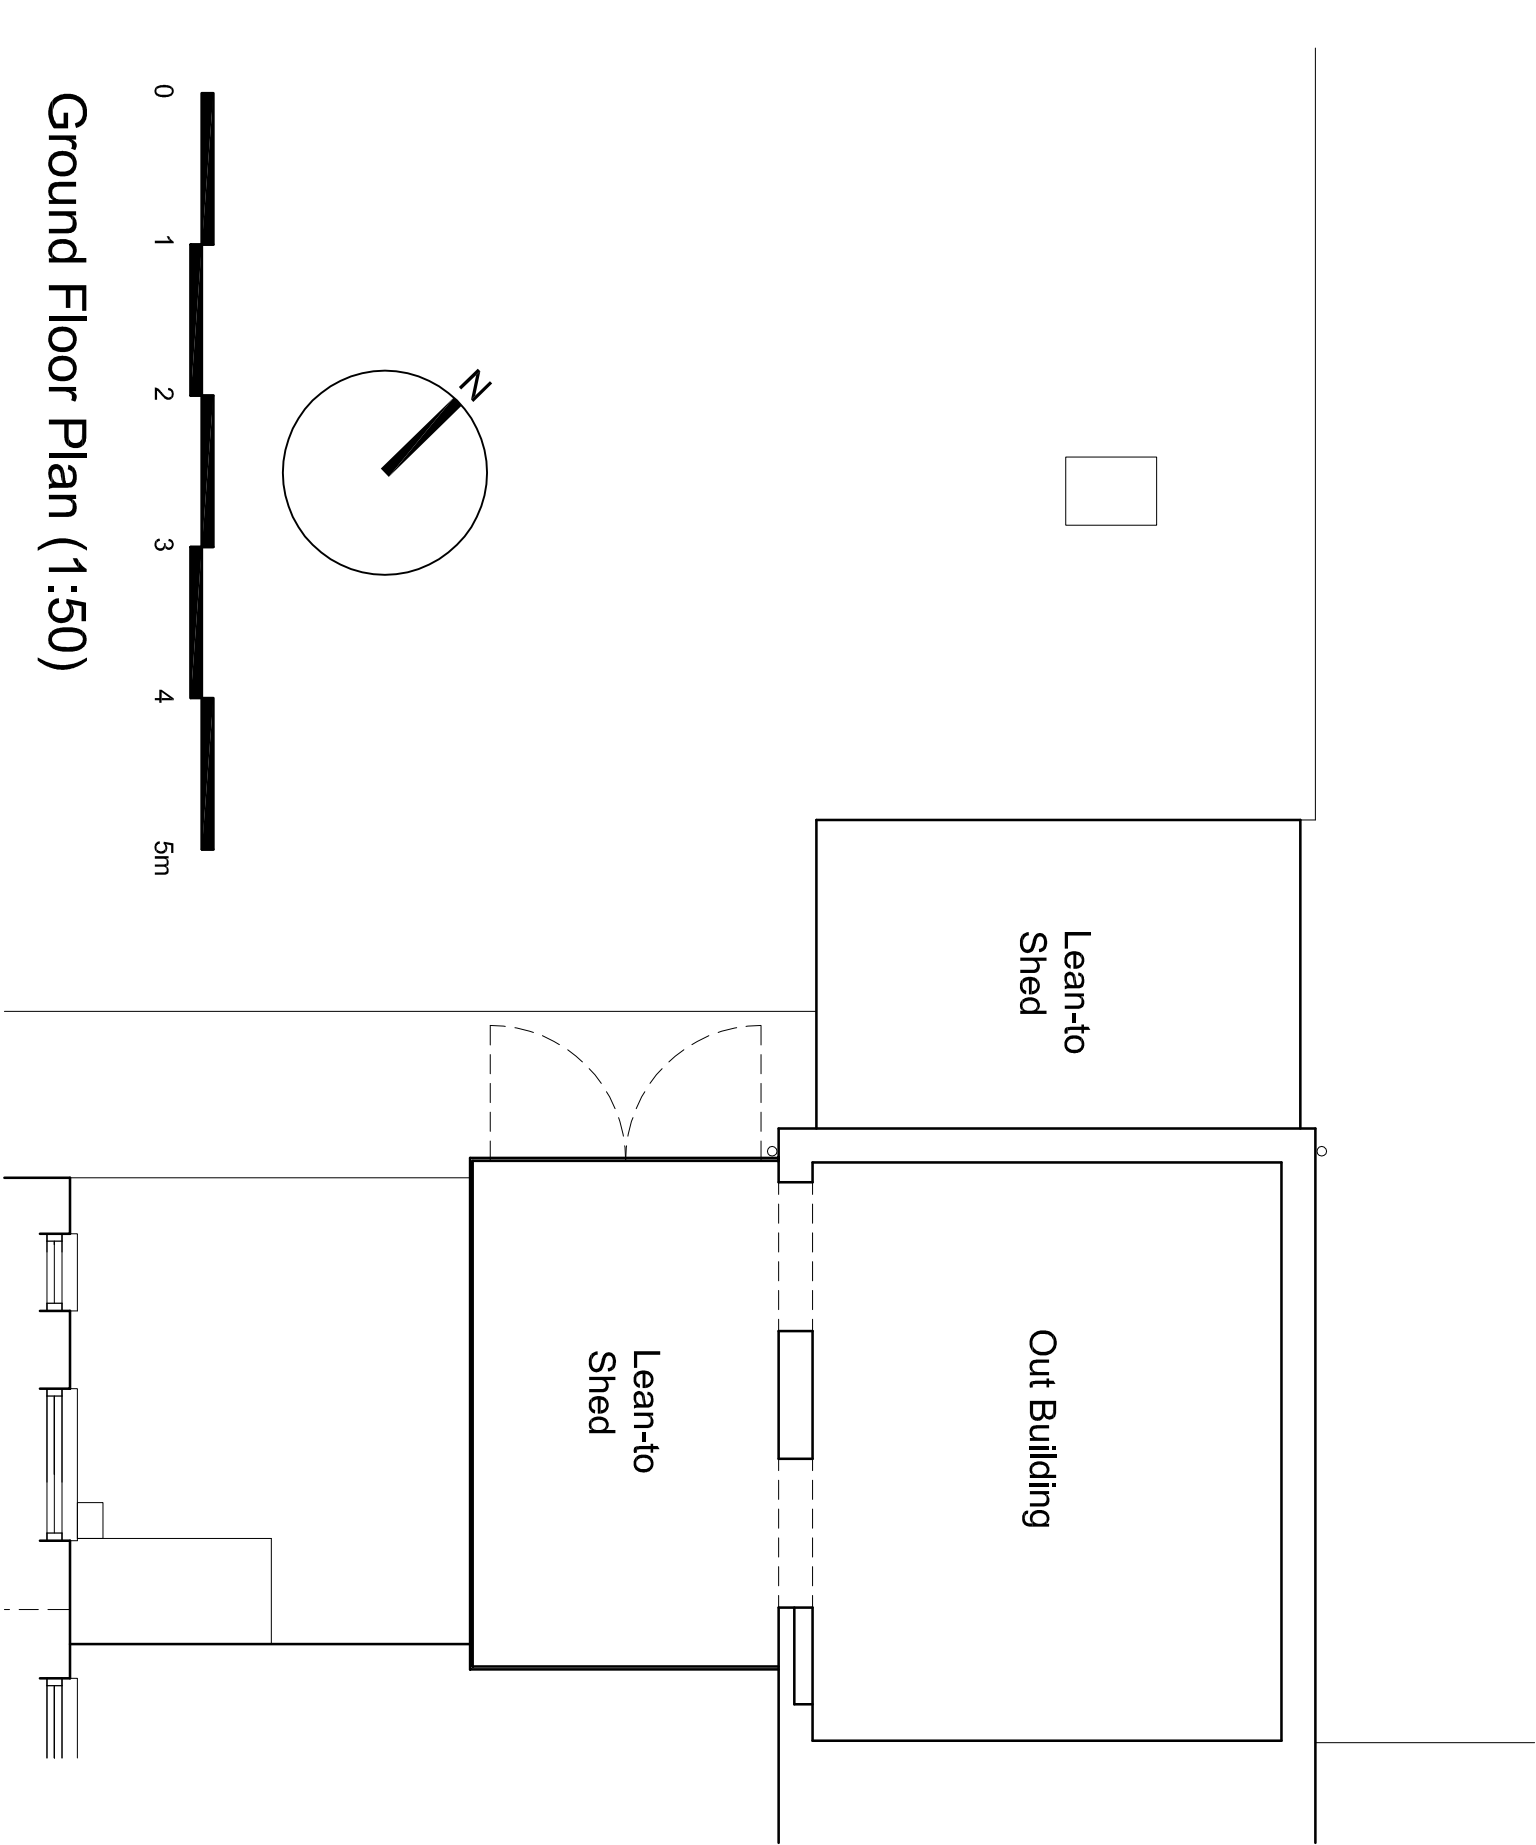


Ground Floor Plan (1:50)

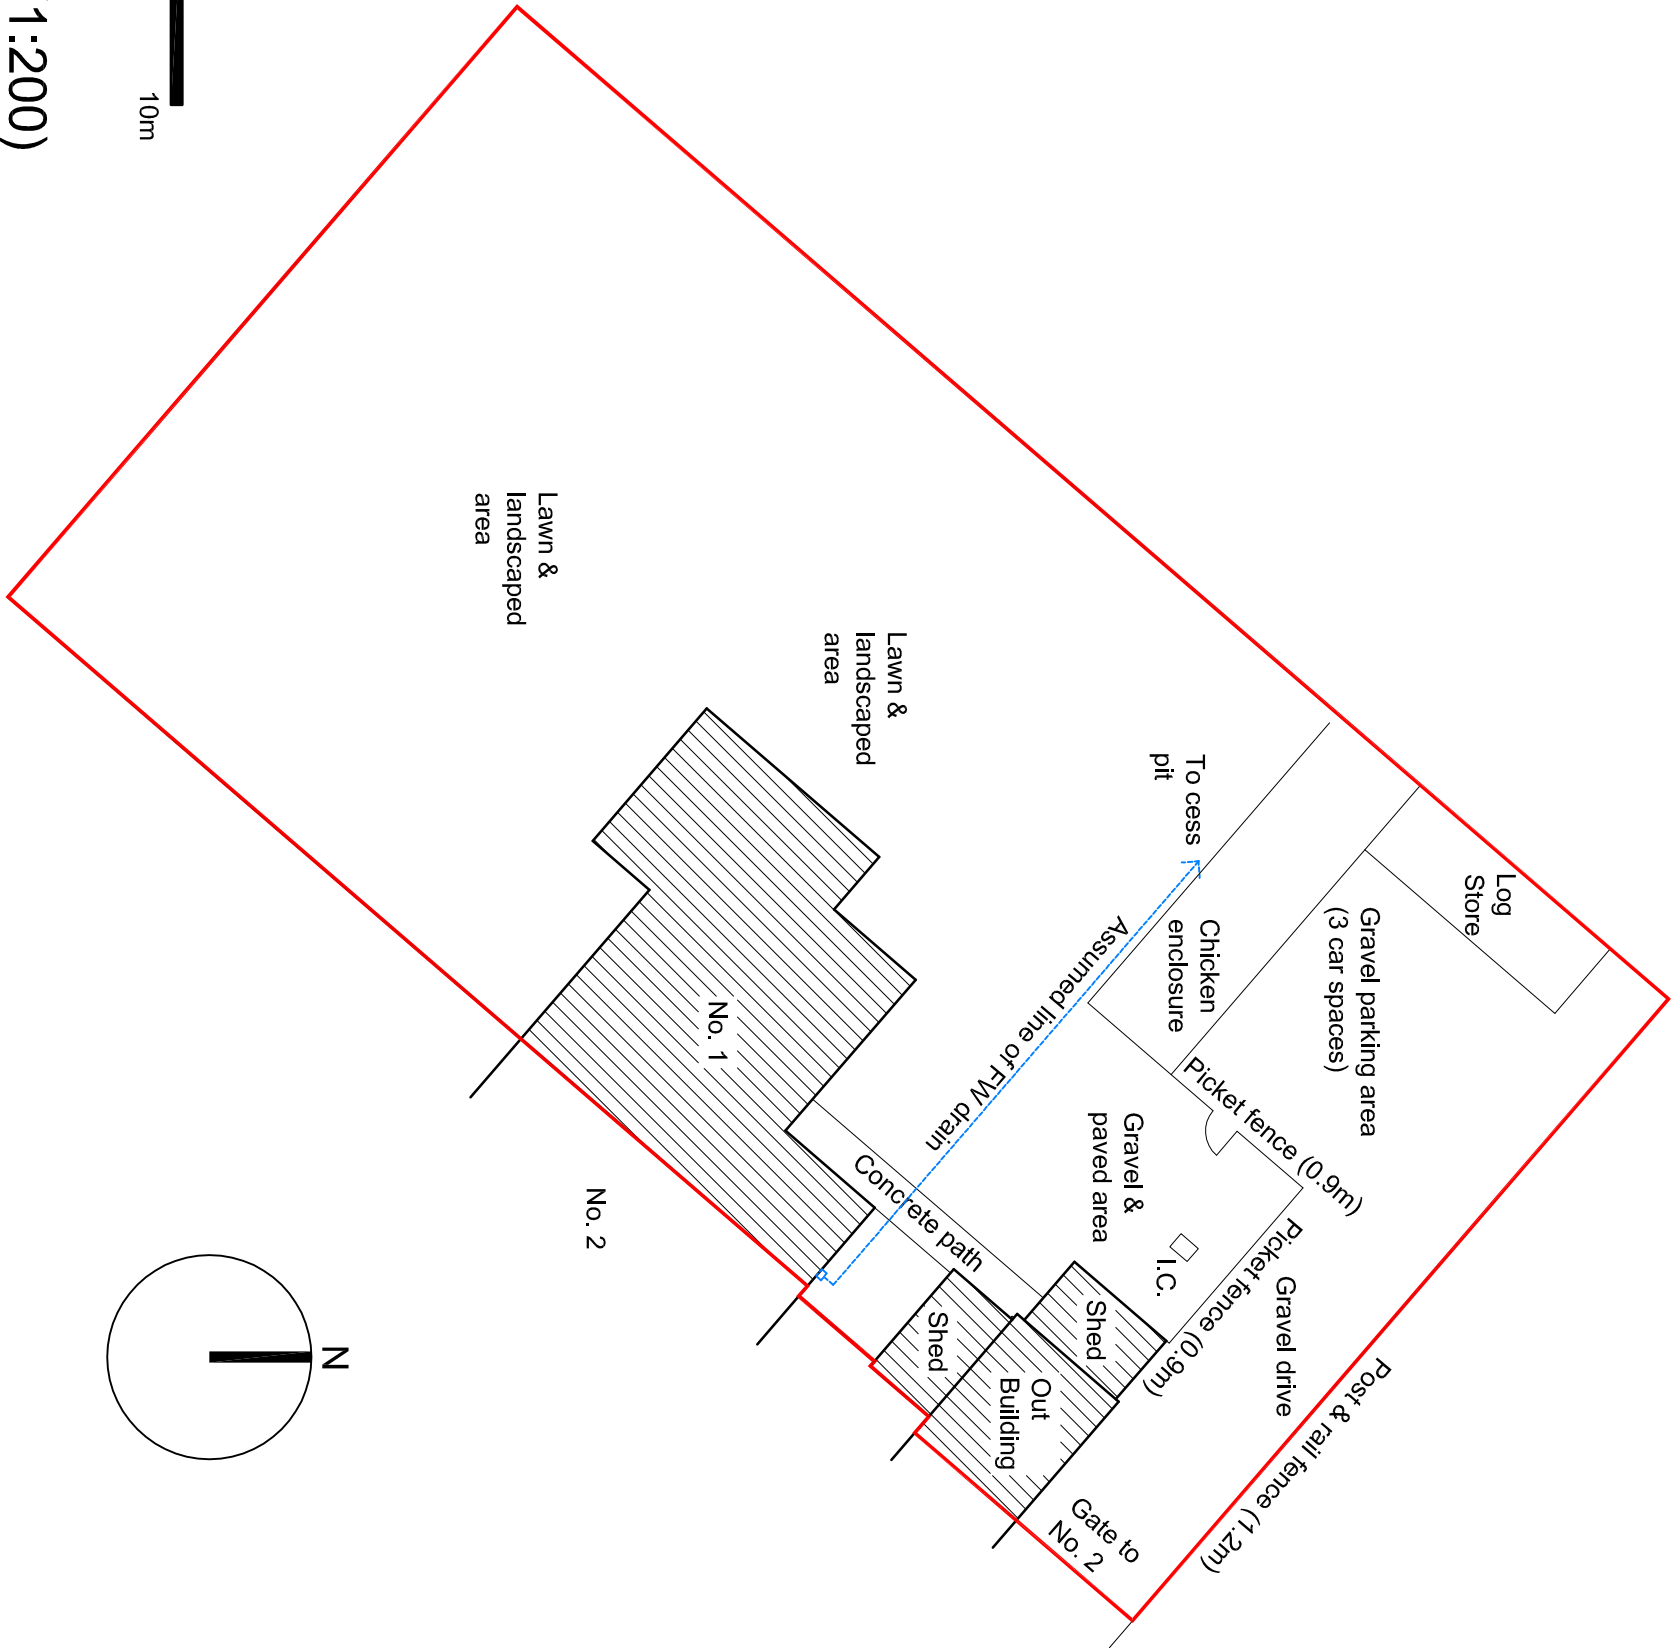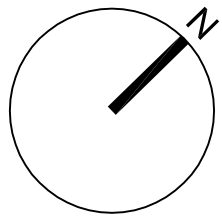

Block Plan (1:200)



Existing

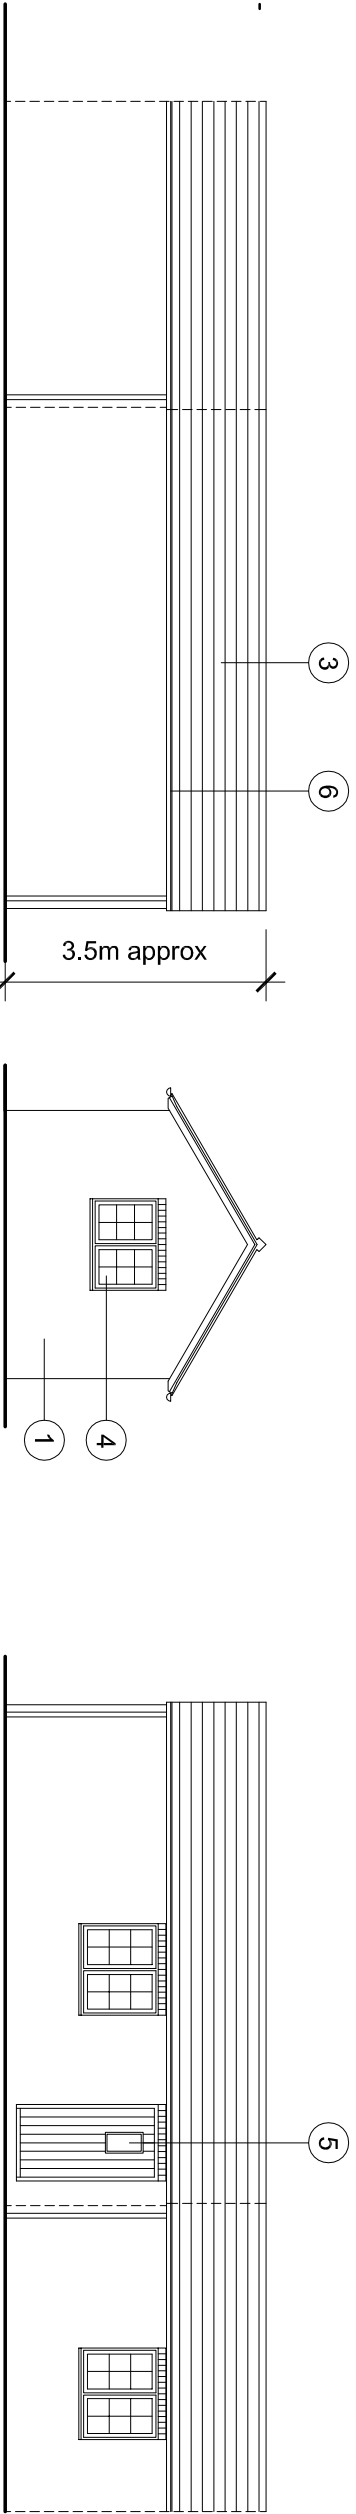


North East Elevation

North West Elevation



South West Elevation



Elevations (1:100)

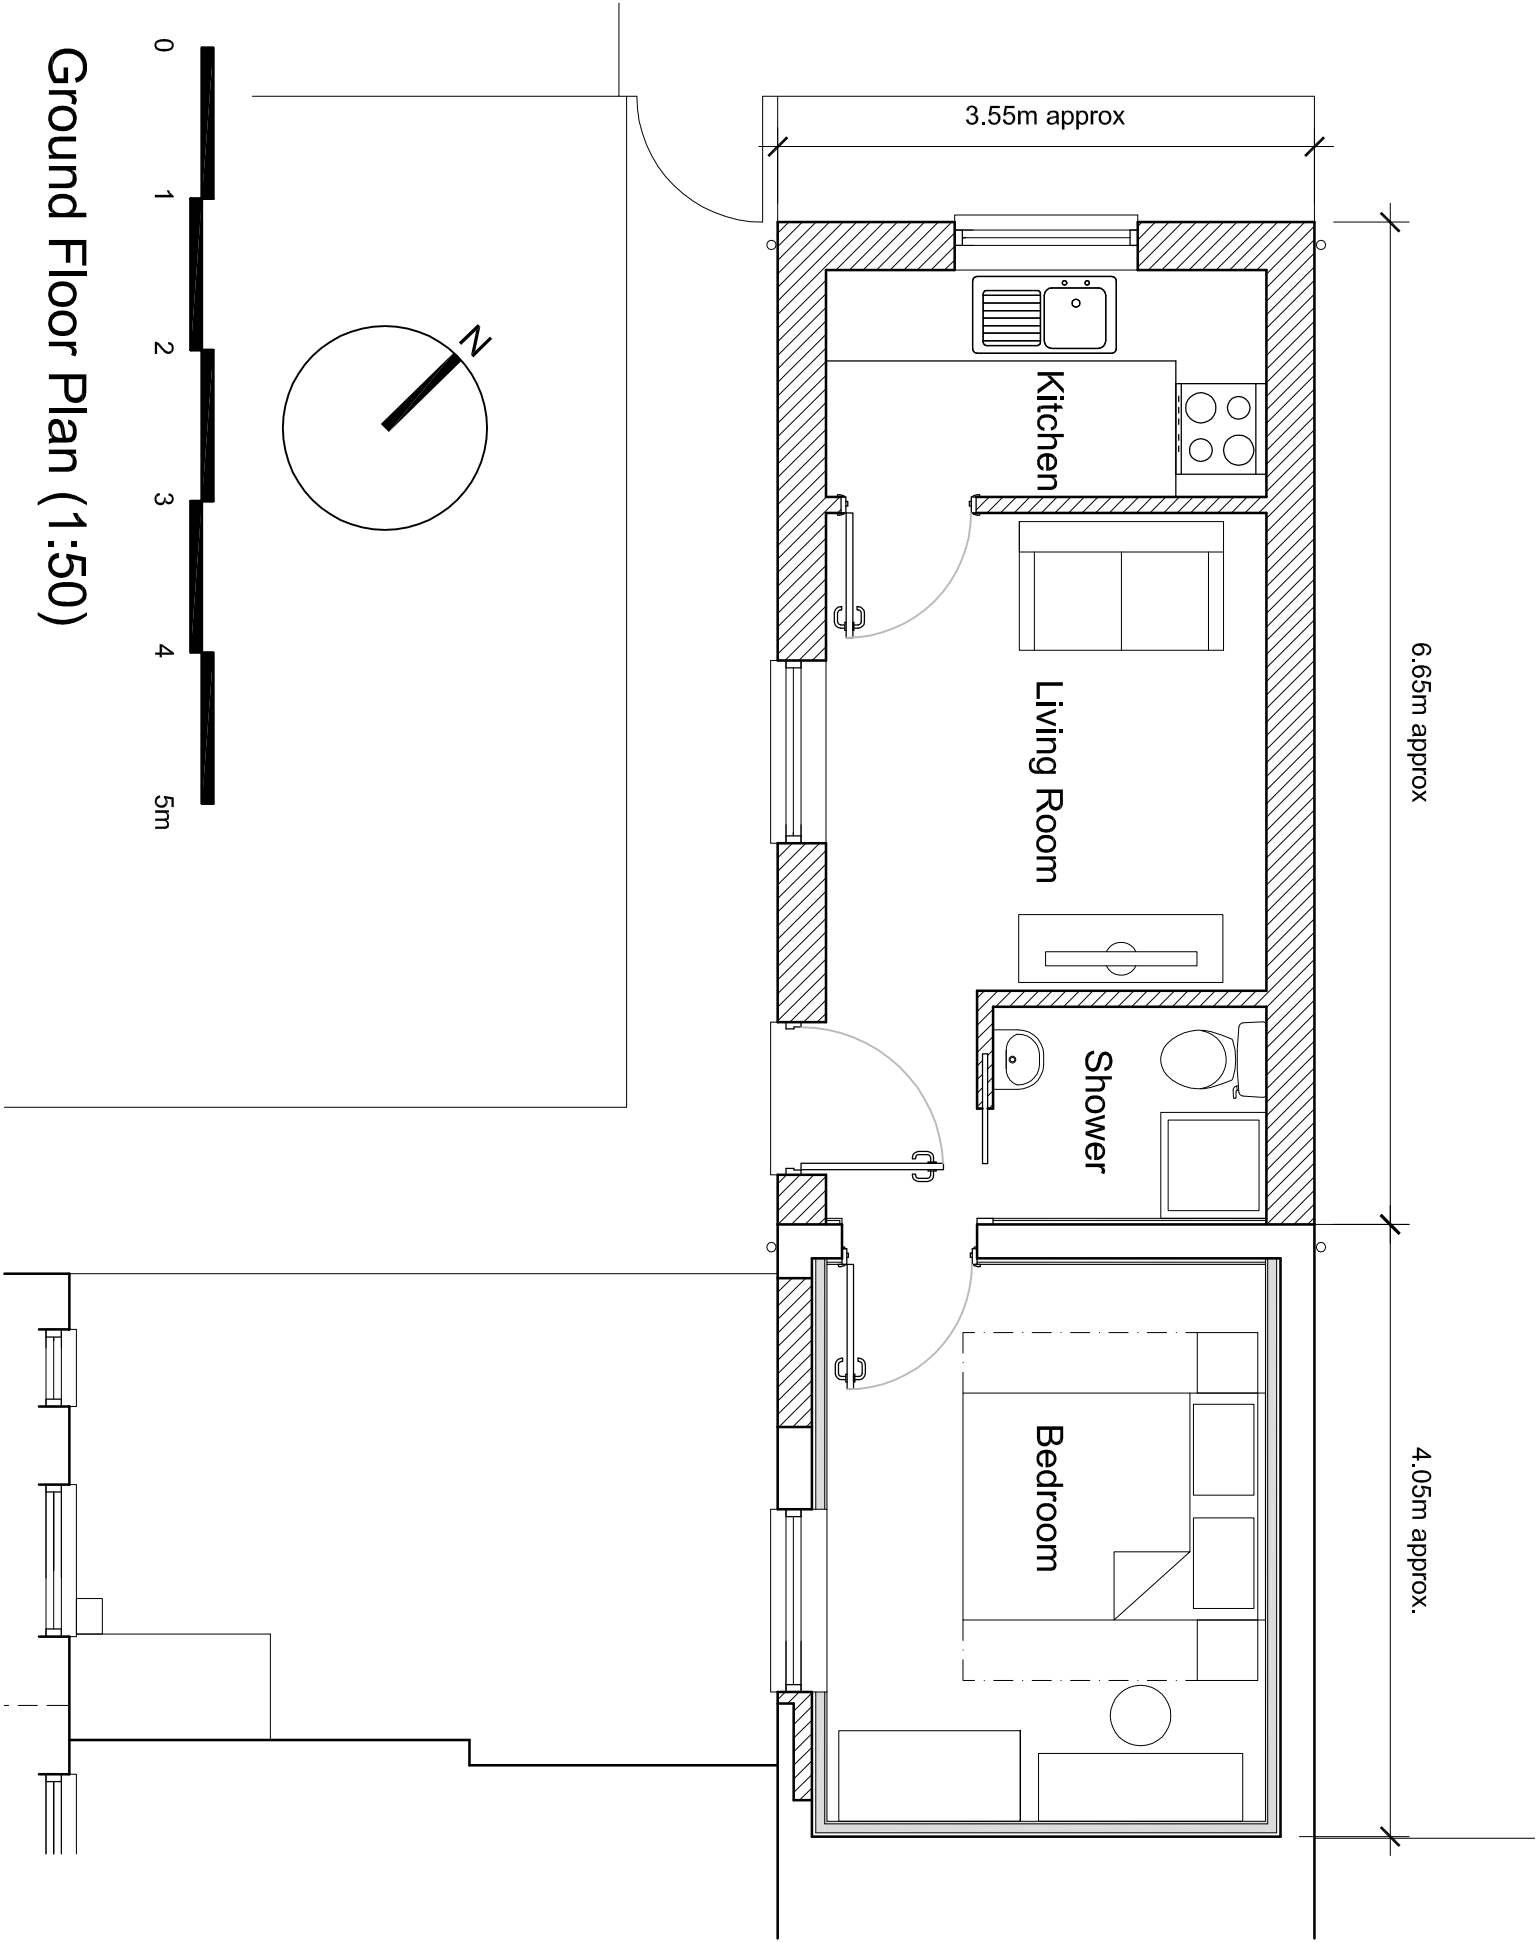


Ground Floor Plan (1:50)

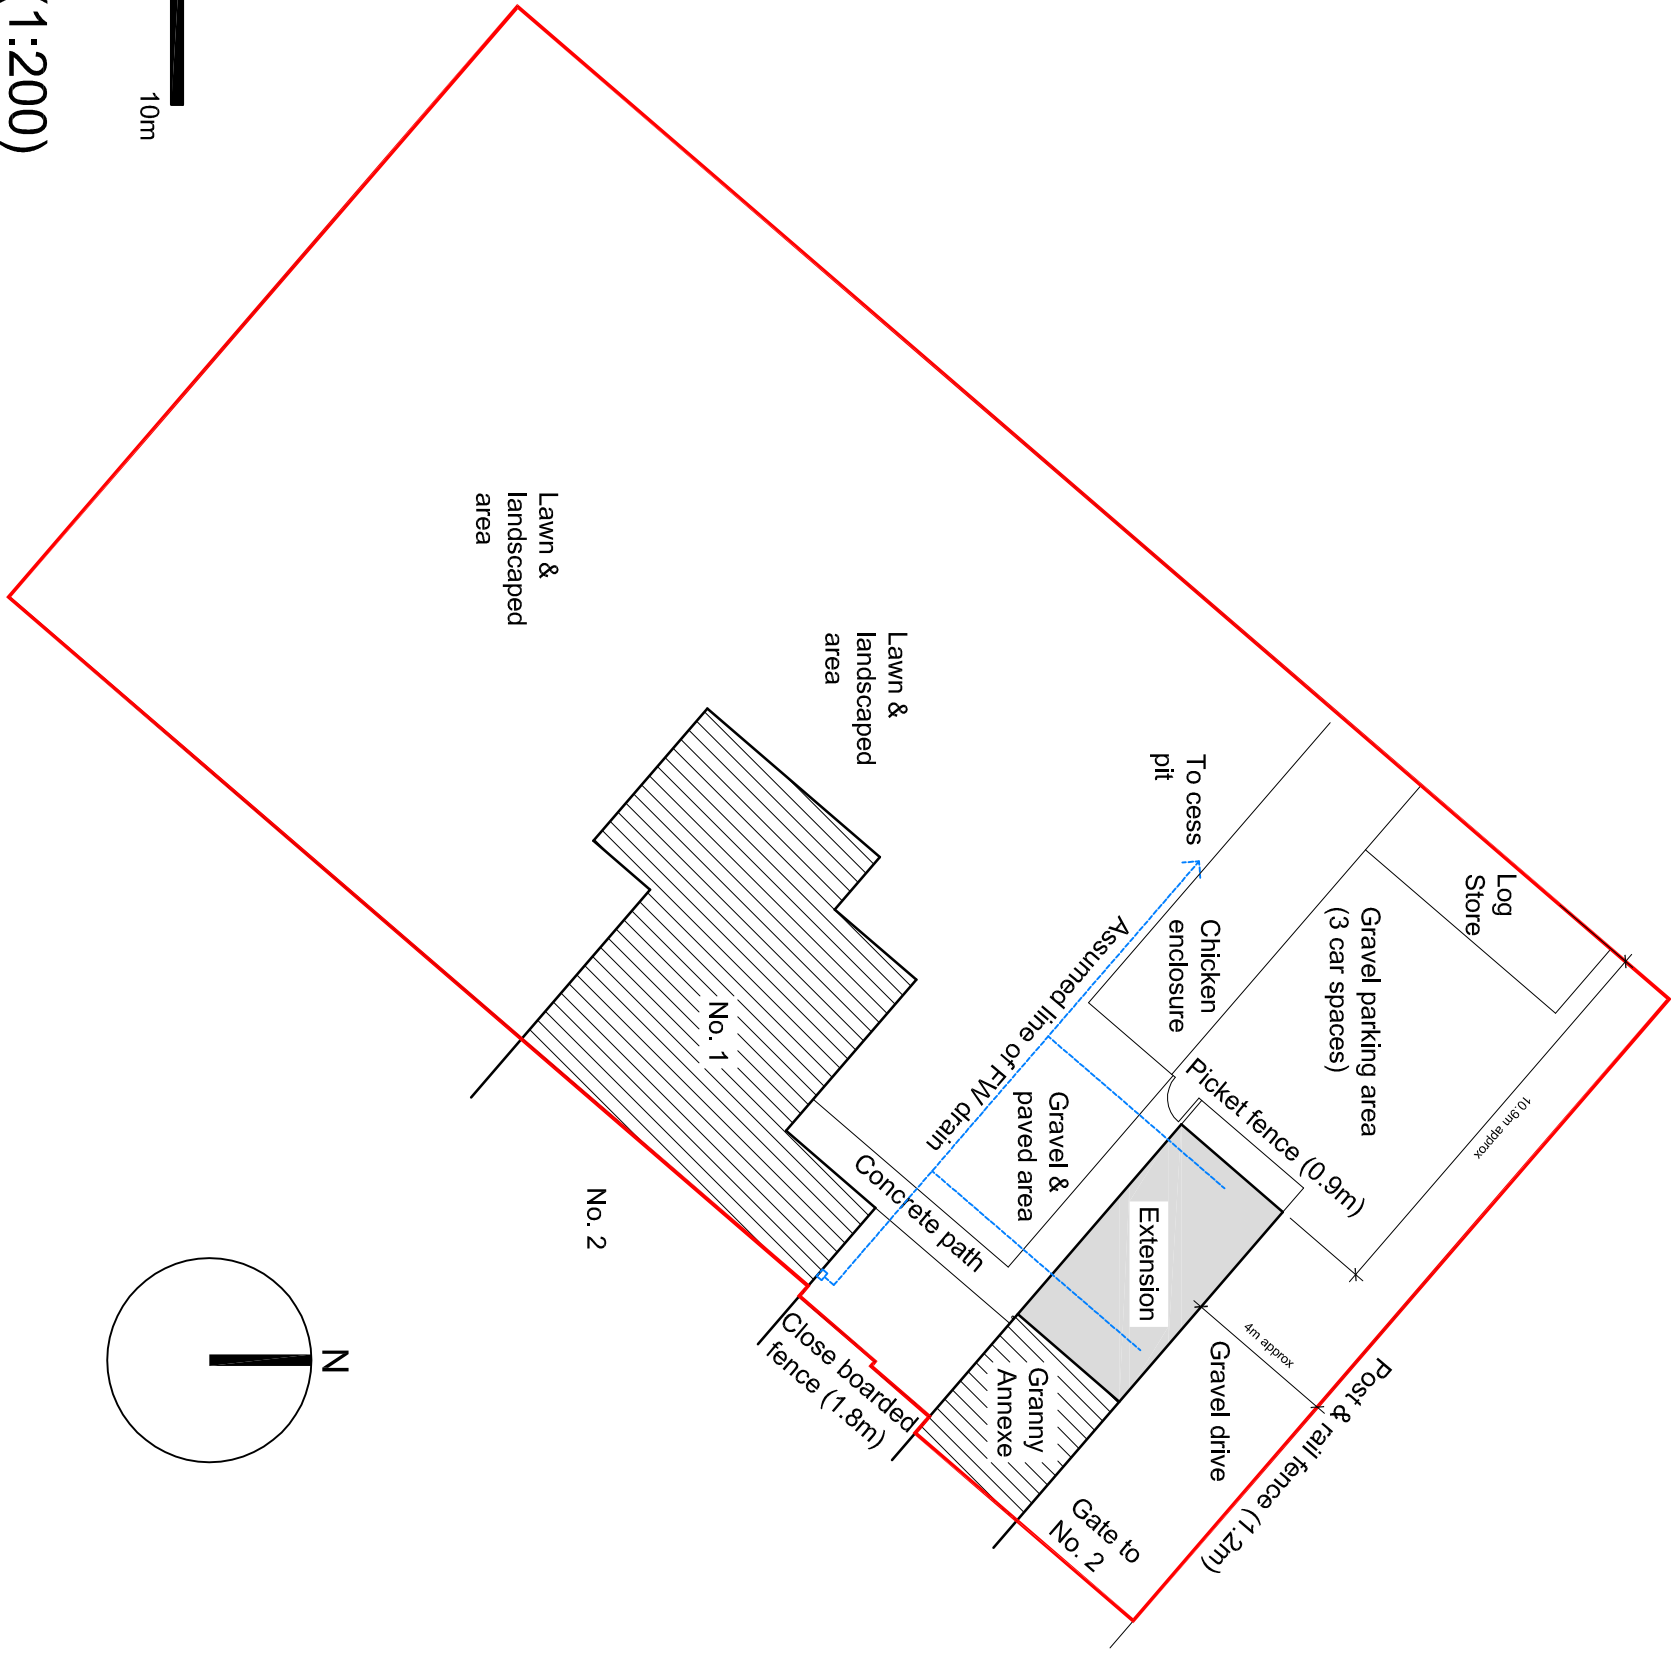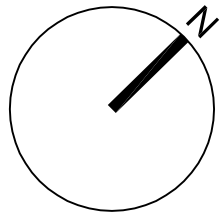

Block Plan (1:200)



Proposed

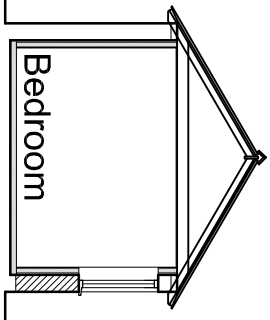

Cross Section

LEGEND: DO NOT SCALE

Legend to materials:-

1 = Facing brick

2 = Slate

3 = Slate or slate effect roofing

4 = Upvc windows

5 = Upvc or painted timber effect door

6 = Plastic rainwater goods


All drawings to be verified for this by Mike Cochrane before the start of any other drawings or work, unless otherwise notified on their own behalf or that of sub-contractors.

Report any discrepancies to the Contract Administrator at once.

This drawing is to be used with all relevant Architect's and Engineer's drawings and other relevant information.

Andrew M Wright Ltd Registered in England & Wales No. 5292924

Registered office: 22 Church Street, Evesham, Spalding, Lincs, PE12 1TL

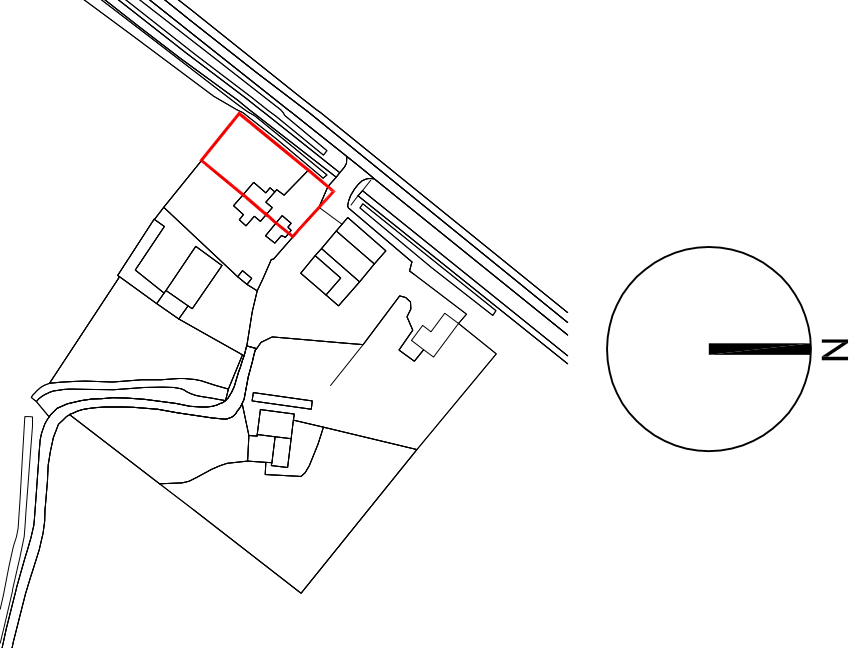

Location Plan (1:2500)

PI	11.08.15	Planning Issue	AMW / AMW
TD	07.08.15	Draw Issue	AMW / AMW
DI	28.07.15	Draw Issue	AMW / AMW
Revision:	Date:	Description:	Draw: CHK

ANDREW M WRIGHT LTD
CHARTERED ARCHITECT



28 Jovs Bank, Holbeach St Johns, Spalding, Lincs, PE12 8SD
Telephone: 01406 540573 Mobile: 07940 914778

Project: 1 Clark's Farm
Sauce Road
Wingland
Lincs

Drawing Title: Existing & Proposed Plans & Elevations

Client: Mr & Mrs J Cox

Drawn:	Checked:	Date:	Scale:	Page:
AMW	AMW	31.05.15	As shown	A1

Job No.:	Draw No.:	Stage:	Revision:
071501	PD01	Planning	P1