



FRONT ELEVATION (SOUTH)

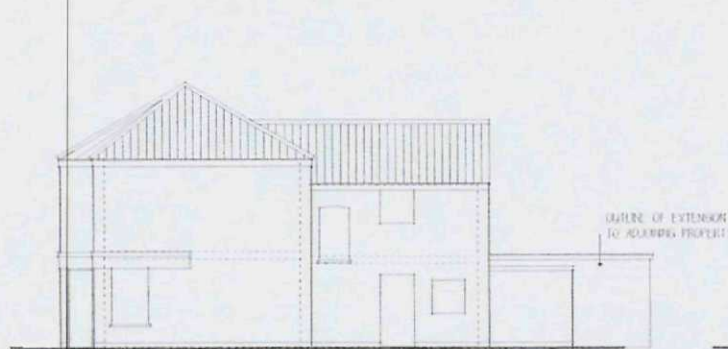


SIDE ELEVATION

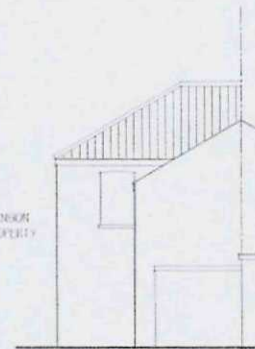

REAR ELEVATION


SHDC
Planning & Development
23 SEP 2009
Ref: 0756-09

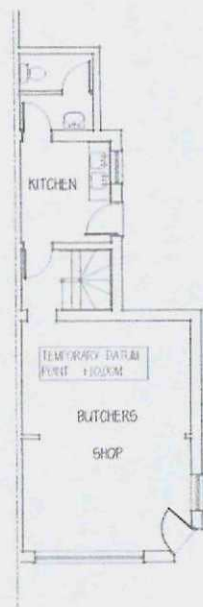


GROUND FLOOR



FIRST FLOOR

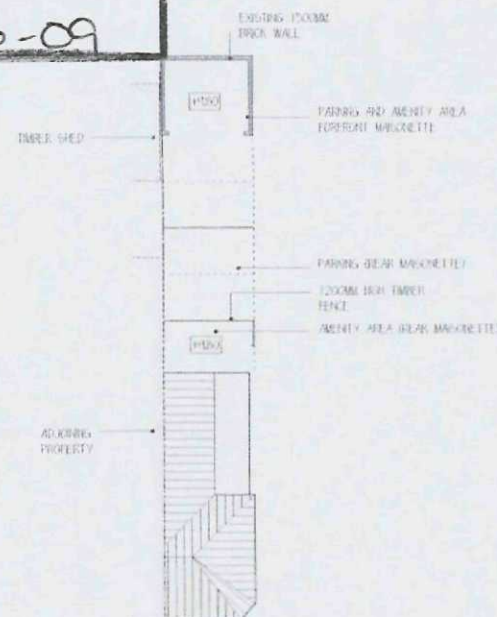

SITE PLAN (PROPOSED)
SCALE 1 : 200

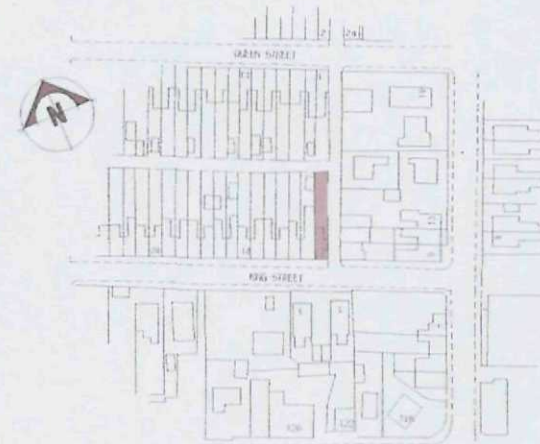

Google Copyright 2009. All rights reserved. Licence number 1000255449

LOCATION PLAN
SCALE 1 : 1250 APPROX

Architectural Plans Service


RICHARD G. POWLES, M.R.I.C.S.
Chartered Surveyor

11 Church Crofts
Castle Rising
King's Lynn
Norfolk PE31 6BG
Telephone (01553) 631507


Contract
EXISTING LAYOUT
2 KING STREET
SUTTON BRIDGE
Lincs
PE12 9RB

Client
T & J PORTER


Date AUGUST 2009	Scale 1 : 100	A2
Drawing No: 0925 01		

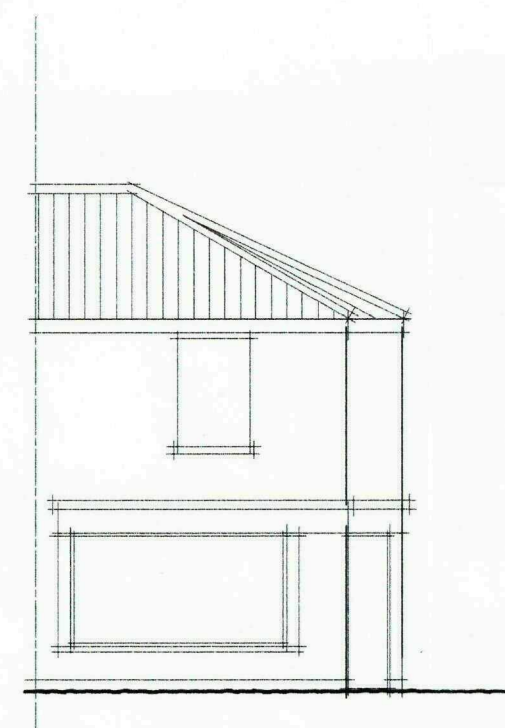

FRONT ELEVATION (SOUTH)

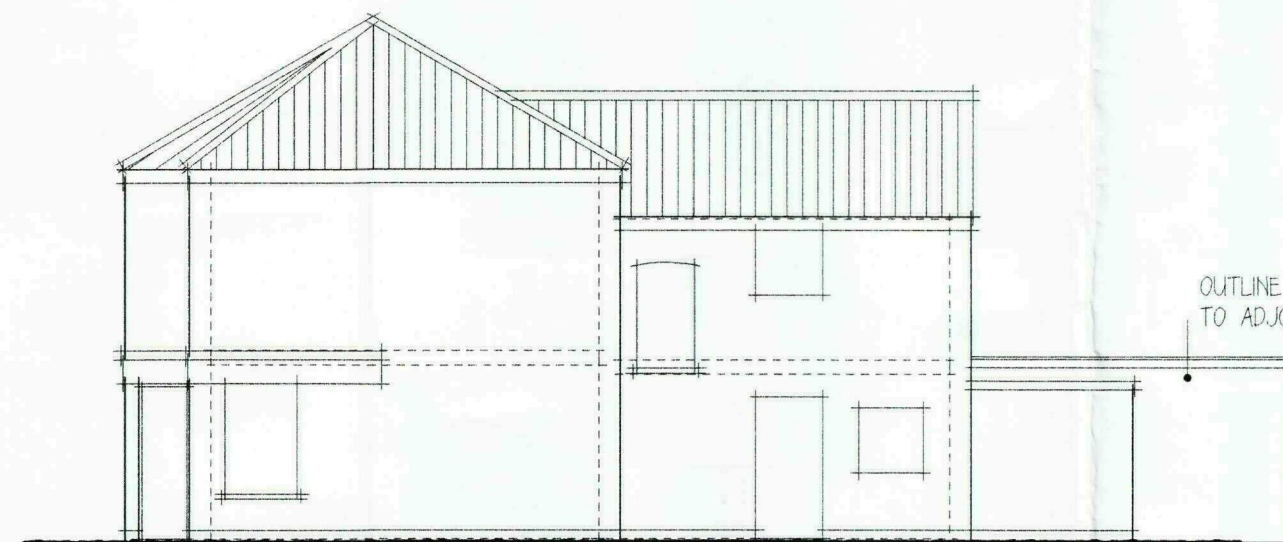

SIDE ELEVATION

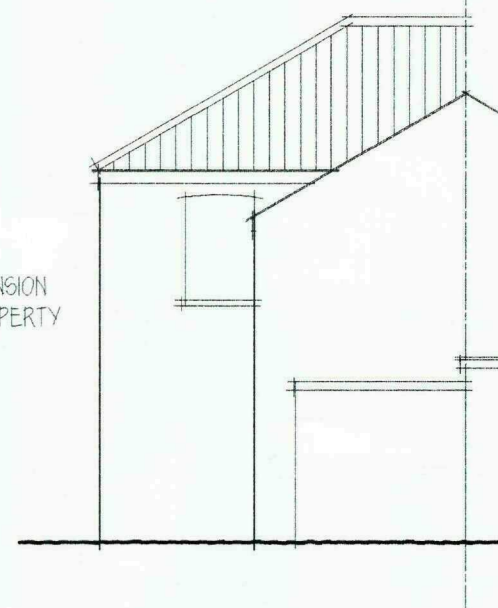


REAR ELEVATION




Crown Copyright 2009. All rights reserved. Licence number 100020449

LOCATION PLAN


SCALE 1 : 1250 APROX

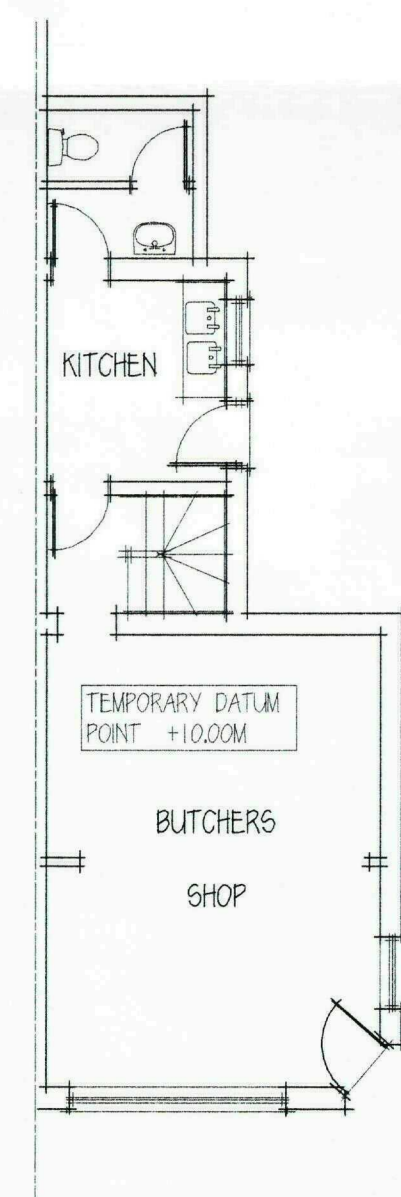

GROUND FLOOR

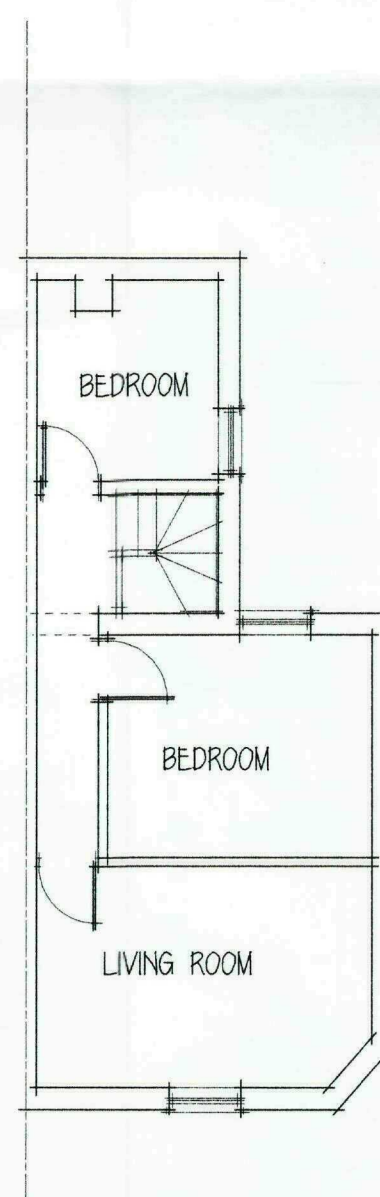

FIRST FLOOR

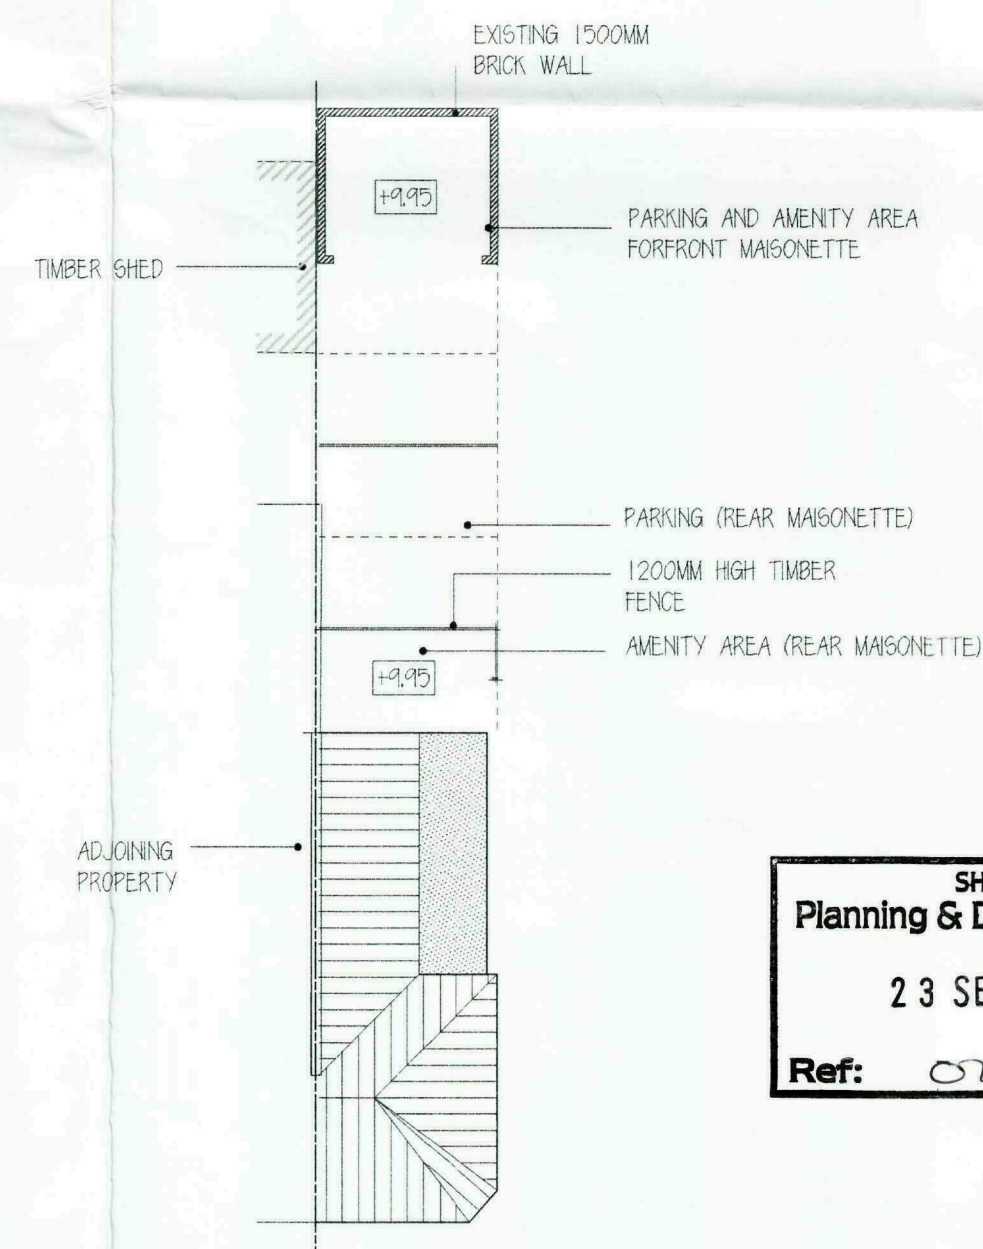

SITE PLAN (PROPOSED)

SCALE 1 : 200

SHDC
Planning & Development
23 SEP 2009
Ref: 0756-09

Architectural Plans Service

RICHARD G. POWLES, M.R.I.C.S.
Chartered Surveyor

11 Church Crofts
Castle Rising
King's Lynn
Norfolk PE31 6BG
Telephone (01553) 631507

Contract.

EXISTING LAYOUT
2 KING STREET
SUTTON BRIDGE
LINGS
PE12 9RB

Client.


T & J PORTER

Date: AUGUST 2009 Scale: 1 : 100 A2

Drawing No: 0925 01




FRONT ELEVATION (SOUTH)

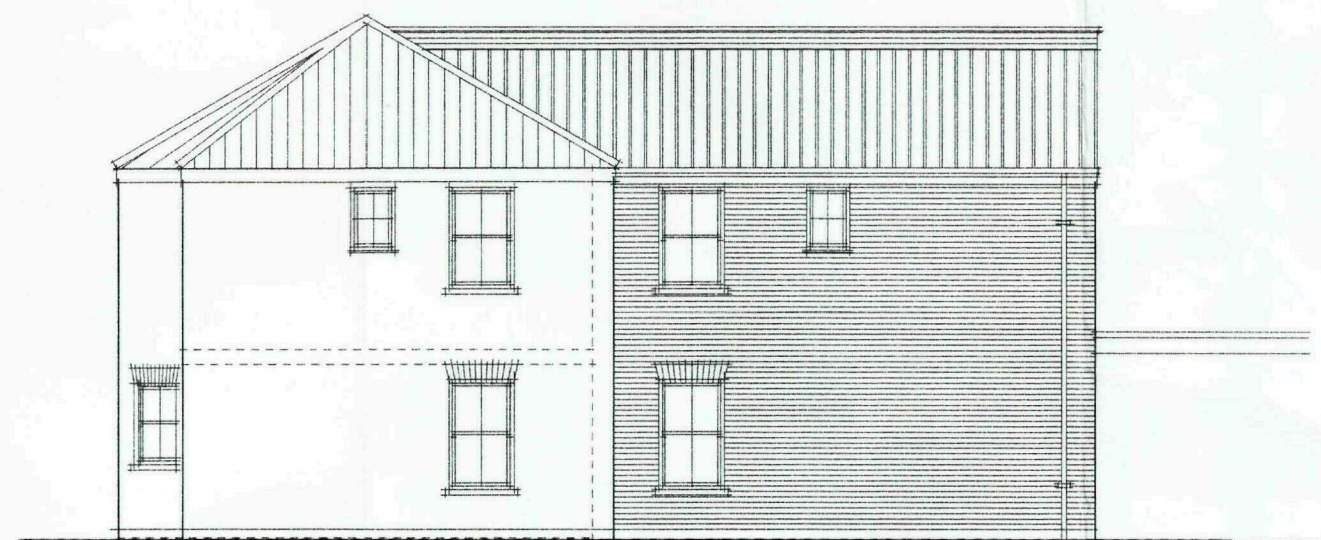


SIDE ELEVATION




REAR ELEVATION

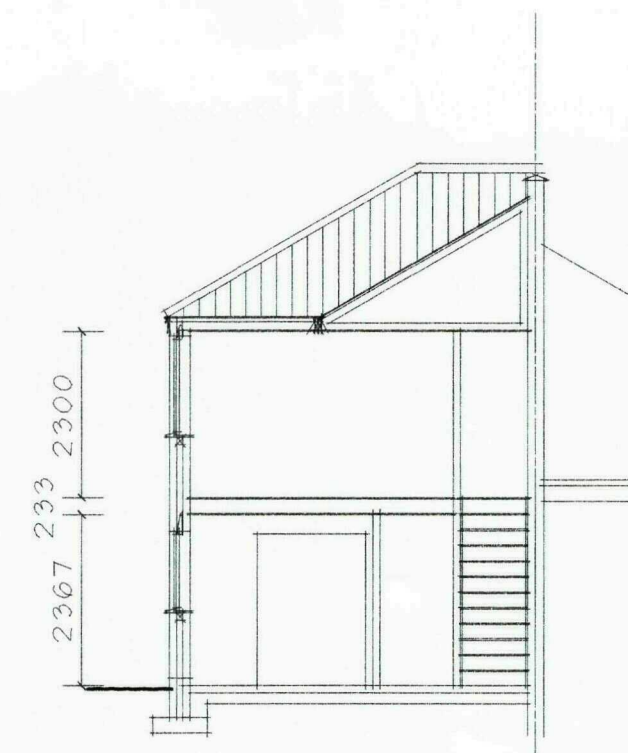

SECTION A - A

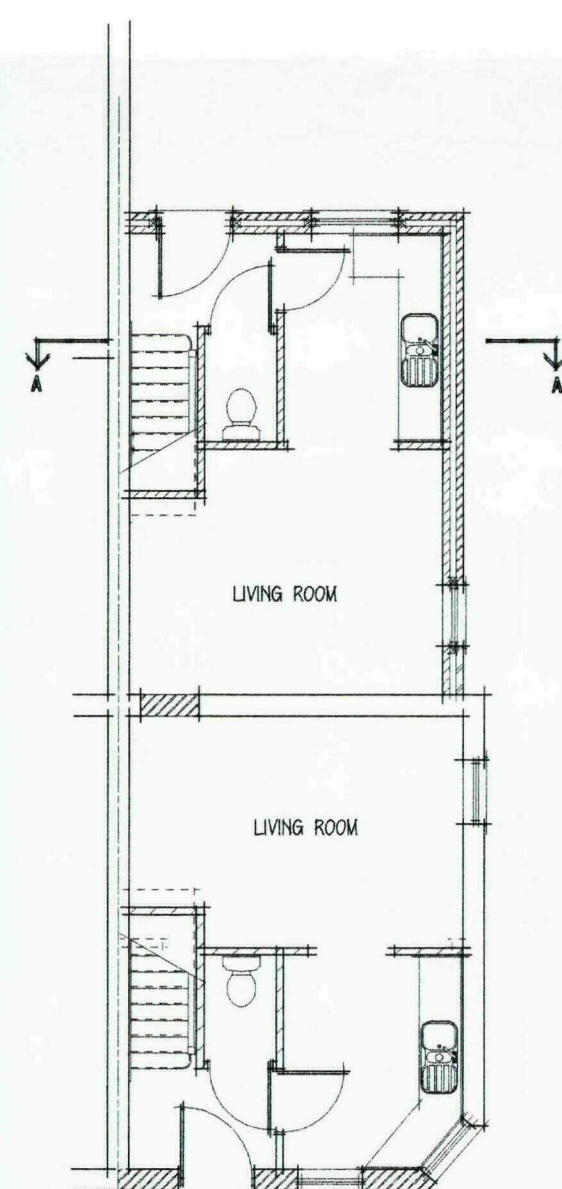

GROUND FLOOR

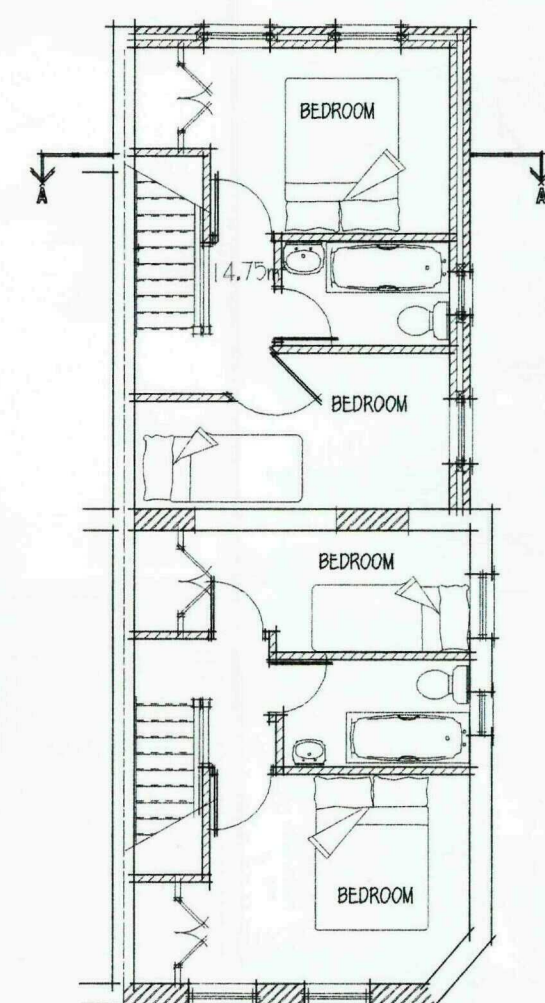

FIRST FLOOR

SHDC
Planning & Development
23 SEP 2009
Ref: 0156-09

Architectural Plans Service

RICHARD G. POWLES, M.R.I.C.S.
Chartered Surveyor

11 Church Crofts
Castle Rising
King's Lynn
Norfolk PE31 6BG
Telephone (01553) 631507

Contract

PROPOSED LAYOUT
2 KING STREET
SUTTON BRIDGE
Lincs
PE12 9RB

Client

T & J PORTER

Date: AUGUST 2009 Scale: 1 : 100 A2

Drawing No: 0925 02