




PROPOSED FRONT ELEVATION
SCALE: 1:100



PROPOSED SIDE ELEVATION
SCALE: 1:100



PROPOSED REAR ELEVATION
SCALE: 1:100

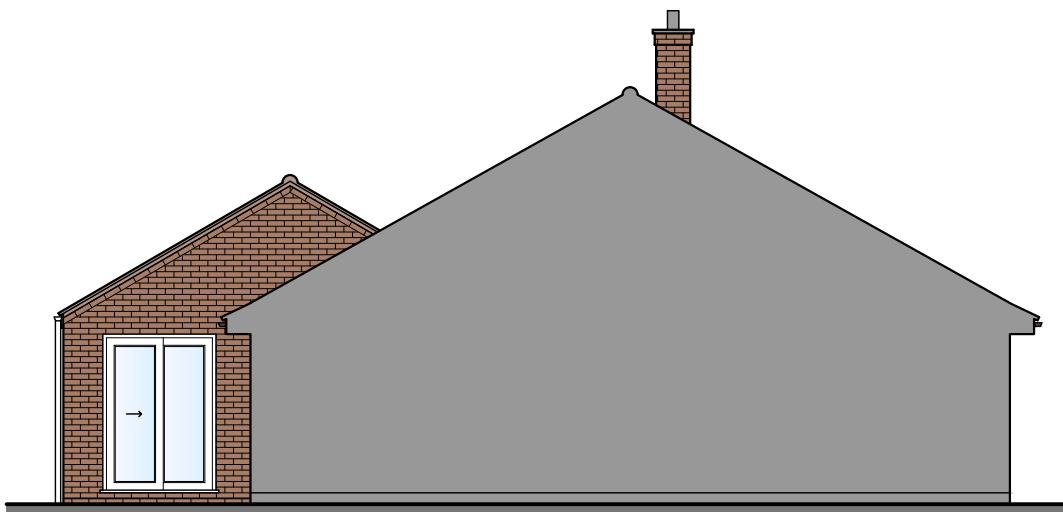

PROPOSED SIDE ELEVATION
SCALE: 1:100

1:50 SCALE BAR (m)
0 0.5 1.0 1.5 2.0 2.5 3.0 3.5 4.0 4.5 5.0

1:100 SCALE BAR (m)
0 1 2 3 4 5 6 7 8 9 10

1:200 SCALE BAR (m)
0 2 4 6 8 10 12 14 16 18 20

Notes:

This document is the property of David Trundley Design Services Ltd and may not be reissued, loaned or copied in part or in whole without written permission © 2021

All dimensions are in millimetres unless stated otherwise.

It is recommended that information is not scaled off this drawing.

This drawing should be read in conjunction with all other relevant information, specifications & schedules.

If this drawing is received electronically it is the recipients responsibility to print the document at the correct scale.

All dimensions to be checked on site prior to commencing work and any discrepancies to be advised immediately.



CONSTRUCTION (Design & Management) REGULATIONS 2015: David Trundley Design Services Ltd are employed as 'Designer' and will provide information to those responsible for the 'Principal Designer' and to the client.

David Trundley Design Services Ltd are responsible for the 'Architectural' design of the elements included on this drawing only.


Architectural design has been carried out with due consideration for the safety during construction, occupation and maintenance of the finished structure.

The works contain no extraordinary hazards or risks that are not present during routine construction operations that would not readily be apparent to a competent contractor.


This information should be included as part or commencement of the Health and safety file for the project.

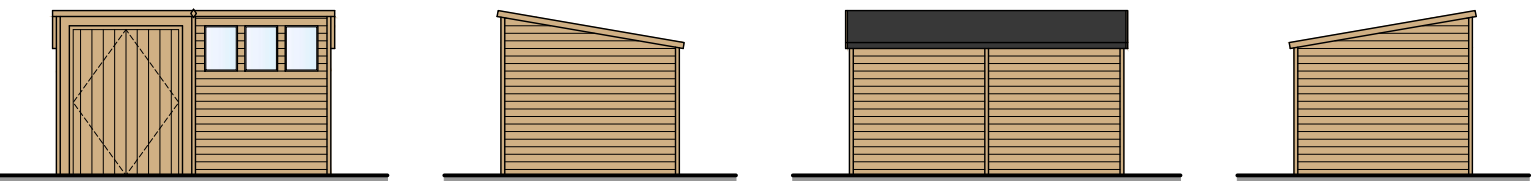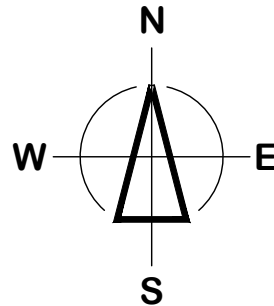


PROPOSED FRONT ELEVATION
SCALE: 1:100

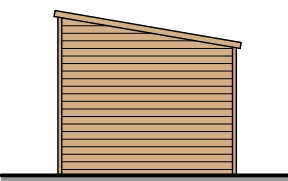


PROPOSED SIDE ELEVATION
SCALE: 1:100

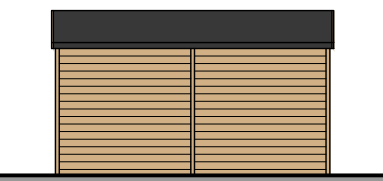


PROPOSED REAR ELEVATION
SCALE: 1:100

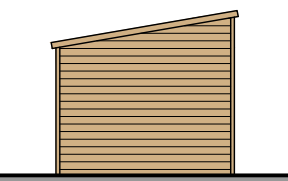


PROPOSED SIDE ELEVATION
SCALE: 1:100

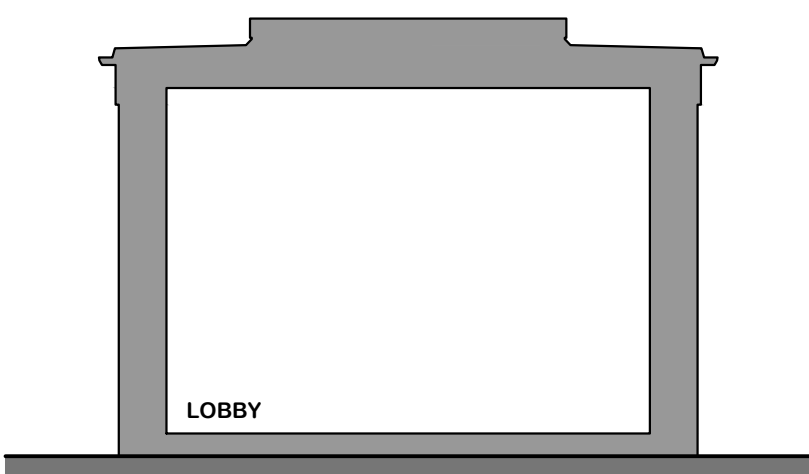


PROPOSED TYPICAL SECTION
SCALE: 1:50

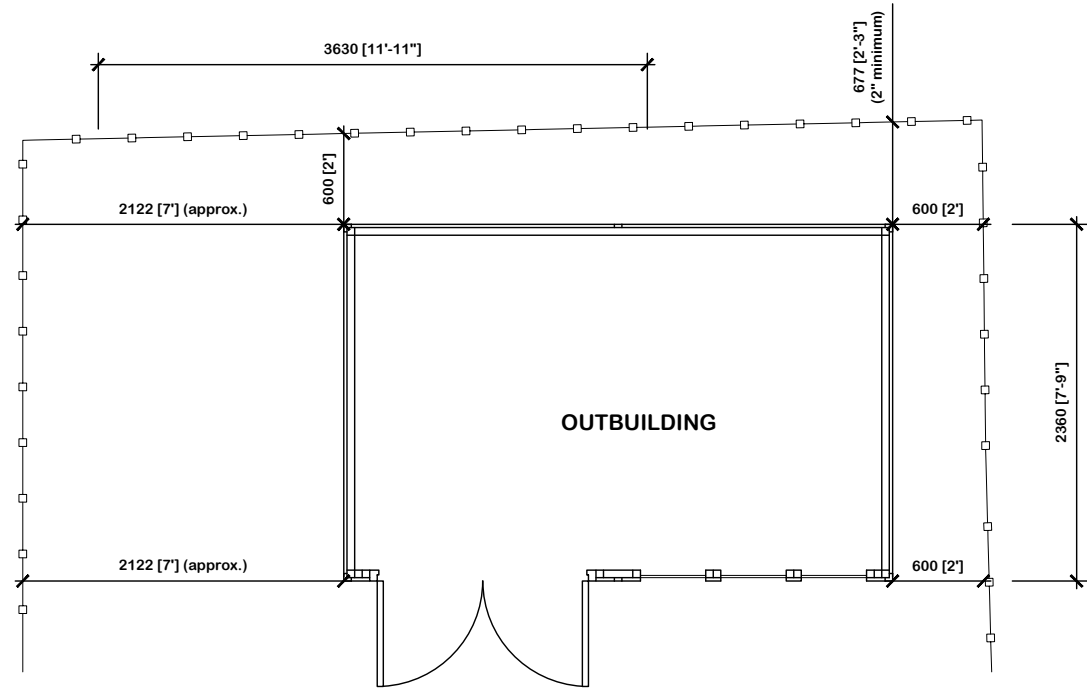

PROPOSED OUTBUILDING FLOOR PLAN
SCALE: 1:50

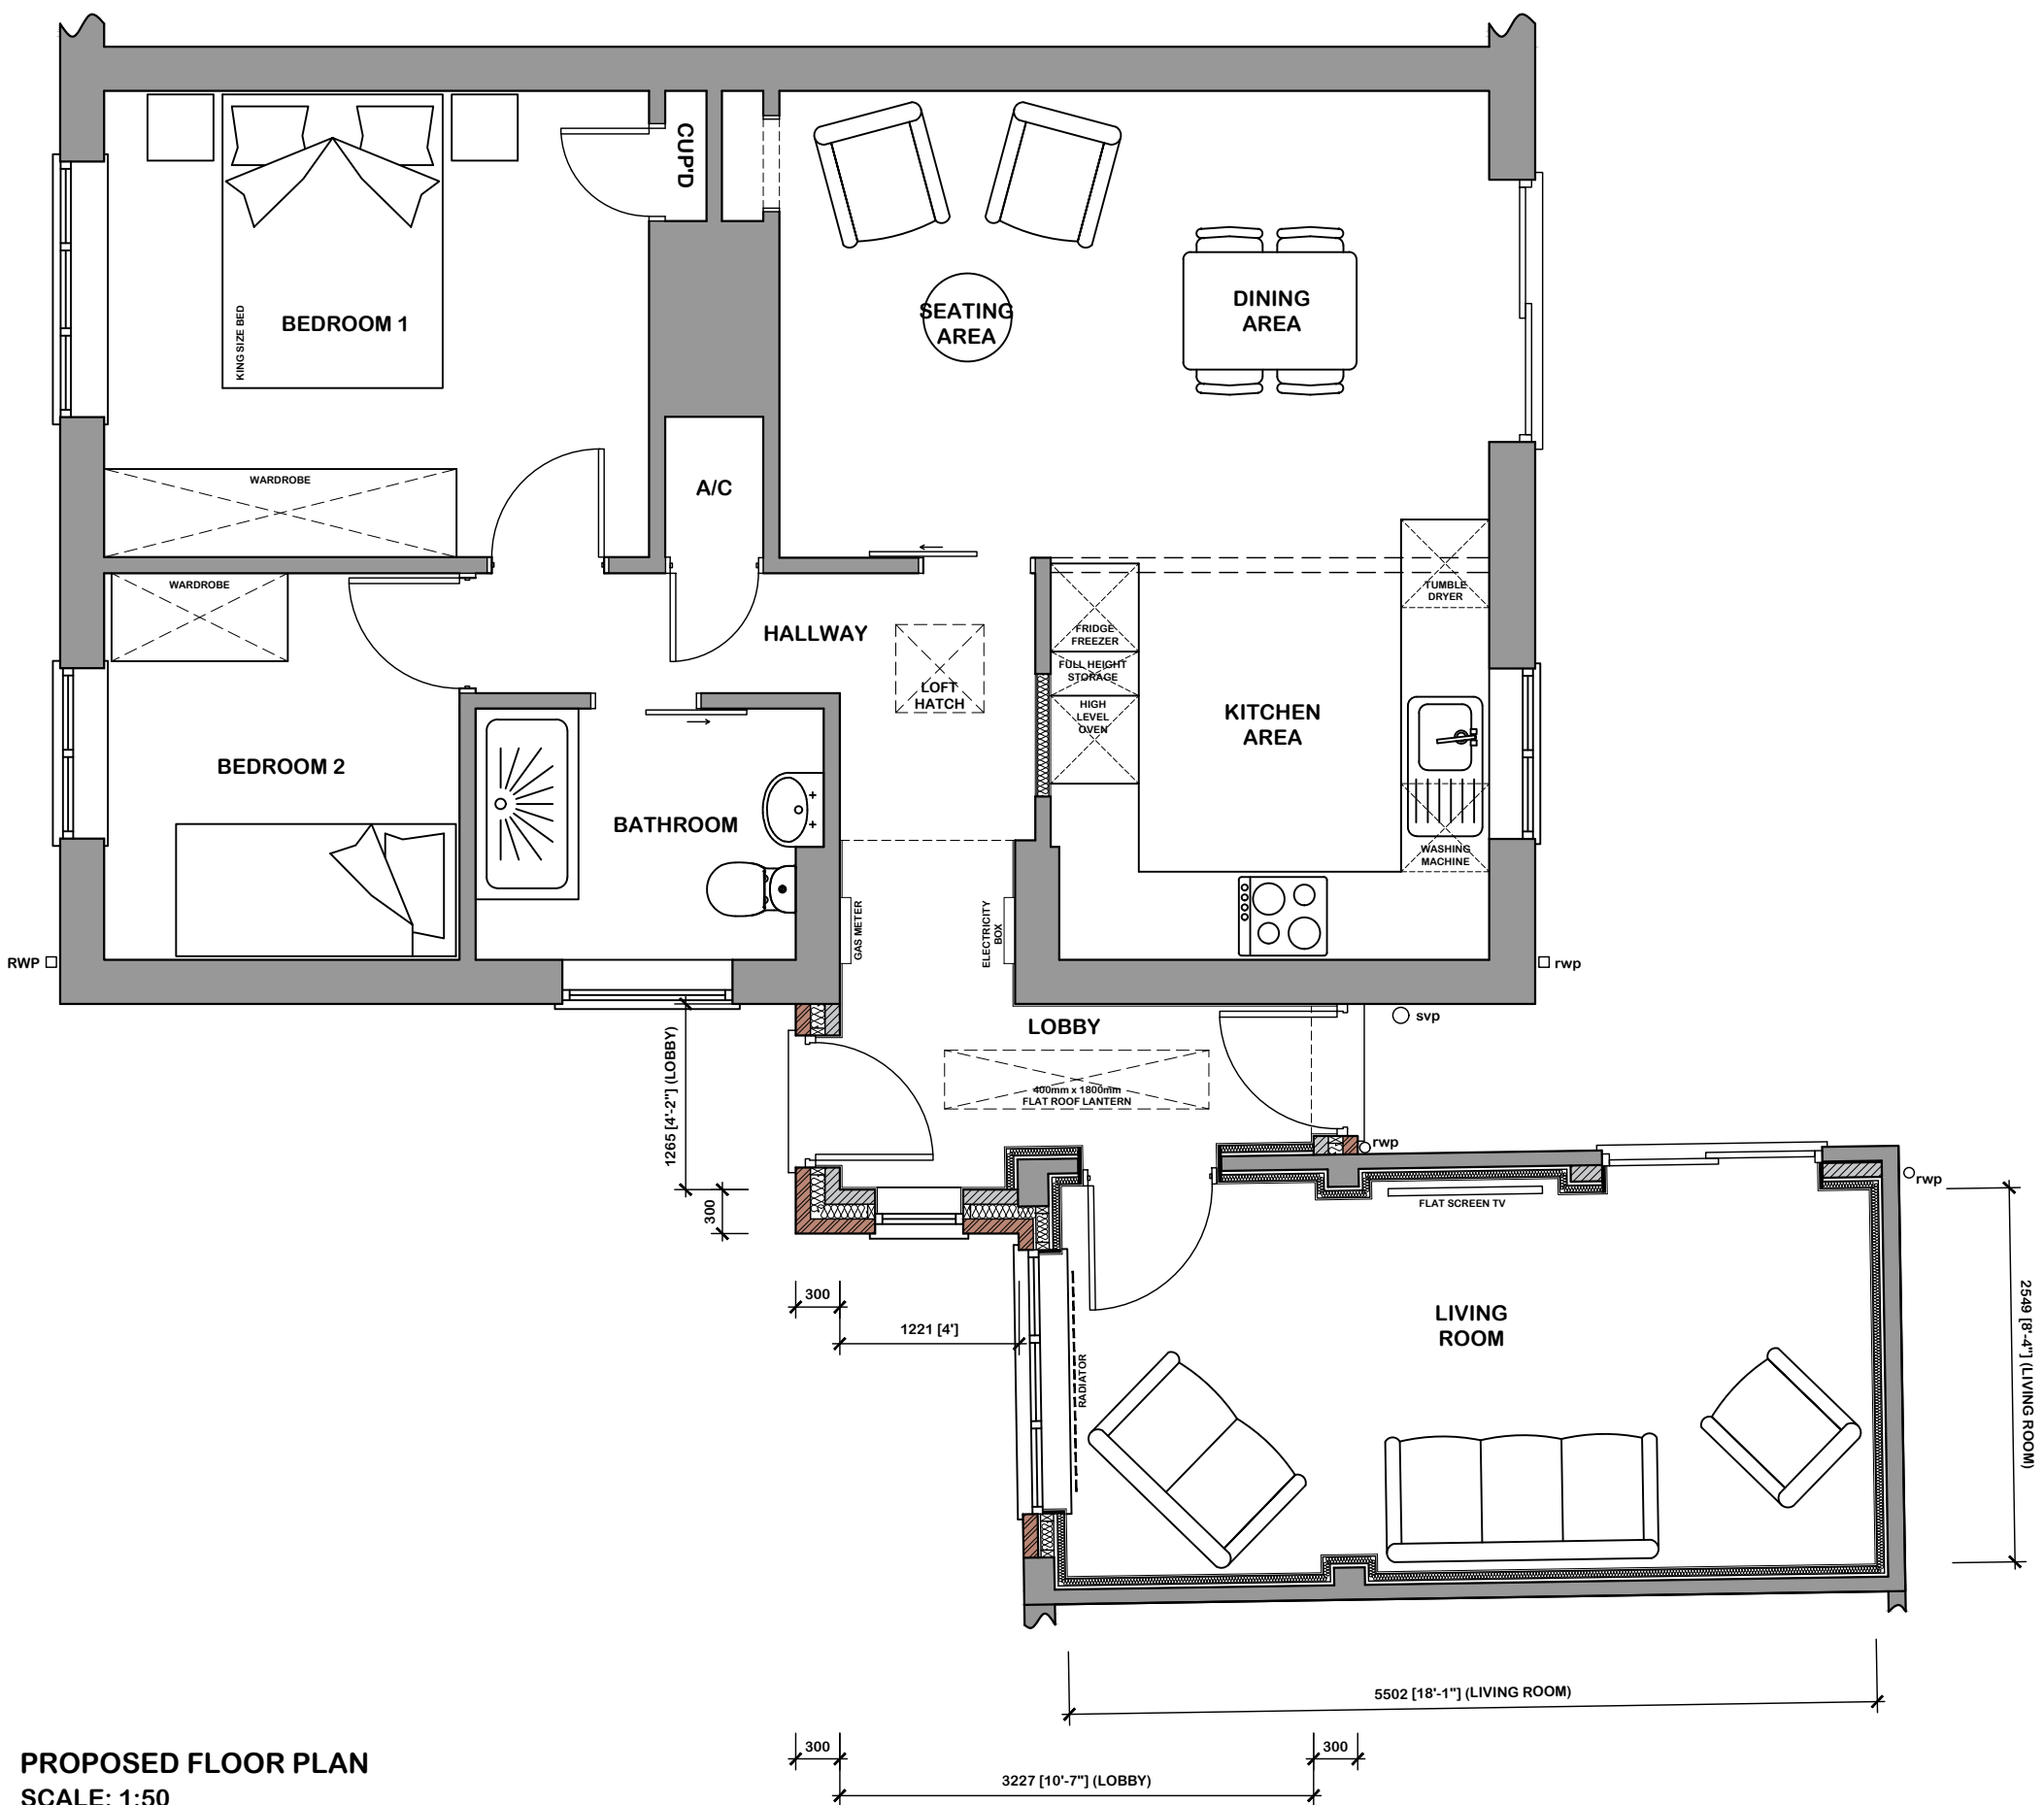

PROPOSED FLOOR PLAN
SCALE: 1:50

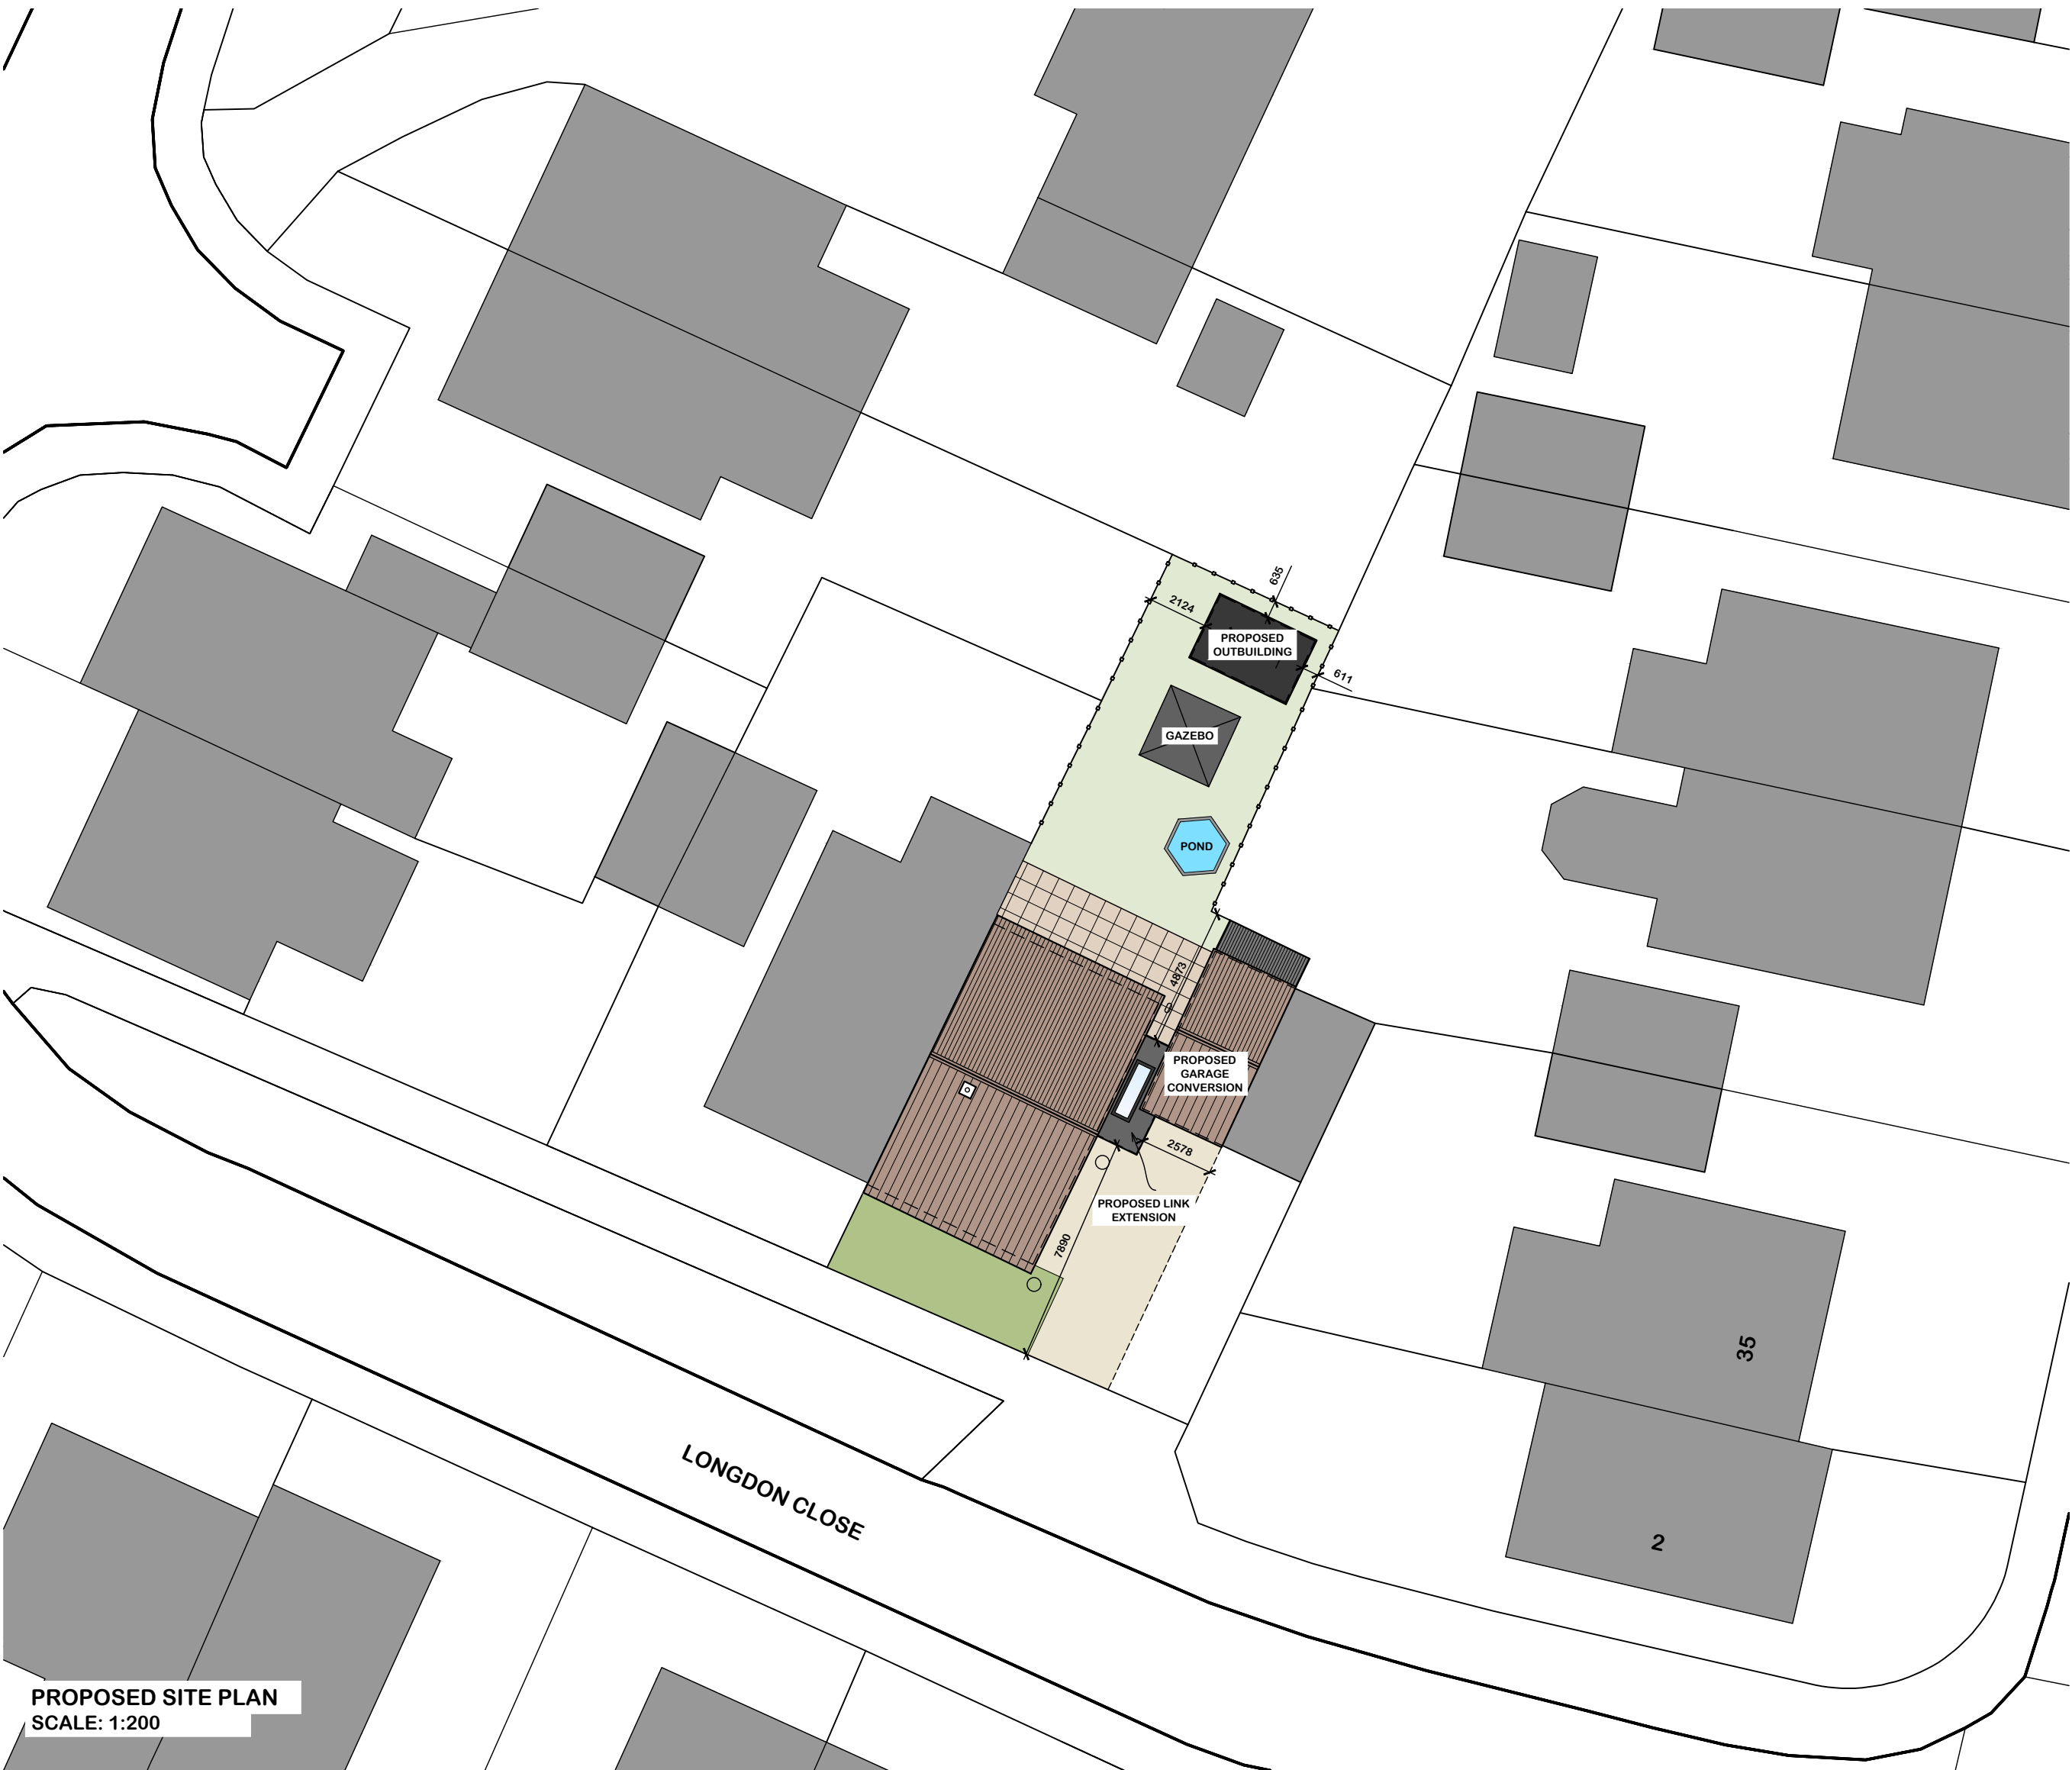

PROPOSED SITE PLAN
SCALE: 1:200

*** NB: ALL PROPOSED SITE AND FLOOR LEVELS TO MATCH EXISTING LEVEL HEIGHTS. ALL LEVELS ABOVE GROUND LEVEL WILL MATCH EXISTING.**

A	21/01/2021	DIMENSIONS TO BOUNDARIES ADDED
no	date	amendment description
Revisions		
Drawing Status: PLANNING		

trundley

DESIGN SERVICES

www.trundley.com

Email: enquiries@trundley.com

Salgate Barn
Islington Road
Tilney All Saints
King's Lynn
Norfolk
PE34 4RY

Tel: 01553 617700
Fax: 01553 617874

Project Title:
**MRS PAULINE KEARNEY
4 LONGDON CLOSE
SUTTON BRIDGE
LINCOLNSHIRE
PE12 9QX**

**EXTENSION TO LINK PROPOSED
CONVERSION TO EXISTING BUNGALOW**

Drawing Title:
PROPOSED PLANS, ELEVATIONS AND SITE PLAN

Scale: AS STATED @ A2 Date: JULY 2021 Drawn: TN

Drawing Number: **21-P37-PL002A** Revision:

Checked by: Date:

If this drawing is unsigned in the check box then the drawing is an unauthorised issue and should not be used for any purposes