



revisions:


notes:

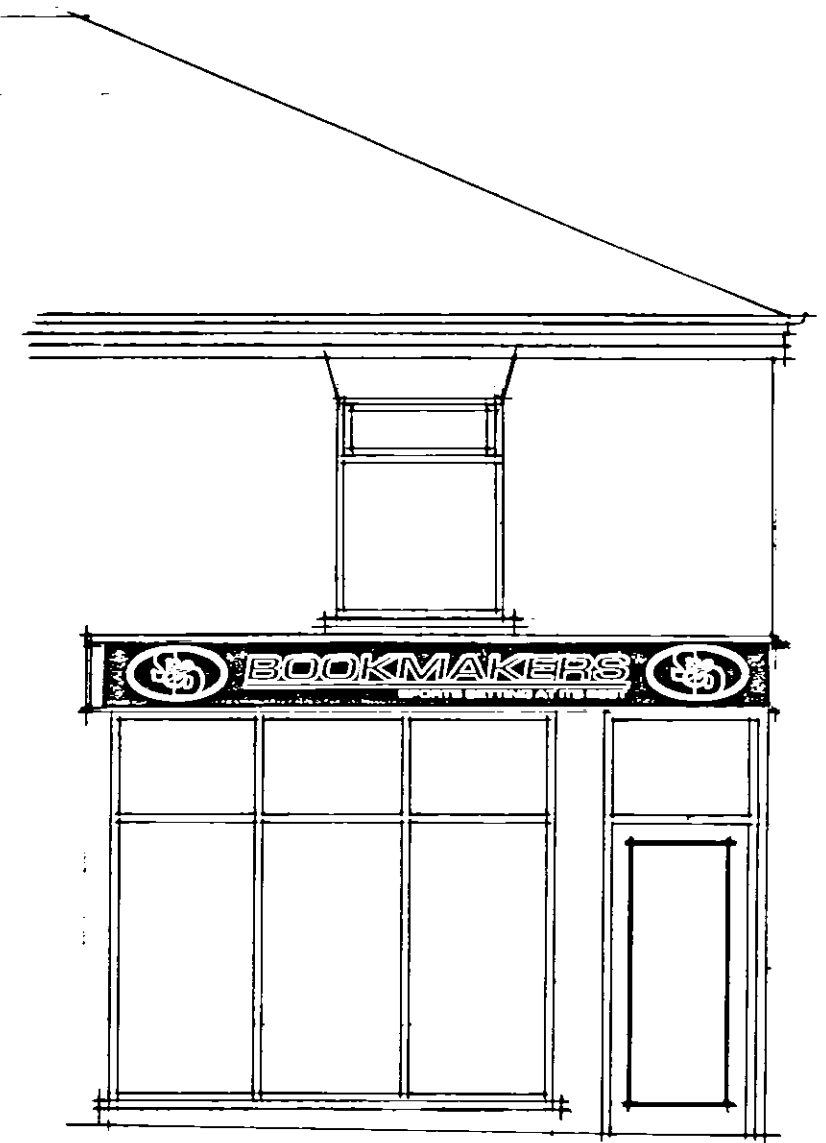


BRIDGE ROAD ELEVATION AS PROPOSED

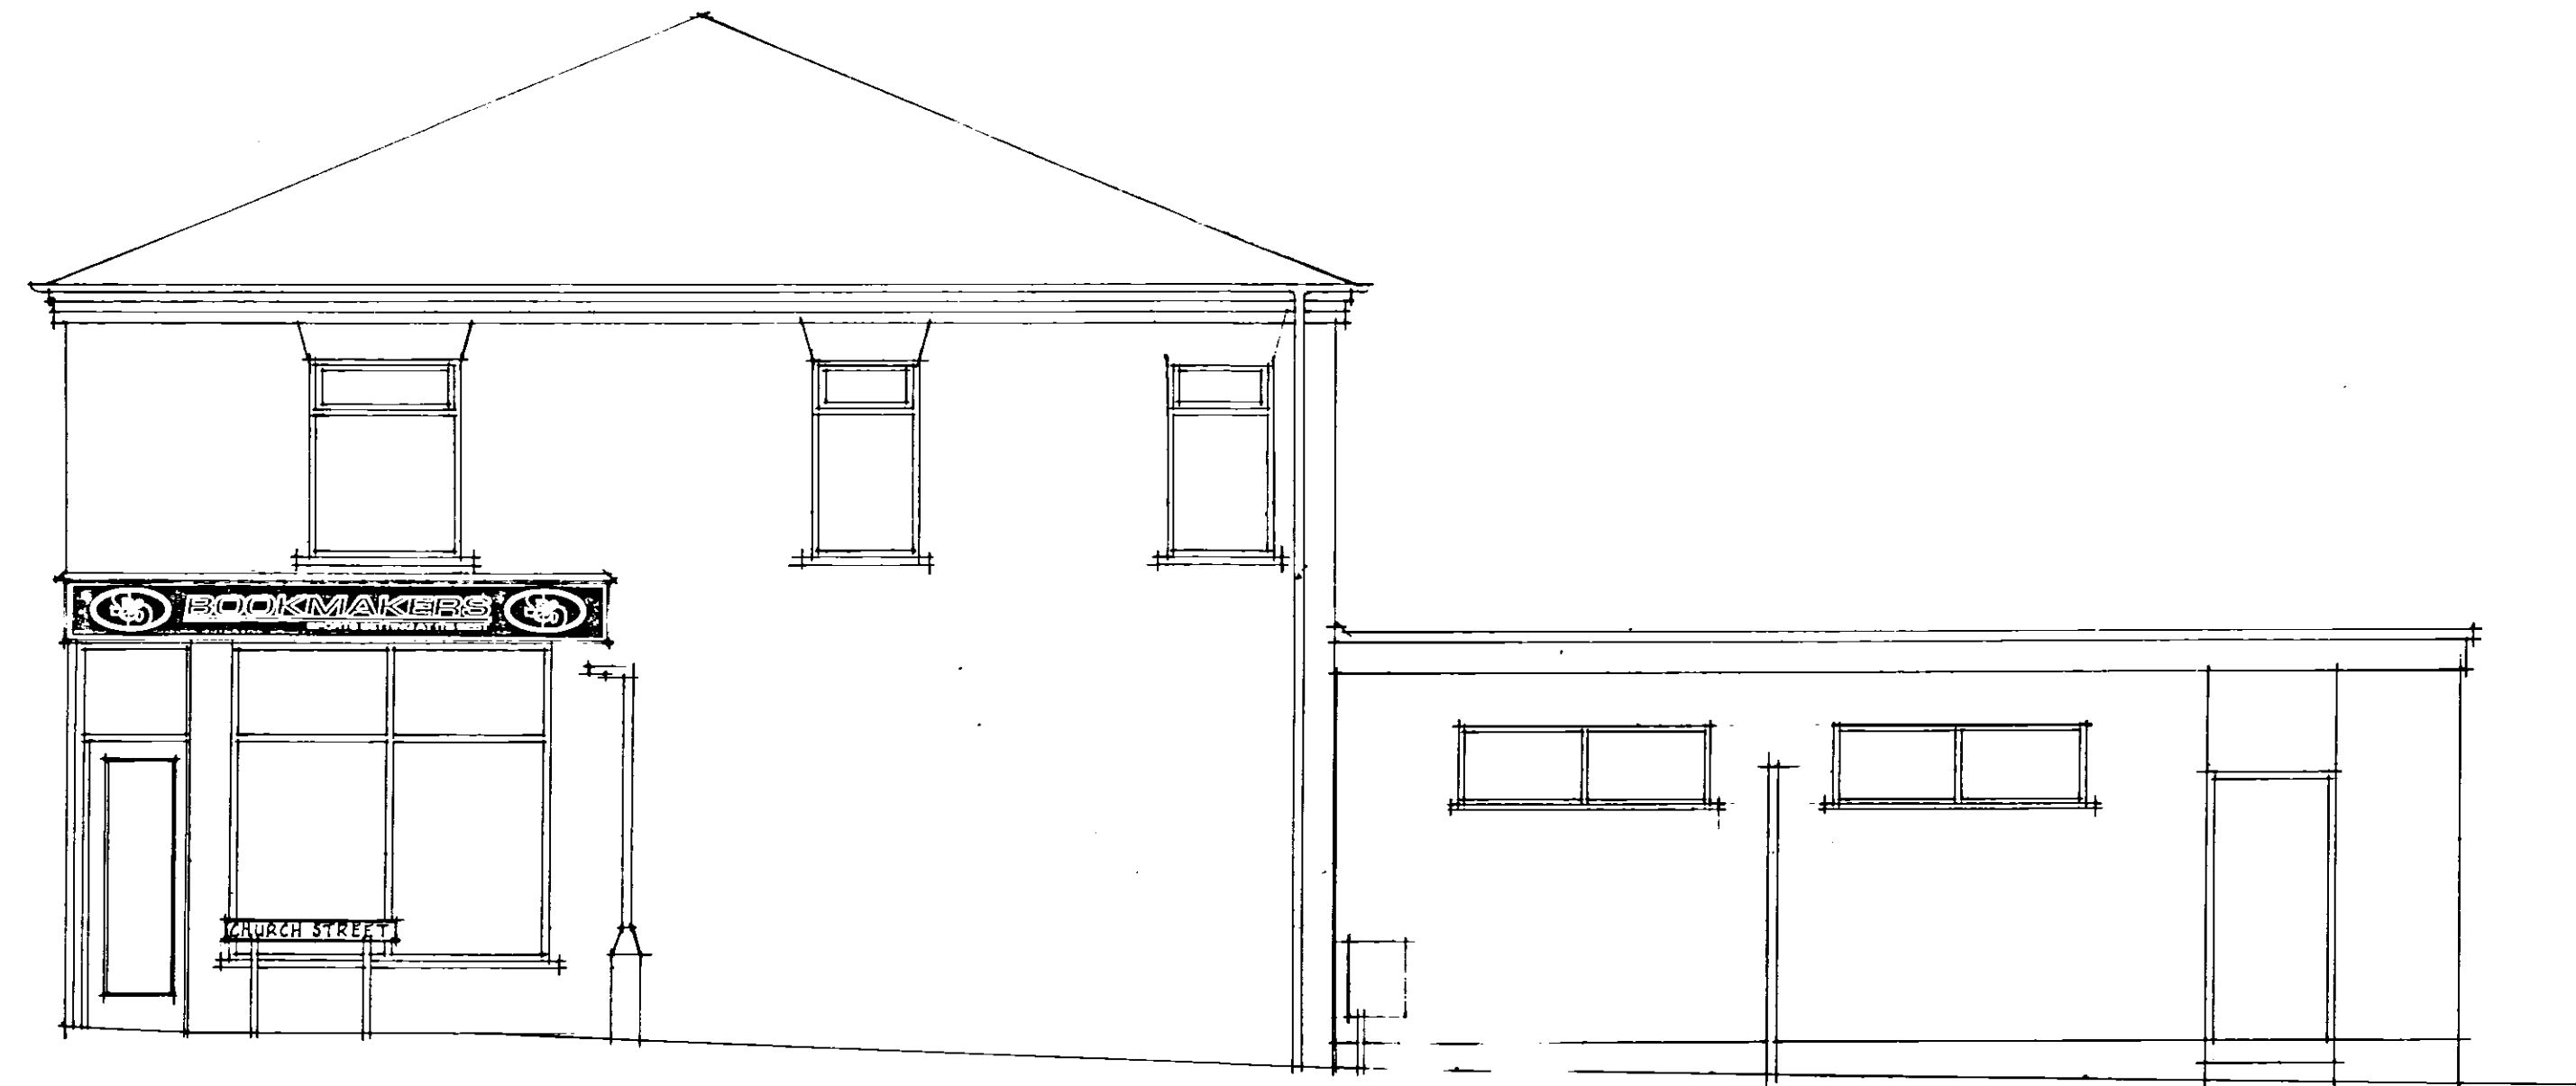


CHURCH STREET ELEVATION AS PROPOSED

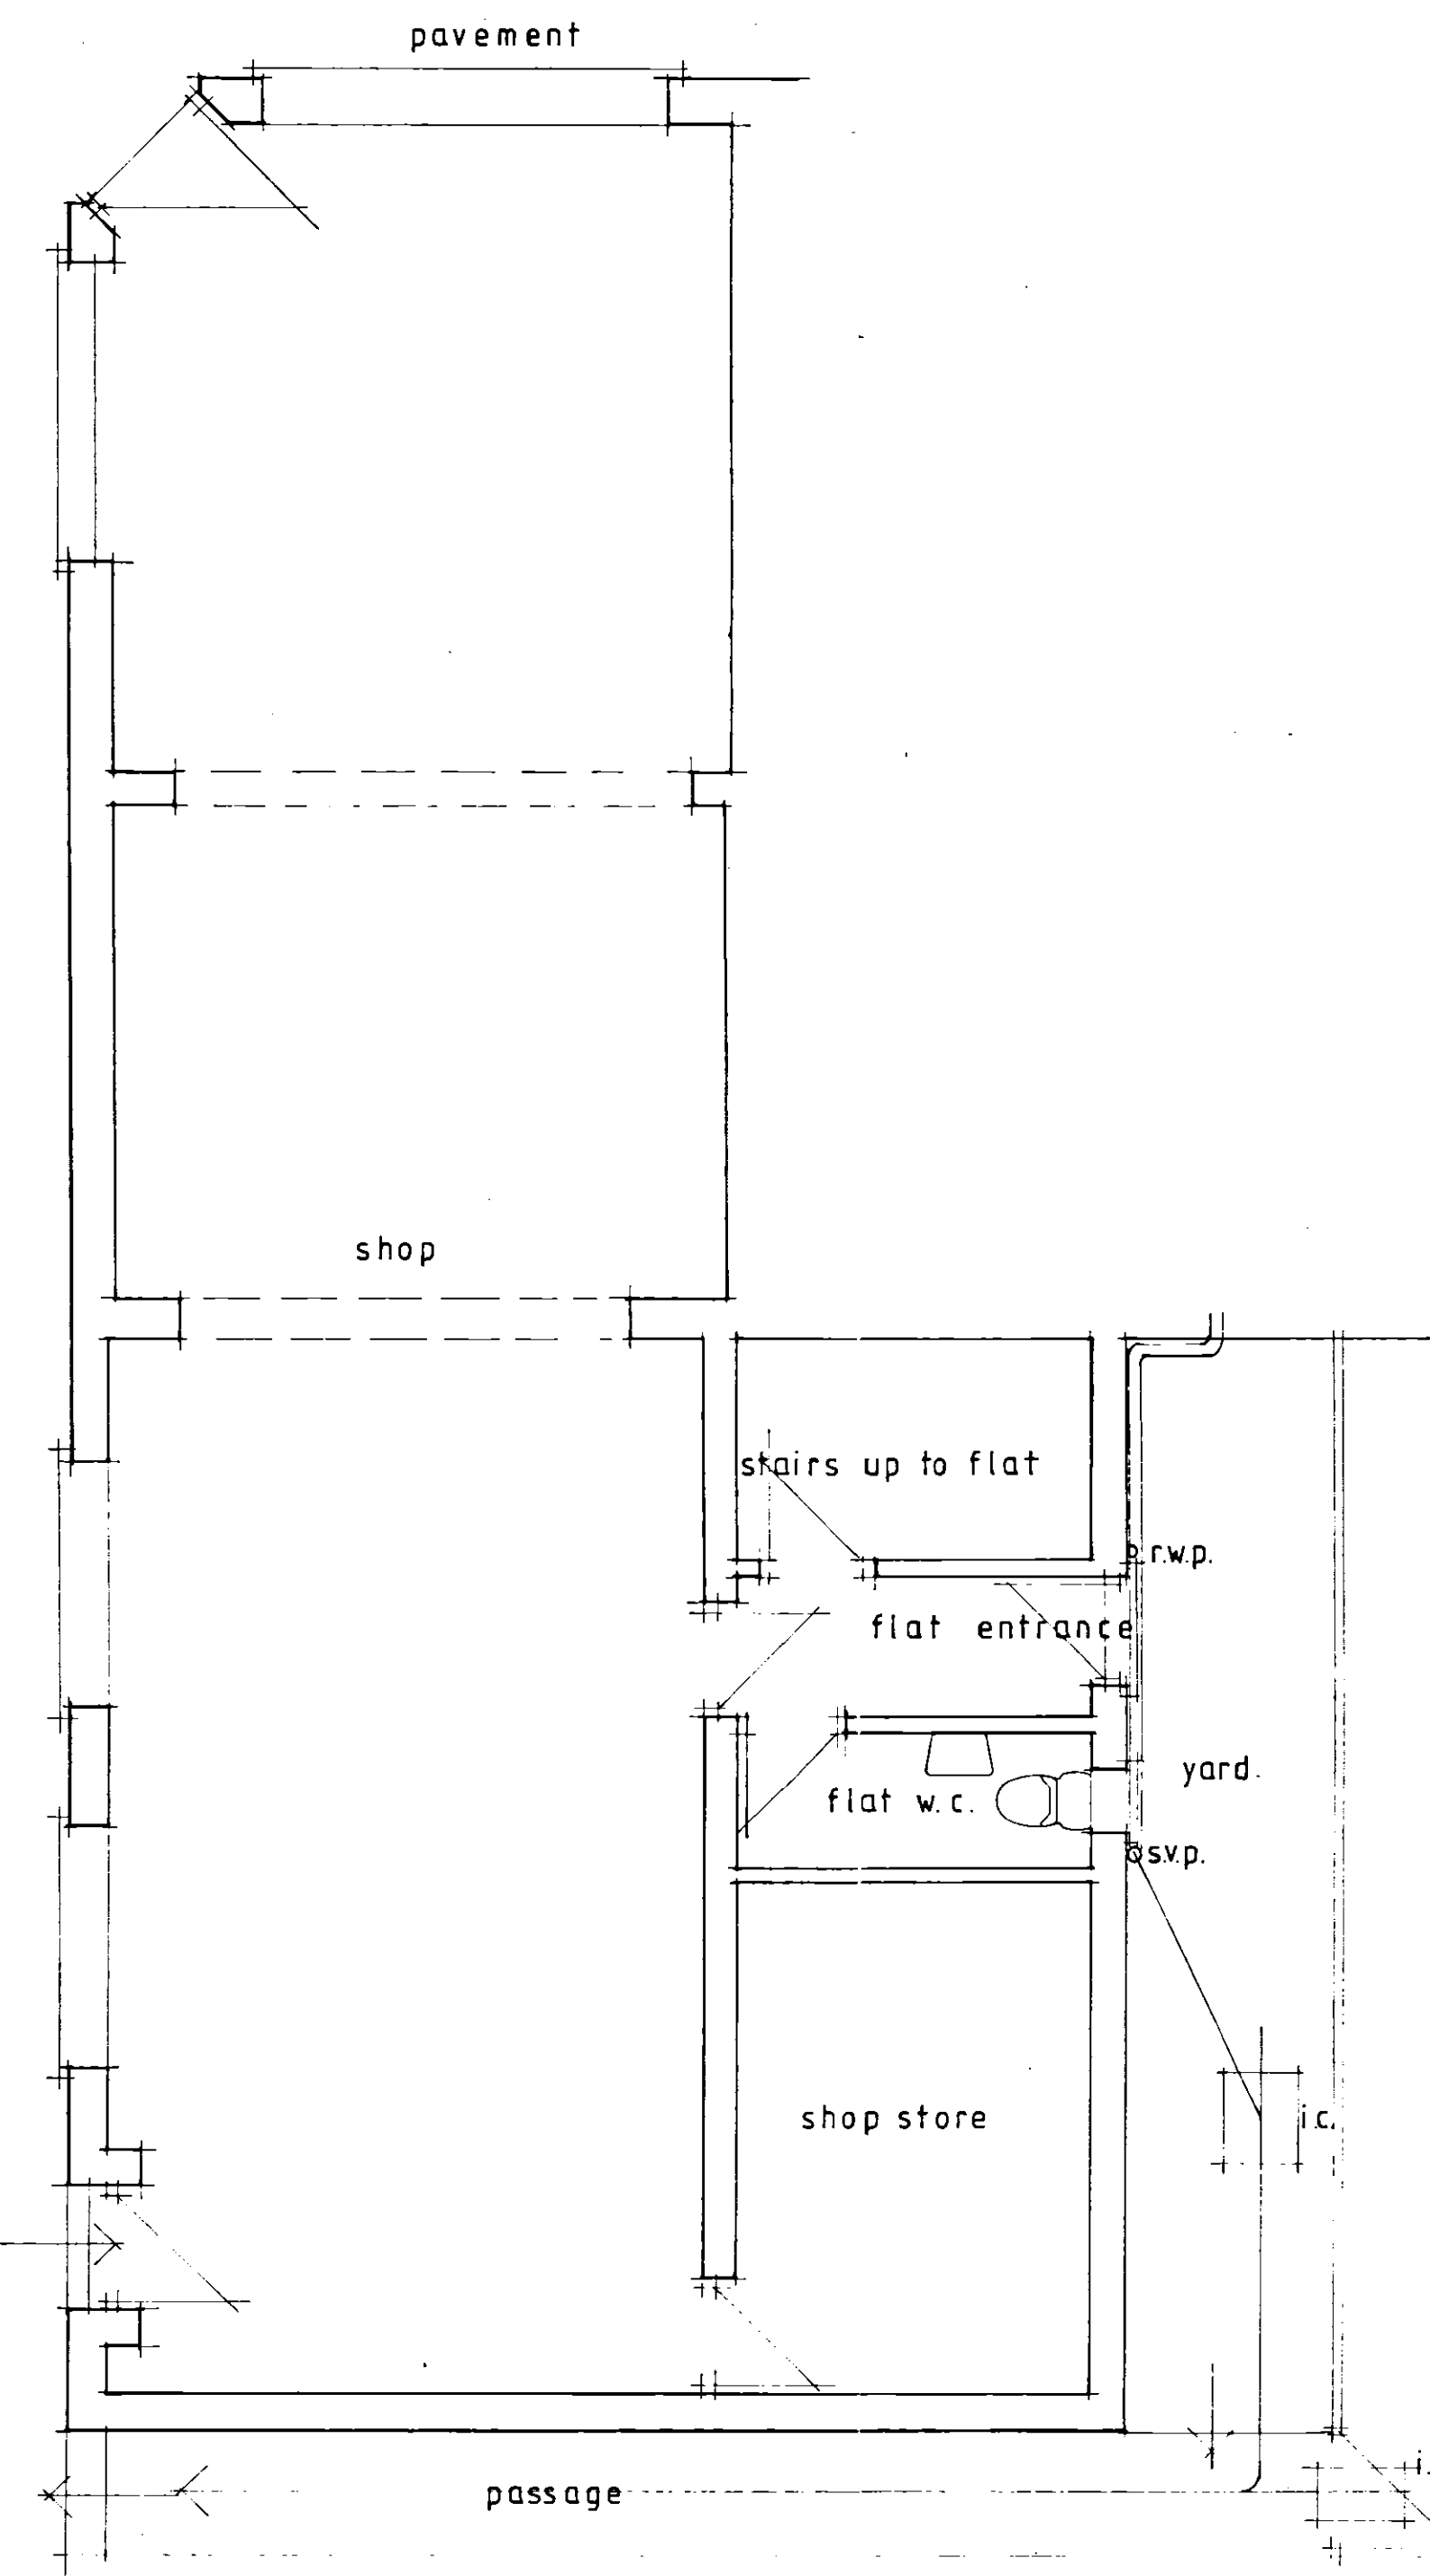

GROUND FLOOR PLAN EXISTING.

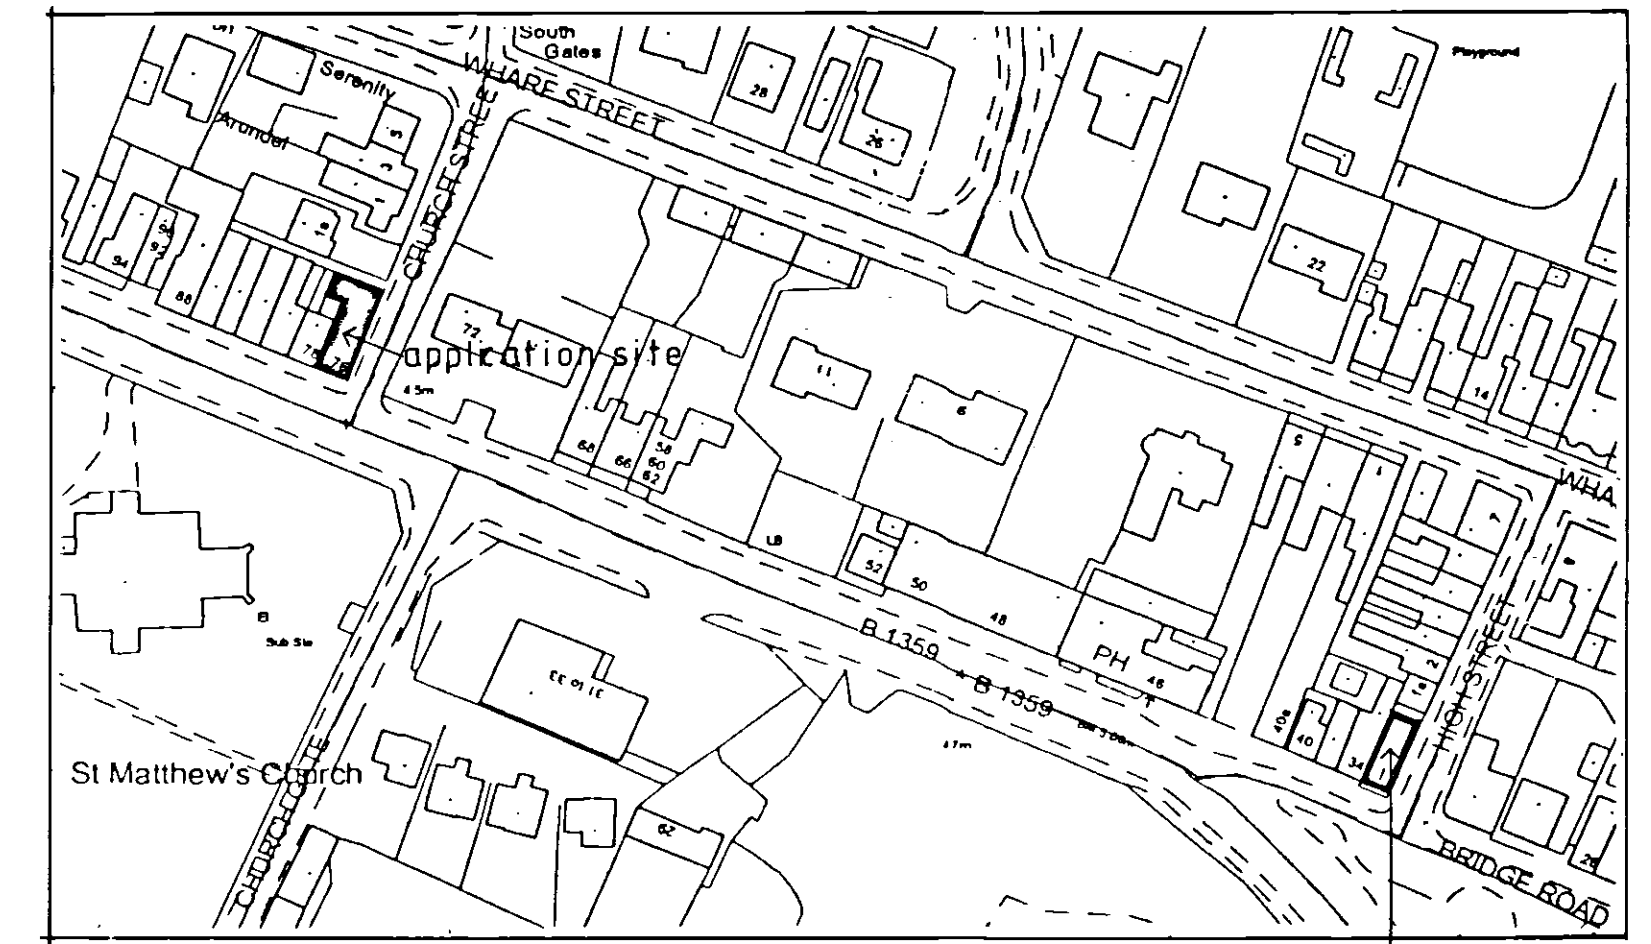

LOCATION PLAN 1/1250

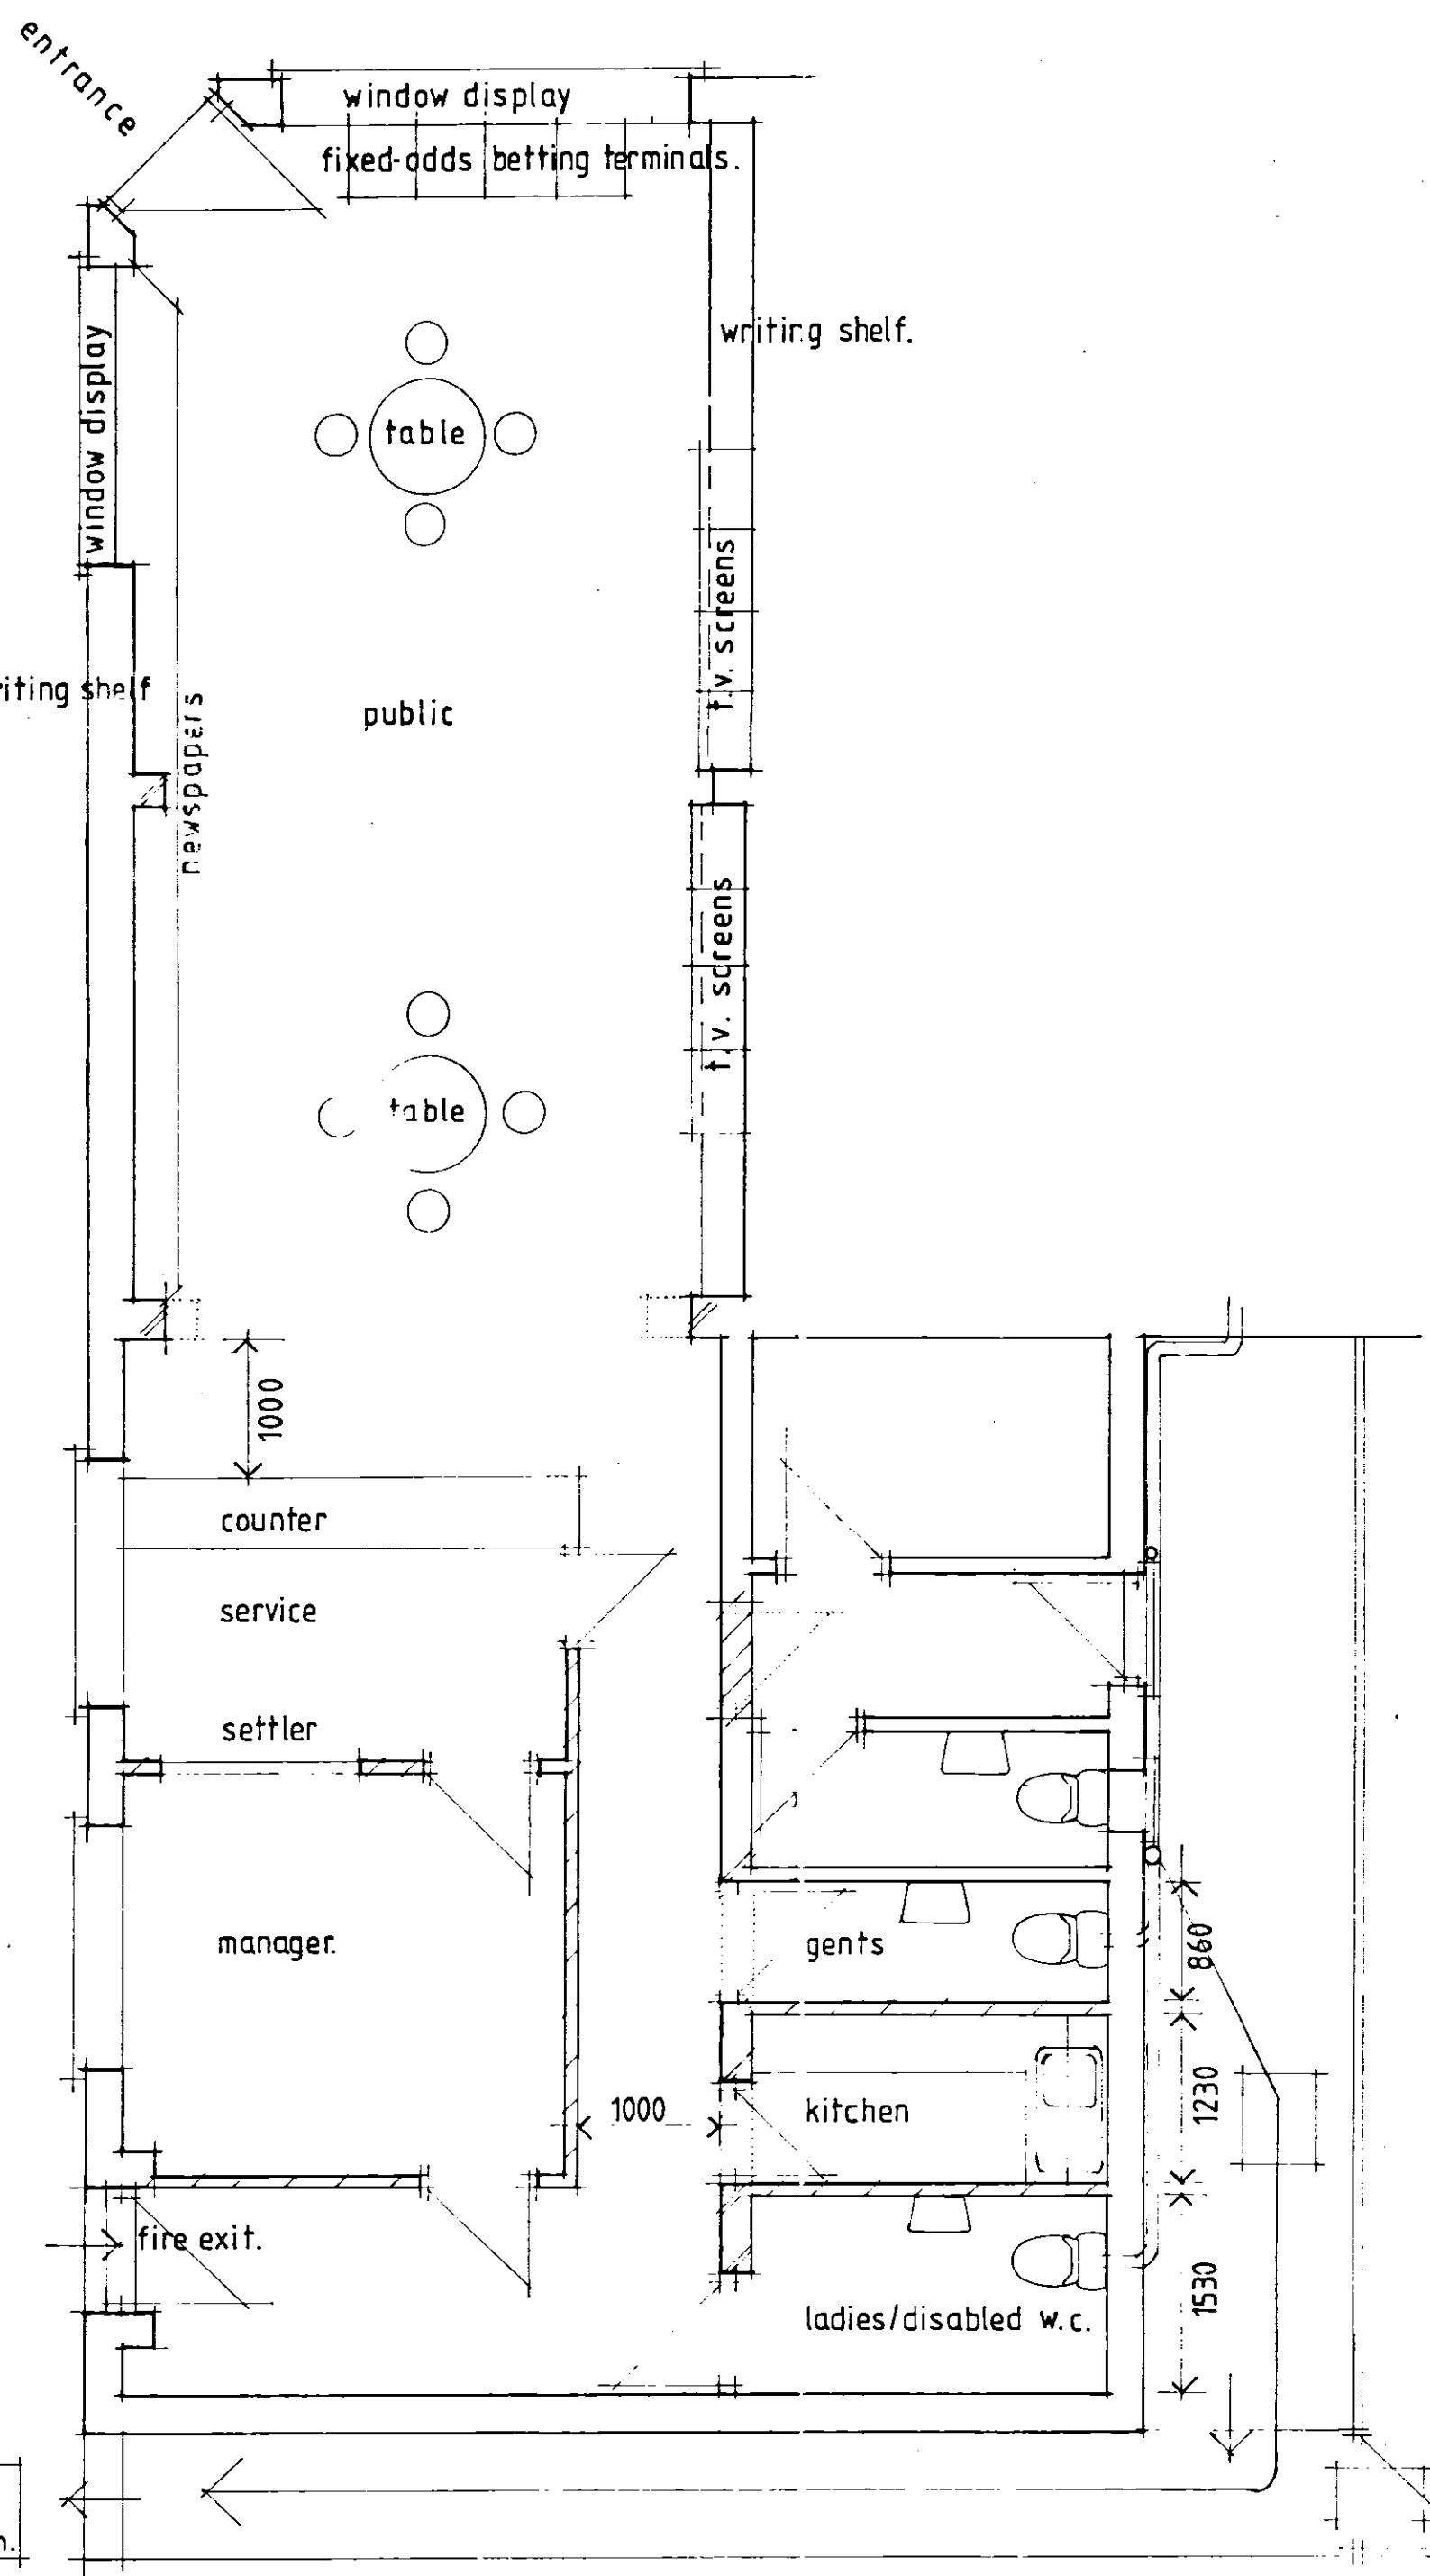

GROUND FLOOR PLAN PROPOSED.

SHDC
Planning & Development
08 JUN 2007
Ref: 77/07

J.J. & J. HARTLEY
J.J. Hartley, M.C.I.A.T., M.C.I.O.B., M.B.I.M.
PRINCIPAL
Architectural and Project Management Services
Interior Design Consultants and Surveyors
109 Fulbridge Road, Peterborough, PE1 3LE
Fax/Tel: Peterborough 01733 707012
Email: j.j.hartley@ntlworld.com

job:
S. and D. BOOKMAKERS.
76 BRIDGE ROAD
SUTTON BRIDGE
Lincs. PE12 7UH.

proposed licensed betting office to replace existing at 1 HIGH ST. SUTTON BRIDGE.

drg: **DETERMINED PLAN**
floor plans existing & proposed.

scale: 1:50
date: 10 5 07
drawn by: j.j.h.
drg. no.: 4046/1