


All dimensions to be verified on site by Main Contractor before the start of construction.
The drawings are for information only and do not constitute a contract.

Report any discrepancies to the Contract Administrator at once.
This drawing is to be read with all relevant Architects and Engineer's drawings and other relevant information.


Andrew M Wright Ltd. Registered in England & Wales No. 55596024.
Registered office: 22 Crown Street, Nuneaton, Leicestershire, LE12 7TL.

LEGEND: DO NOT SCALE

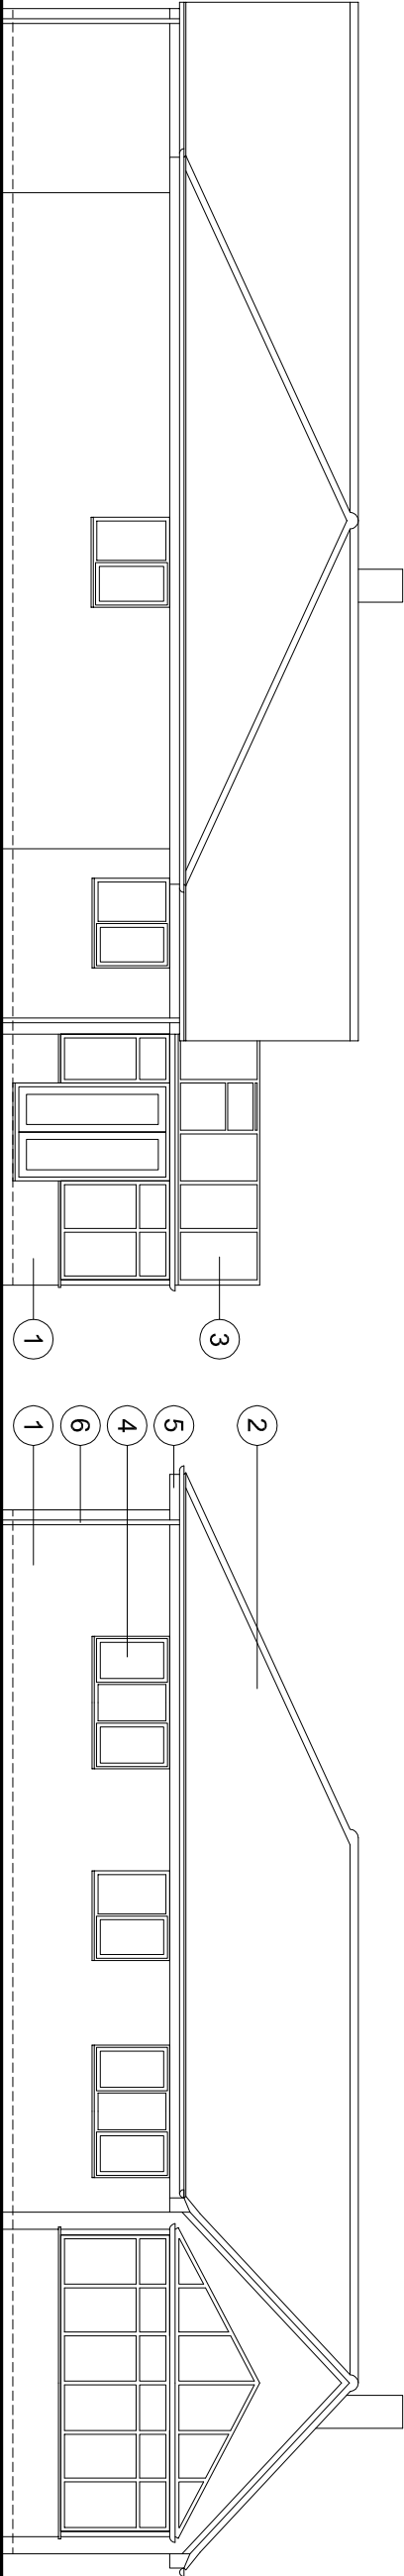


West Elevation (1:100)

South Elevation (1:100)

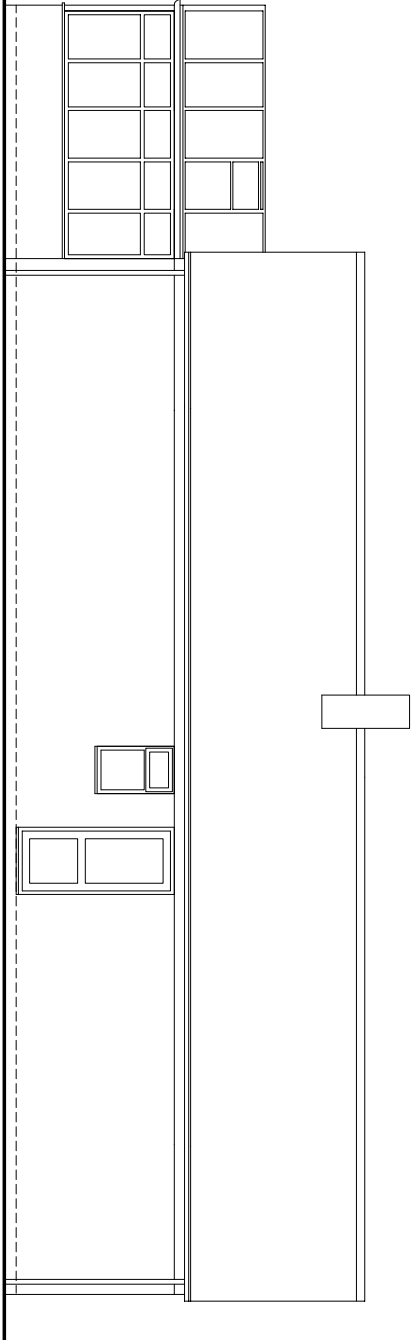


East Elevation (1:100)

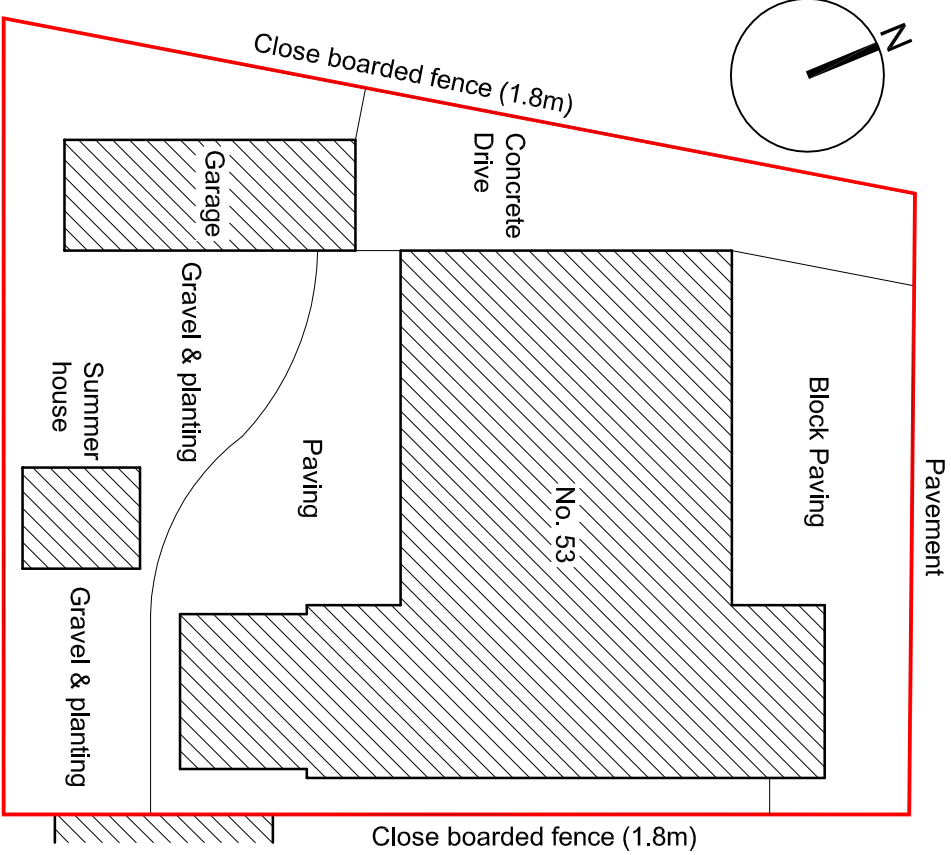


Block Plan (1:200)



- Legend to materials:-
- 1 = Facing brickwork (Red multi)
 - 2 = Concrete interlocking roof tiles (brown)
 - 3 = Polycarbonate roof
 - 4 = Upvc windows & doors (white)
 - 5 = Painted timber fascias (black)
 - 6 = Plastic rainwater goods (black)
 - 7 = Rooflight (e.g. Velux)

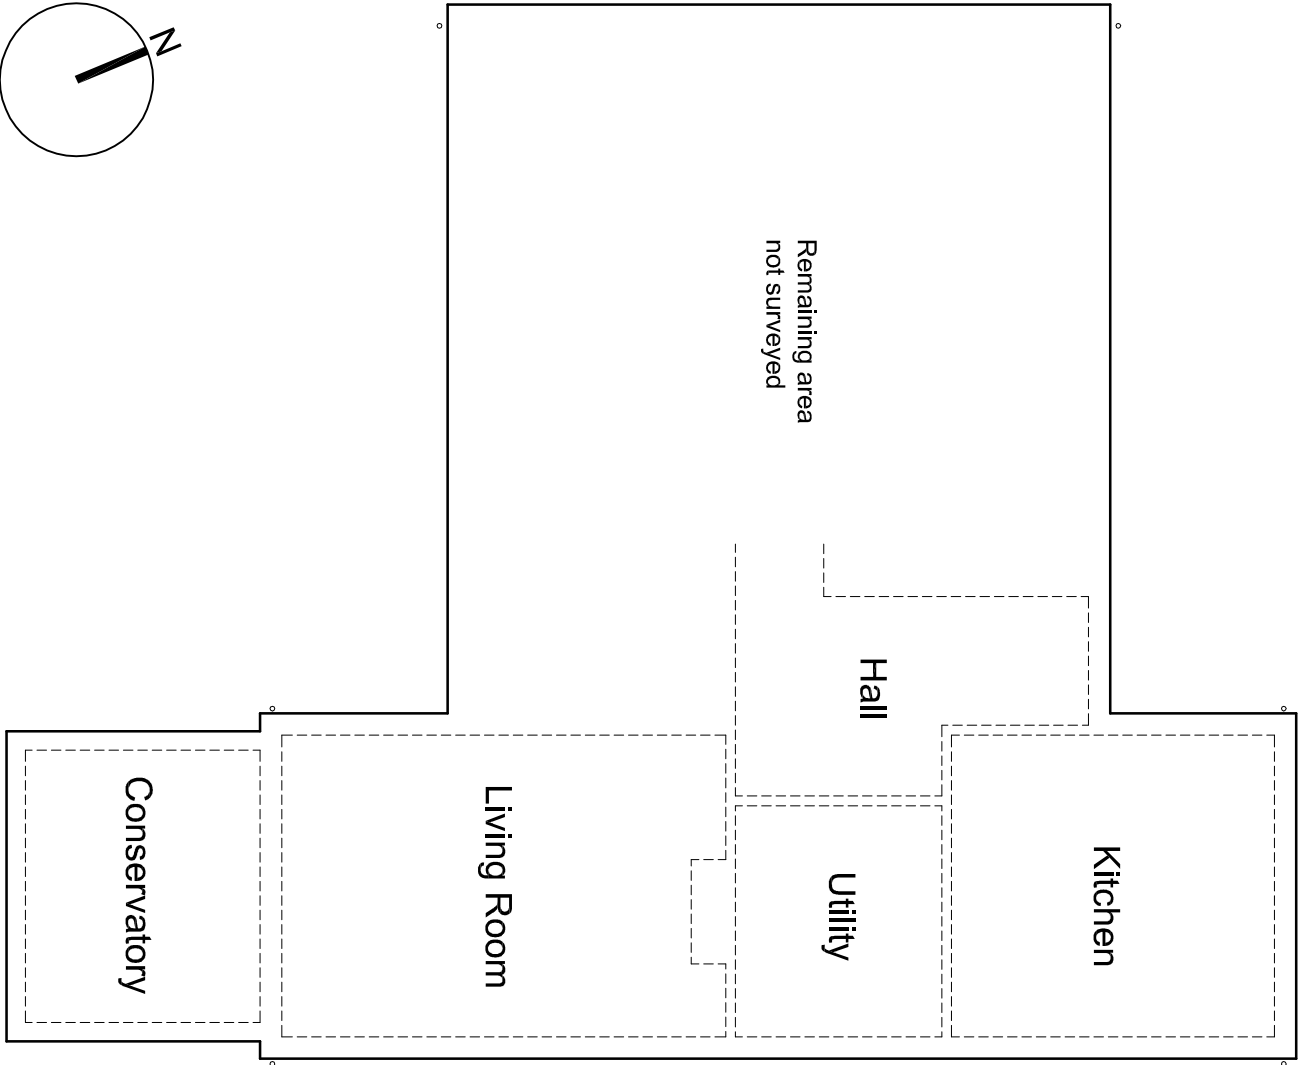

Ground Floor Plan (1:100)

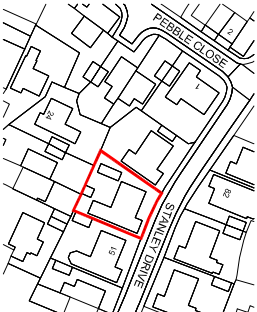

Location Plan (1:2500)

PI	02.08.19	Planning Issue	AMW / AMW
DT	02.08.19	Draw Issue	AMW / AMW
Revisions	Date	Description	Dwg. Cmt.

ANDREW M WRIGHT LTD
CHARTERED ARCHITECT



25, Byre Bank, Holbrook, St Johns, Spalding, Lincs PE12 8SD
Telephone: 01406 546573 Mobile: 07940 944778

Project:
53 Stanley Drive
Sutton Bridge
Spalding
Lincolnshire

Drawing Title:
Existing Plans & Elevations

Client:
Mr & Mrs T Hehn

Drawn:	Checked:	Date:	Scale:	Page Size:
AMW	AMW	02.08.19	As shown	A3
Job No.:	Dwg No.:	Stage:		Revision:
071902	PD01	Planning		P1