


All dimensions to be verified on site by Main Contractor before the start of construction.
The Contractor shall be responsible for work undertaken either on their own behalf or that of sub-contractors.

Report any discrepancies to the Contract Administrator at once.
This drawing is to be read with all relevant Architects and Engineer's drawings and other relevant information.


Andrew M Wright Ltd. Registered in England & Wales No. 5596924.
Registered office: 22 Crown Street, Nuneaton, Spalding, Leics, LE12 7TL

LEGEND: DO NOT SCALE


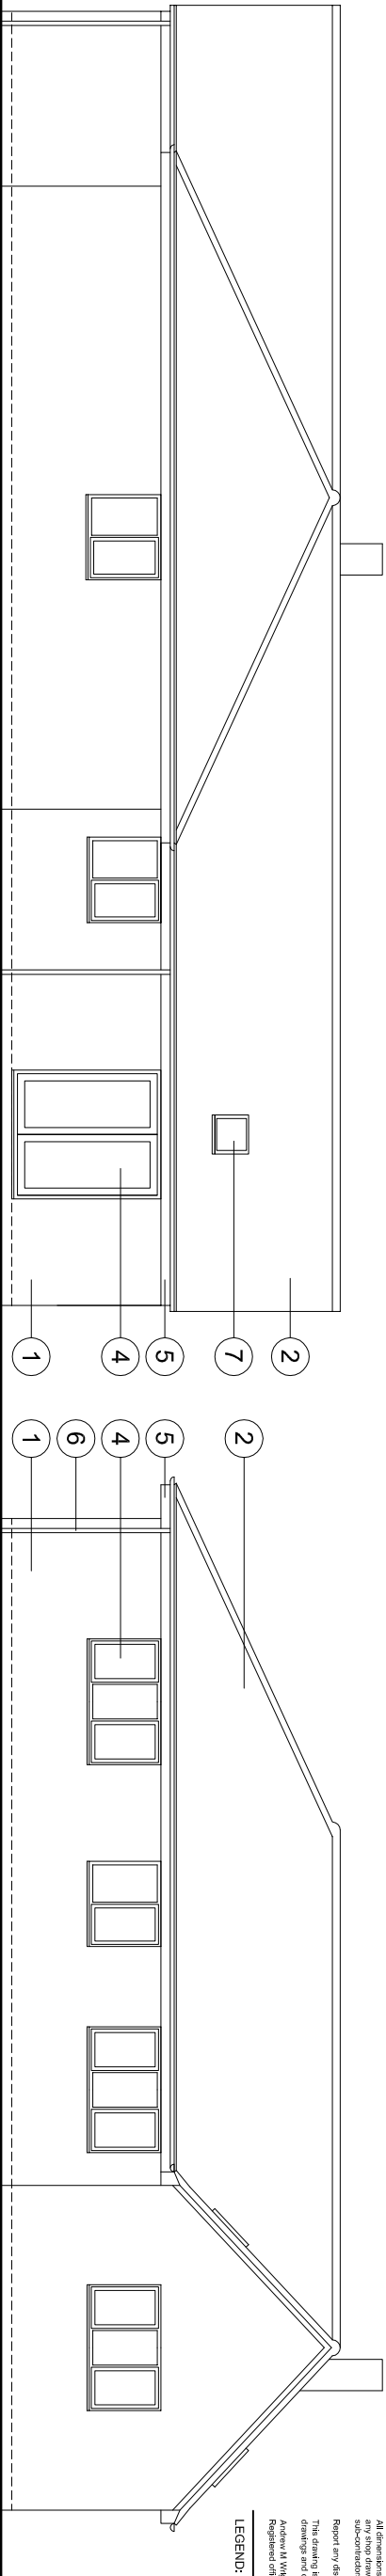


West Elevation (1:100)

South Elevation (1:100)


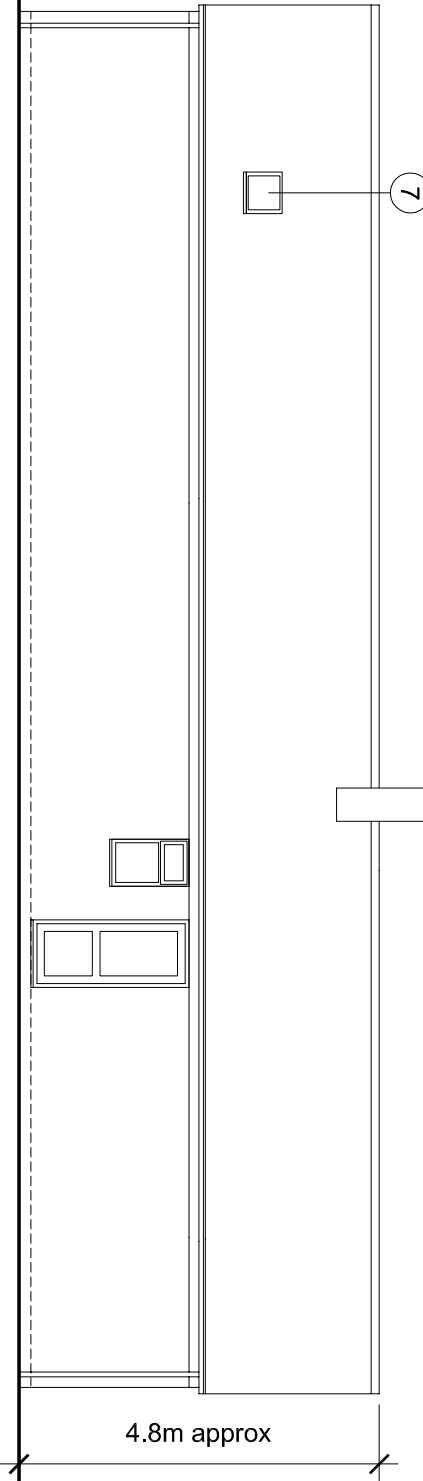


East Elevation (1:100)

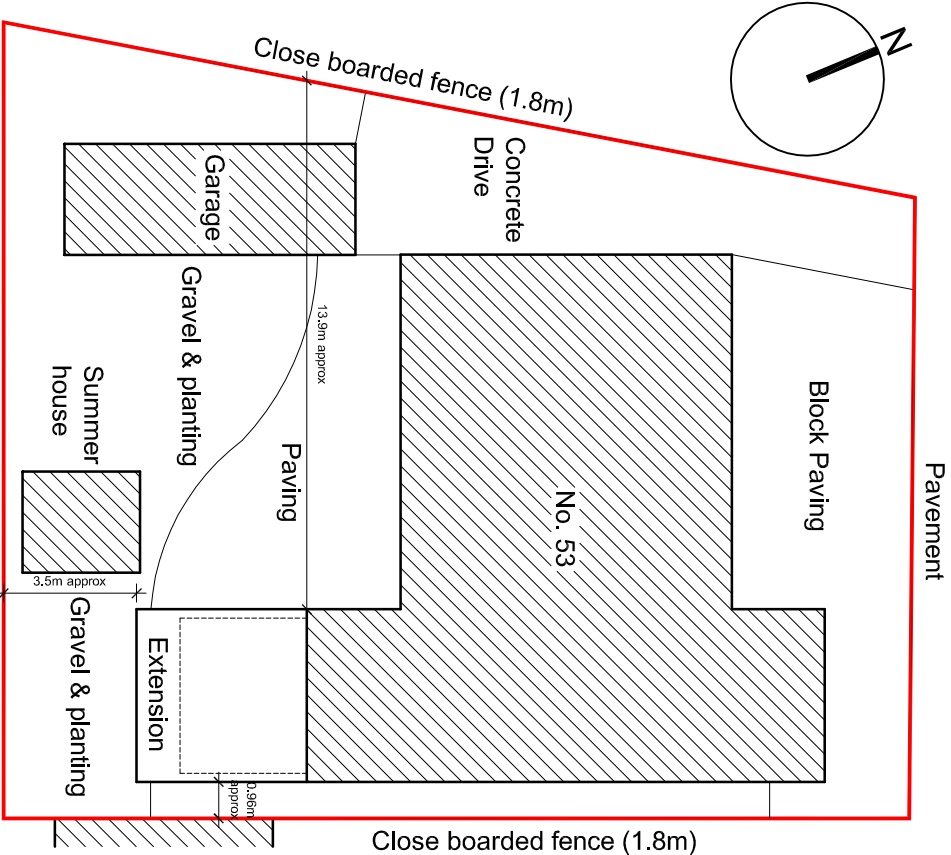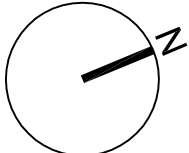

Legend to materials:-

- 1 = Facing brickwork (Red multi)
- 2 = Concrete interlocking roof tiles (brown)
- 3 = Polycarbonate roof
- 4 = Upvc windows & doors (white)
- 5 = Painted timber fascias (black)
- 6 = Plastic rainwater goods (black)
- 7 = Rooflight (e.g. Velux)

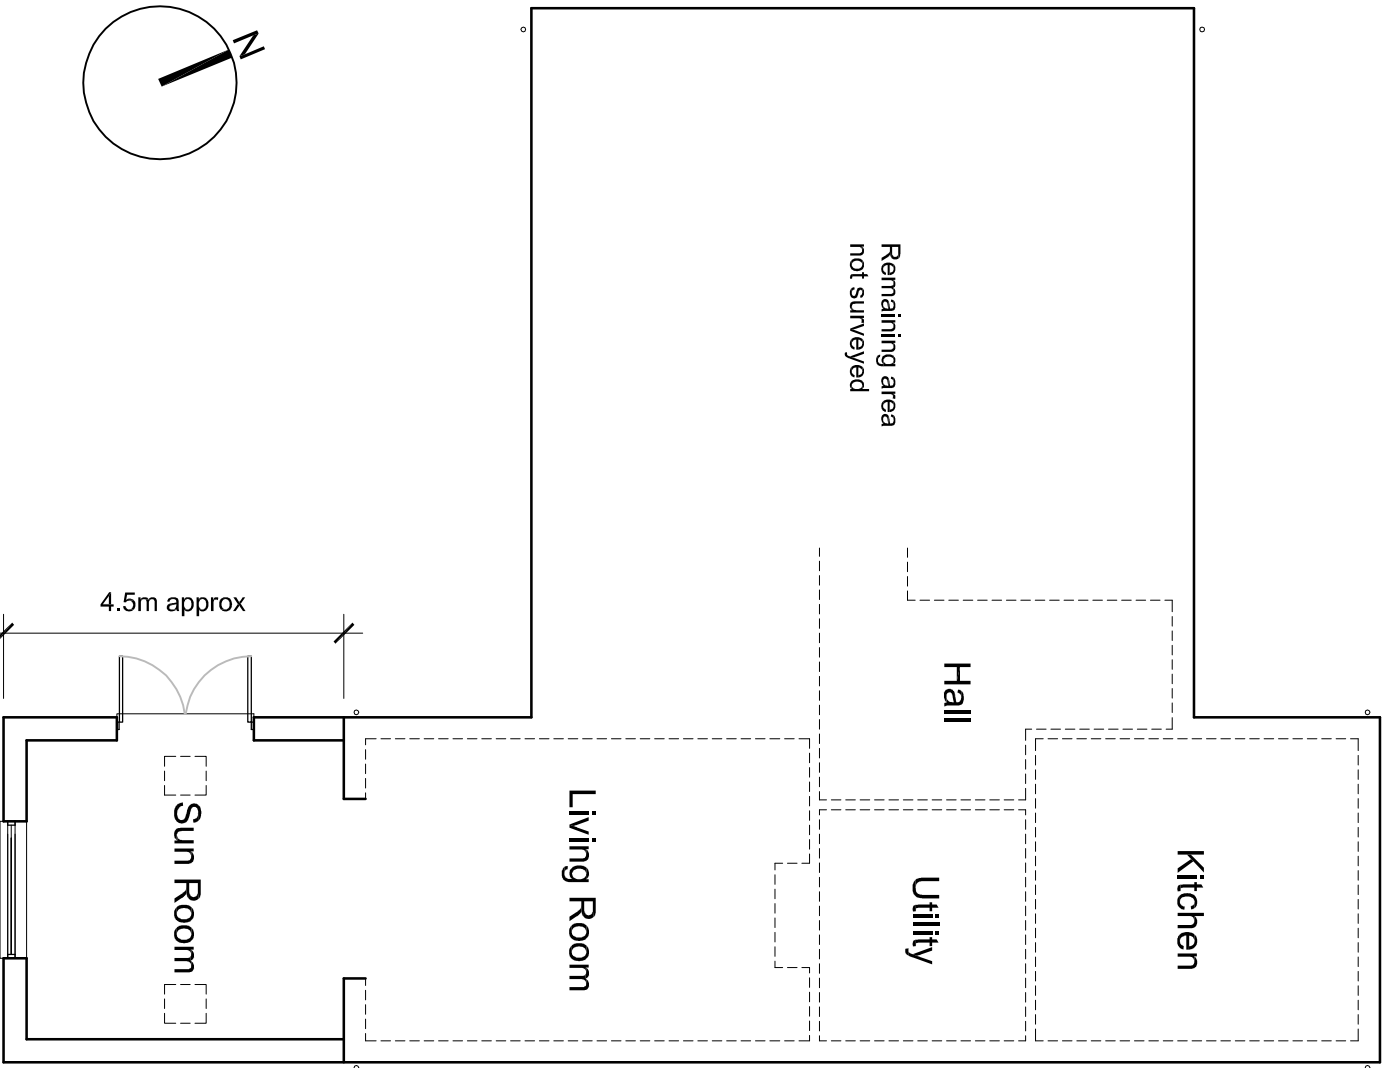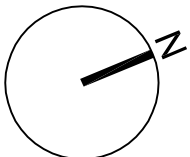

Block Plan (1:200)



Ground Floor Plan (1:100)



PI	02.08.19	Planning Issue	AMW	AMW
DT	02.08.19	Draw Issue	AMW	AMW
Revised:	Date	Description	Date	Draw
ANDREW M WRIGHT LTD CHARTERED ARCHITECT				
25, Long Bank, Holbrook, St Johns, Spalding, Leics, PE12 8SD Telephone: 01455 545673 Mobile: 07940 914778				
Project: 53 Stanley Drive Sutton Bridge Spalding Lincolnshire				
Drawing Title: Proposed Plans & Elevations				
Client: Mr & Mrs T Hehn				
Drawn:	Checked:	Date:	Scale:	Page Size:
AMW	AMW	02.08.19	As shown	A3
Job No.:	Draw No.:	Stage:	Revision:	
071902	PD02	Planning	P1	