

Legend to materials:-

1 = Facing brickwork (Red multi)

2 = Concrete interlocking roof tiles (brown)


3 = Polycarbonate roof

4 = Upvc windows & doors (white)



5 = Painted timber fascias (black)

6 = Plastic rainwater goods (black)

7 = Rooflight (e.g. Velux)

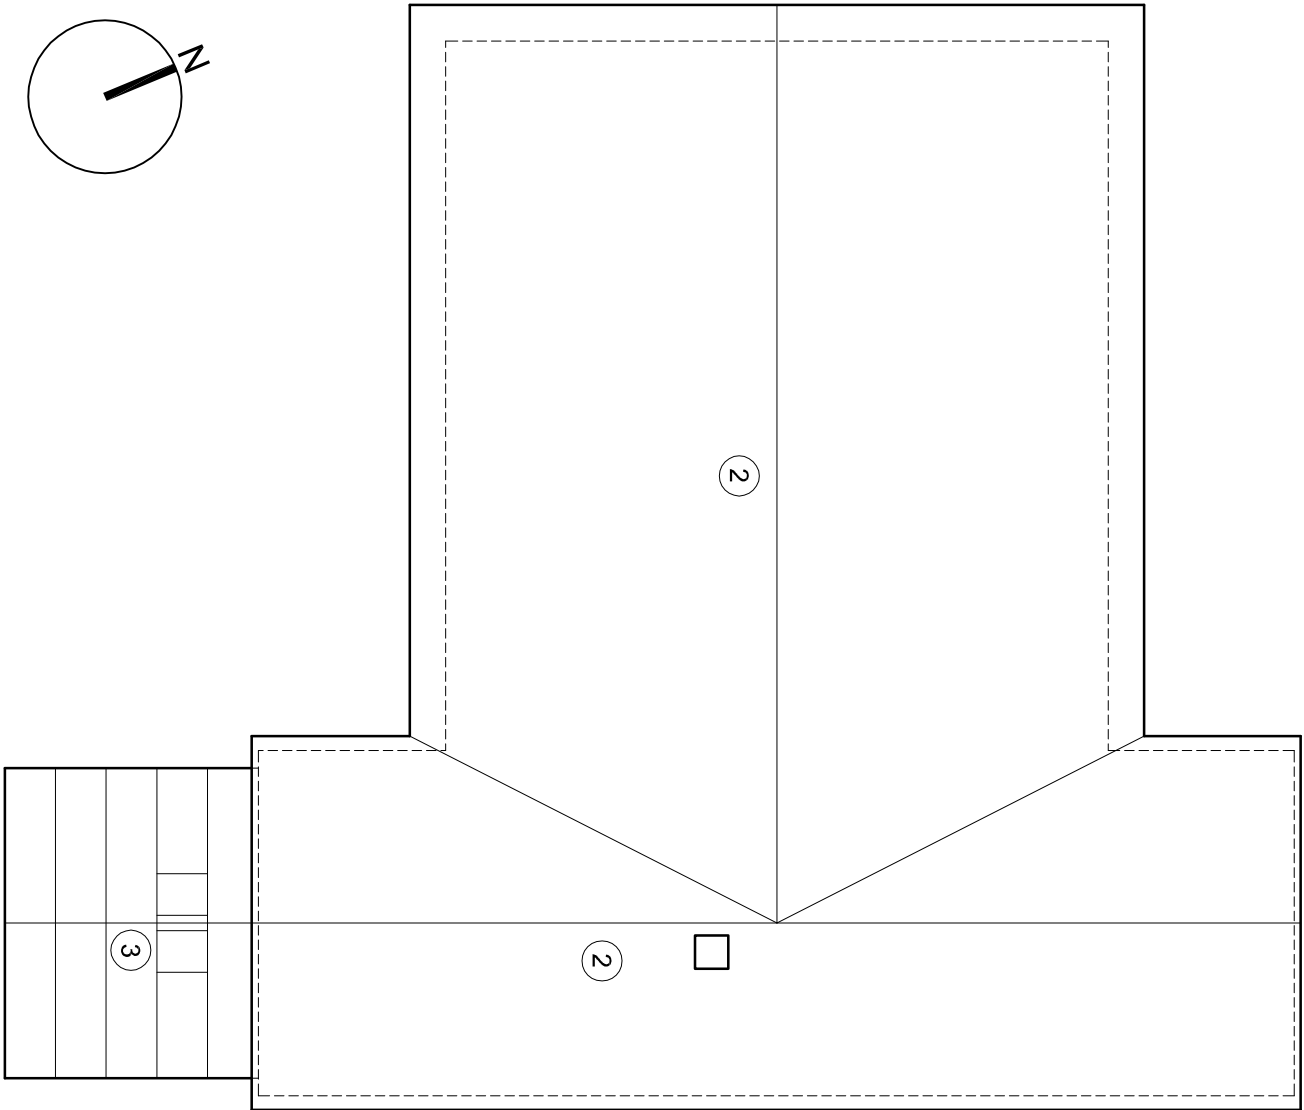

Existing Roof Plan (1:100)

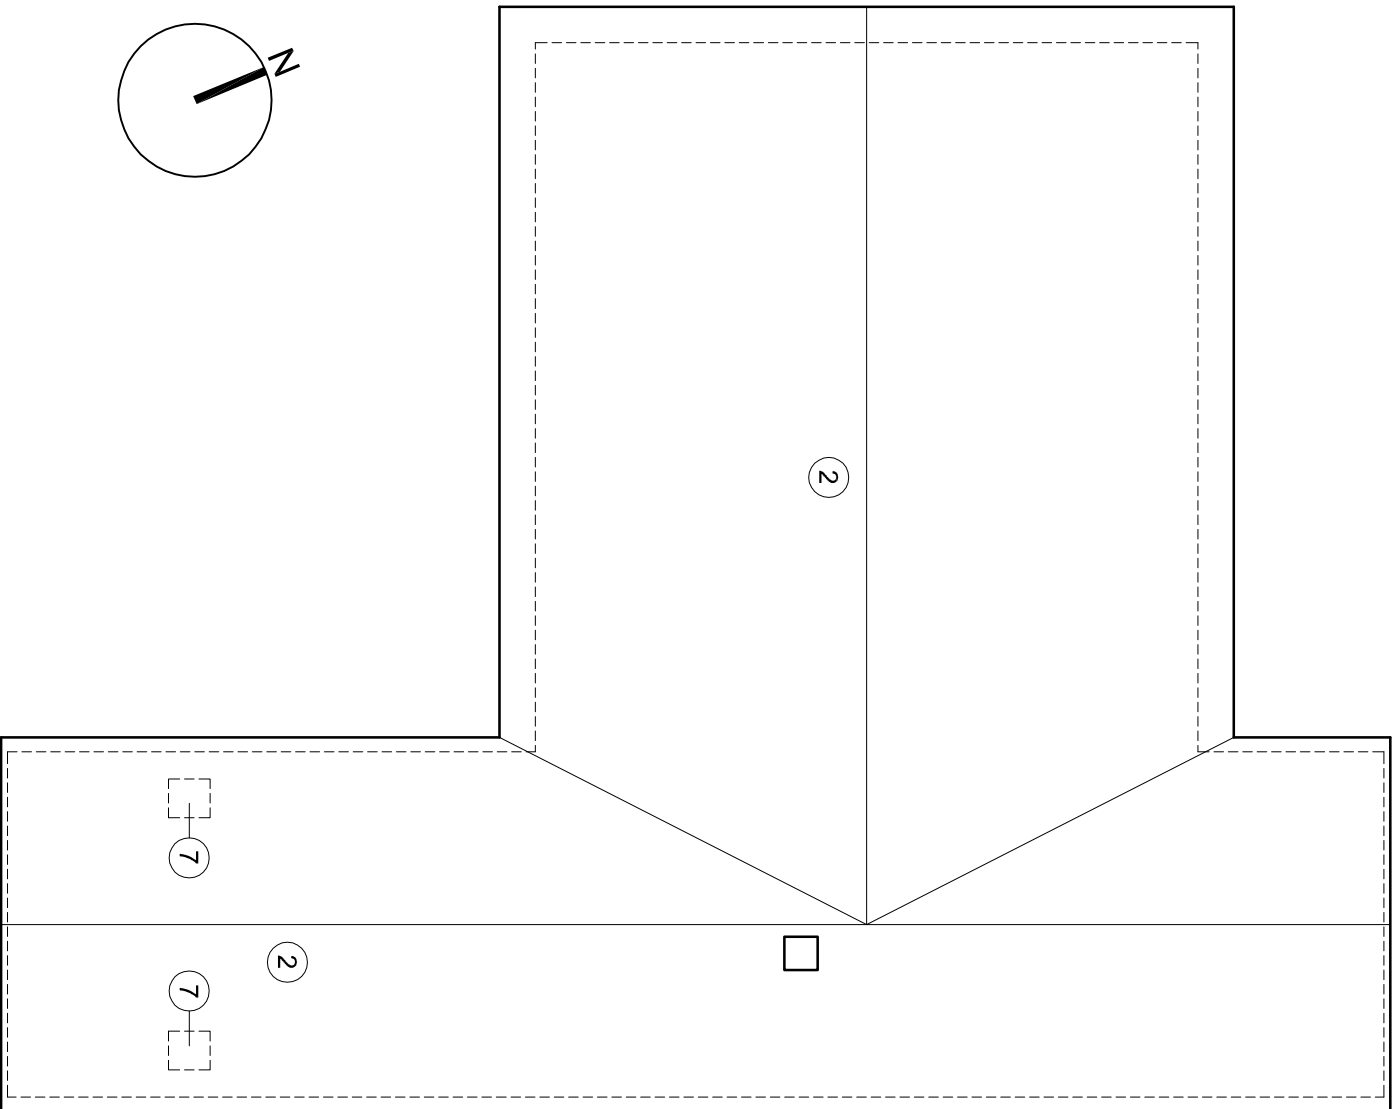 

Proposed Roof Plan (1:100)



Project: 53 Stanley Drive Sutton Bridge Spalding Lincolnshire			
Client: Mr & Mrs T Hehn			
Drawing Title: Existing & Proposed Roof Plans			
Drawn: AMW Date: 02.08.19 Scale: 1:100 Paper Size: A3			
Job No.: 071902 Stage: PD03 Planning			
Revision: P1			
Project: 53 Stanley Drive Sutton Bridge Spalding Lincolnshire			
Client: Mr & Mrs T Hehn			
Drawing Title: Existing & Proposed Roof Plans			
Drawn: AMW Date: 02.08.19 Scale: 1:100 Paper Size: A3			
Job No.: 071902 Stage: PD03 Planning			
Revision: P1			