




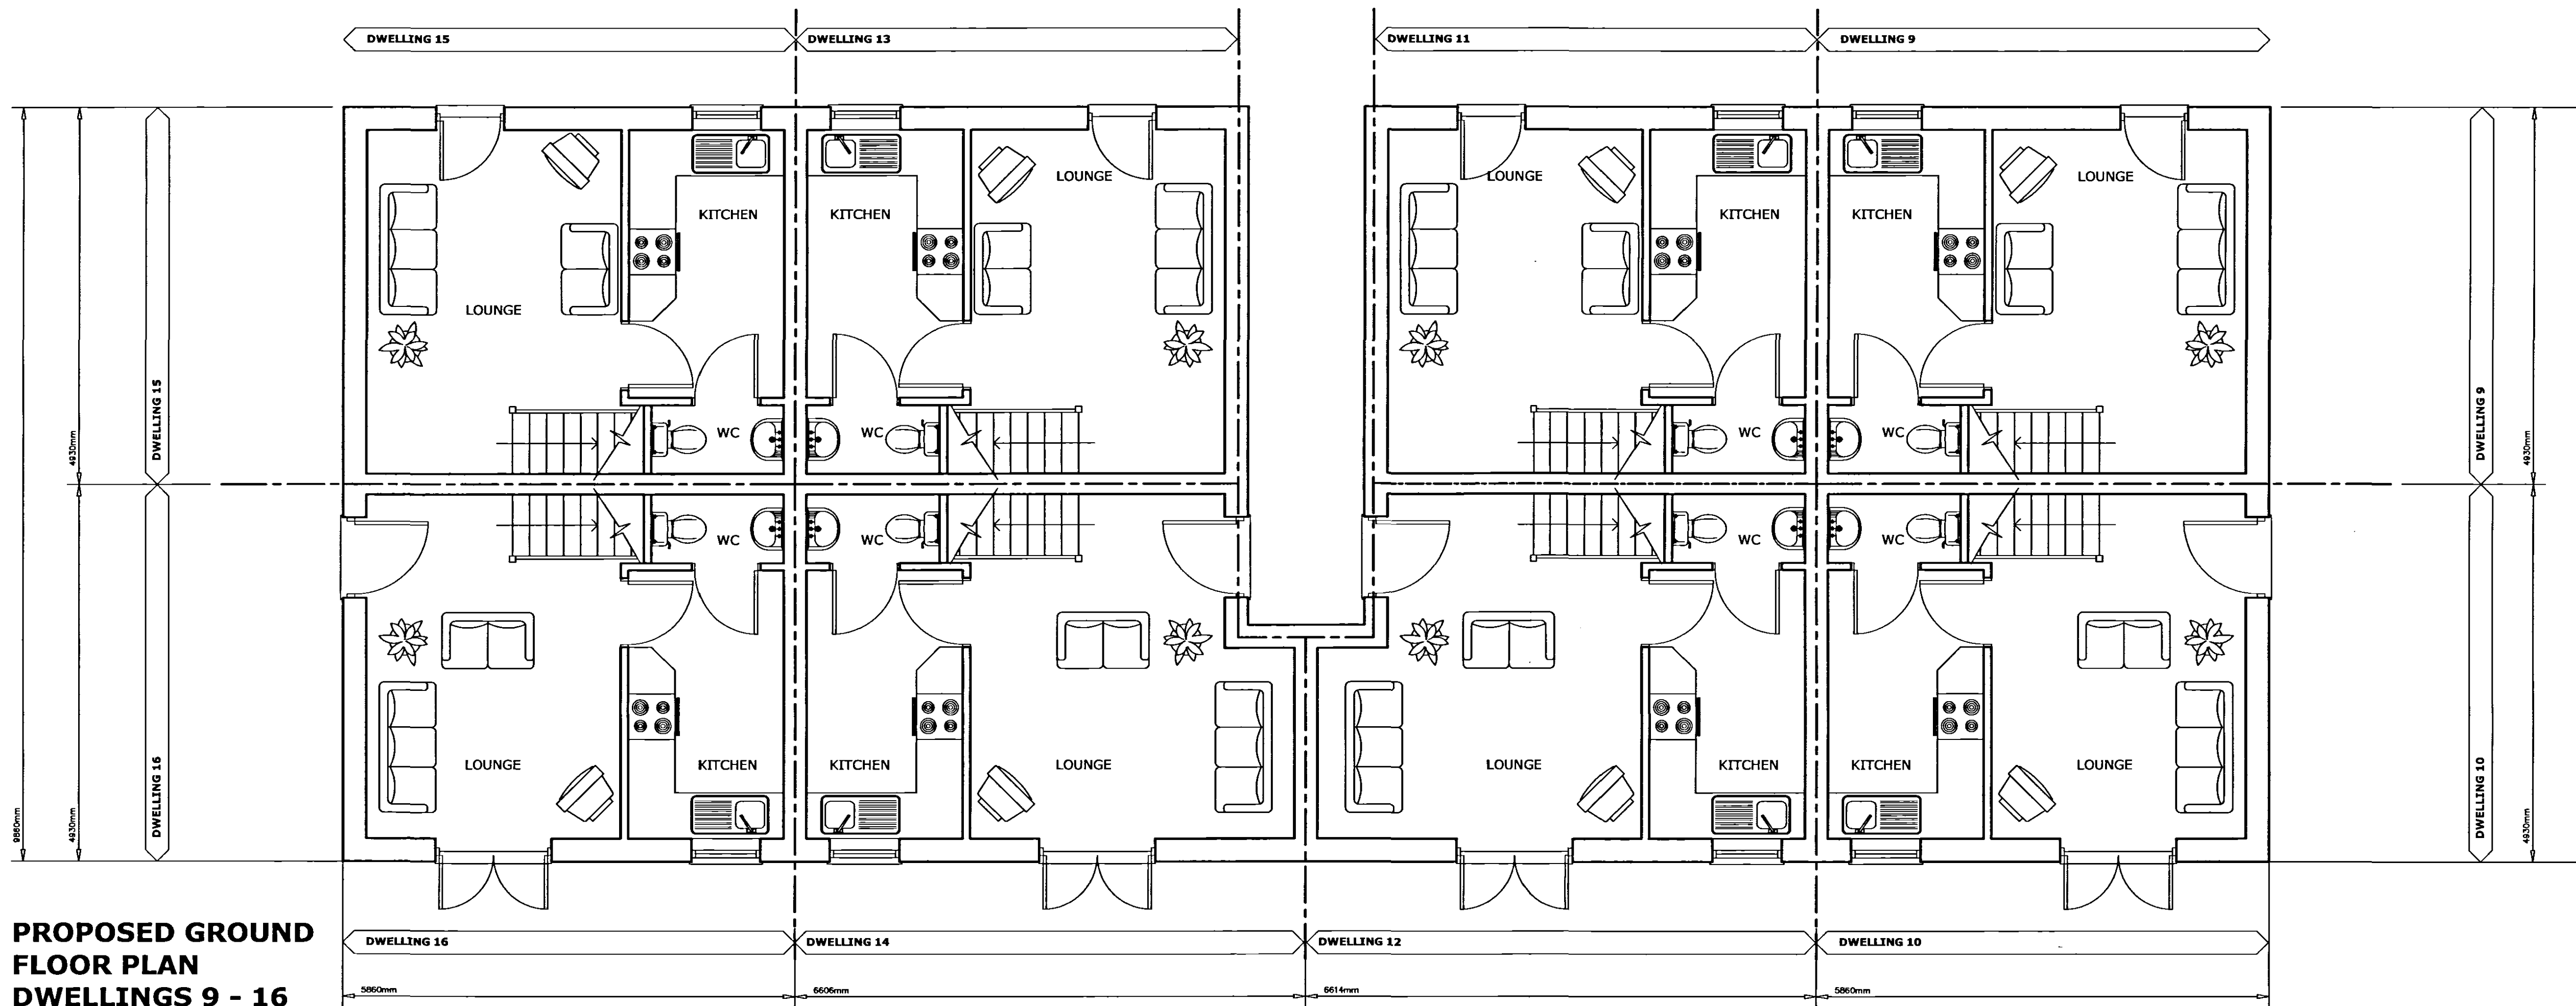

**PROPOSED GROUND FLOOR PLAN
DWELLINGS 9 - 16**
scale: 1:50

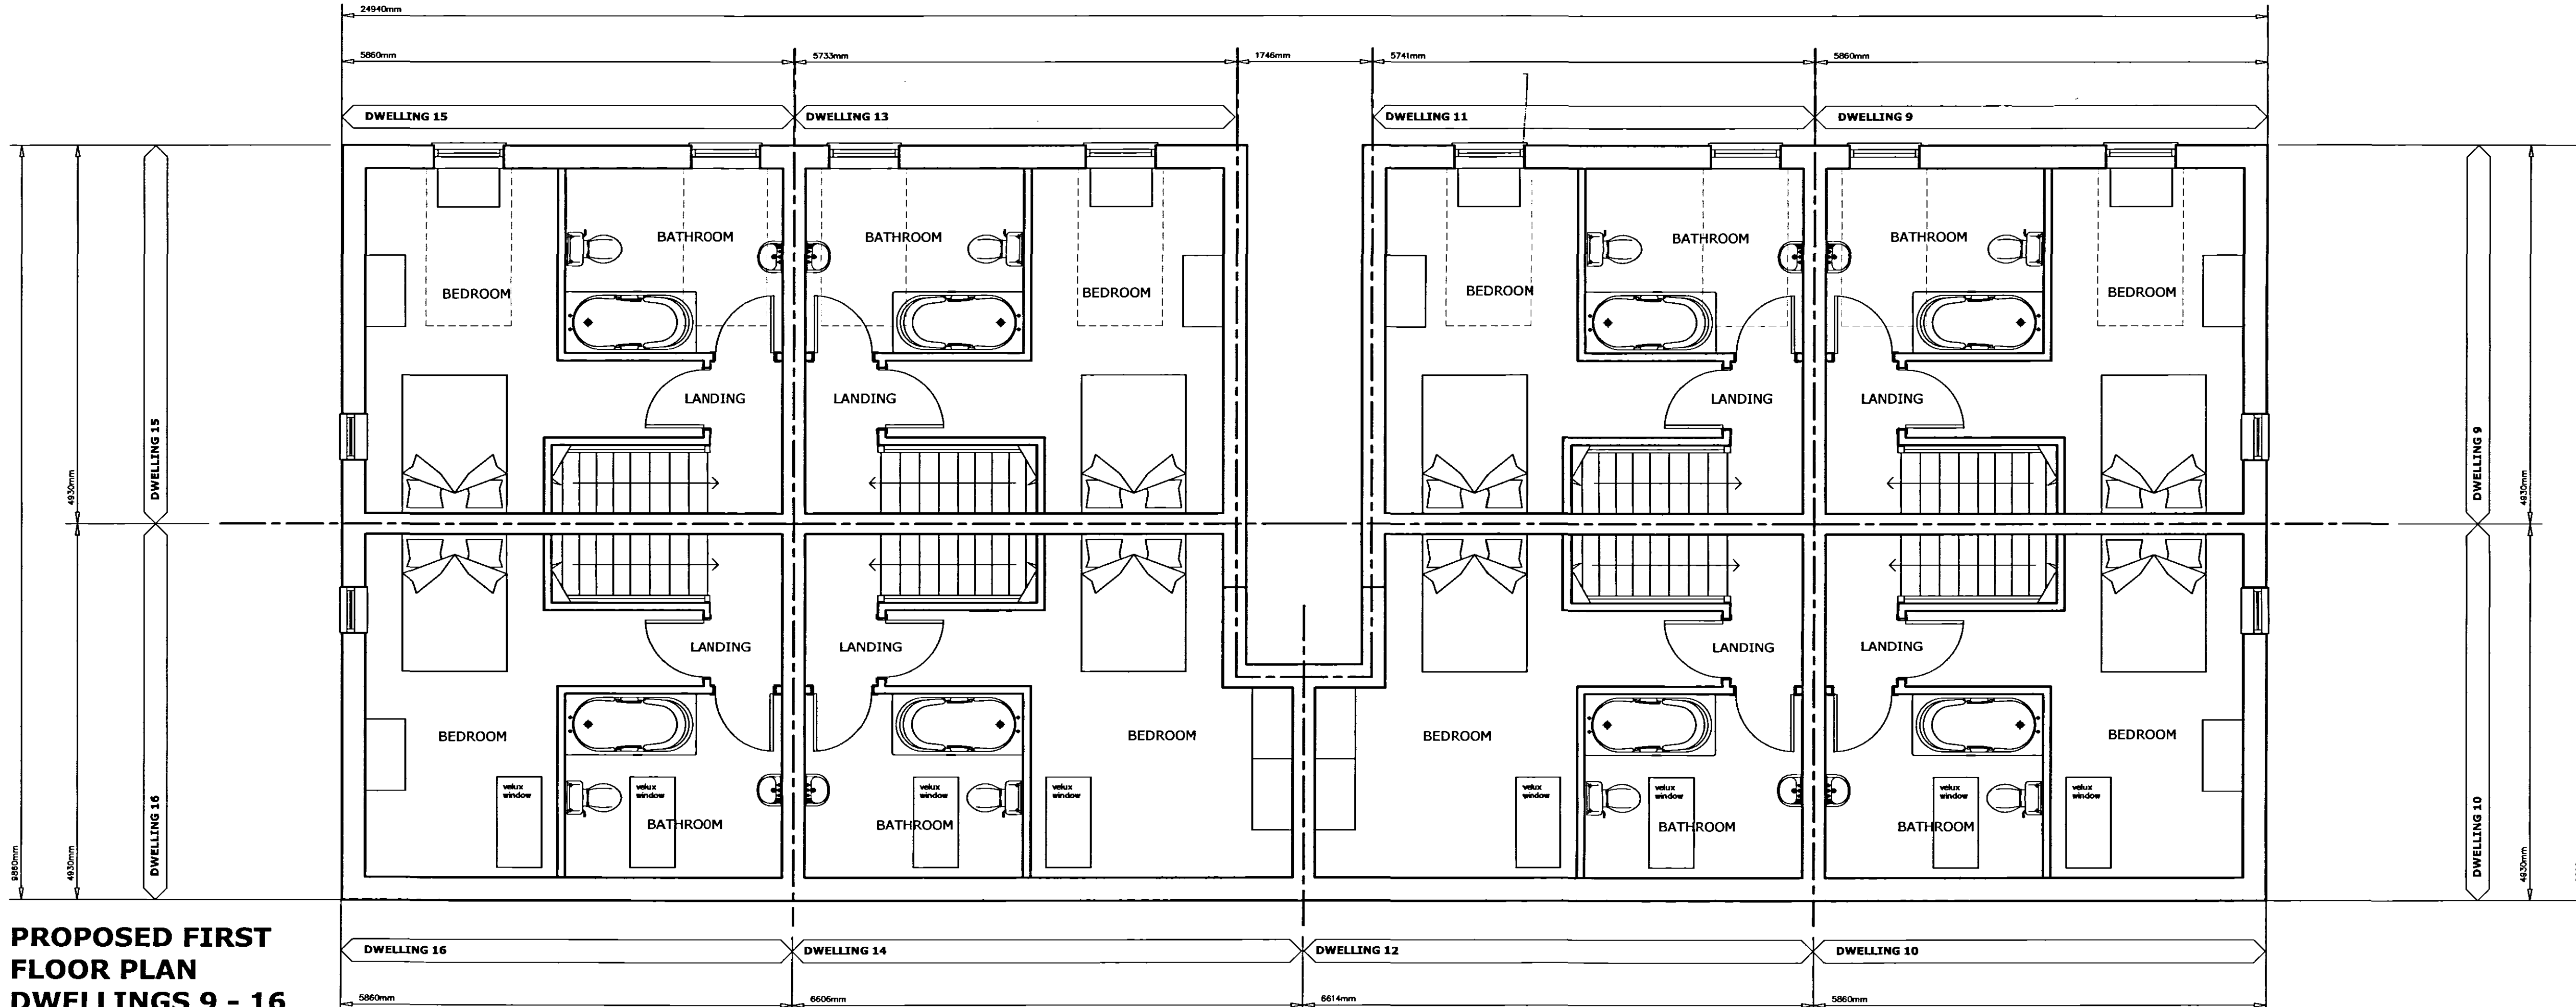

**PROPOSED FIRST FLOOR PLAN
DWELLINGS 9 - 16**
scale: 1:50

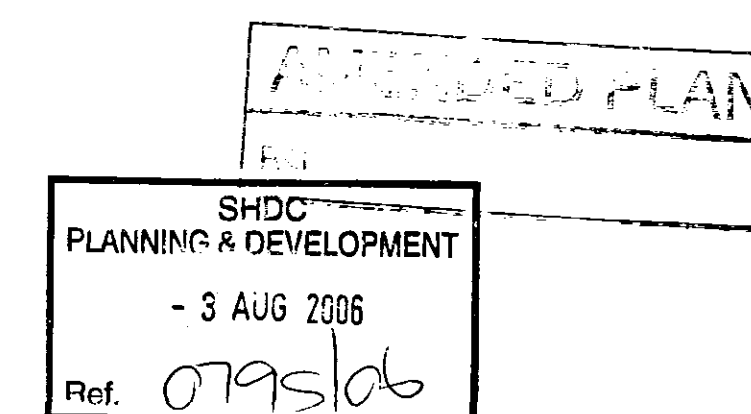

C	02.08.2006	DRAWING UPDATED WITH PLANNING OFFICER COMMENTS
B	20.05.2006	DRAWING UPDATED FOR PLANNING SUBMISSION
A	24.04.2006	DRAWING UPDATED WITH PLANNING OFFICER COMMENTS

Revisions

Preliminary For Construction

David Trundley Design Services Limited

Salgate Barn, Islington Road, Tilney All Saints, King's Lynn, Norfolk, PE34 4RY
Tel: 01553 617700 Fax: 01553 617874 Email: enquiries@trundleydesign.co.uk

Project Title:

DUMMOND DEVELOPMENTS LIMITED

PROPOSED REDEVELOPMENT OF EXISTING REDUNDANT HEALTH CARE CENTRE FOR RESIDENTIAL USE

Drawing Title:

PROPOSED GROUND & FIRST FLOOR PLANS DWELLINGS 1 - 16

Scale: 1:50 Date: FEB 2006 Drawn: TB

Drawing Number:

05-66-105C

Copyright: This drawing must not be re-issued, loaned or copied without the consent of David Trundley Design Services Limited. Do not scale this drawing, use only figured or grid dimensions. All dimensions to be checked by contractor on site.

DETACHED PLAN