


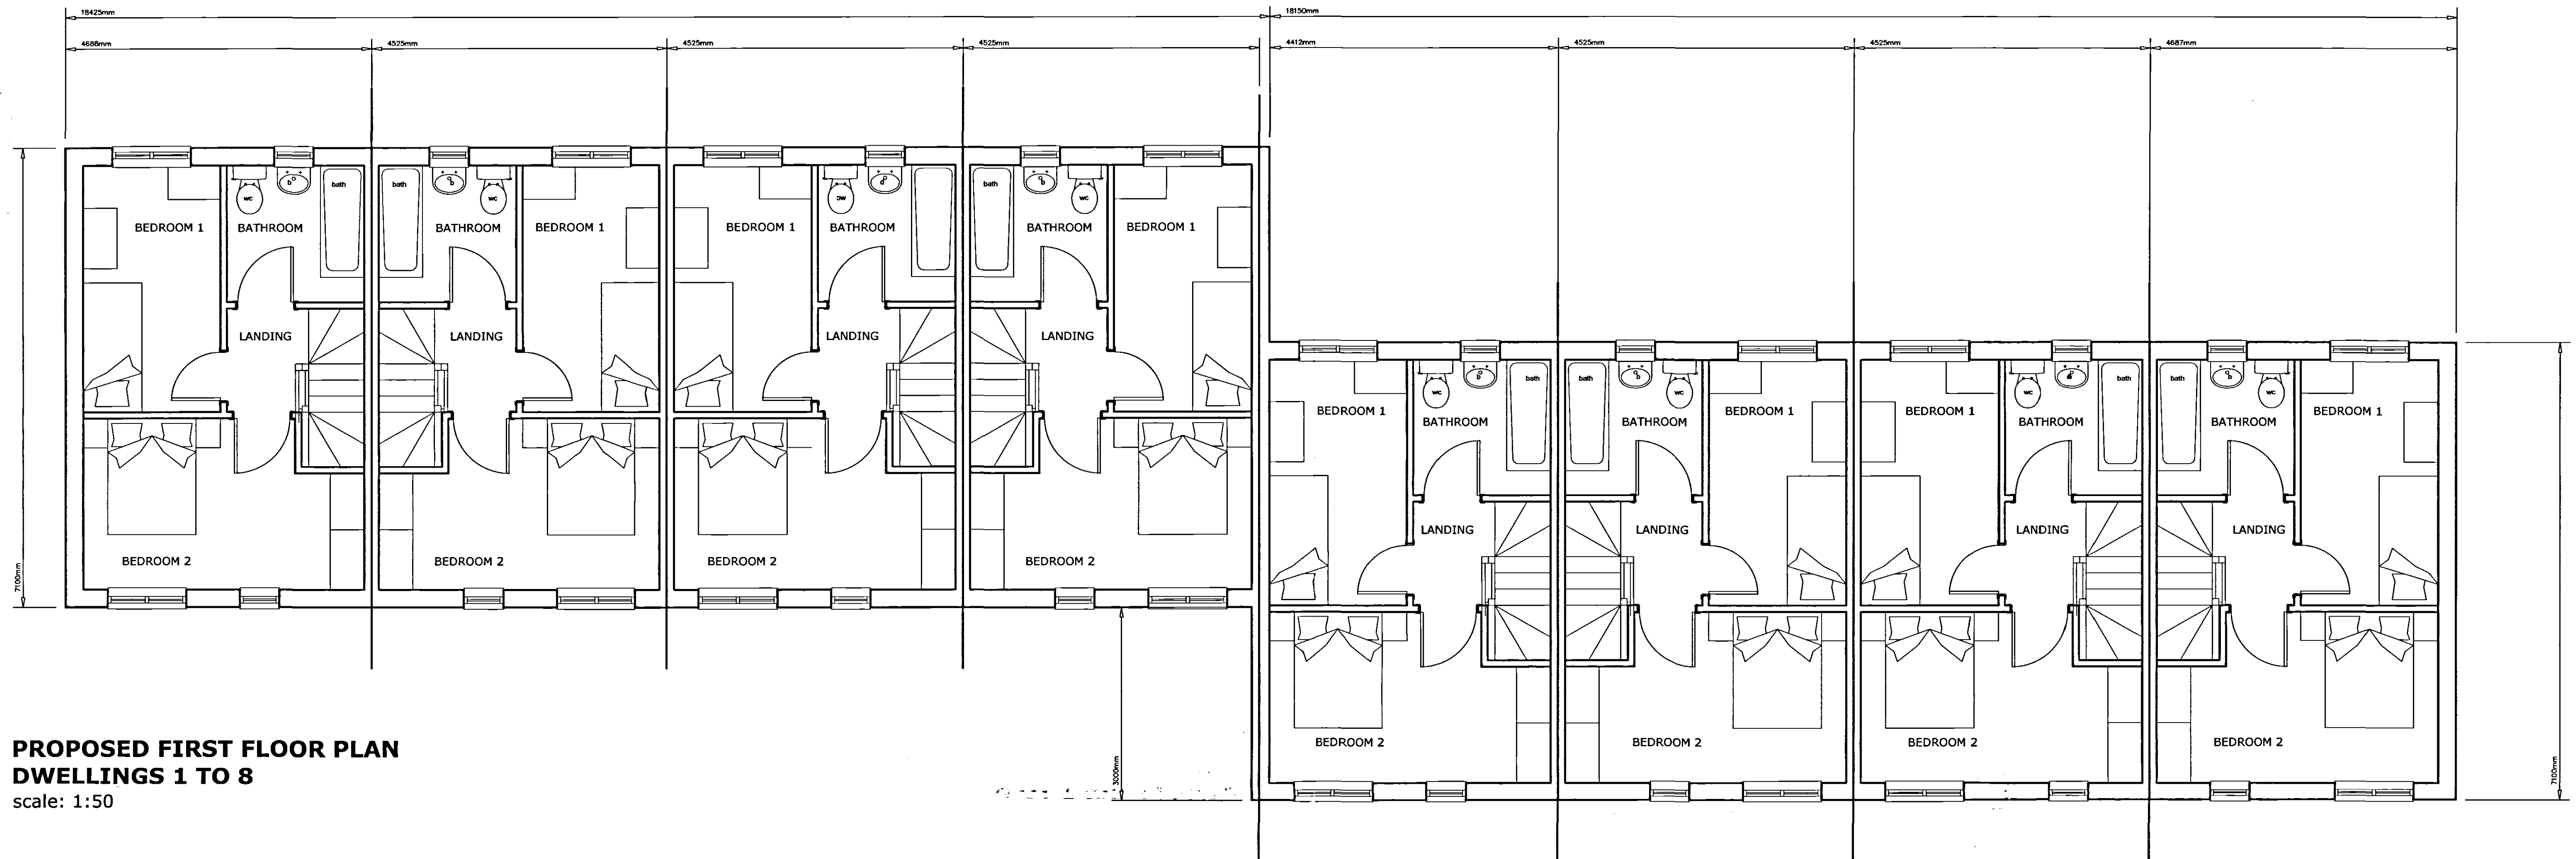

**PROPOSED FIRST FLOOR PLAN  
DWELLINGS 1 TO 8**  
scale: 1:50

SHDC  
PLANNING & DEVELOPMENT  
- 7 JUN 2006  
Ref. 0795106

|             |            |                                                |
|-------------|------------|------------------------------------------------|
| B           | 20.05.2006 | DRAWING UPDATED FOR PLANNING APPLICATION       |
| A           | 24.04.2006 | DRAWING UPDATED WITH PLANNING OFFICER COMMENTS |
| Revisions   |            |                                                |
| Preliminary |            | For Construction                               |

David Trundle Design  
Services Limited

Chartered Institute of  
Architectural Technologists

Salgate Barn, Islington Road, Tilney All Saints, King's Lynn, Norfolk. PE34 4RY  
Tel: 01553 617700 Fax: 01553 617874 Email: enquiries@dttrundle.com

Project Title:  
DRUMMOND DEVELOPMENTS LIMITED

PROPOSED REDEVELOPMENT OF EXISTING  
REDUNDANT HEALTH CARE CENTRE FOR  
RESIDENTIAL USE

Drawing Title:  
PROPOSED FIRST FLOOR LAYOUT PLANS  
DWELLINGS 1 - 8

Scale: 1:50 Date: FEB 2006 Drawn: TB

Drawing Number:  
05-66-103B

Copyright:  
This drawing must not be re-issued, loaned or copied without the consent of  
David Trundle Design Services Limited. Do not scale this drawing, use only  
figured or grid dimensions. All dimensions to be checked by contractor on site

DETERMINED  
PLAN