


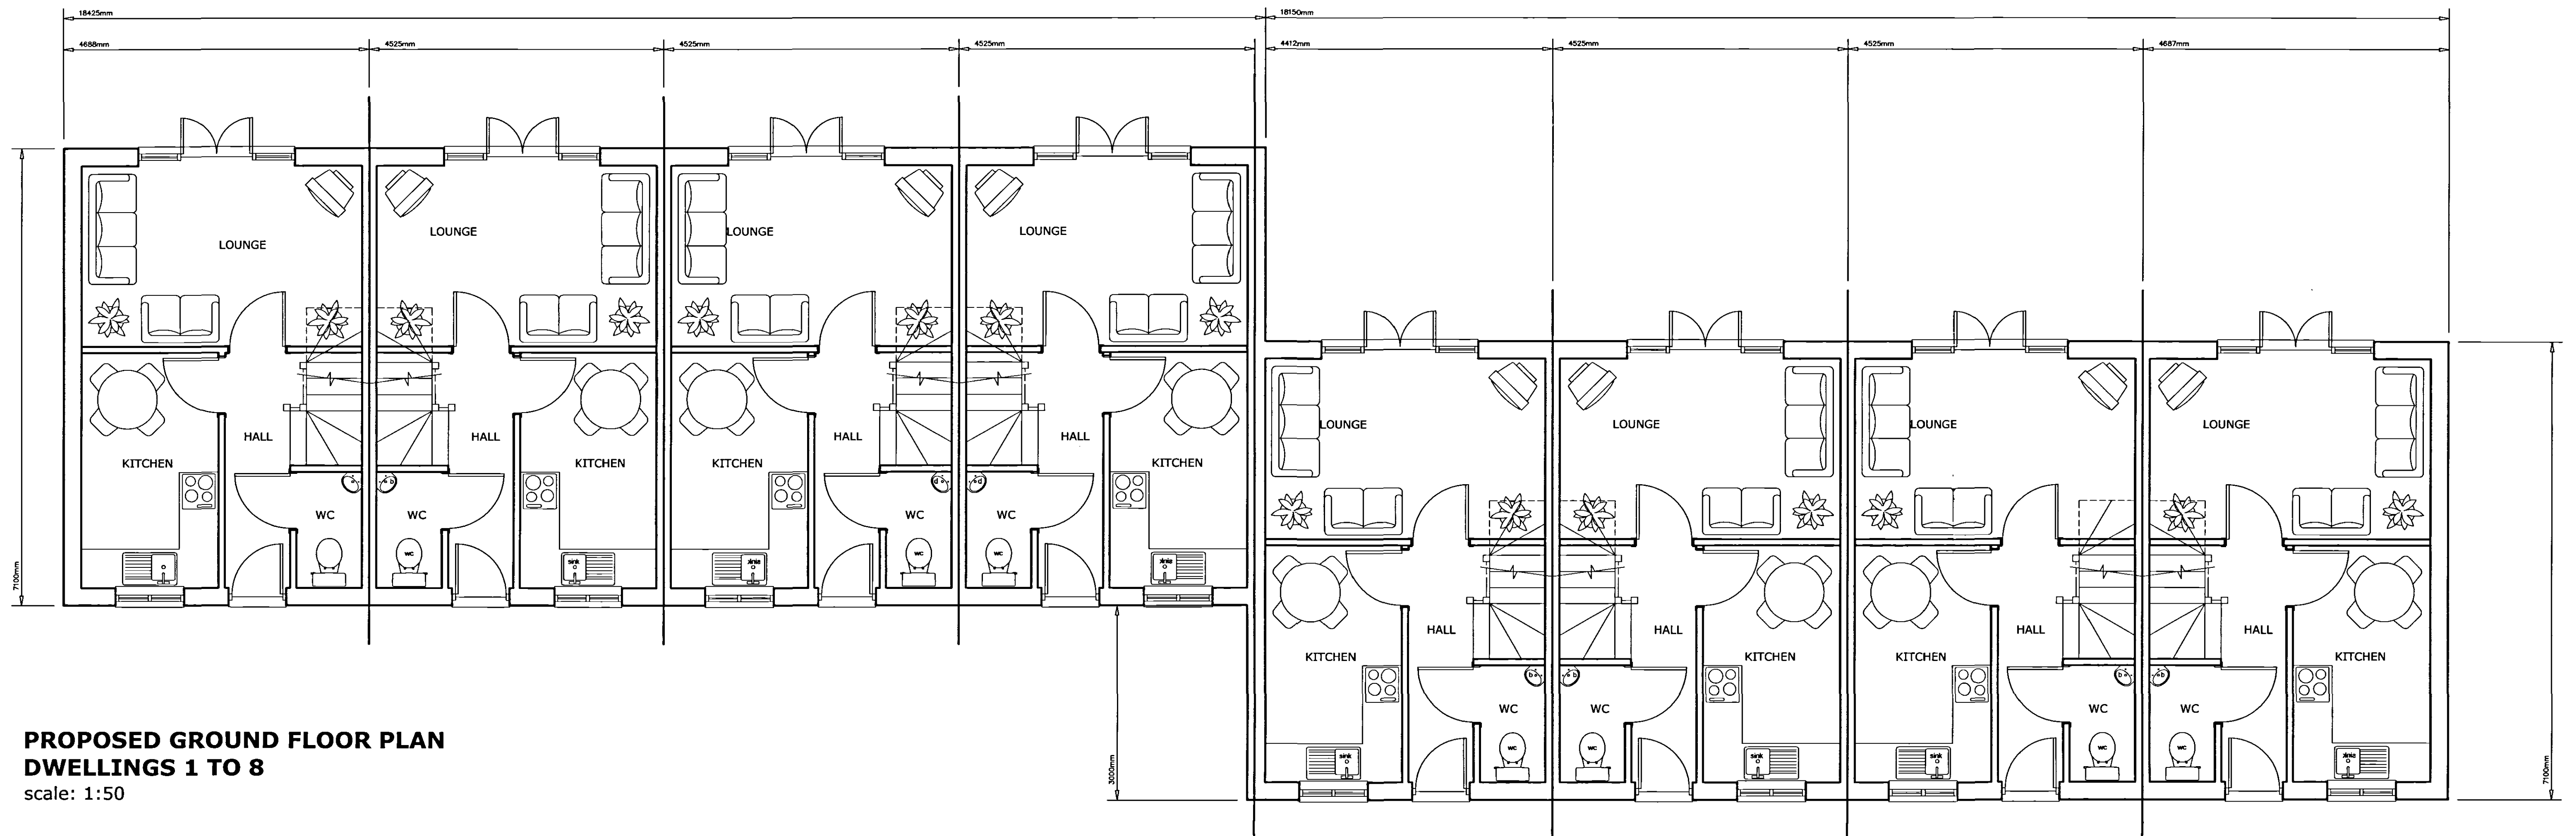

**PROPOSED GROUND FLOOR PLAN
DWELLINGS 1 TO 8**
scale: 1:50

SHDC
PLANNING & DEVELOPMENT
- 7 JUN 2006
Ref. 0795106

B	20.05.2006	DRAWING UPDATED FOR PLANNING APPLICATION
A	24.04.2006	DRAWING UPDATED WITH PLANNING OFFICER COMMENTS
Revisions		
Preliminary		For Construction

**David Trundle Design
Services Limited**

Chartered Institute of
Architectural Technologists

Salgate Barn, Idington Road, Tilney All Saints, King's Lynn, Norfolk. PE34 4RY
Tel: 01553 617700 Fax: 01553 617874 Email: enquiries@dttrundleysdesign.co.uk

Project Title:
DRUMMOND DEVELOPMENTS LIMITED

**PROPOSED REDEVELOPMENT OF EXISTING
REDUNDANT HEALTH CARE CENTRE FOR
RESIDENTIAL USE**

Drawing Title:
**PROPOSED GROUND FLOOR LAYOUT PLANS
DWELLINGS 1 - 8**

Scale: 1:50 Date: FEB 2006 Drawn: TB

Drawing Number:
05-66-102B

Copyright:
This drawing must not be re-issued, loaned or copied without the consent of
David Trundle Design Services Limited. Do not scale this drawing, use only
figured or grid dimensions. All dimensions to be checked by contractor on site

**DETERMINED
PLAN**