


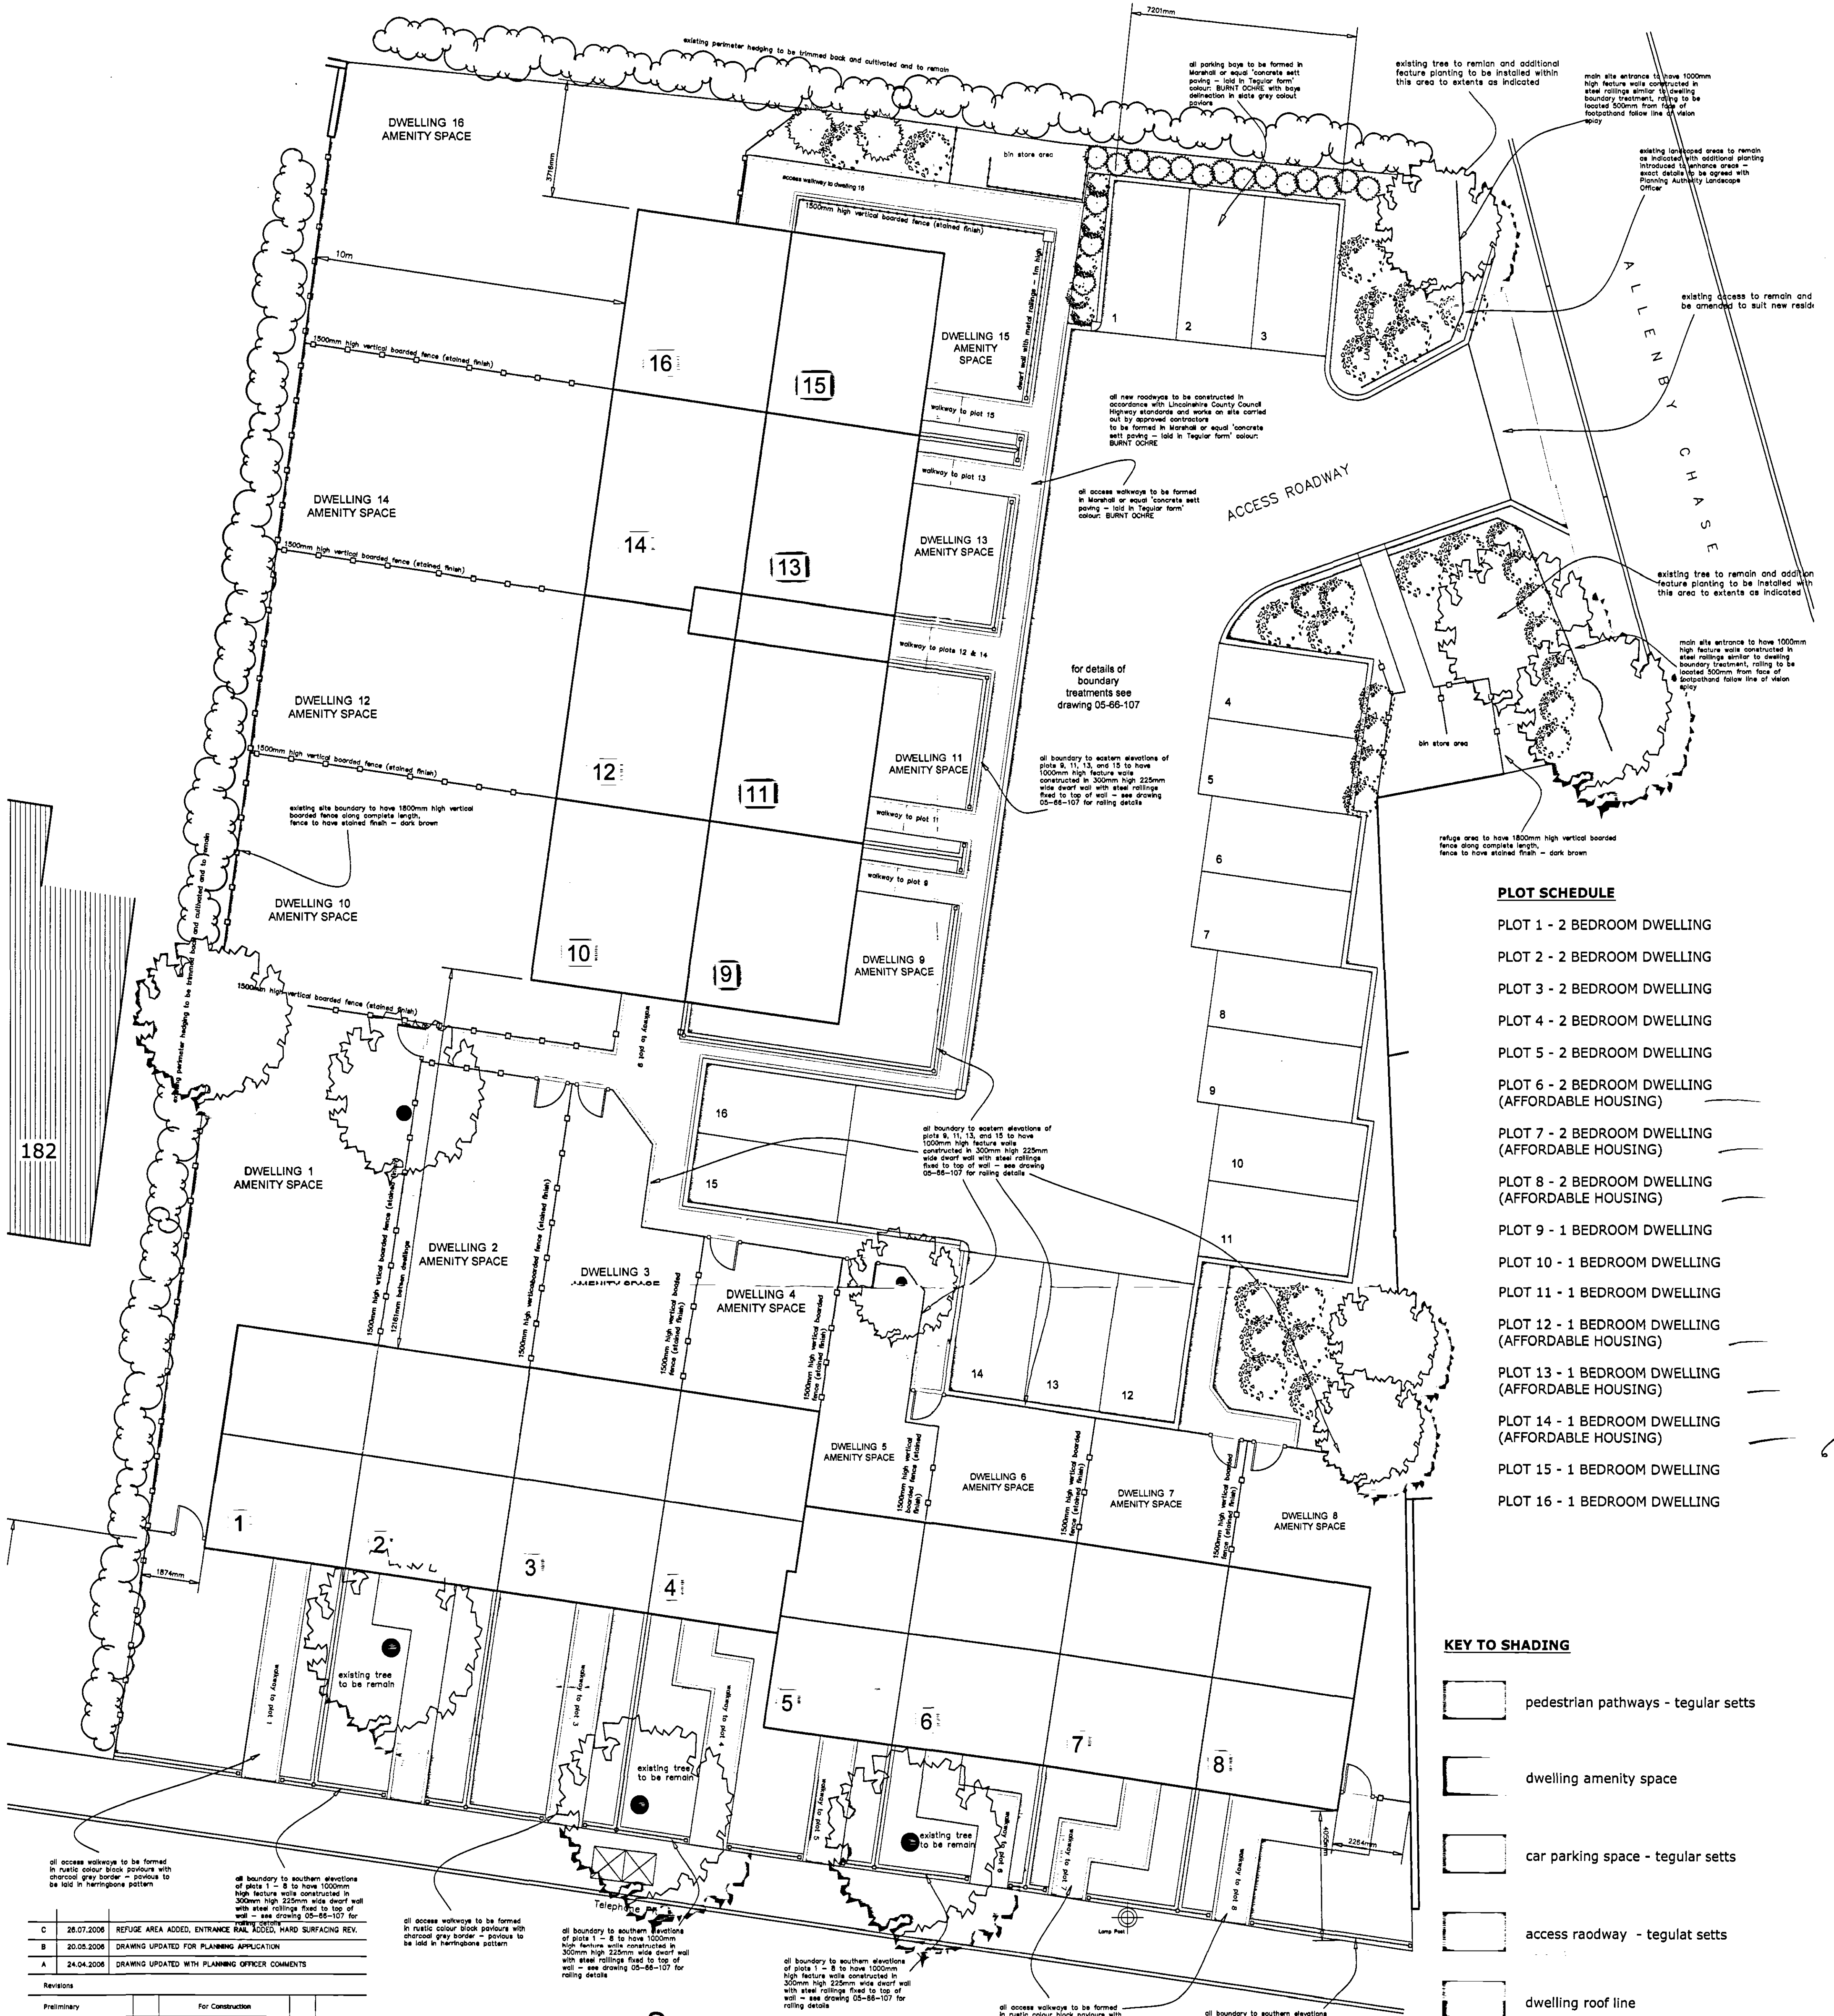

David Trundle Design
Services Limited

Chartered Institute of
Architectural Technologists

Salgate Barn, Islington Road, Tilney All Saints, King's Lynn, Norfolk, PE34 4RY
Tel: 01553 617700 Fax: 01553 617874 Email: enquiries@trundleddesign.co.uk

Project Title:
DRUMMOND DEVELOPMENTS LIMITED

PROPOSED REDEVELOPMENT OF EXISTING
REDUNDANT HEALTH CARE CENTRE FOR
RESIDENTIAL USE

Drawing Title:
PROPOSED SITE PLAN

Scale: 1:100 Date: FEB 2006 Drawn: TB

Drawing Number:
05-66-101C

Copyright:
This drawing must not be re-issued, loaned or copied without the consent of
David Trundle Design Services Limited. Do not scale this drawing, use only
figured or grid dimensions. All dimensions to be checked by contractor on site

SUTTON ROAD

DETERMINED
PLAN

AMENDED PLAN
Ref.

SHDC
PLANNING & DEVELOPMENT
- 3 AUG 2006
Ref. 0795106

PROPOSED SITE PLAN
SCALE 1:100

