


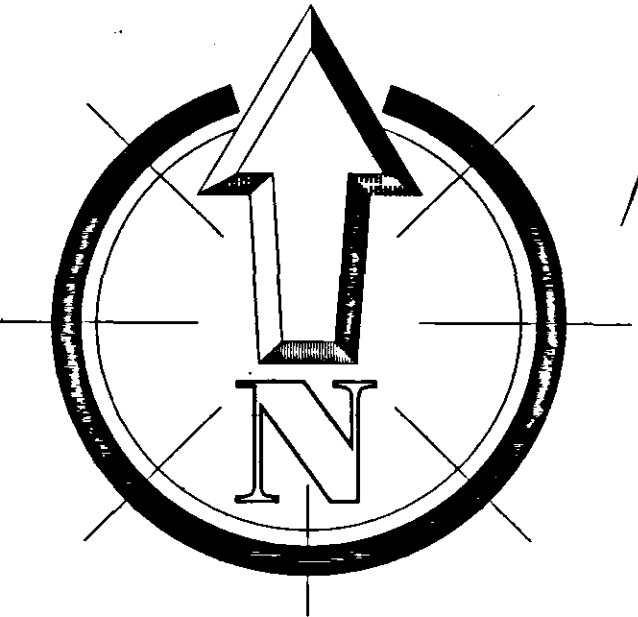

PLOT SCHEDULE

- PLOT 1 - 2 BEDROOM DWELLING
- PLOT 2 - 2 BEDROOM DWELLING
- PLOT 3 - 2 BEDROOM DWELLING
- PLOT 4 - 2 BEDROOM DWELLING
- PLOT 5 - 2 BEDROOM DWELLING
- PLOT 6 - 2 BEDROOM DWELLING (AFFORDABLE HOUSING)
- PLOT 7 - 2 BEDROOM DWELLING (AFFORDABLE HOUSING)
- PLOT 8 - 2 BEDROOM DWELLING (AFFORDABLE HOUSING)
- PLOT 9 - 1 BEDROOM DWELLING
- PLOT 10 - 1 BEDROOM DWELLING
- PLOT 11 - 1 BEDROOM DWELLING
- PLOT 12 - 1 BEDROOM DWELLING (AFFORDABLE HOUSING)
- PLOT 13 - 1 BEDROOM DWELLING (AFFORDABLE HOUSING)
- PLOT 14 - 1 BEDROOM DWELLING (AFFORDABLE HOUSING)
- PLOT 15 - 1 BEDROOM DWELLING
- PLOT 16 - 1 BEDROOM DWELLING

KEY TO SHADING

- pedestrian pathways - block pavements
- grassed/ landscaped areas
- dwelling amenity space
- car parking space - block pavements
- access roadway - tarmac finish
- dwelling roof line

PROPOSED SITE PLAN

SCALE 1:125

A	24.04.2006	DRAWING UPDATED WITH PLANNING OFFICER COMMENTS
Revisions		
Preliminary		For Construction

David Trundle Design Services Limited
Chartered Institute of Architectural Technicians

Salgate Barn, Islington Road, Tilney All Saints, King's Lynn, Norfolk, PE34 4RY
Tel: 01553 617700 Fax: 01553 617874 Email: enquiries@trundleysdesign.co.uk

Project Title:
DRUMMOND DEVELOPMENTS LIMITED

PROPOSED REDEVELOPMENT OF EXISTING REDUNDANT HEALTH CARE CENTRE FOR RESIDENTIAL USE

Drawing Title:
PROPOSED SITE PLAN

Scale: 1:125 Date: FEB 2006 Drawn: TB

Drawing Number:
05-66-101A

Copyright:
This drawing must not be re-issued, loaned or copied without the consent of David Trundle Design Services Limited. Do not scale this drawing, use only figured or grid dimensions. All dimensions to be checked by contractor on site