


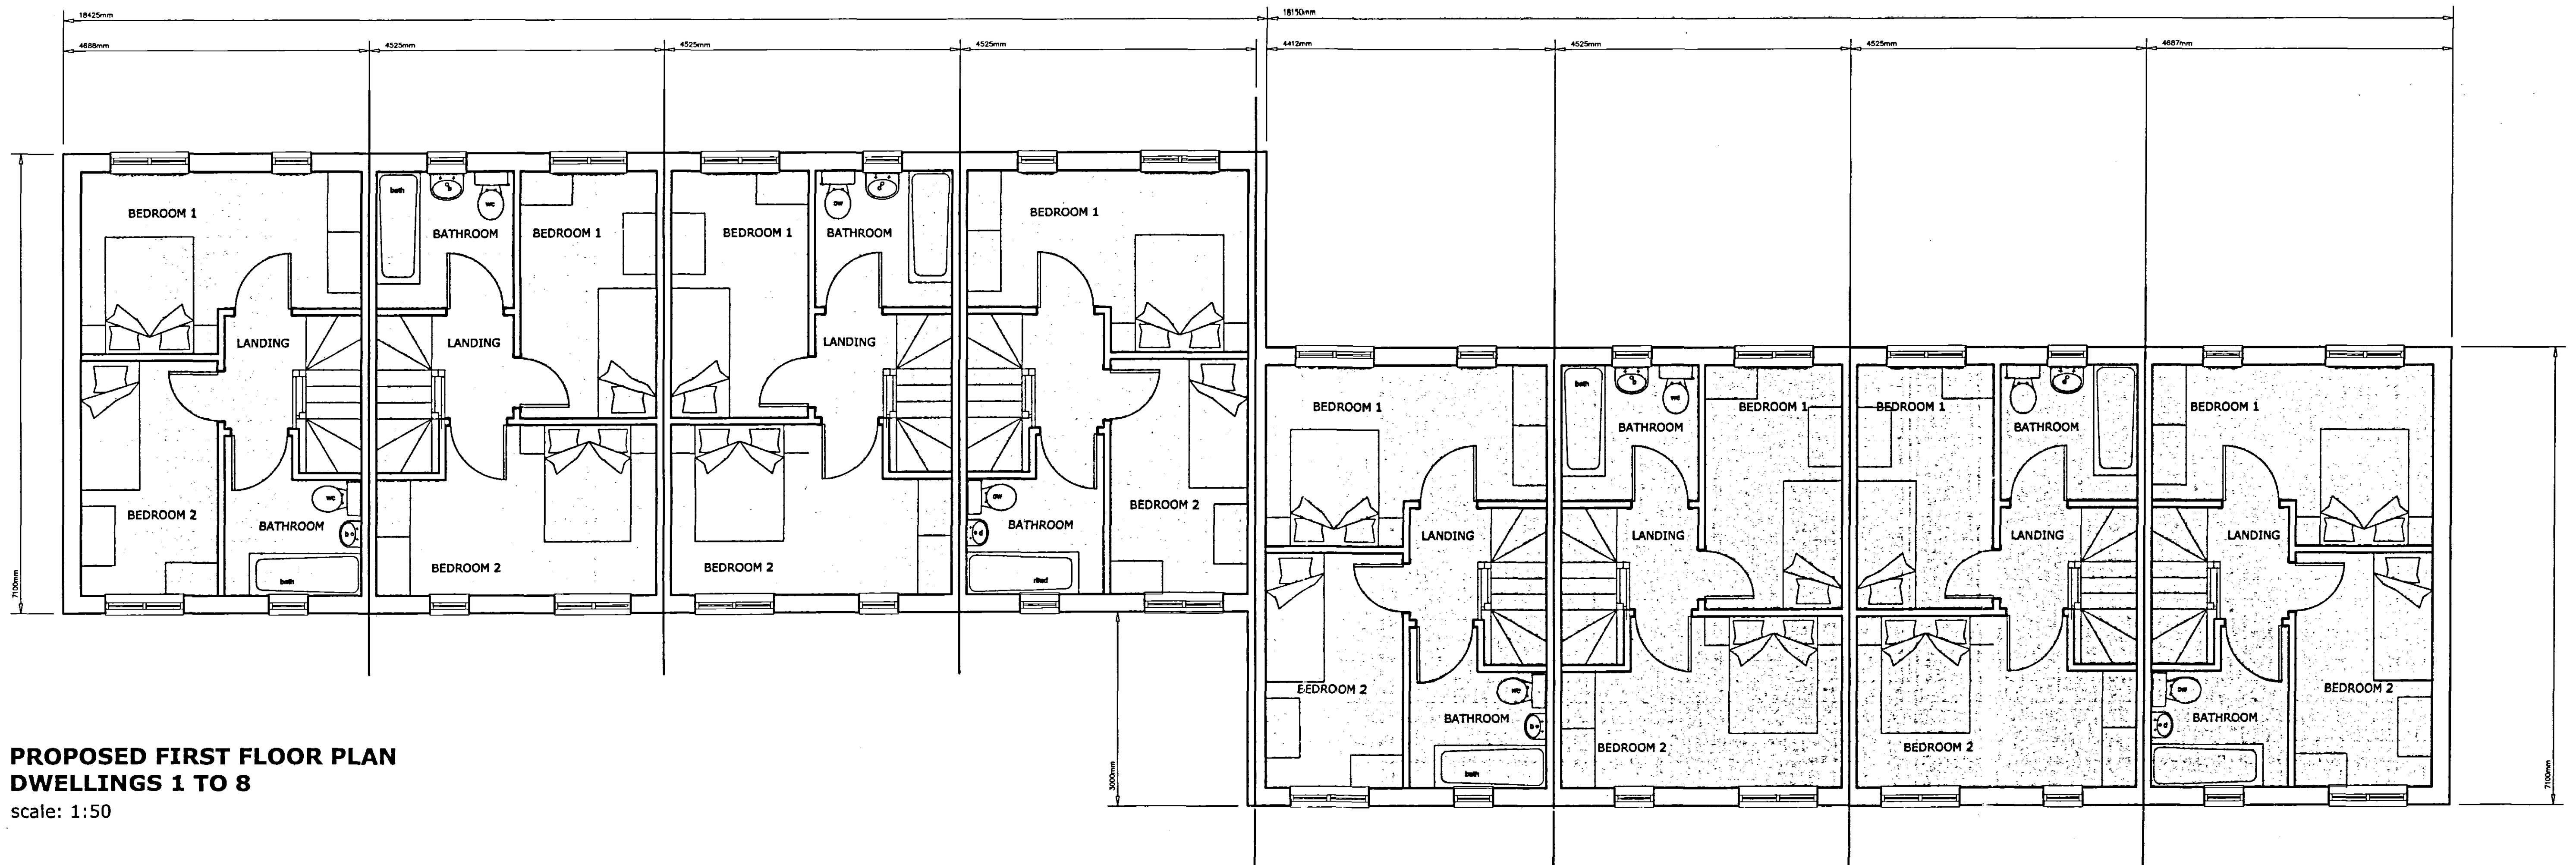

**PROPOSED FIRST FLOOR PLAN
DWELLINGS 1 TO 8**
scale: 1:50

Revisions	
Preliminary	For Construction

**David Trundle Design
Services Limited**

Chartered Institute of
Architectural Technologists

Salgate Barn, Islington Road, Tilney All Saints, King's Lynn, Norfolk. PE34 4RY
Tel: 01553 617700 Fax: 01553 617874 Email: enquiries@ctrundleydesign.co.uk

Project Title:

DRUMMOND DEVELOPMENTS LIMITED

PROPOSED REDEVELOPMENT OF EXISTING
REDUNDANT HEALTH CARE CENTRE FOR
RESIDENTIAL USE

Drawing Title:

**PROPOSED FIRST FLOOR LAYOUT PLANS
DWELLINGS 1 - 8**

Scale:	Date:	Drawn:
1:50	FEB 2006	TB

Drawing Number:

05-66-103

Copyright:
This drawing must not be re-issued, loaned or copied without the consent of
David Trundle Design Services Limited. Do not scale this drawing, use only
figured or grid dimensions. All dimensions to be checked by contractor on site