


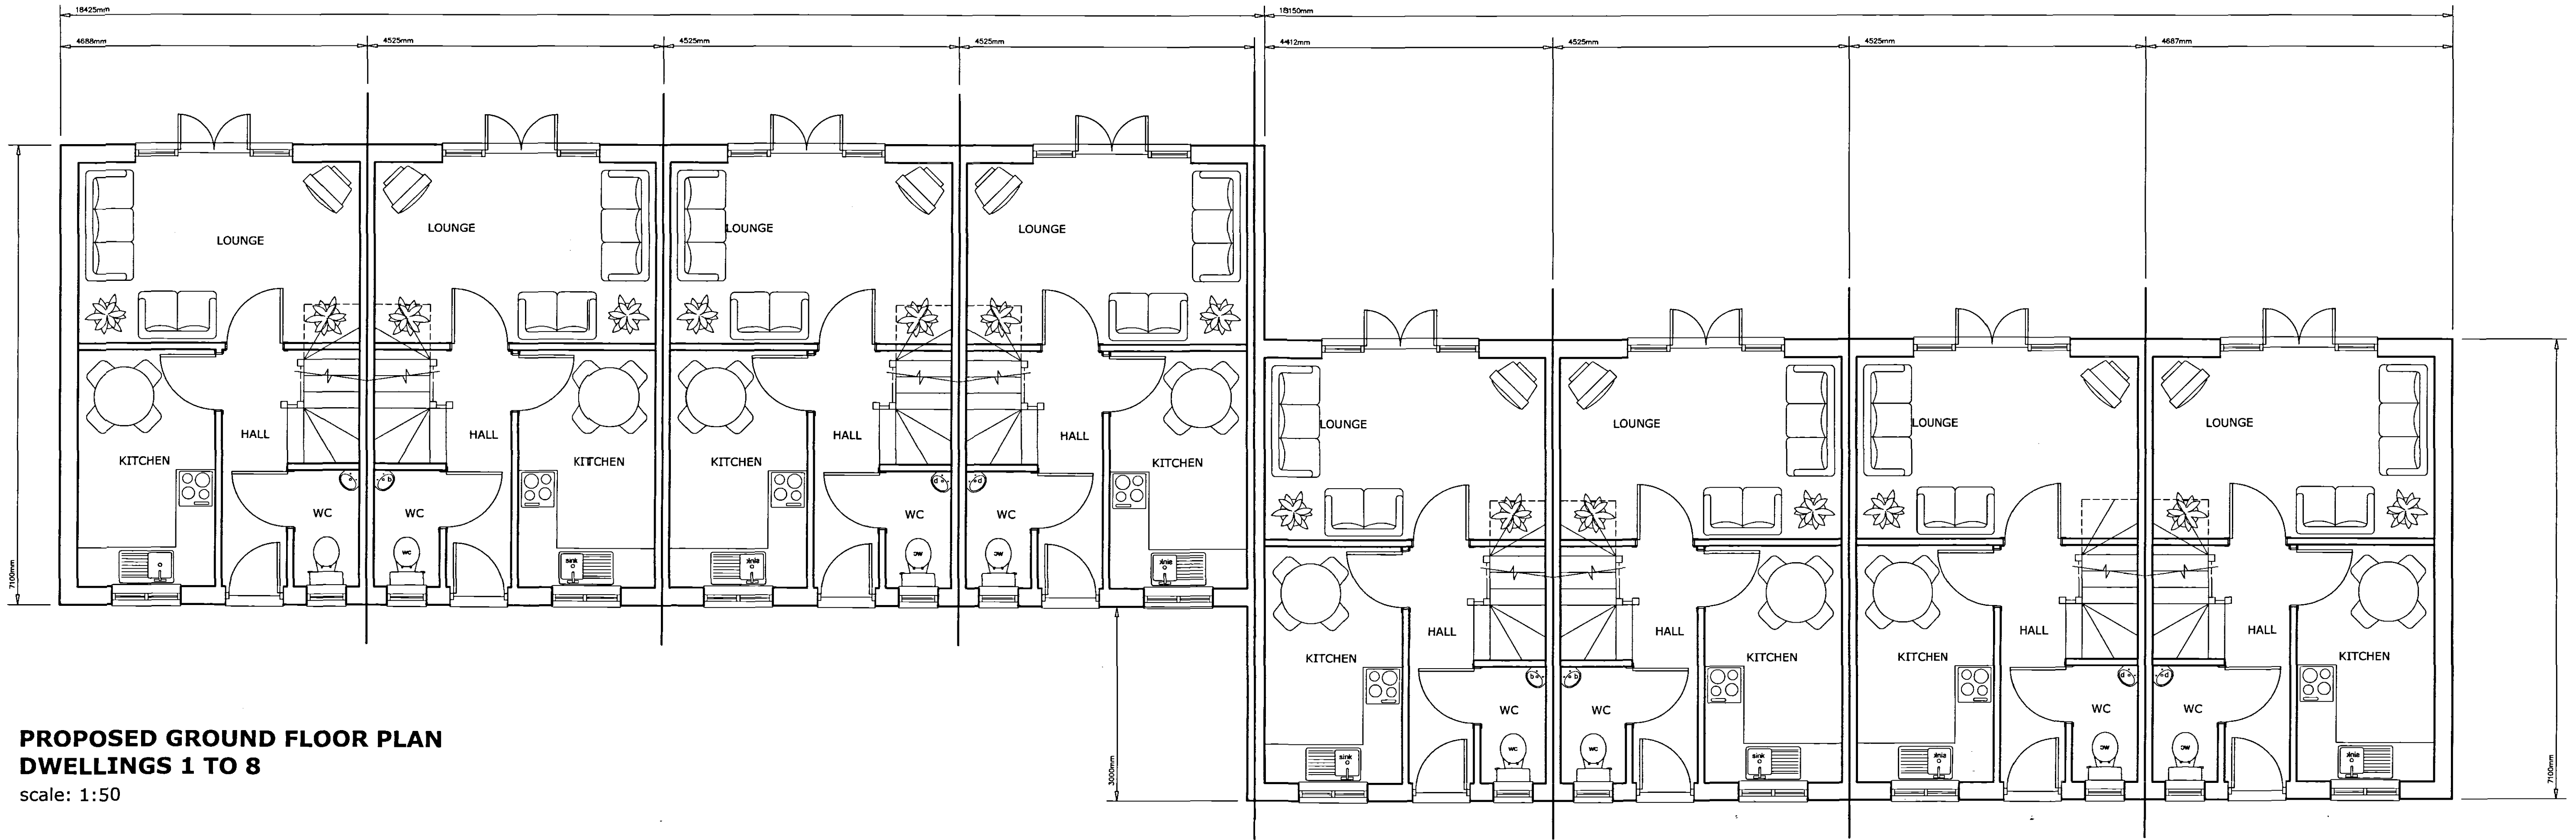

**PROPOSED GROUND FLOOR PLAN
DWELLINGS 1 TO 8**
scale: 1:50

Revisions		
Preliminary		For Construction

**David Trundley Design
Services Limited**



Salgate Barn, Islington Road, Tilney All Saints, King's Lynn, Norfolk. PE34 4RY
Tel: 01553 617700 Fax: 01553 617874 Email: enquiries@drummonddevelopment.co.uk

Project Title:
DRUMMOND DEVELOPMENTS LIMITED

**PROPOSED REDEVELOPMENT OF EXISTING
REDUNDANT HEALTH CARE CENTRE FOR
RESIDENTIAL USE**

Drawing Title:
**PROPOSED GROUND FLOOR LAYOUT PLANS
DWELLINGS 1 - 8**

Scale: 1:50 Date: FEB 2006 Drawn: TB

Drawing Number:
05-66-102

Copyright:
This drawing must not be re-issued, loaned or copied without the consent of
David Trundley Design Services Limited. Do not scale this drawing, use only
figured or grid dimensions. All dimensions to be checked by contractor on site