


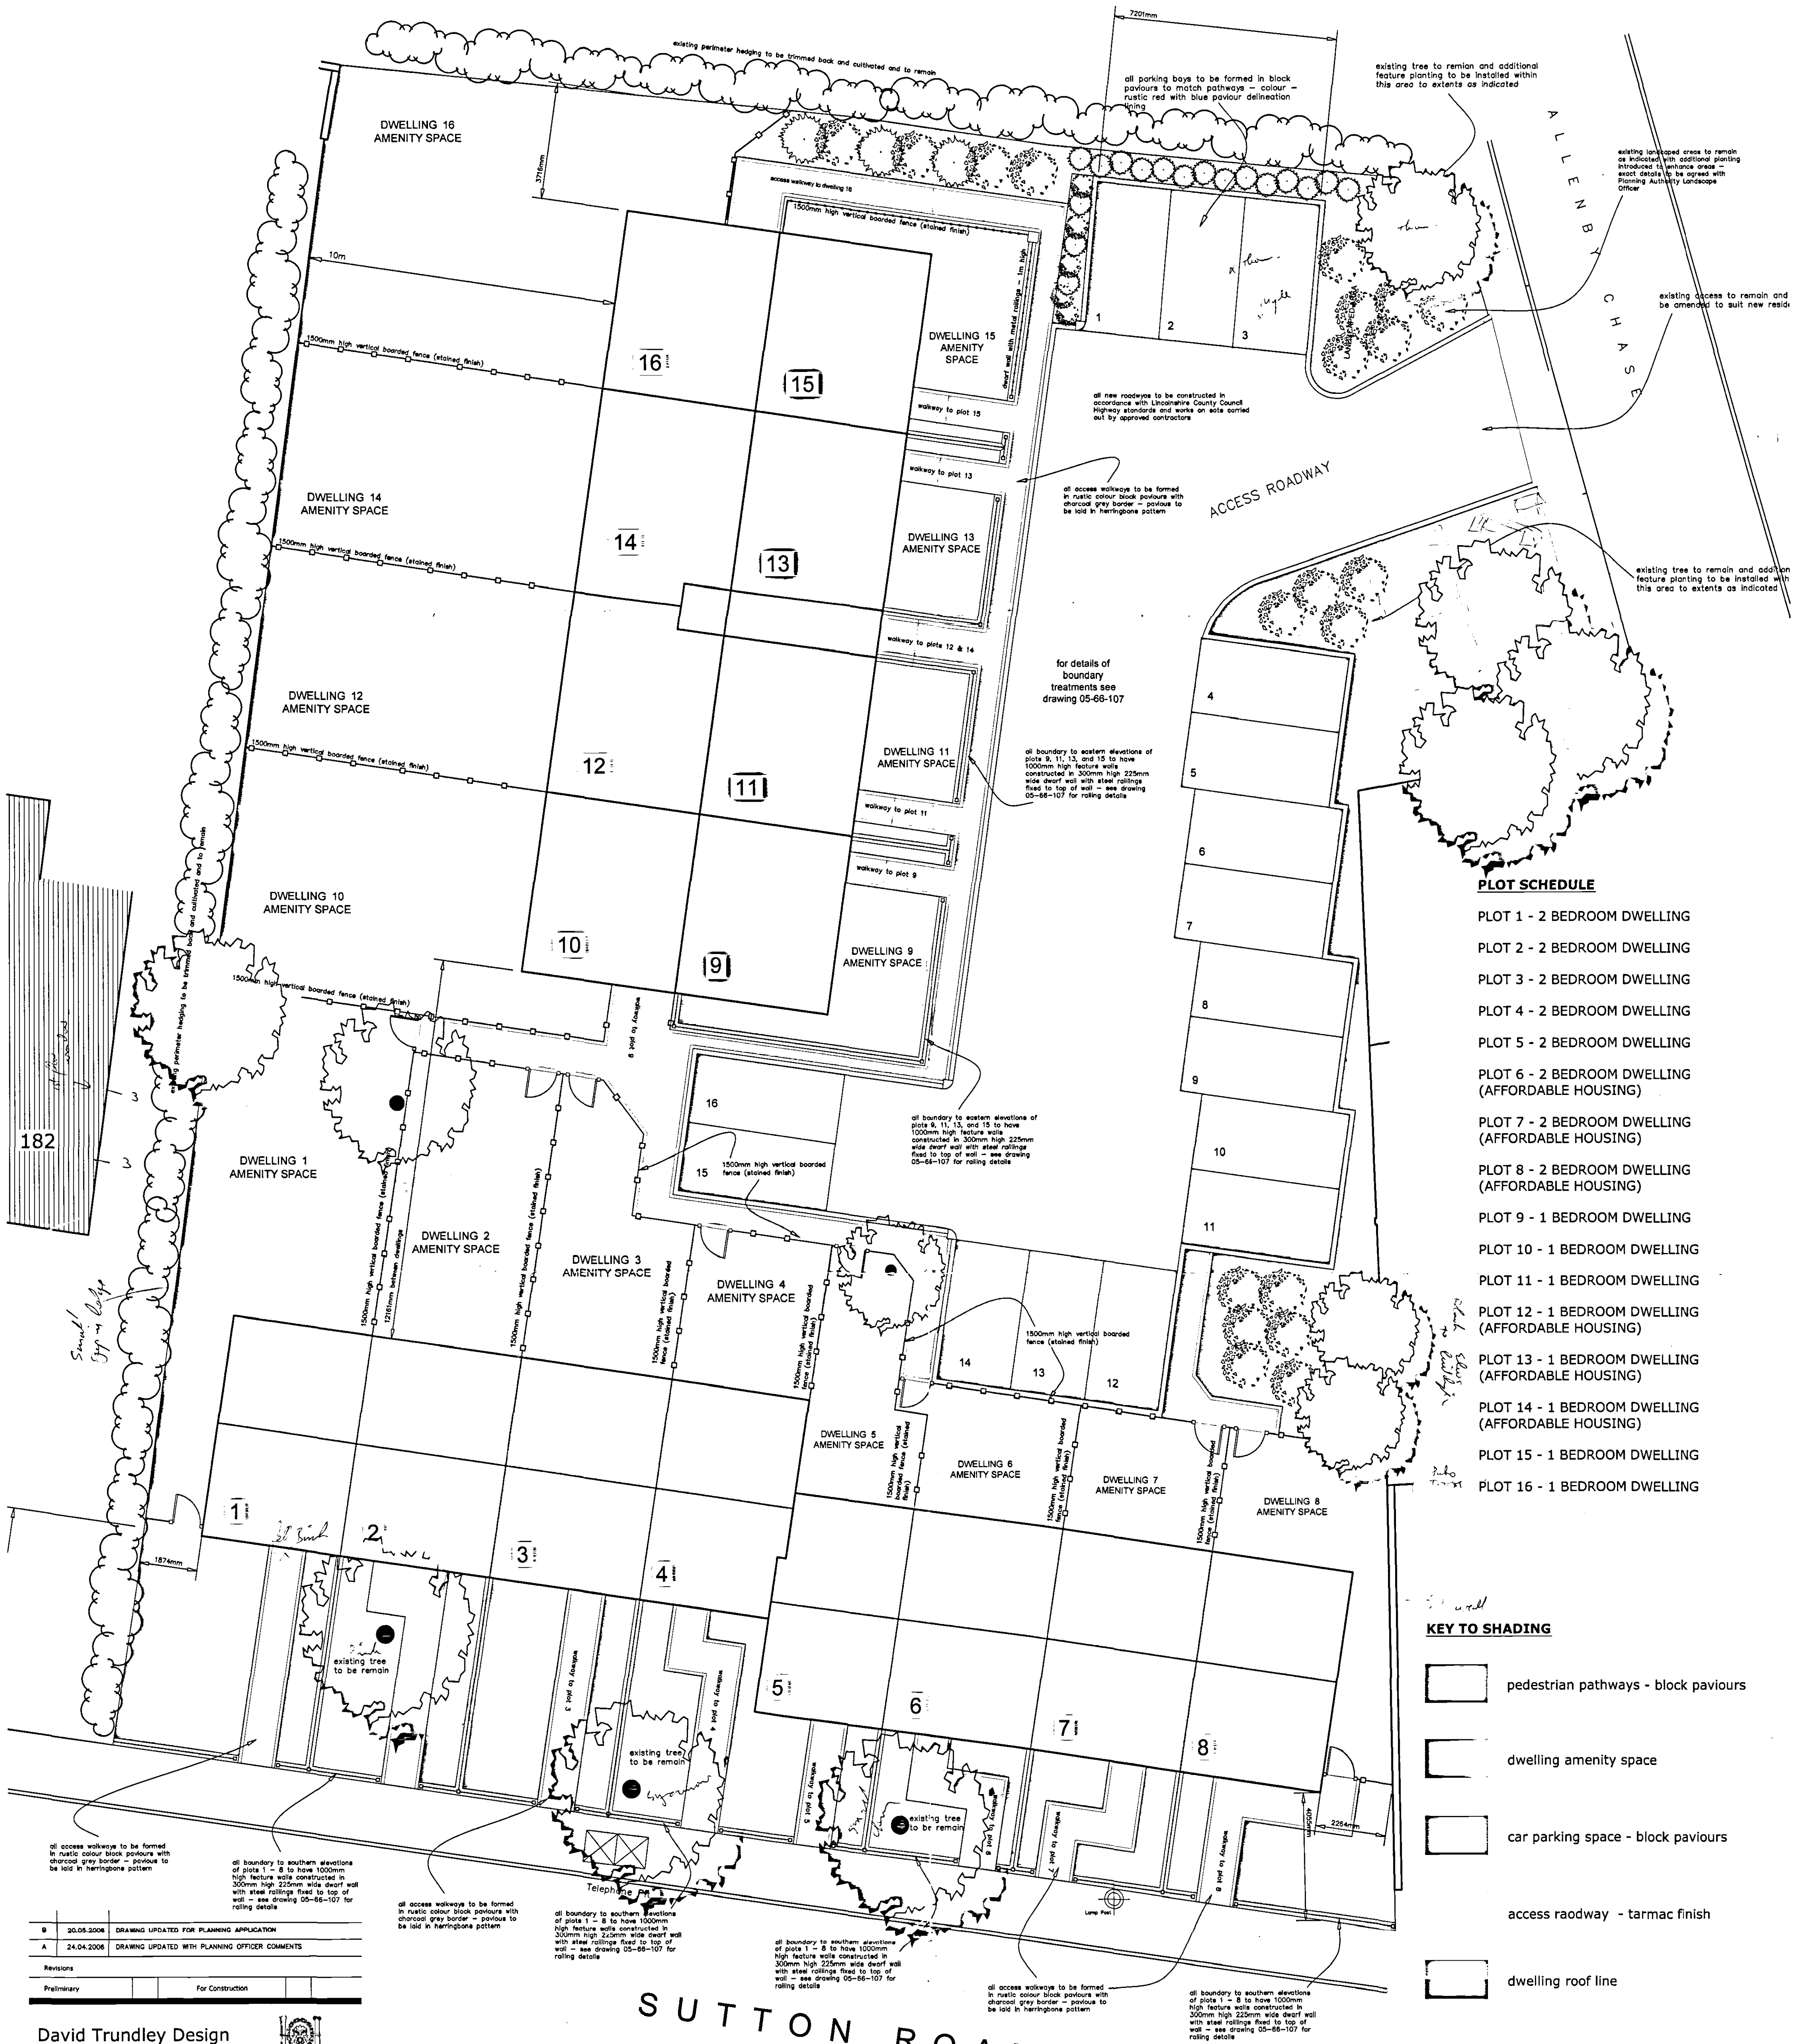

PLOT SCHEDULE

- PLOT 1 - 2 BEDROOM DWELLING
- PLOT 2 - 2 BEDROOM DWELLING
- PLOT 3 - 2 BEDROOM DWELLING
- PLOT 4 - 2 BEDROOM DWELLING
- PLOT 5 - 2 BEDROOM DWELLING
- PLOT 6 - 2 BEDROOM DWELLING (AFFORDABLE HOUSING)
- PLOT 7 - 2 BEDROOM DWELLING (AFFORDABLE HOUSING)
- PLOT 8 - 2 BEDROOM DWELLING (AFFORDABLE HOUSING)
- PLOT 9 - 1 BEDROOM DWELLING
- PLOT 10 - 1 BEDROOM DWELLING
- PLOT 11 - 1 BEDROOM DWELLING
- PLOT 12 - 1 BEDROOM DWELLING (AFFORDABLE HOUSING)
- PLOT 13 - 1 BEDROOM DWELLING (AFFORDABLE HOUSING)
- PLOT 14 - 1 BEDROOM DWELLING (AFFORDABLE HOUSING)
- PLOT 15 - 1 BEDROOM DWELLING
- PLOT 16 - 1 BEDROOM DWELLING

KEY TO SHADING

- pedestrian pathways - block paviers
- dwelling amenity space
- car parking space - block paviers
- access roadway - tarmac finish
- dwelling roof line

all access walkways to be formed in herringbone pattern

all boundary to southern elevations of plots 1 - 8 to have 1000mm high feature wall constructed in 300mm high 225mm wide dwarf wall with steel rollings fixed to top of wall - see drawing 05-66-107 for rolling details

David Trundle Design Services Limited

Chartered Institute of Architectural Technologists

Salgate Barn, Islington Road, Tilney All Saints, King's Lynn, Norfolk, PE34 4RY

Tel: 01553 617700 Fax: 01553 617874 Email: enquiries@trundleysdesign.co.uk

Project Title:

DRUMMOND DEVELOPMENTS LIMITED

PROPOSED REDEVELOPMENT OF EXISTING REDUNDANT HEALTH CARE CENTRE FOR RESIDENTIAL USE

Drawing Title:

PROPOSED SITE PLAN

Scale: 1:100 Date: FEB 2006 Drawn: TB

Drawing Number:

05-66-101B

Copyright: This drawing must not be re-issued, loaned or copied without the consent of David Trundle Design Services Limited. Do not scale this drawing, use only figured or grid dimensions. All dimensions to be checked by contractor on site

SHDC PLANNING & DEVELOPMENT

- 7 JUN 2006

Ref. 0795166

SUPERSEDED

PROPOSED SITE PLAN

SCALE 1:100

