
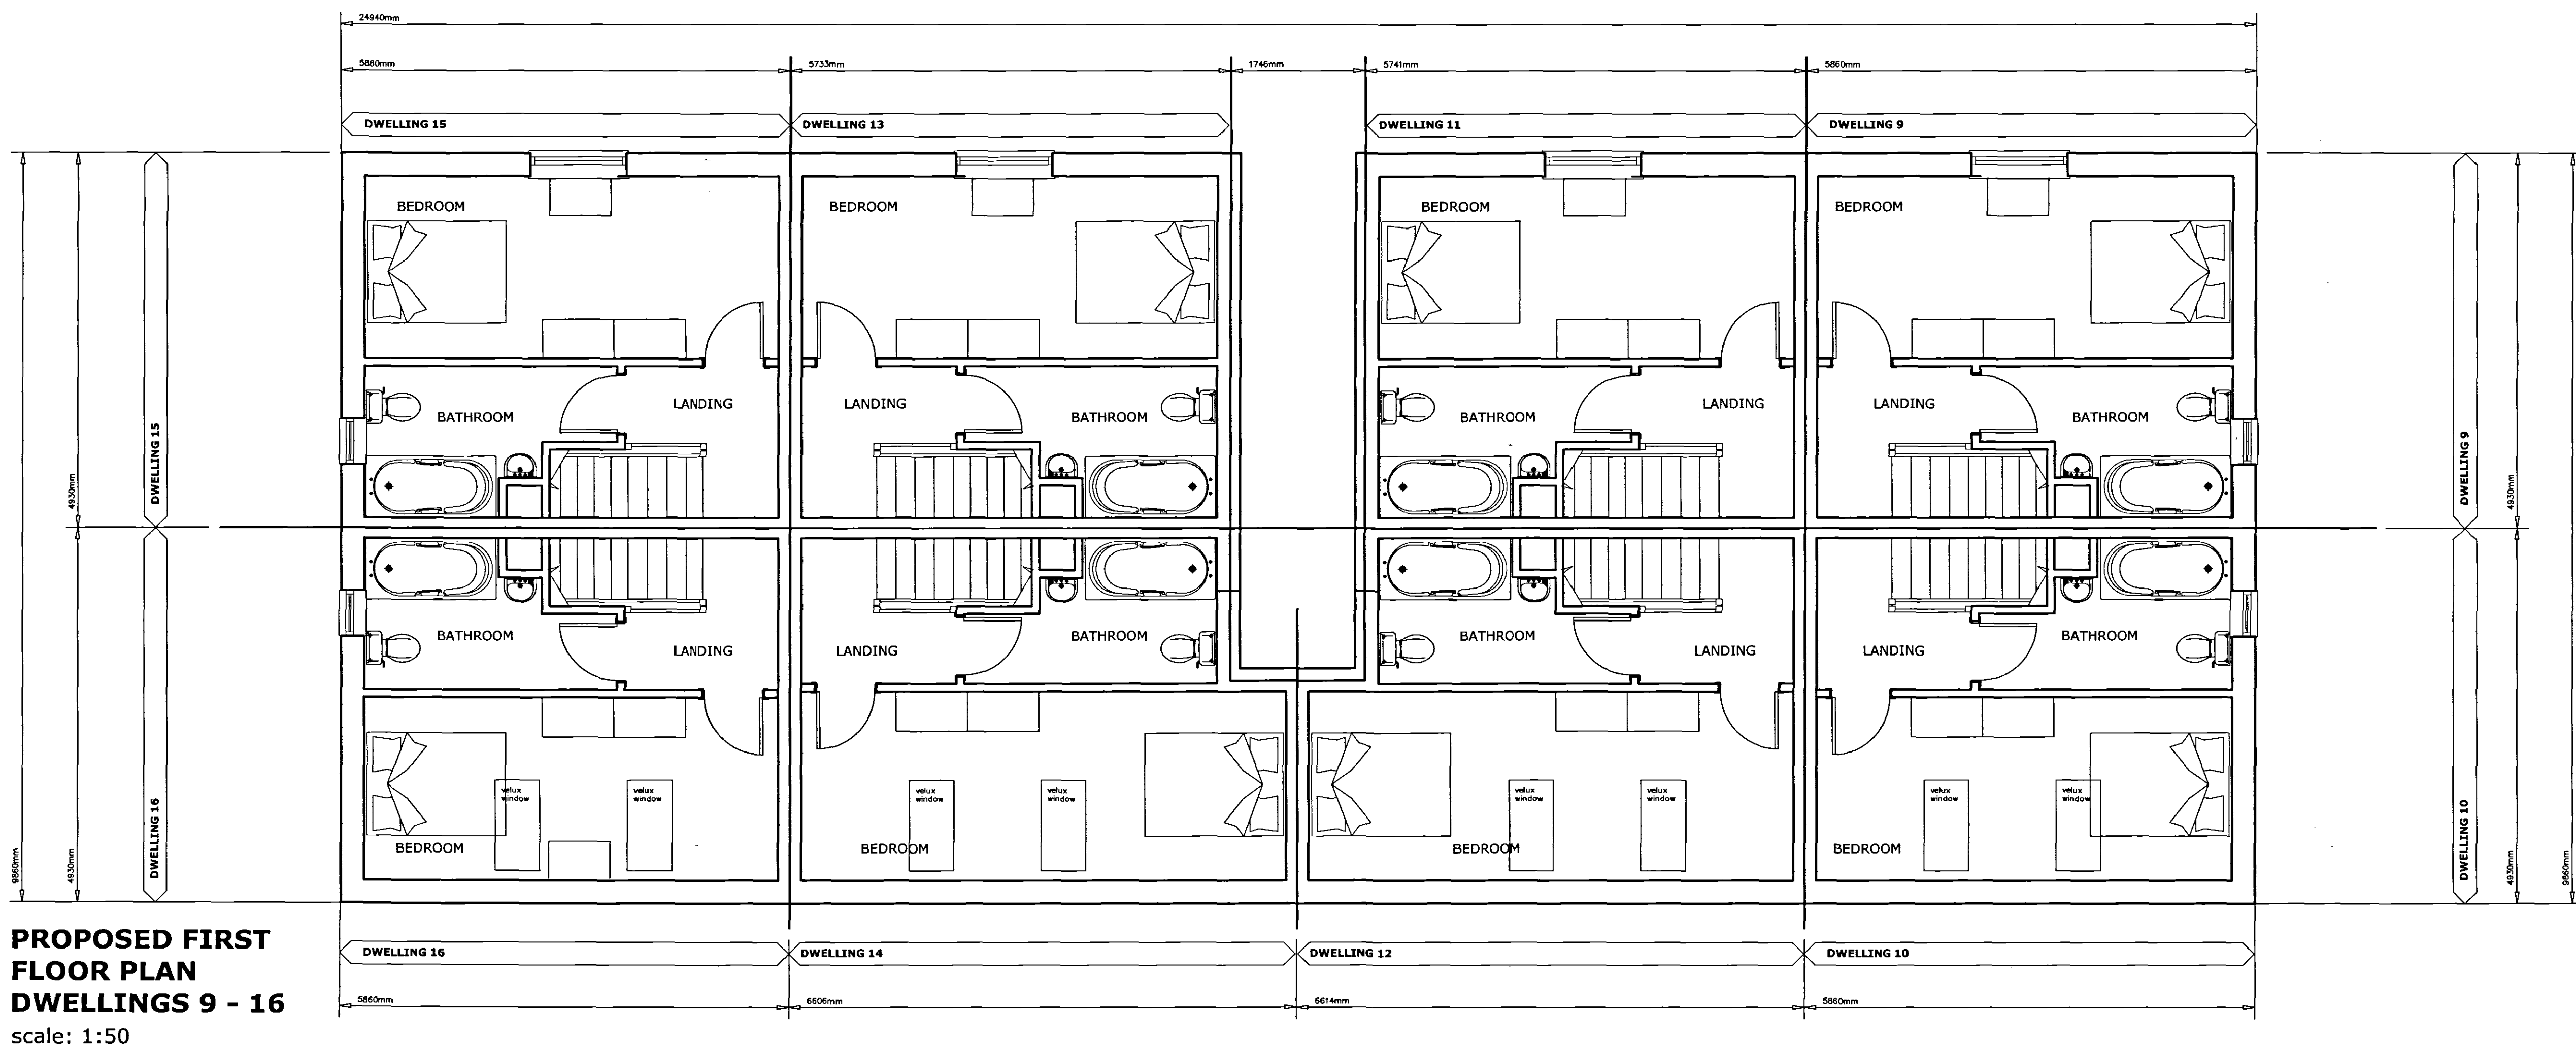


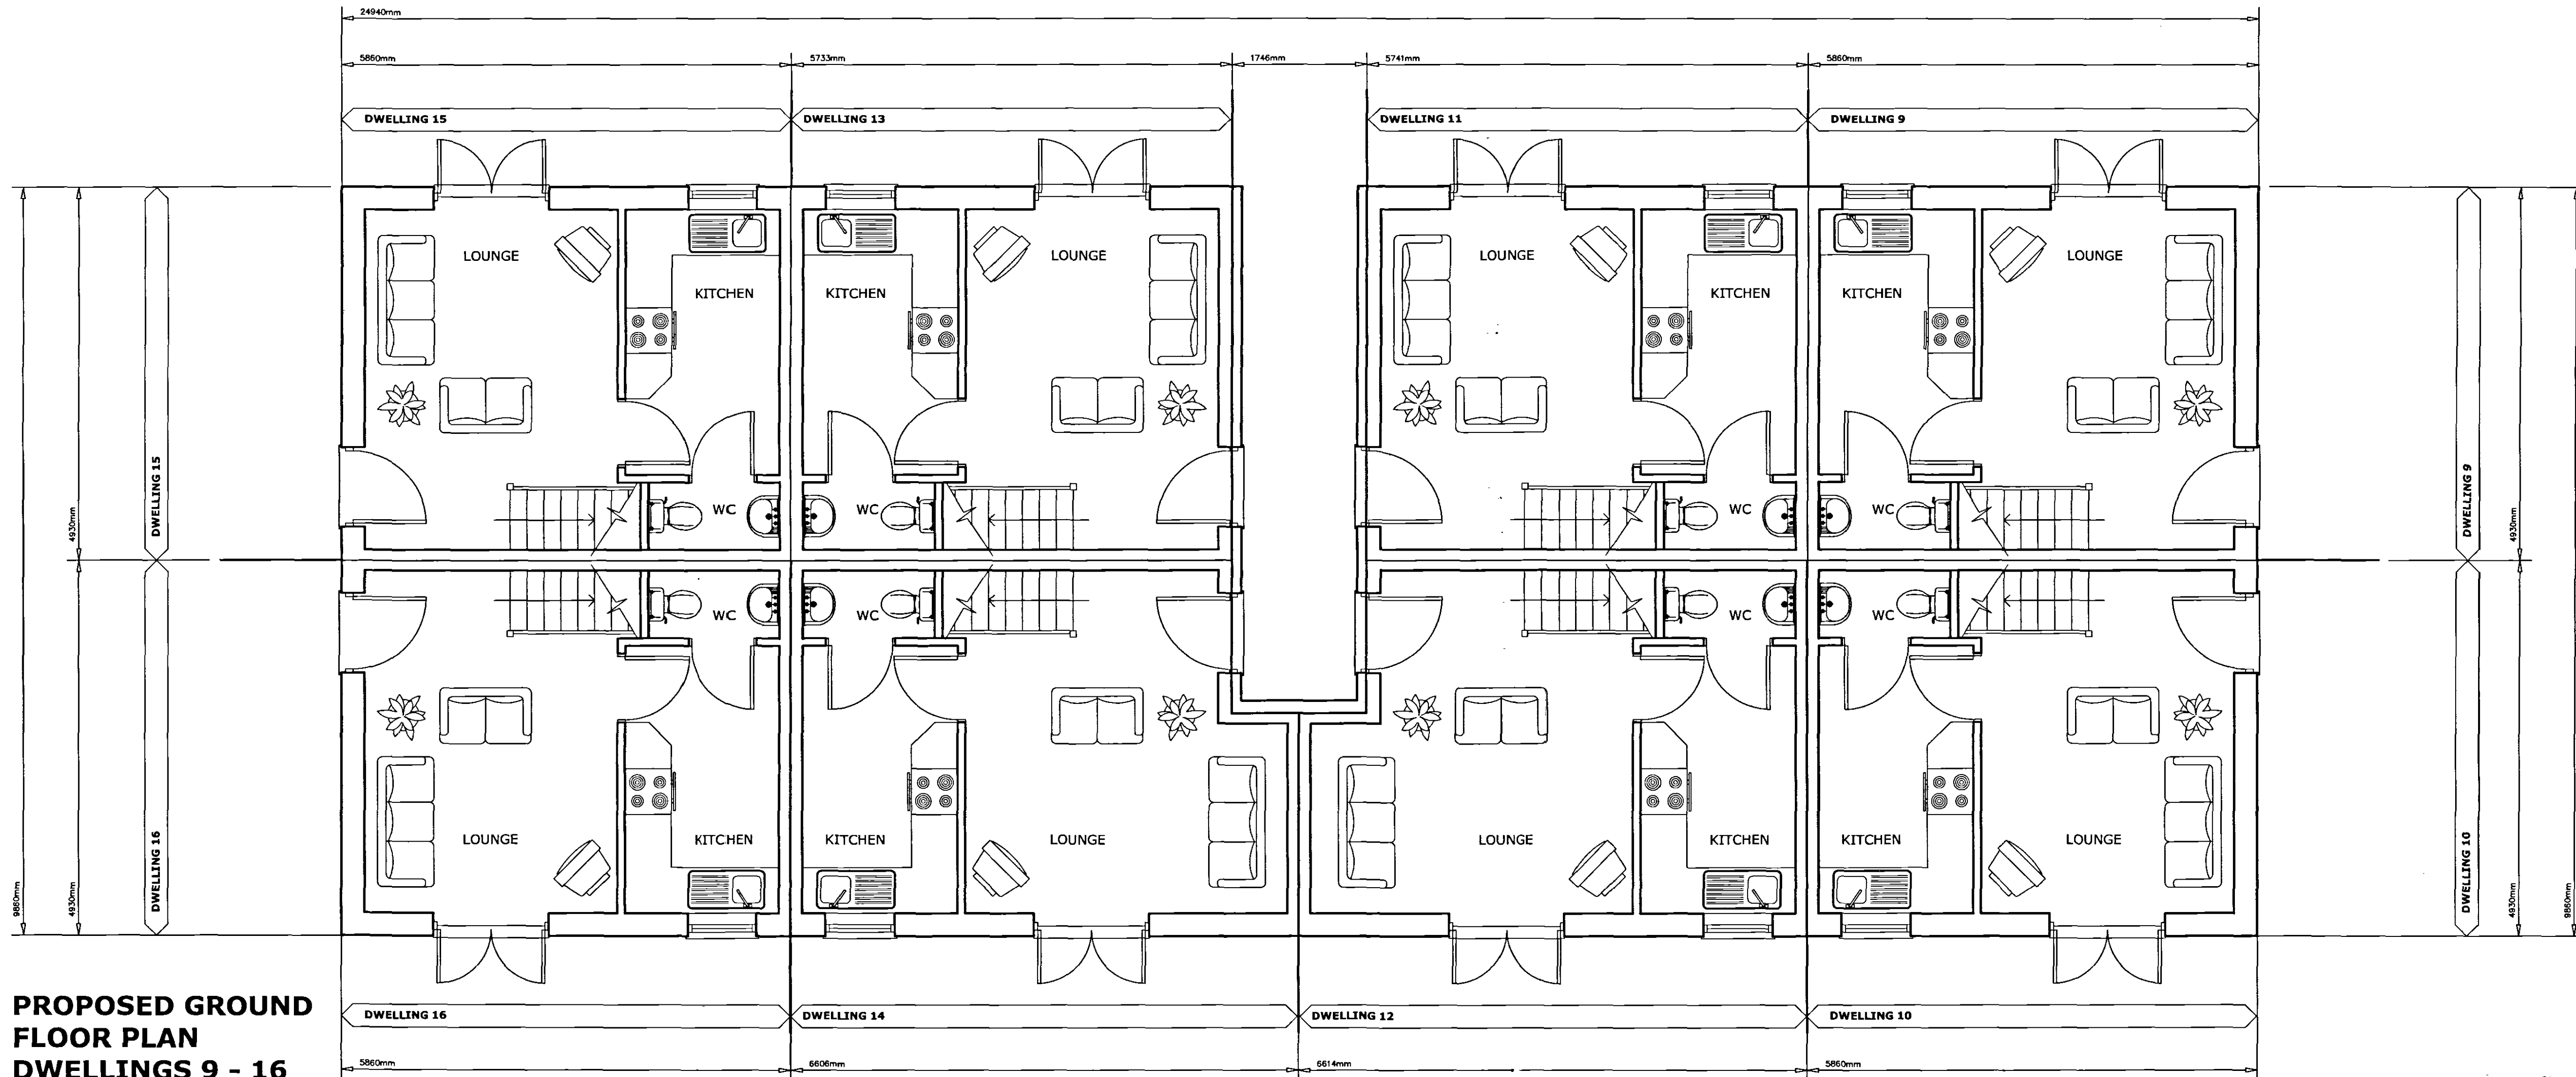

Revisions	
Preliminary	For Construction

David Trundle Design Services Limited
Chartered Institute of Architectural Technologists

Salgate Barn, Islington Road, Tilney All Saints, King's Lynn, Norfolk. PE34 4RY
Tel: 01553 617700 Fax: 01553 617874 Email: enquiries@trundleddesign.co.uk

Project Title:
DRUMMOND DEVELOPMENTS LIMITED

PROPOSED REDEVELOPMENT OF EXISTING REDUNDANT HEALTH CARE CENTRE FOR RESIDENTIAL USE

Drawing Title:
PROPOSED GROUND & FIRST FLOOR PLANS DWELLINGS 1 - 16

Scale: 1:50 Date: FEB 2006 Drawn: TB

Drawing Number:
05-66-105

Copyright:
This drawing must not be re-issued, loaned or copied without the consent of David Trundle Design Services Limited. Do not scale this drawing, use only figured or grid dimensions. All dimensions to be checked by contractor on site